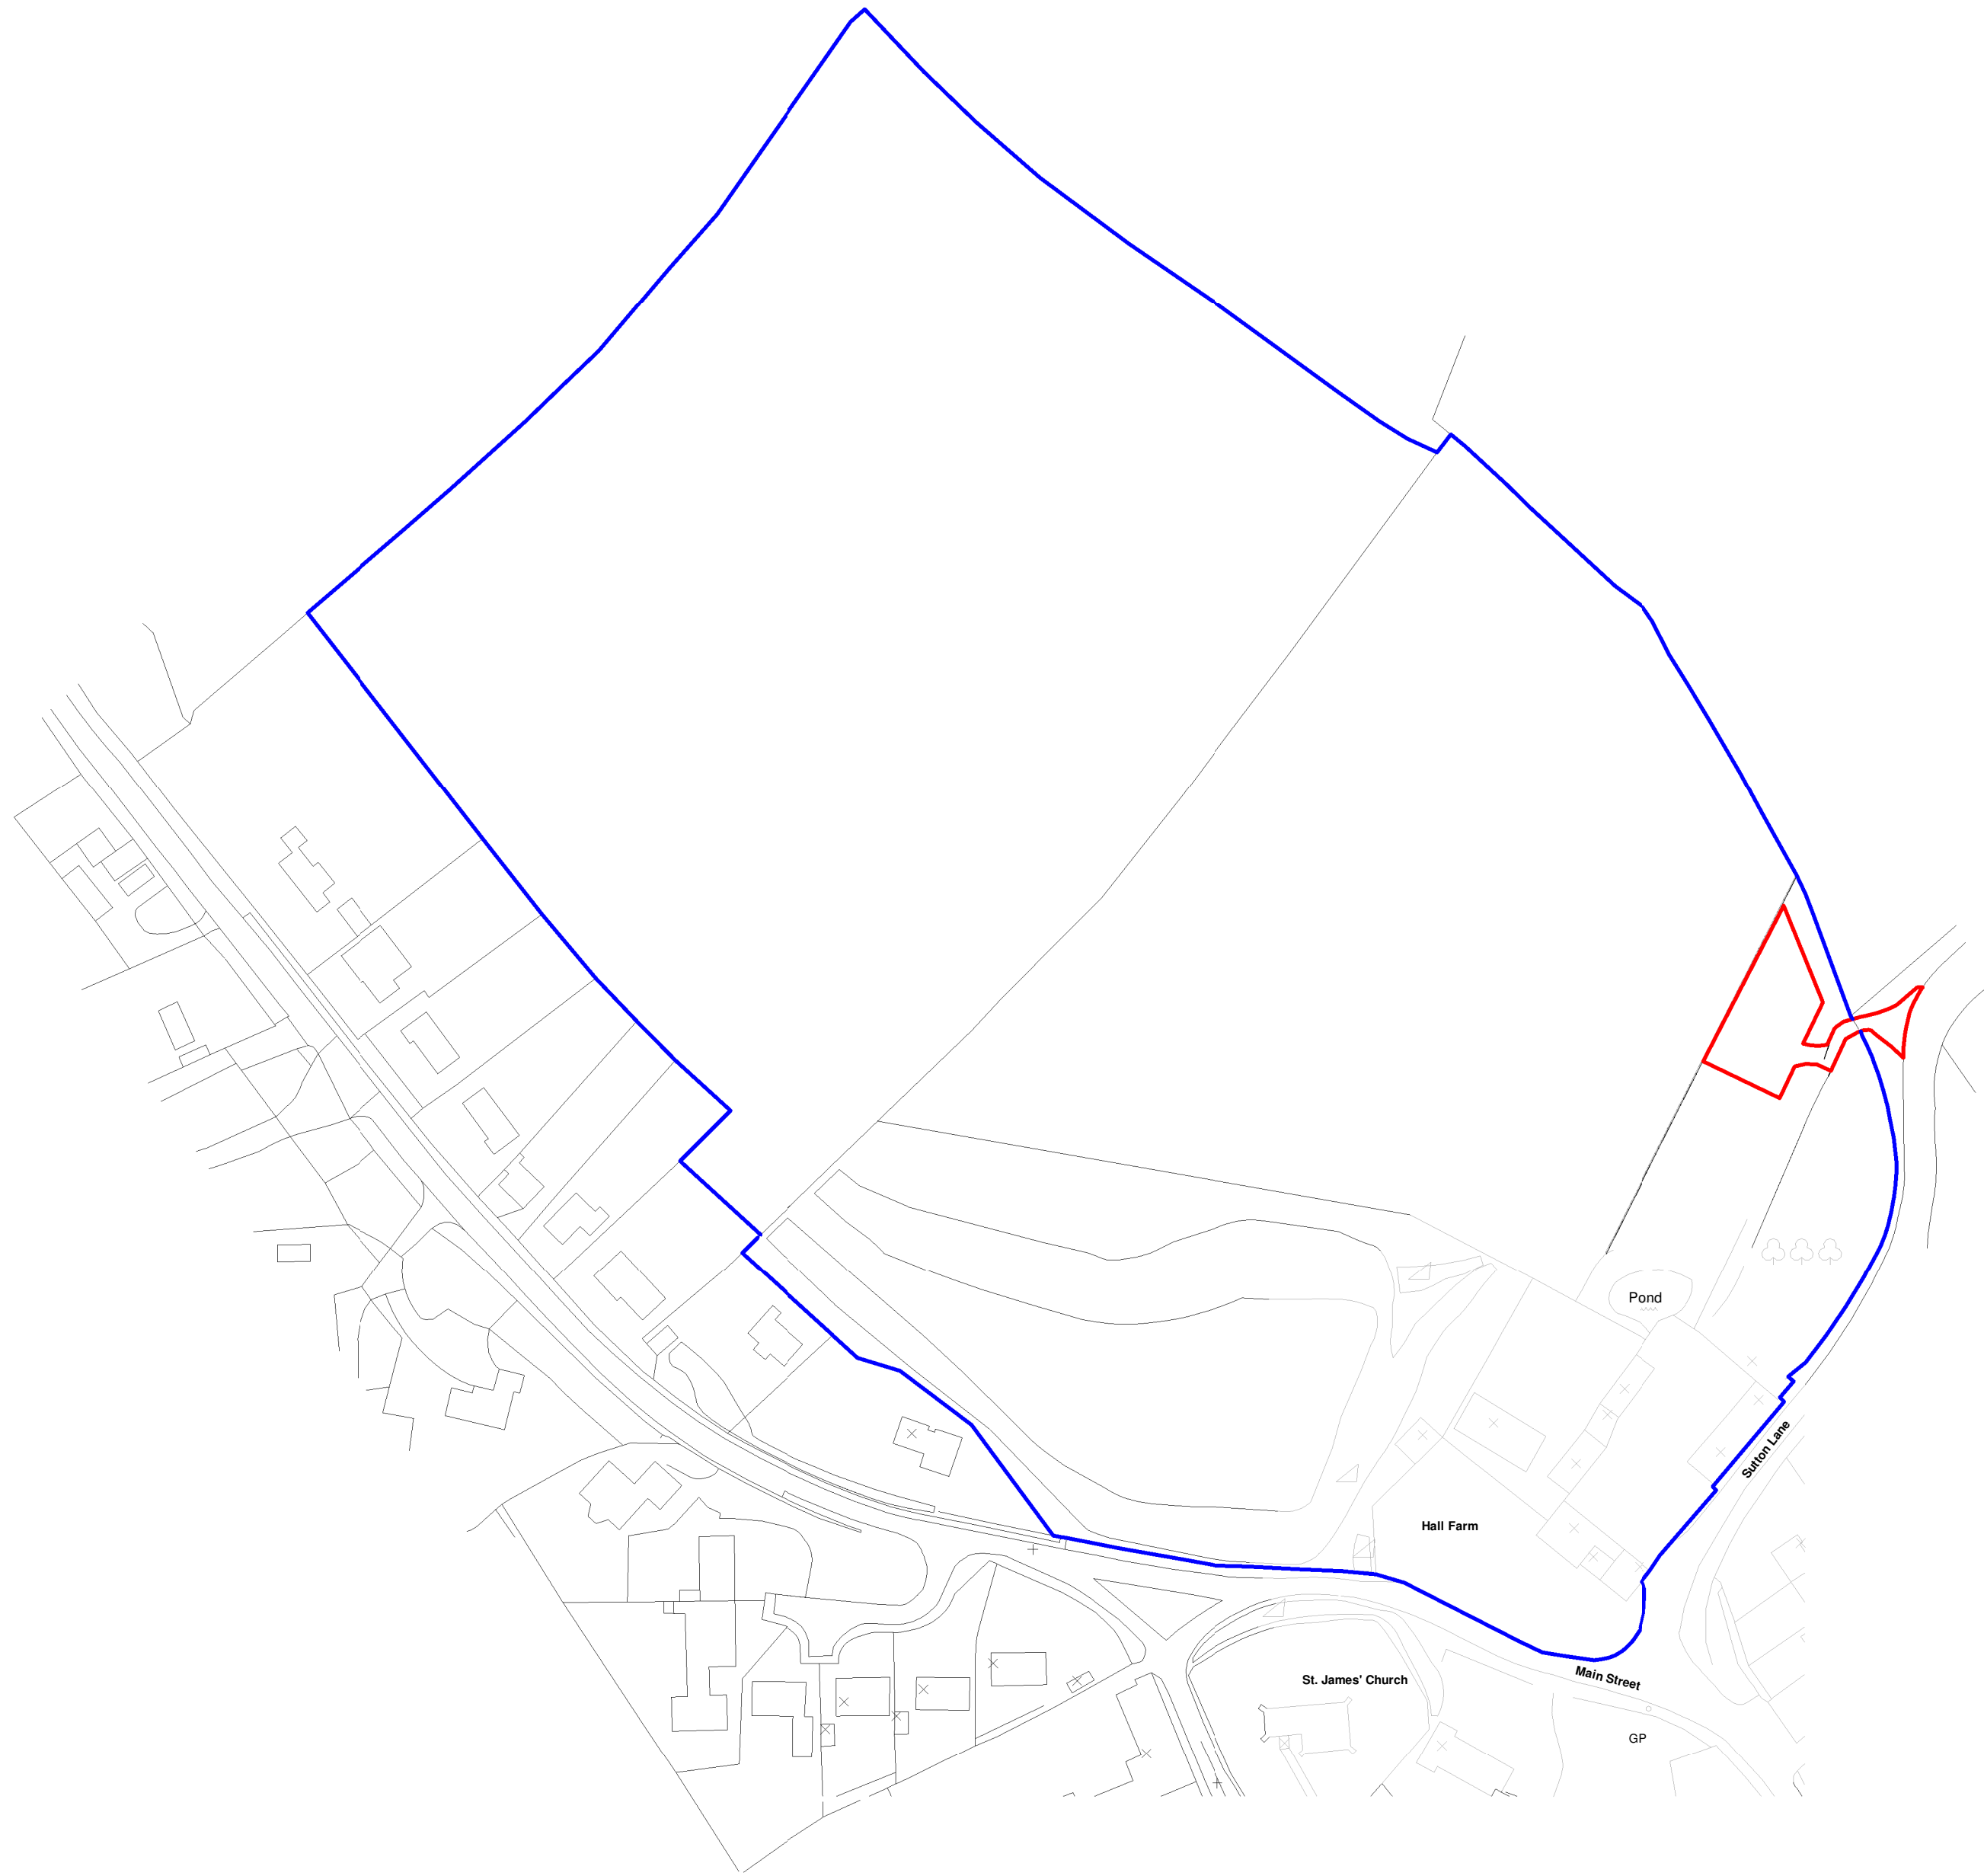
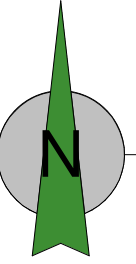


19 Station Road
Hinckley
Leicestershire
LE10 1AW

Tel: 01455 635 665
Fax: 01455 618 971
www.hayward-architects.co.uk

Location Plan

Client		Walker	
Project Title			
Proposed Site Plan Hall Farm Dadlington			
Drawing Title			
Location Plan			
Scale			Sheet
1:1250			A2
Date	Nov 2025	Author	
		MS	
Job No.		Drawing No.	
25/79		04	
Status			
PLANNING			

THE COPYRIGHT OF THIS DRAWING IS VESTED IN HAYWARD ARCHITECTS LTD.
REPRODUCTION IN ANY FORM, EITHER IN WHOLE OR IN PART IS FORBIDDEN WITHOUT
THE PRIOR WRITTEN PERMISSION OF THE COPYRIGHT HOLDER. DO NOT SCALE FROM
DRAWING AND ONLY FIGURED DIMENSIONS ARE TO BE USED