


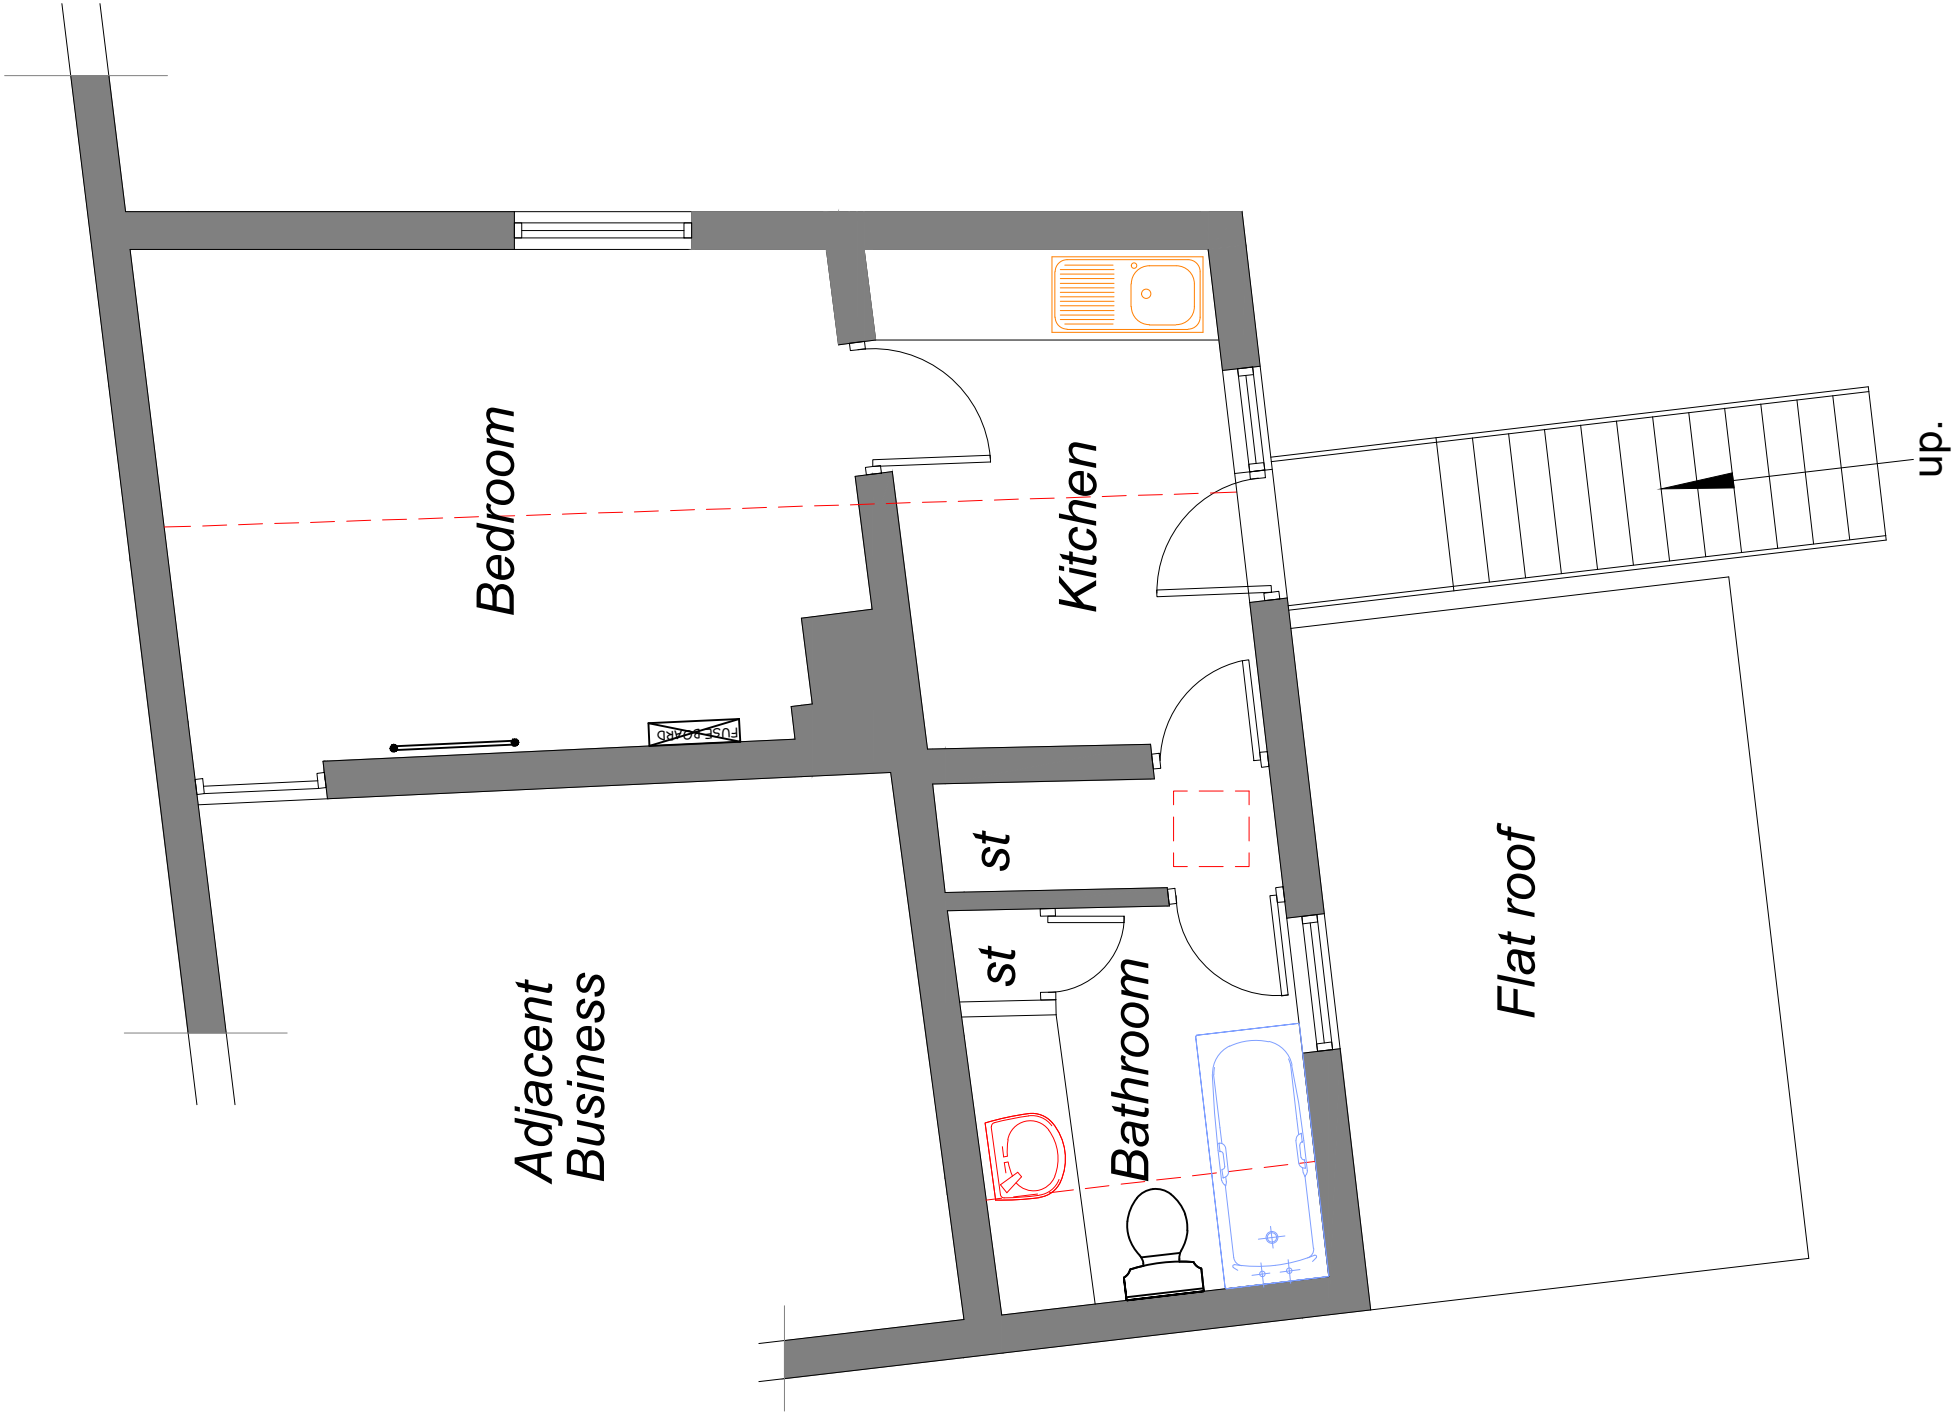

Plan4site Ltd
Architects Details
07711182579

Claire Swain
1A Market Place, Mkt Bos, CV130LF
First Floor Plan as Existing

Scale: 1:50 @ A3
Dwg No: 24-864-01