




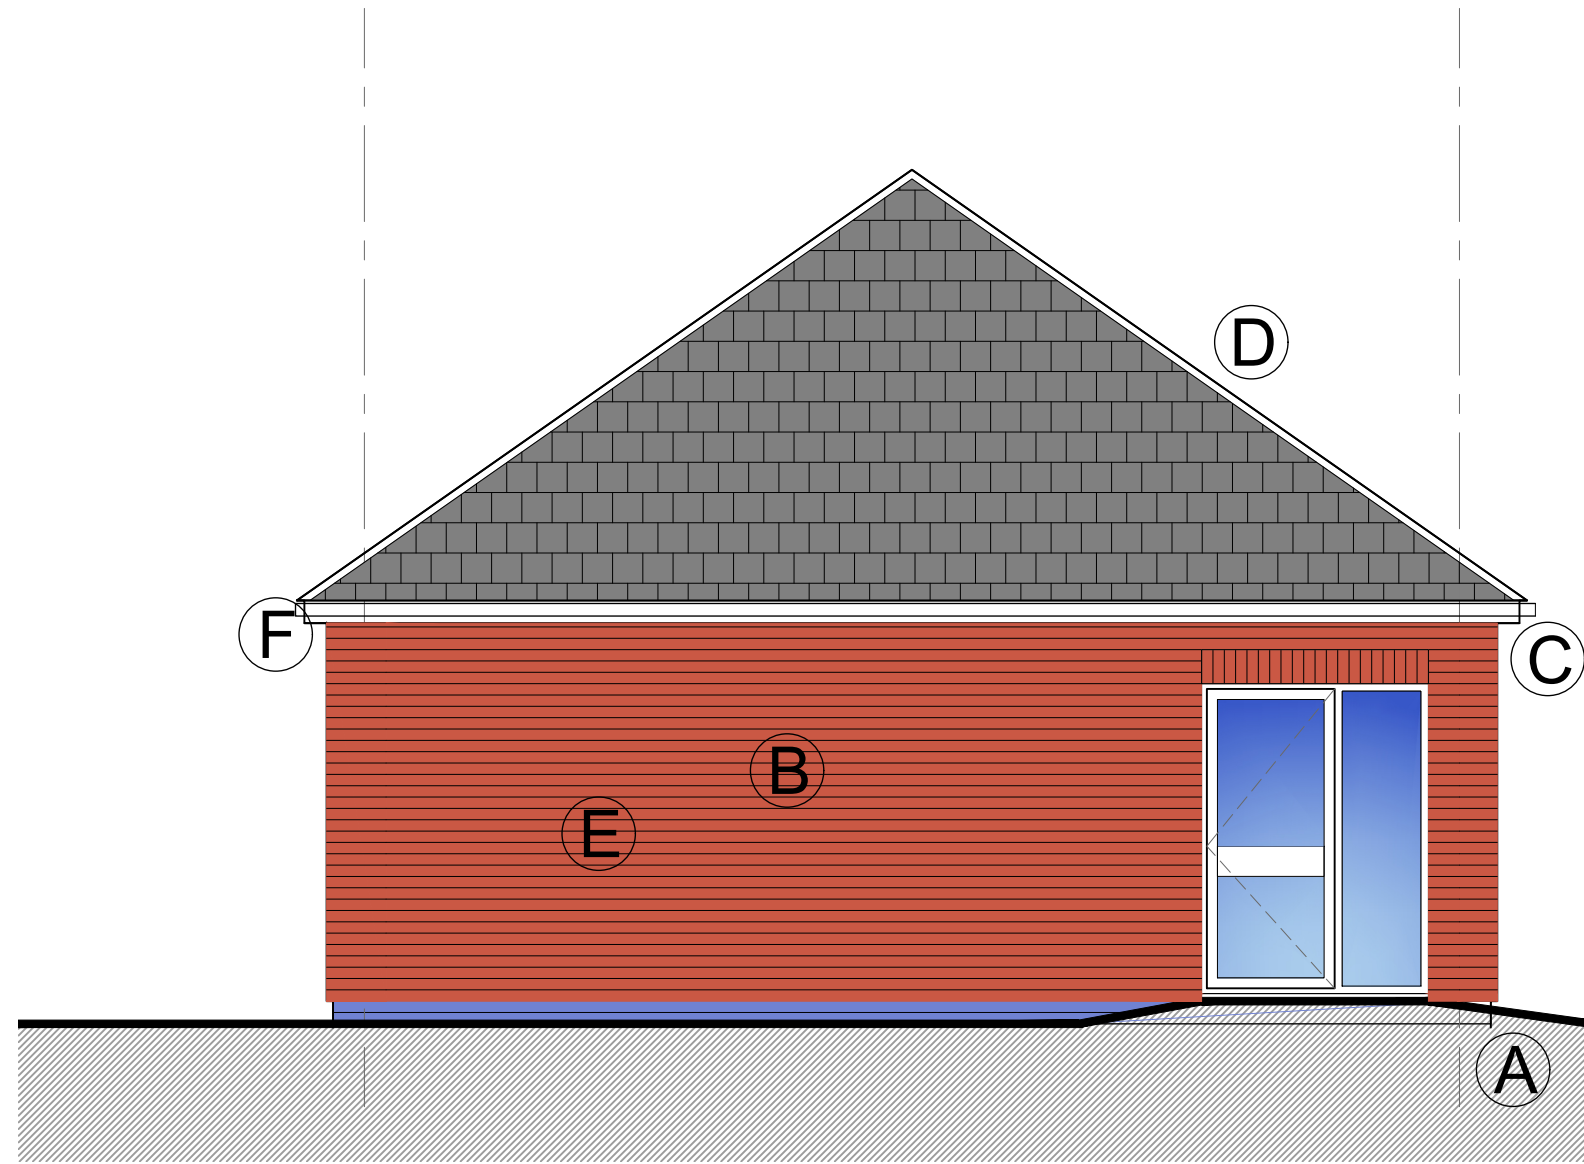

C Elevation C
100 (SCALE 1:50)

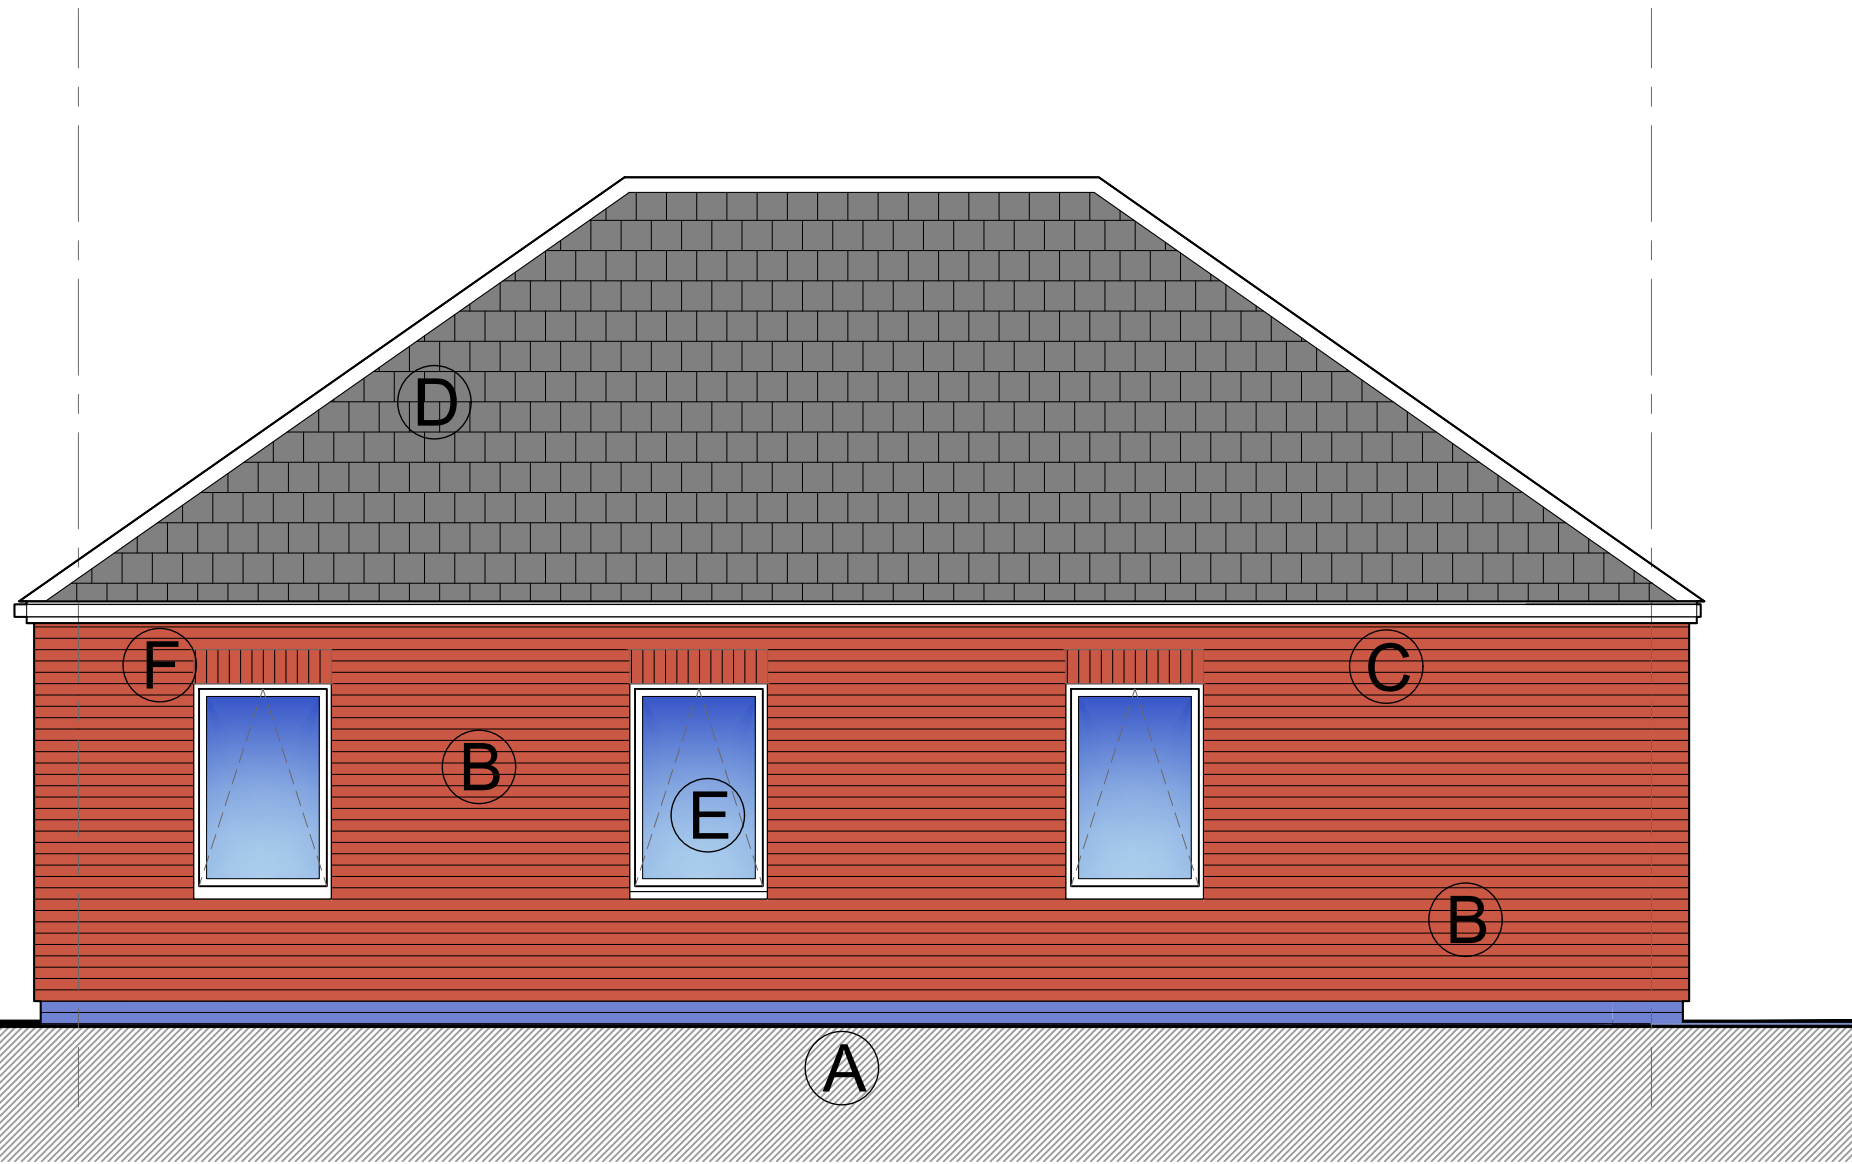

D Elevation D
100 (SCALE 1:50)

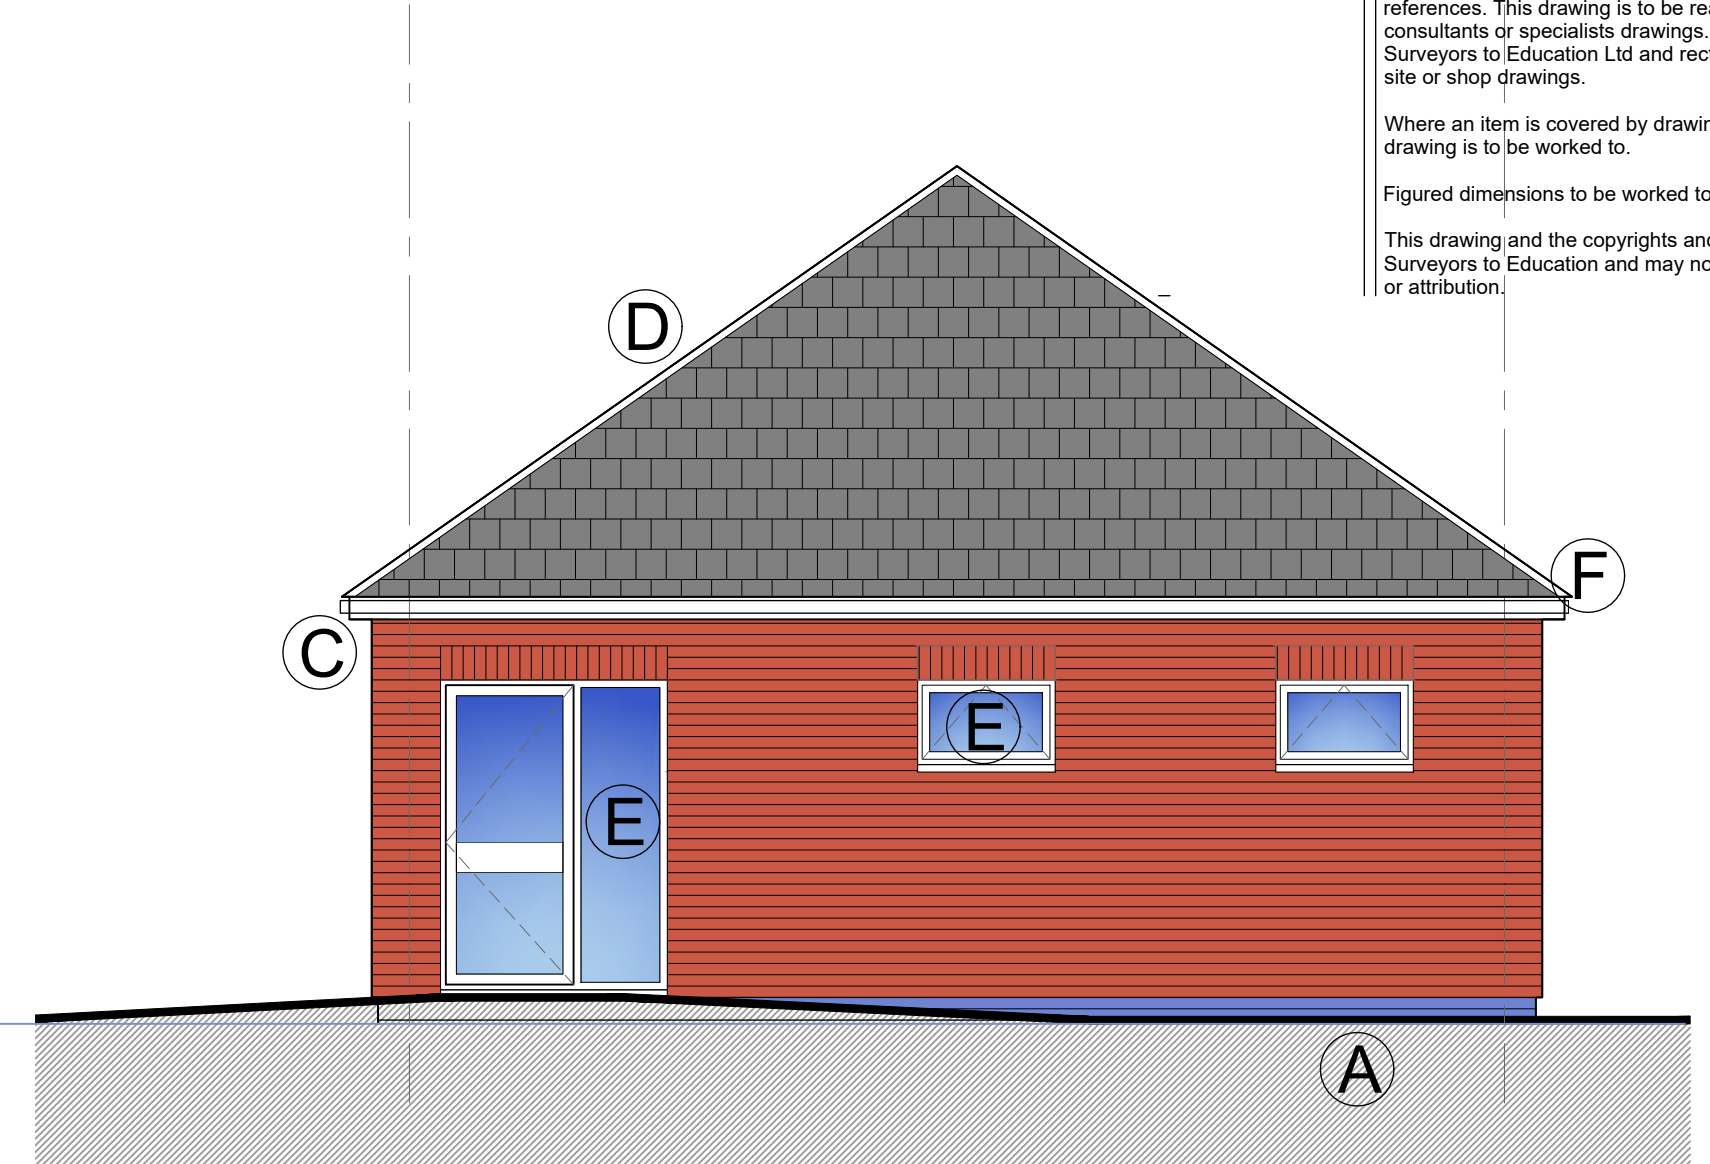

A Elevation A
100 (SCALE 1:50)


The contractor is responsible to ensure that no products are to be utilised that do not comply with relevant British and/or European Standards and/or Codes of Practice, CCHH Regulations, Construction Regulations, or which are known or suspected at the time of product selection and/or construction to be deleterious to health and safety or to durability of the work or not in accordance with good building practices.

The contractor is responsible for checking dimensions, tolerances, levels and references. This drawing is to be read in conjunction with all relevant consultants or specialists drawings. Any discrepancy is to be notified to Surveyors to Education Ltd and rectified before proceeding with the works on site or shop drawings.

Where an item is covered by drawings to different scales, the larger scale drawing is to be worked to.

Figured dimensions to be worked to in all cases.

This drawing and the copyrights and patents therein are the property of Surveyors to Education and may not be used or reproduced without consent or attribution.

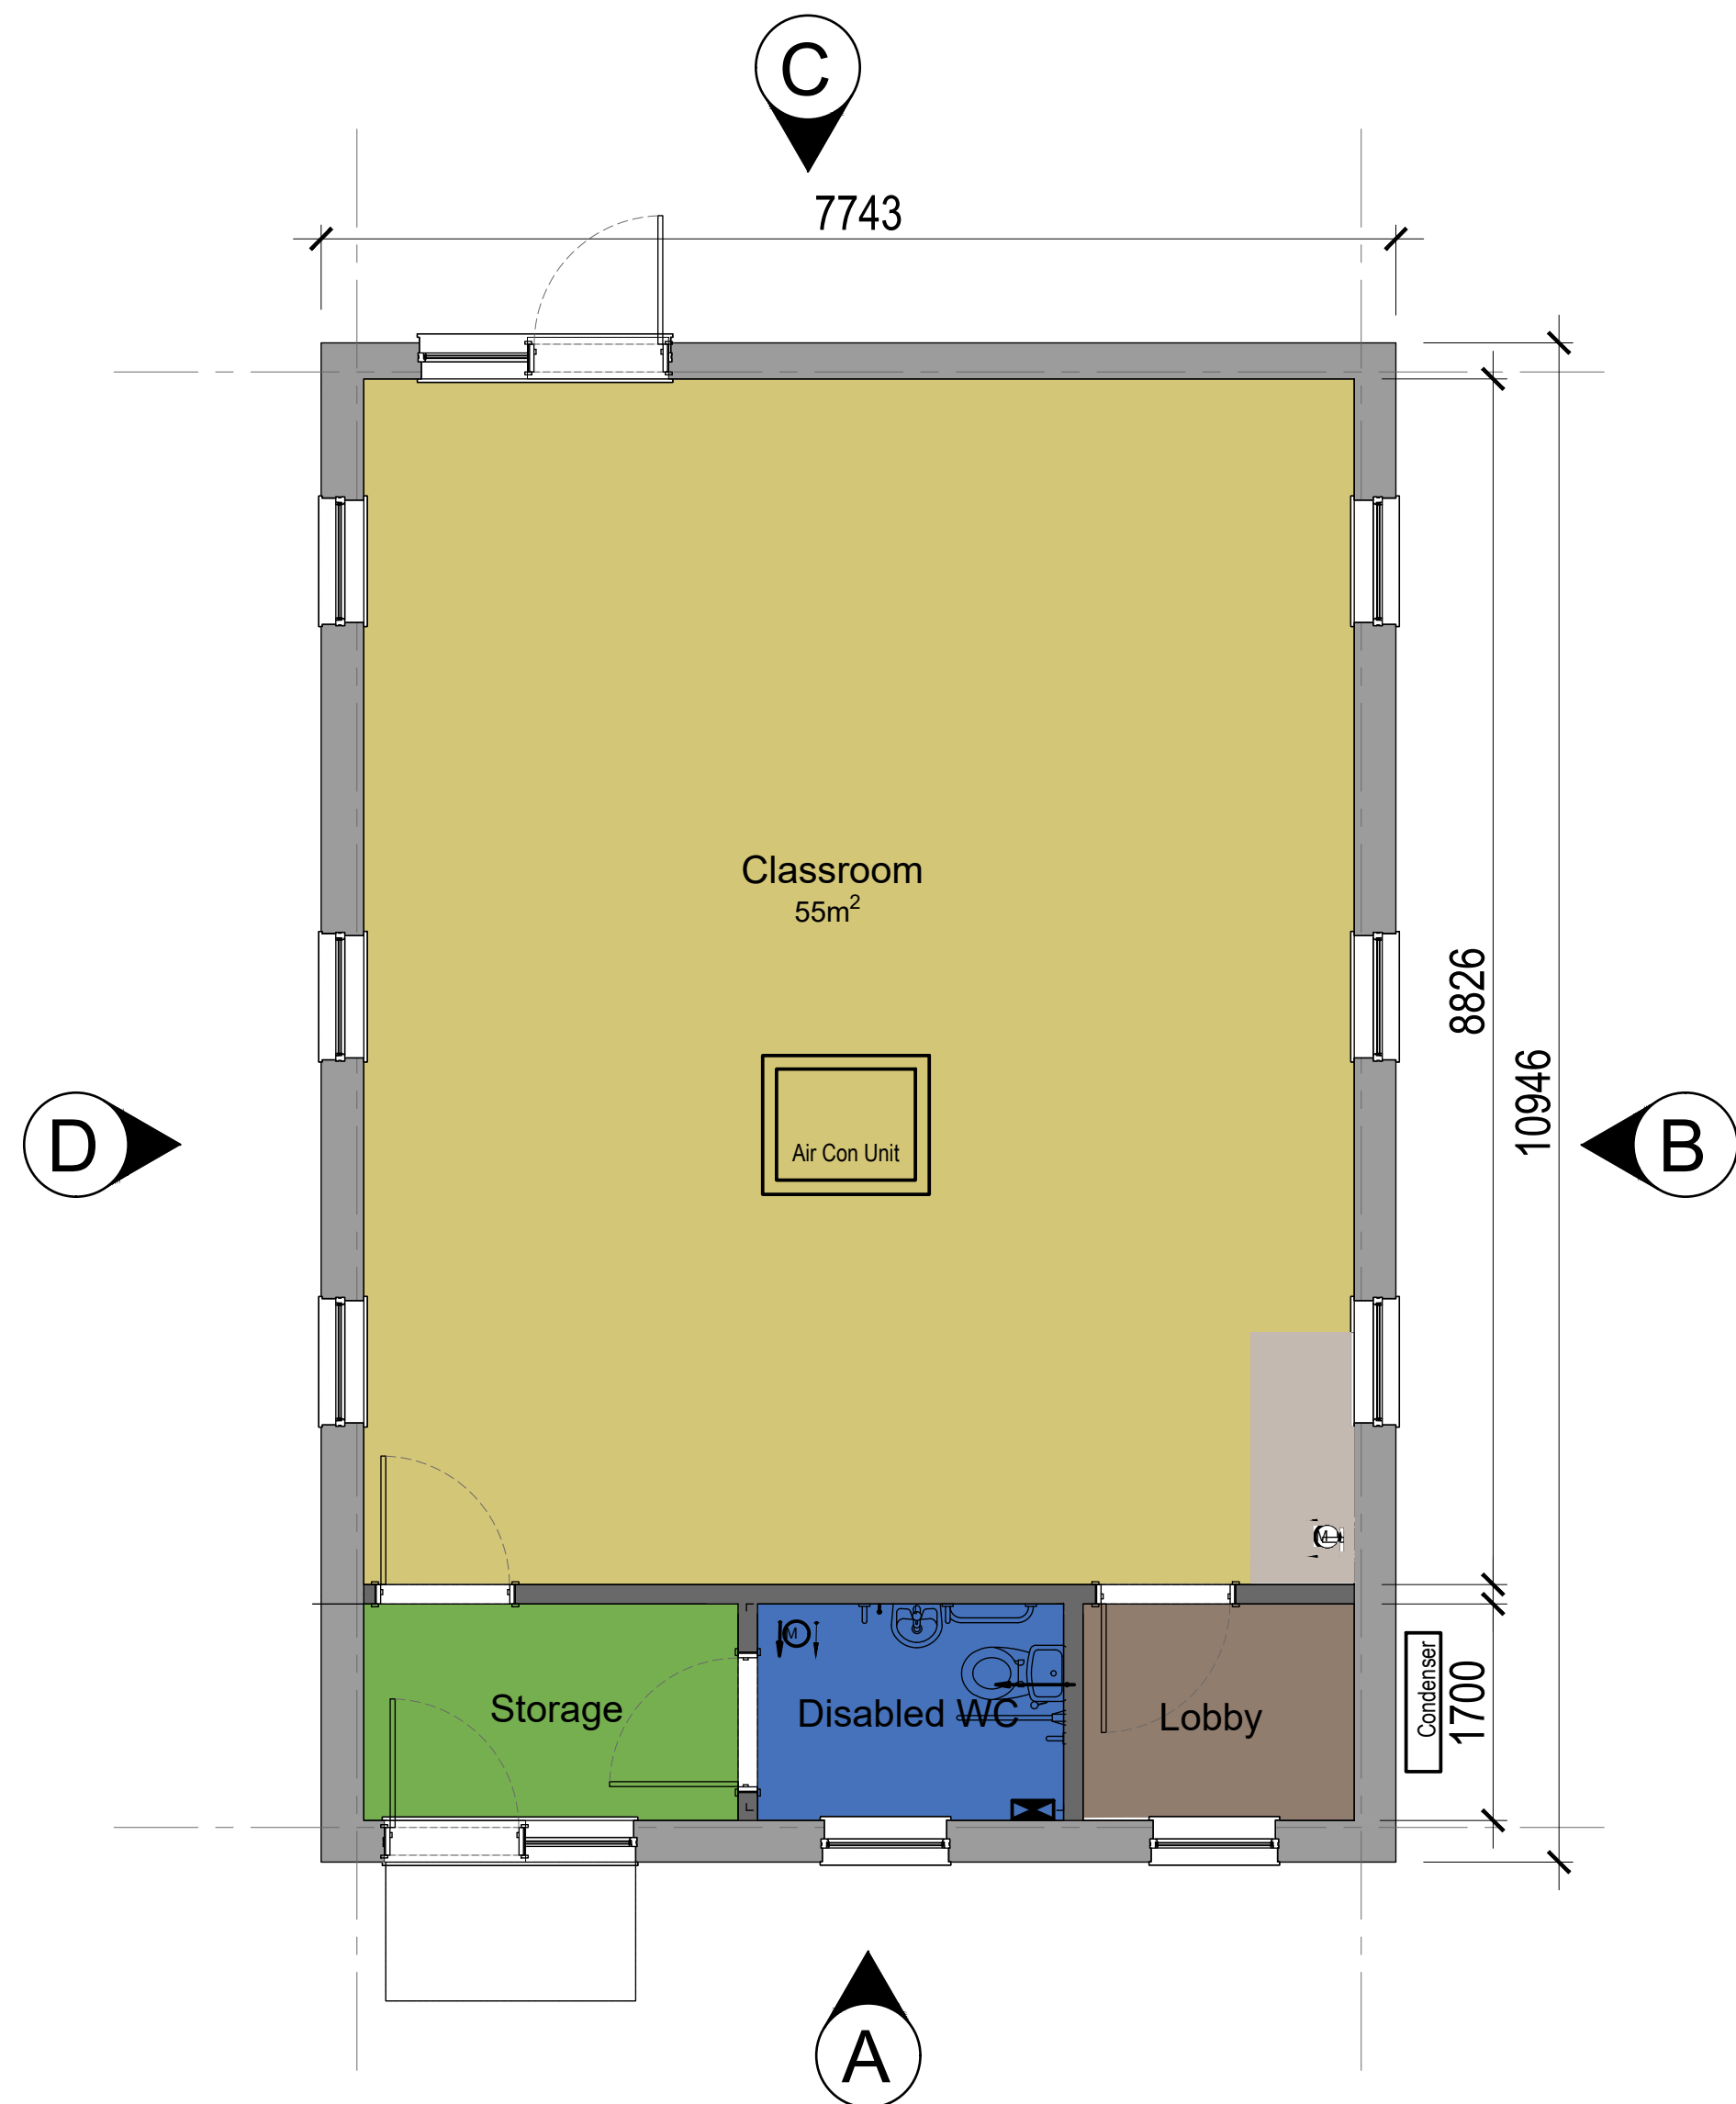


2 Proposed Plan
100 (SCALE 1:50)





MATERIALSCHEDULE

- A Blue engineering brickwork below DPC level
- B Brick slip cladding (Brodsworth Mixture Bricks)
- C Grey Aluminium Fascia & Soffit
- D Tiled roofing system (Contessa 39 Roof Tiles)
- E Aluminum double glazed window/door units
- F Aluminum rainwater goods, Gutters and downpipes

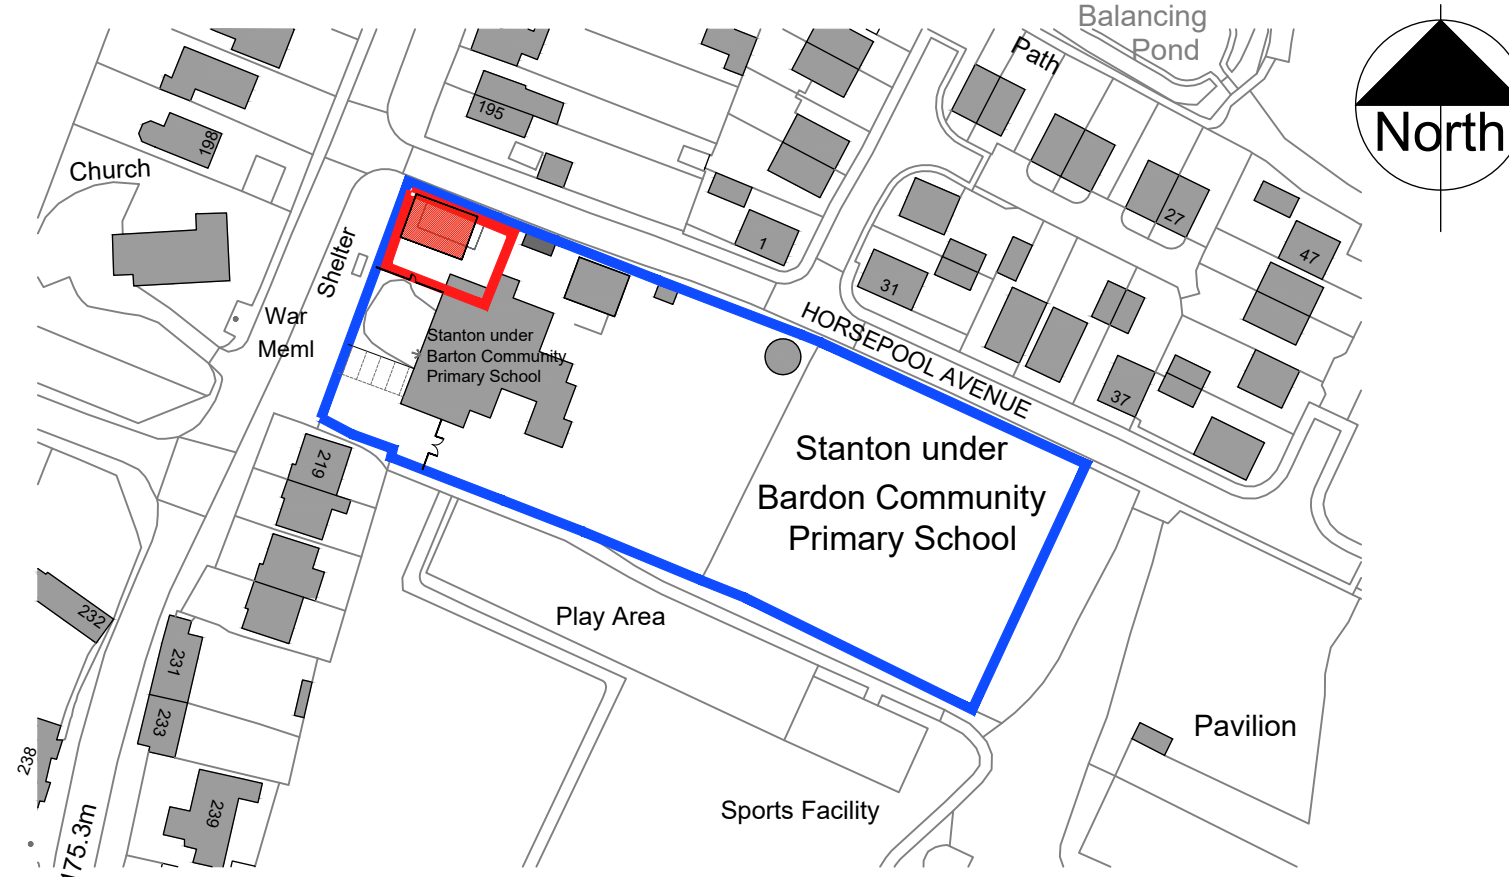

1 Location Plan
100 (SCALE 1:1250)

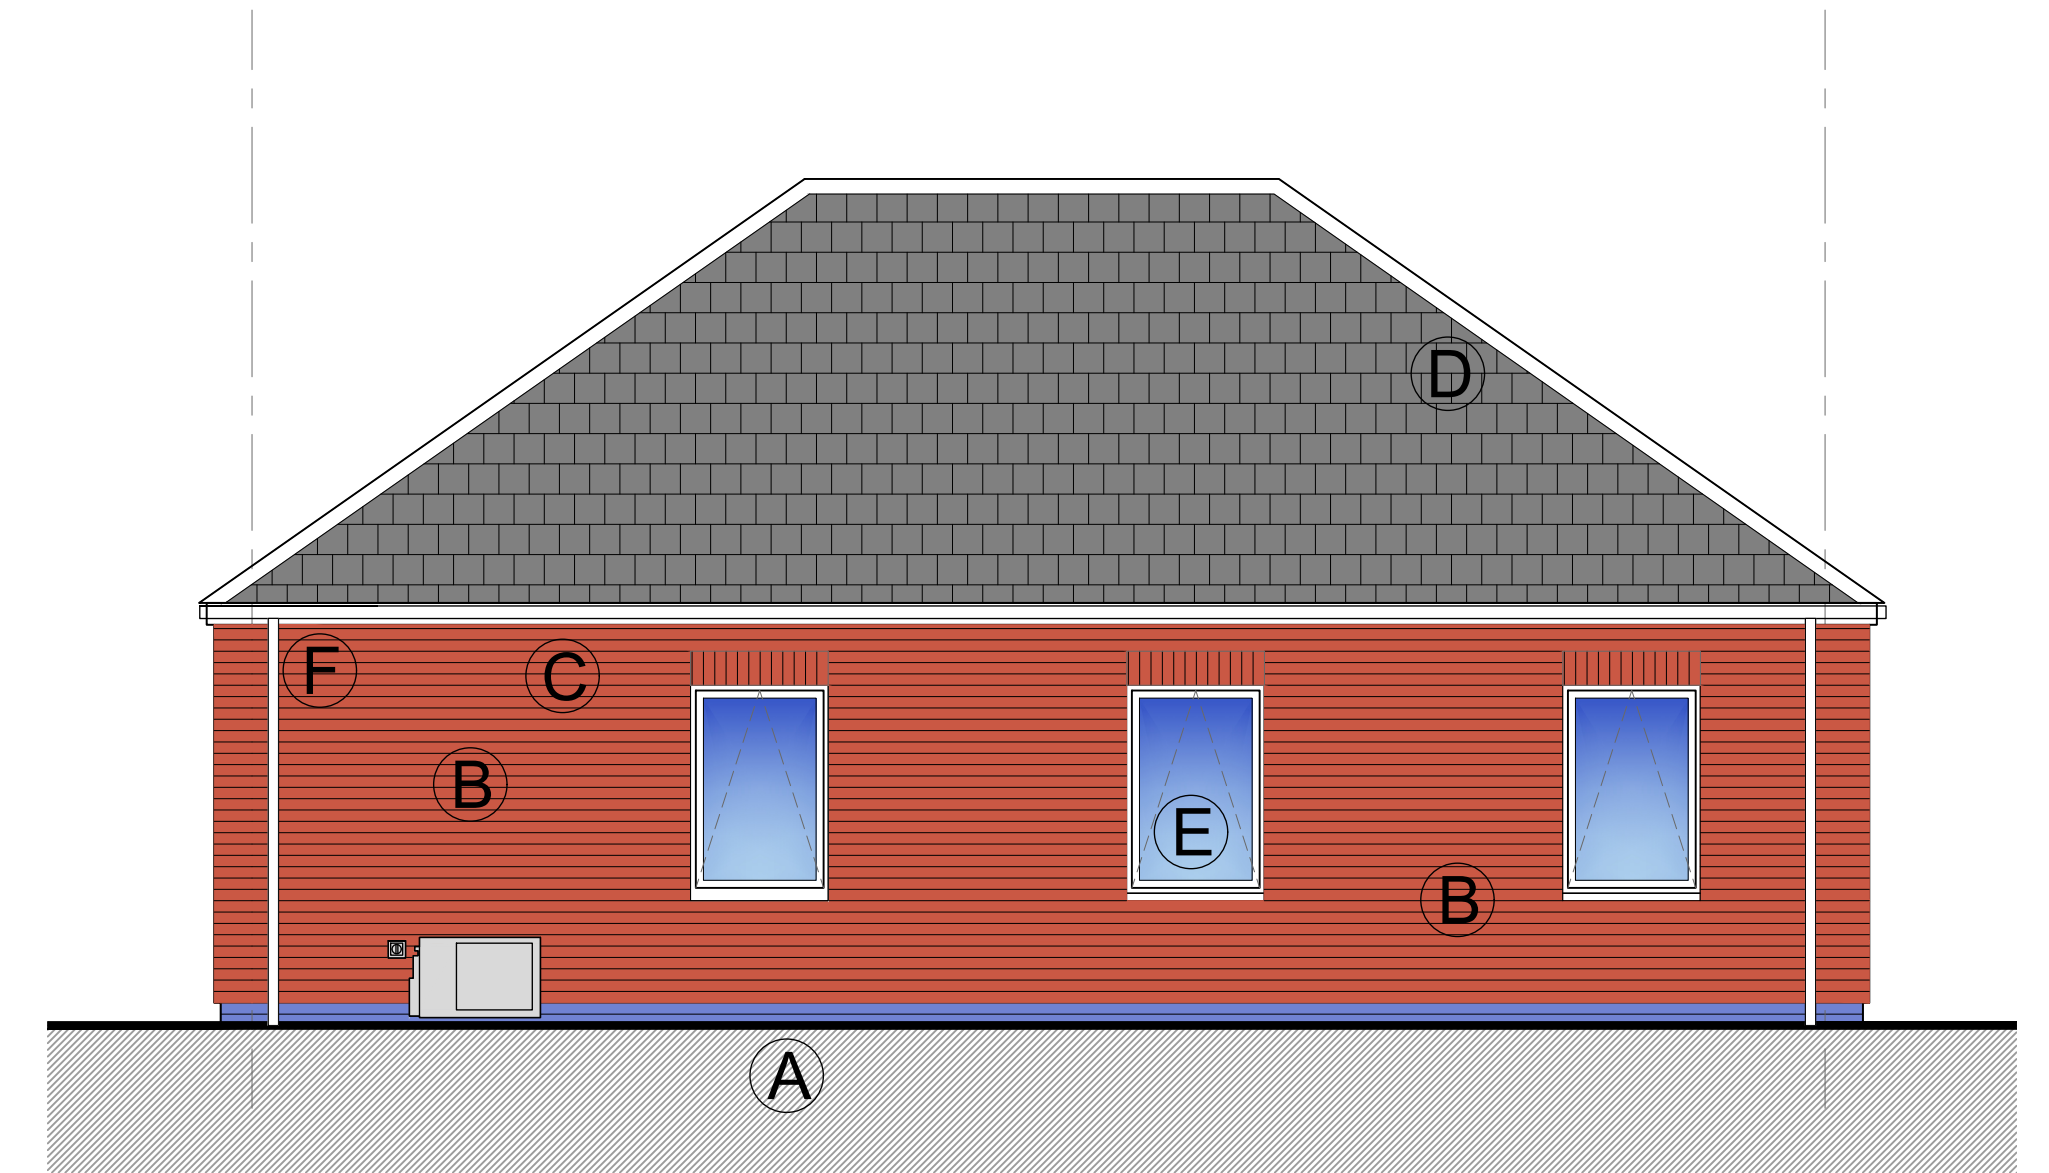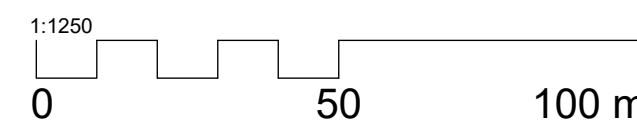

B Elevation B
100 (SCALE 1:50)

Legends

- Teaching Areas
- Toilets
- Storage
- Circulation

P10: Materials Illustrated	ME	WT	28/09/25
P9: Soldier Course added	ME	WT	28/08/25
P8: Revised Proposal to Contractors comments	ME	WT	28/08/25
P7: Revised Proposal to Contractors comments	ME	WT	28/08/25
P6: Revised Proposal to Contractors comments	ME	WT	28/08/25
P5: Revised Proposal(Hipped roof)	ME	WT	27/08/25
P4: Revised Proposal	ME	WT	22/08/25
P3: Client Amendments	ME	WT	19/05/25
P2: Issued for Planning	ME	WT	16/05/25
P1: Issued for Planning	ME	WT	06/02/25
T2: Site plan corrected	EH	WT	23/11/22
T1: TENDER ISSUE	EH	WT	22/11/22
--: Issued for comment.	EH	WT	21/11/22

Rev.	Description	D	C	Date
S2e Surveyors to Education ACADEMY PREMISES PLANNING & FUNDING CONSULTANTS				
CLIENT: Stanton under Bardon Community Primary School				
PROJECT ADDRESS: Stanton under Bardon, Main Street, Stanton-under-Bardon, Markfield, Leicestershire, LE67 9TQ				
PROJECT: Replacement Classroom Block				
TITLE: Proposed Plans and Elevations				
DRAWN:	CHECKED:	ISSUE:	DATE:	
EH	WT	PLANNING	21/11/2022	
JOB NO:	DRG NO:	SCALE @ A1:	REVISION:	
P22703	100	1:50	P10	