




No Note

1. ONLY TO BE SCALED WHEN PRINTED AT A1  
2. All dimensions in mm unless indicated.  
3. Plans should be checked by the client, structural engineer and building control, no responsibility will be given to the designer.

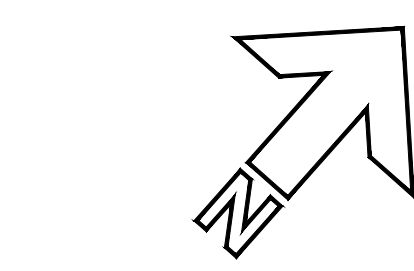

- Key:**
- Removed Element
  - Lintel
  - Drain Run
  - Existing Structure/ Walls
  - Non Original Racking/ Displays Removed
  - First Floor Gallery
  - Proposed Stud Wall

9-11 Market Place - Market Bosworth - Proposed Ground Floor Plan

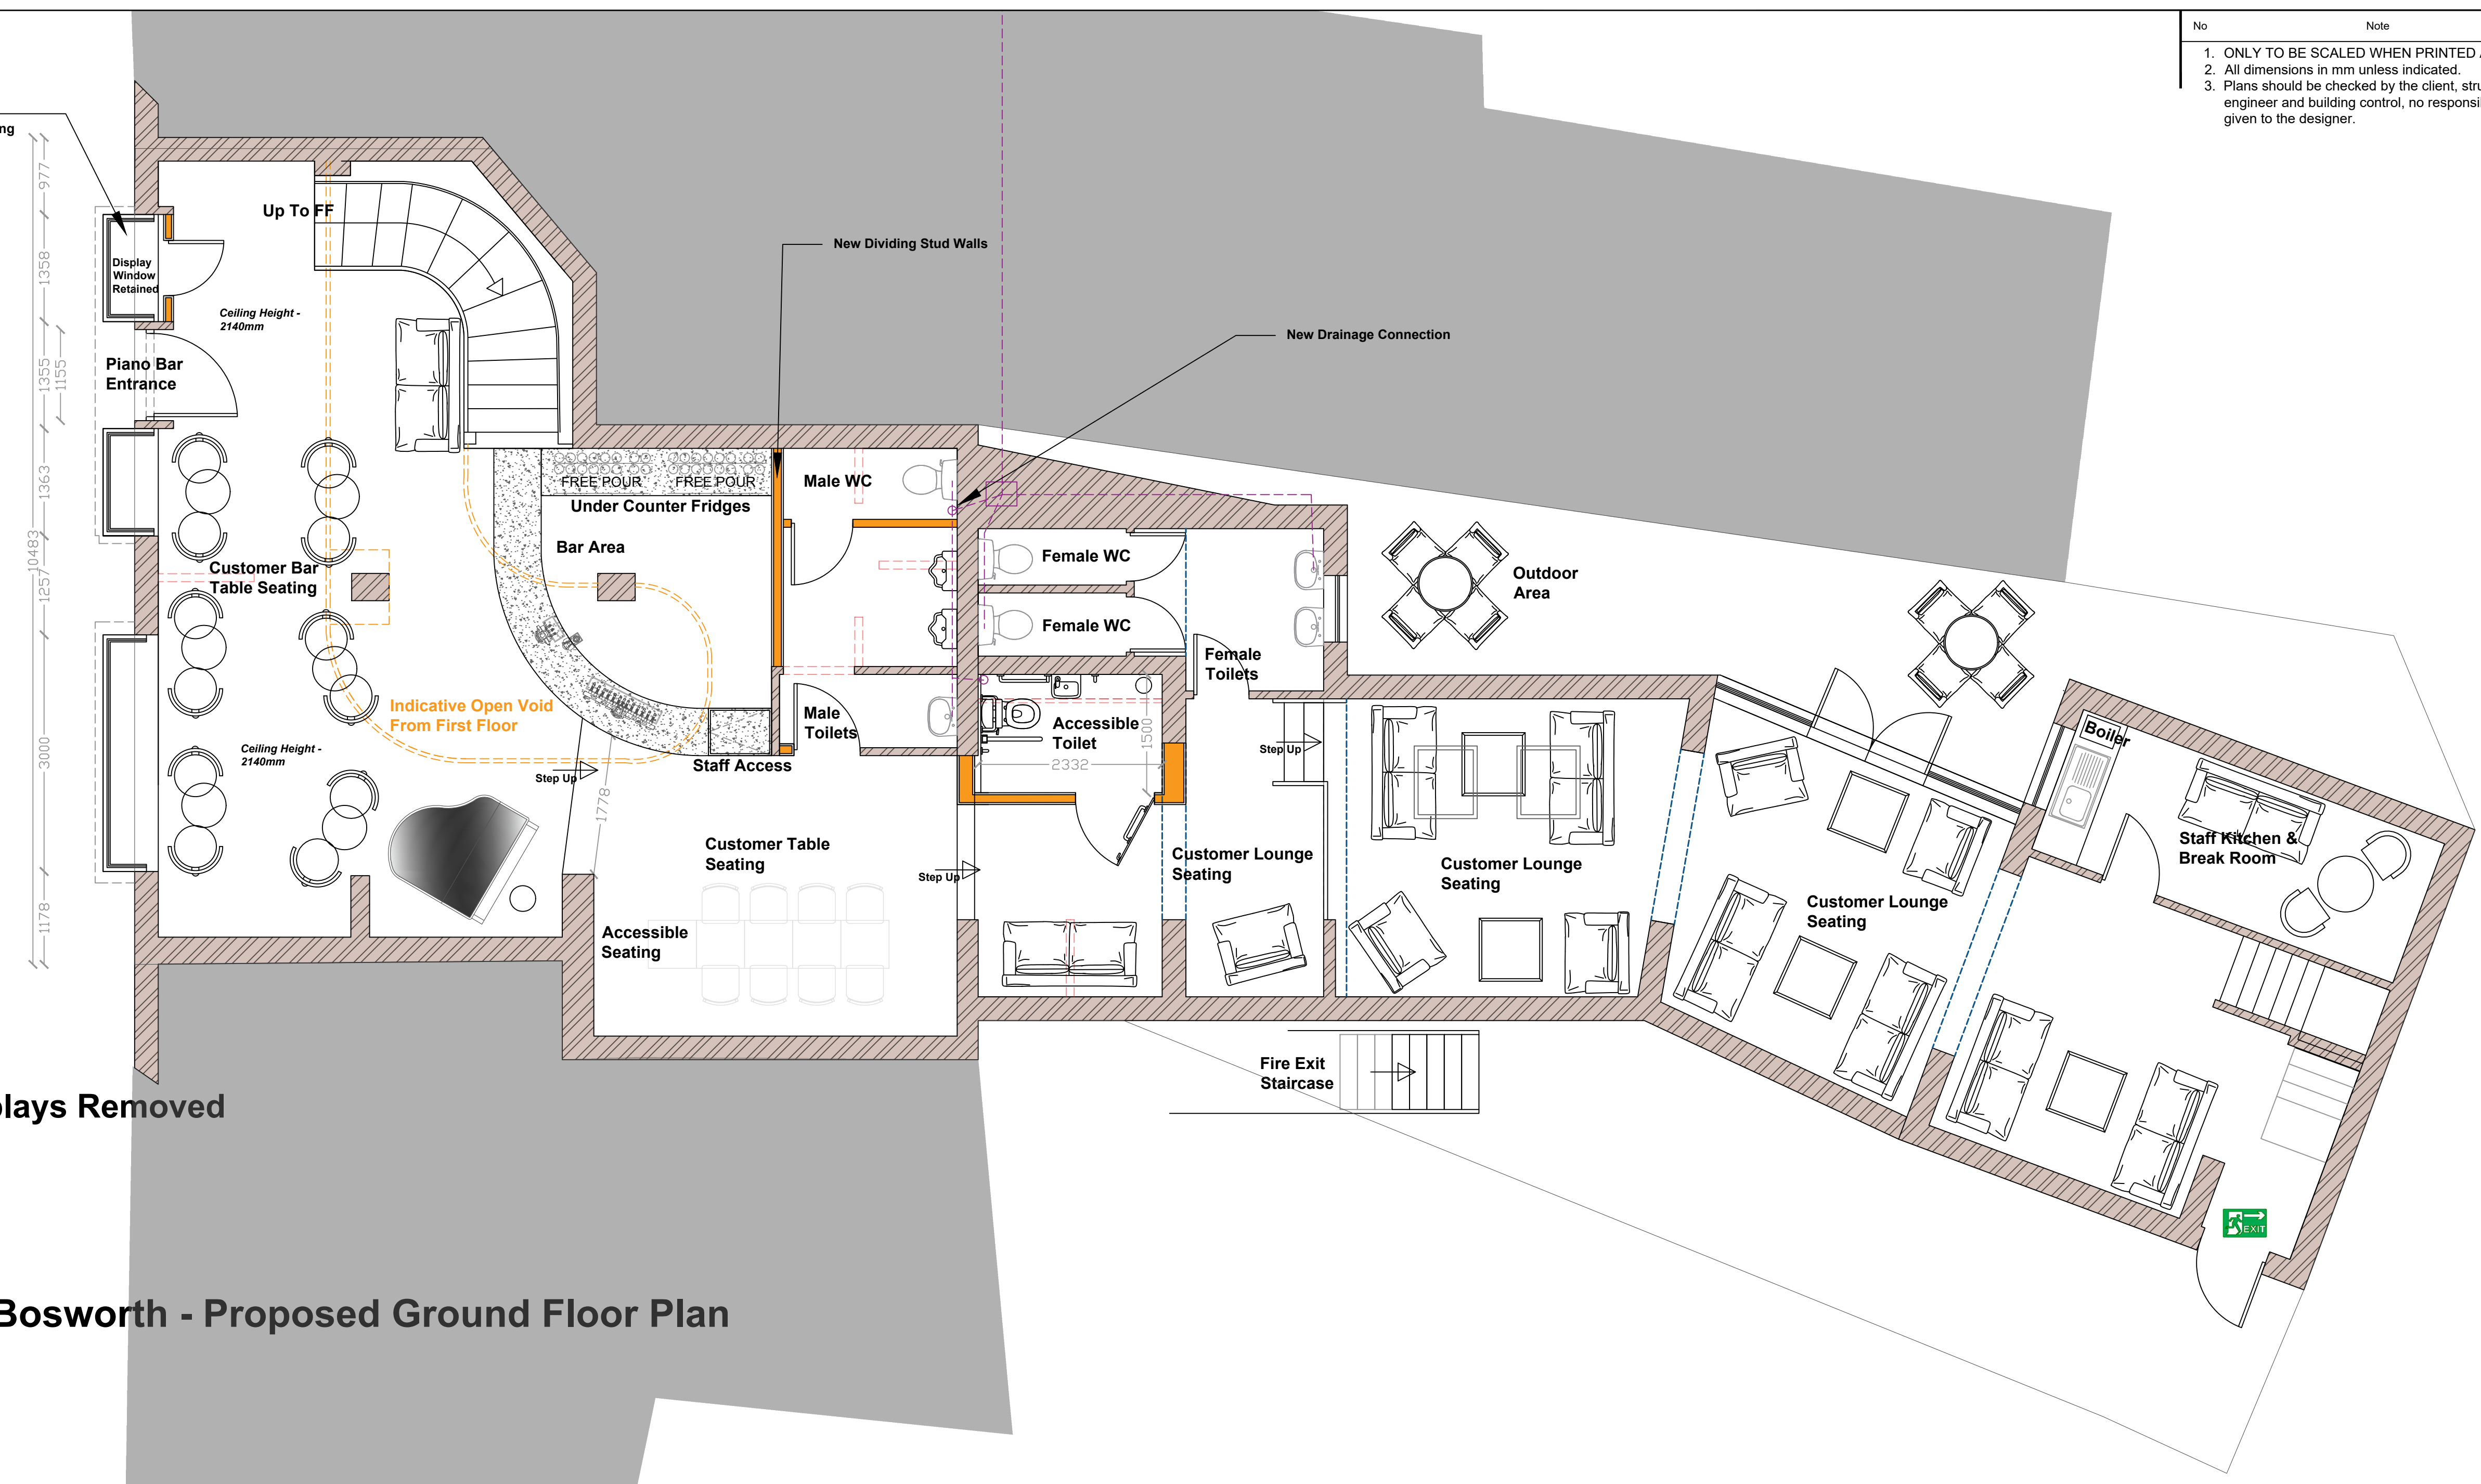 

|   |       |      |             |            |
|---|-------|------|-------------|------------|
|   |       |      |             |            |
| Rev   | By    | Date | Description | Chk'd      |
| Ladbury Architectural Design<br>WILLIAM LADBURY<br>11 SEDGEMERE ROAD<br>MARKET BOSWORTH<br>CV13 0AY<br>TEL : 07841354894<br>william@ladburyad.com |       |      |             |            |
| <div><div>Project:</div><div>9-11 MARKET PLACE<br/>MARKET BOSWORTH</div></div>                                                                    |       |      |             |            |
| <div><div>Drawing Title:</div><div>PROPOSED GROUND<br/>FLOOR PLAN</div></div>                                                                     |       |      |             |            |
| A1   |       |      |             |            |
| Drawn   | Chk'd | Appd | Status      | Date       |
| WLADBURY   |       |      | PLANNING    | 06.09.25   |
|   |       |      | Scale @ A1  | 1:50 1:200 |
|   |       |      |             |            |
| Drawing No: 9-11MARKT-PS25-5   |       |      |             |            |
| Rev   |       |      |             |            |