

| No | Note   |
|----|---|
| 1. | ONLY TO BE SCALED WHEN PRINTED AT A1                                                                                              |
| 2. | All dimensions in mm unless indicated.                                                                                            |
| 3. | Plans should be checked by the client, structural engineer and building control, no responsibility will be given to the designer. |

Removed Element

Lintel

Drain Run

Existing Structure/ Walls

Non Original Racking/ Displays Removed

First Floor Gallery

Original Quarry Tile To Be Retained

Current Carpet Replaced With Hard Flooring

Key:

Removed Element

Lintel

Drain Run

Existing Structure/ Walls



Non Original Racking/ Displays Removed

First Floor Gallery

Original Quarry Tile To Be Retained

Current Carpet Replaced With Hard Flooring

9-11 Market Place - Market Bosworth - Proposed Ground Floor Plan - Flooring Layout

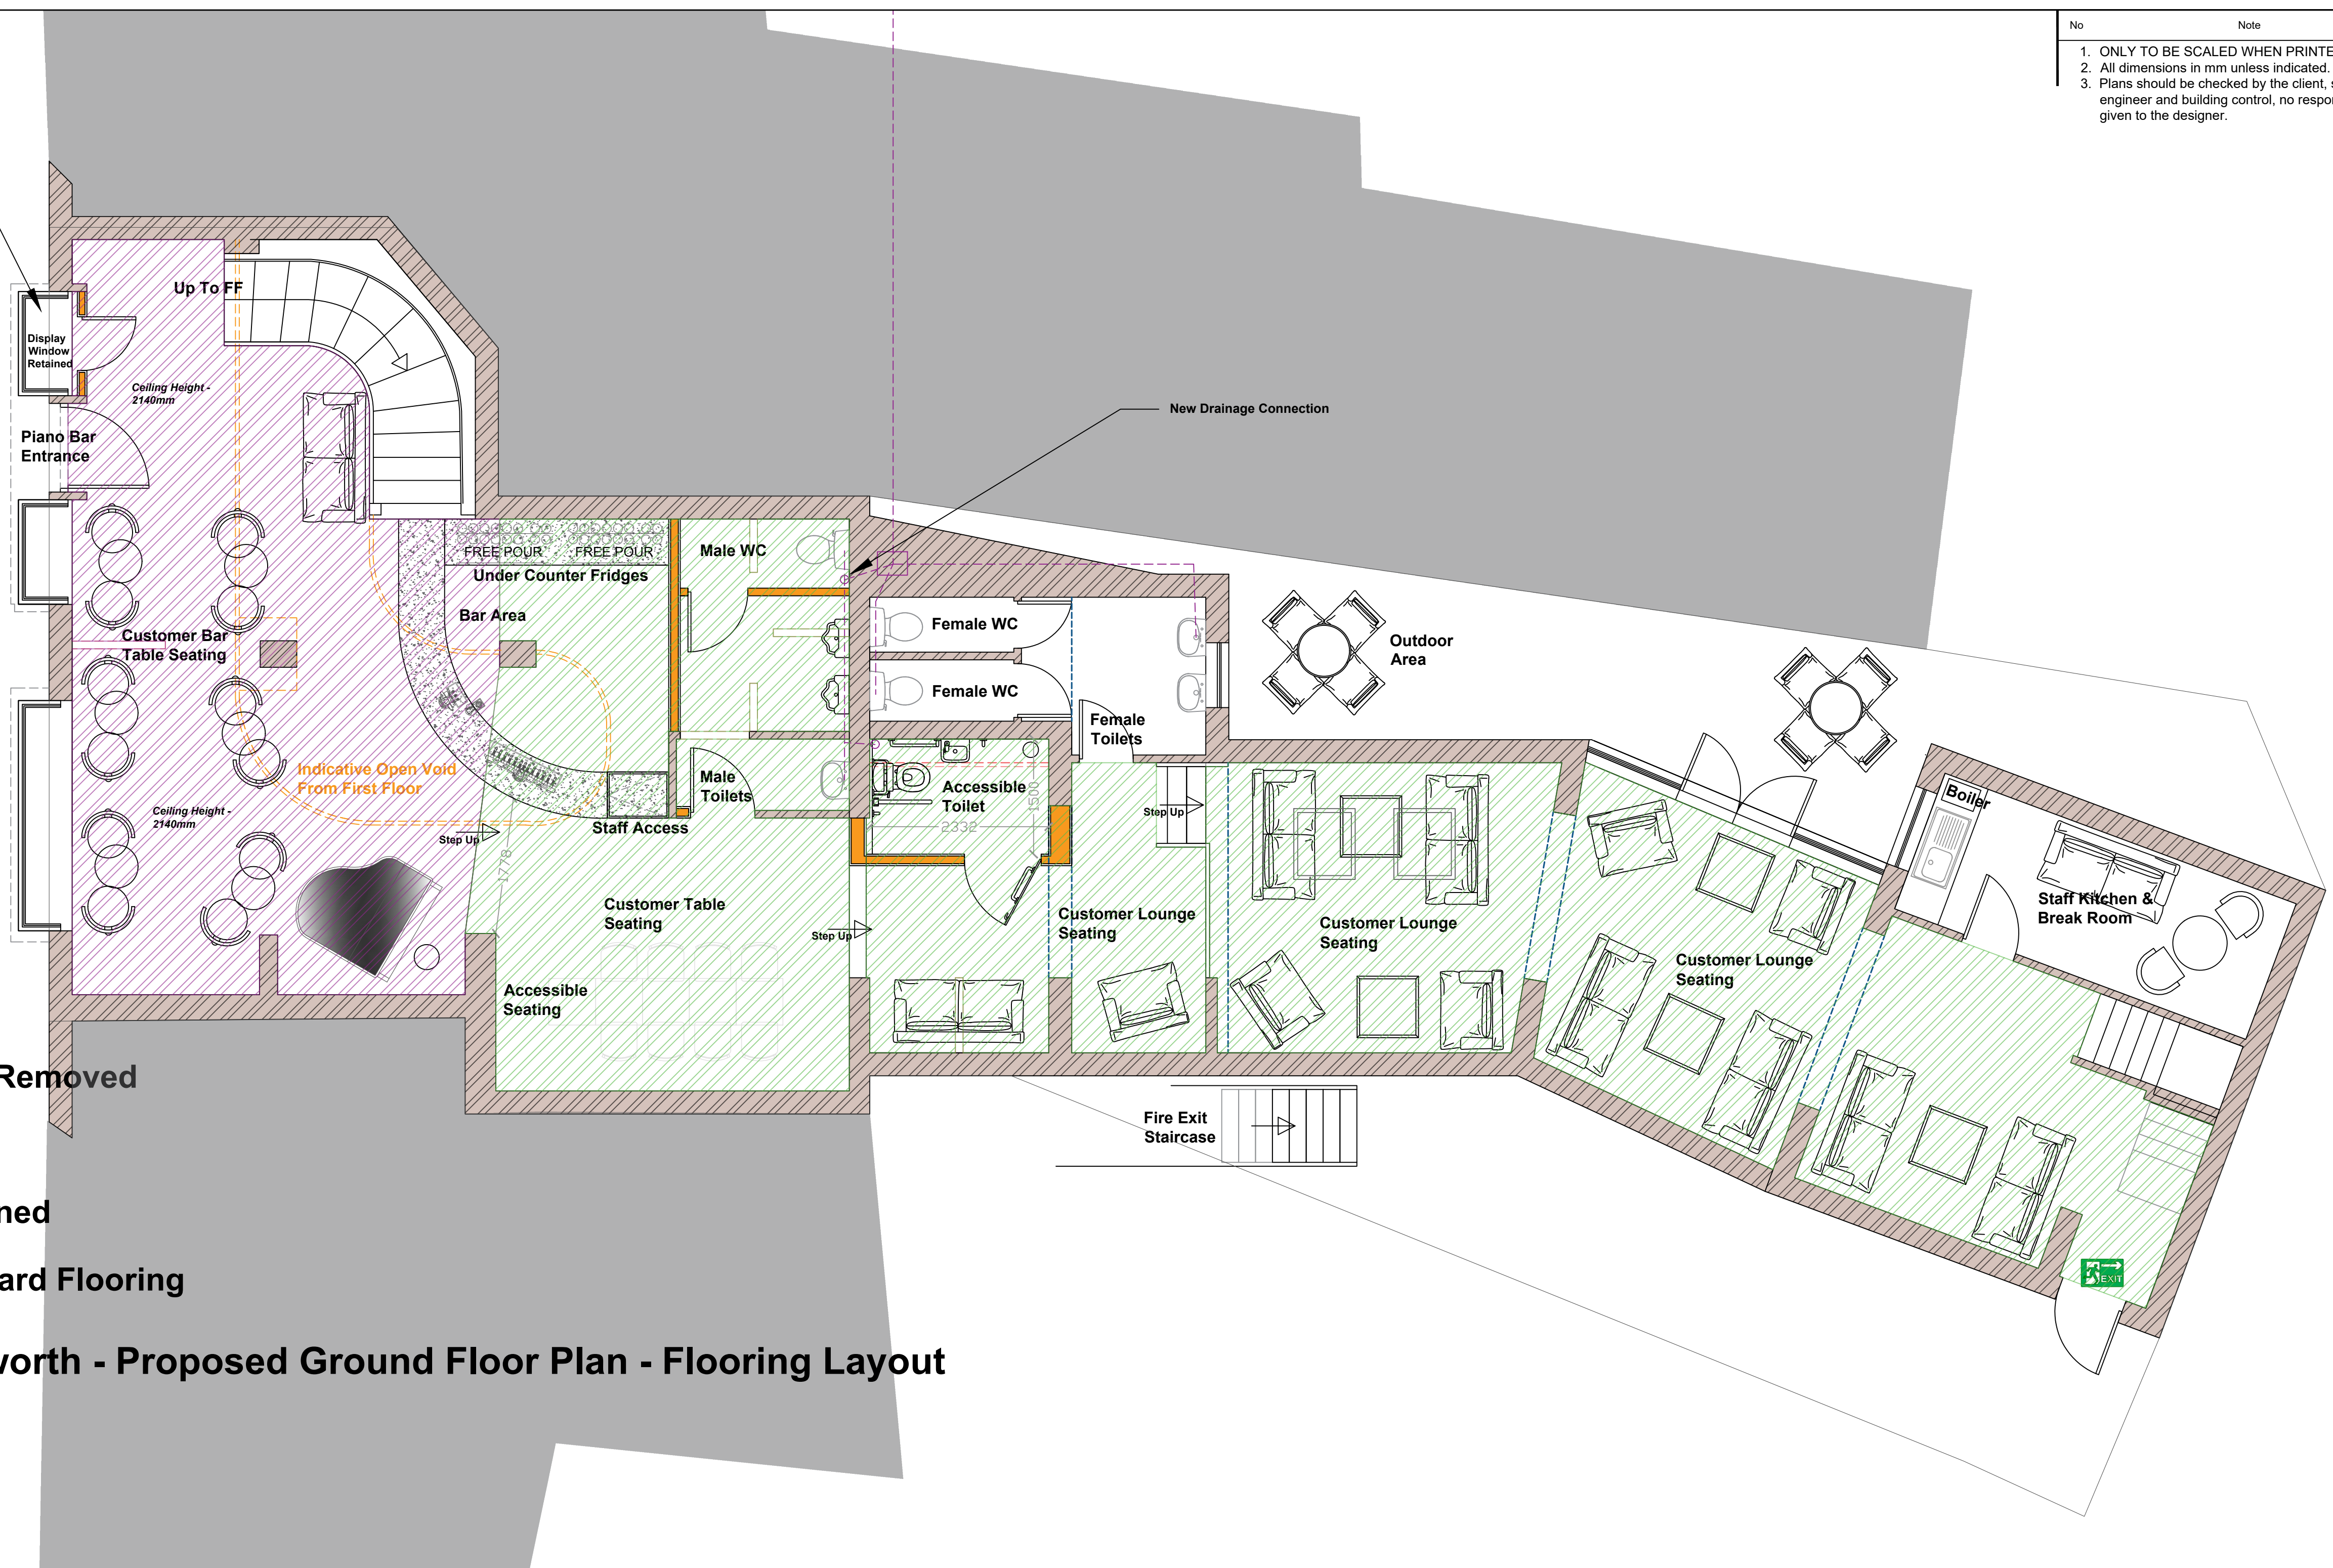 

| Rev   | By    | Date | Description | Chk'd    |
|---|-------|------|-------------|----------|
| Ladbury Architectural Design<br>WILLIAM LADBURY<br>11 SEDGEMERE ROAD<br>MARKET BOSWORTH<br>CV13 0AY<br>TEL : 07841354894<br>william@ladburyad.com |       |      |             |          |
| Project:<br>9-11 MARKET PLACE<br>MARKET BOSWORTH                                                                                                  |       |      |             |          |
| Drawing Title:<br>PROPOSED GROUND<br>PROPOSED FLOORING                                                                                            |       |      |             |          |
| Drawn   | Chk'd | Appd | Status      | Date     |
| WLADBURY   |       |      | PLANNING    | 06.09.25 |
| Scale @ A1   |       |      | 1:50 1:200  |          |
| Drawing No:<br>9-11MARKT-PS25-13   |       |      |             |          |