



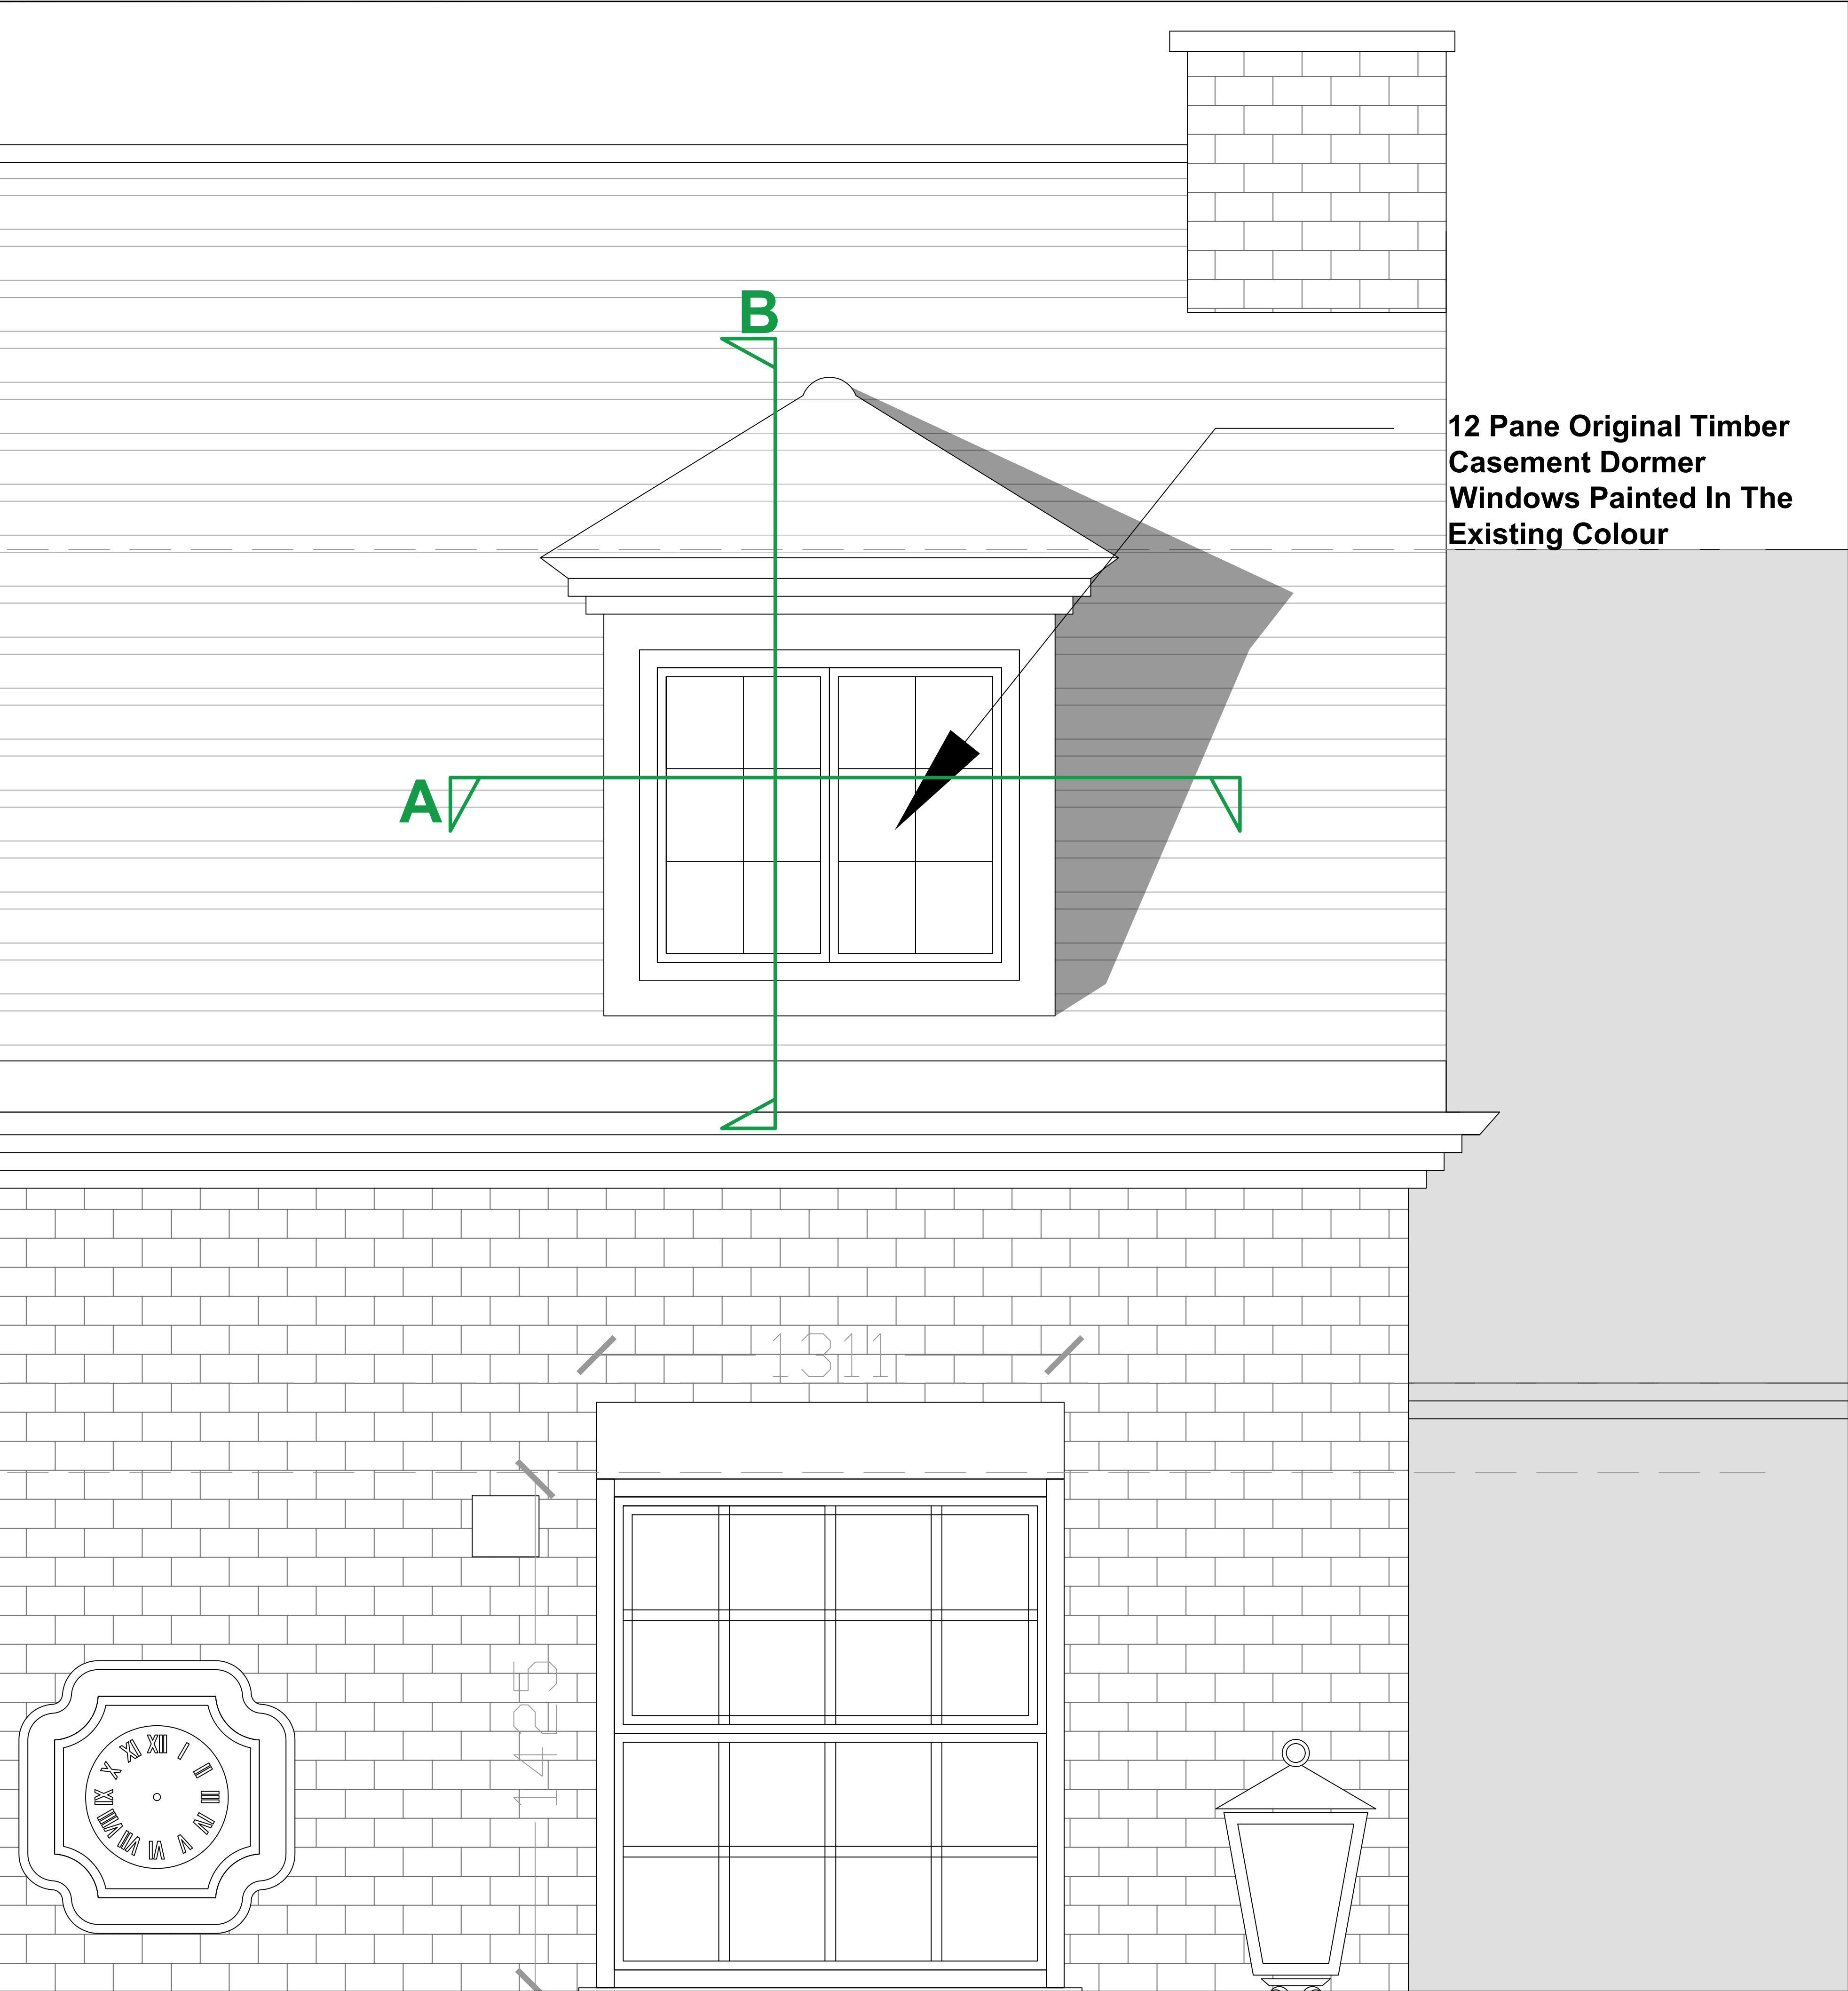



12 Pane Original Timber
Casement Dormer
Windows Painted In The
Existing Colour

Timber Casement Dormer Windows To
Second Floor Front Elevation 3No.

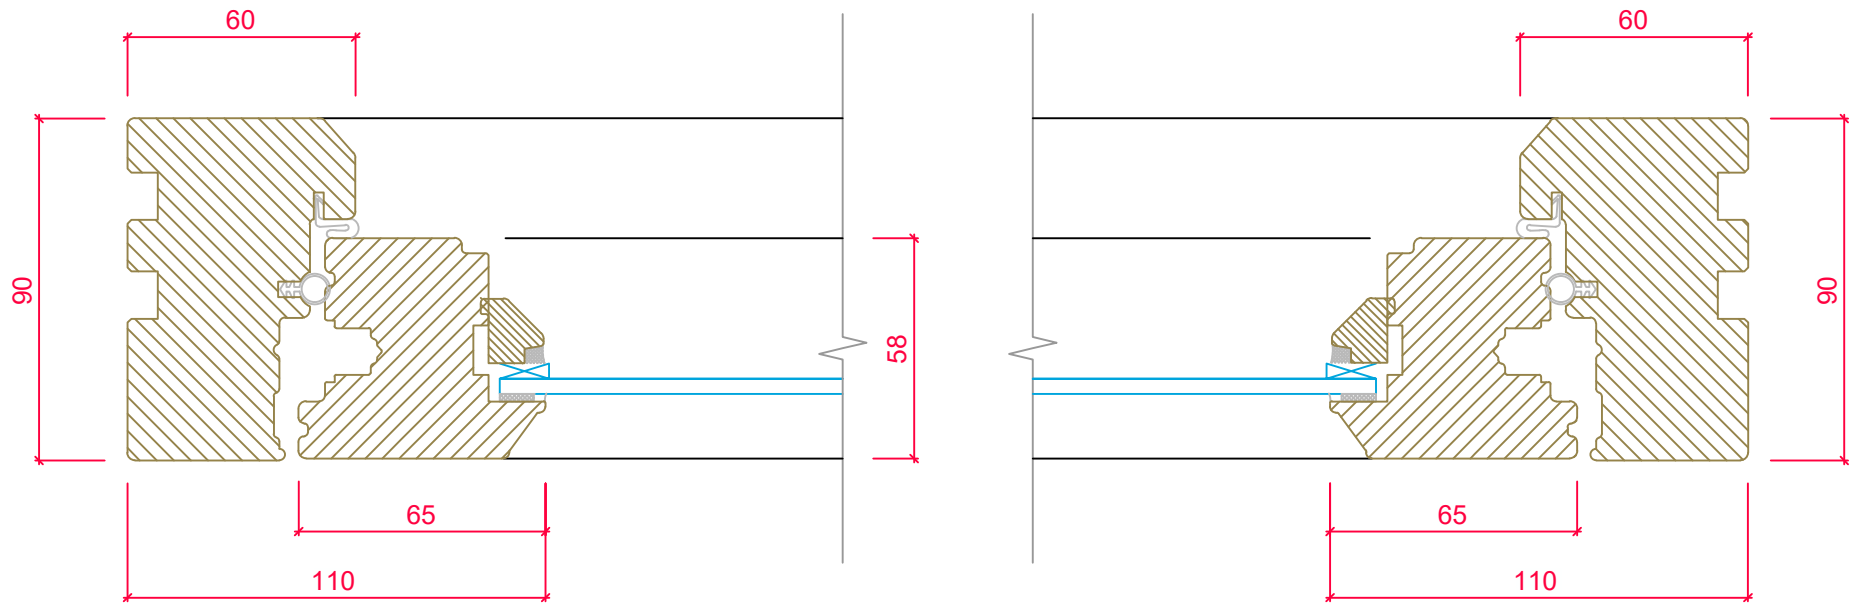

CASEMENT CROSS SECTION 'A-A'

A -

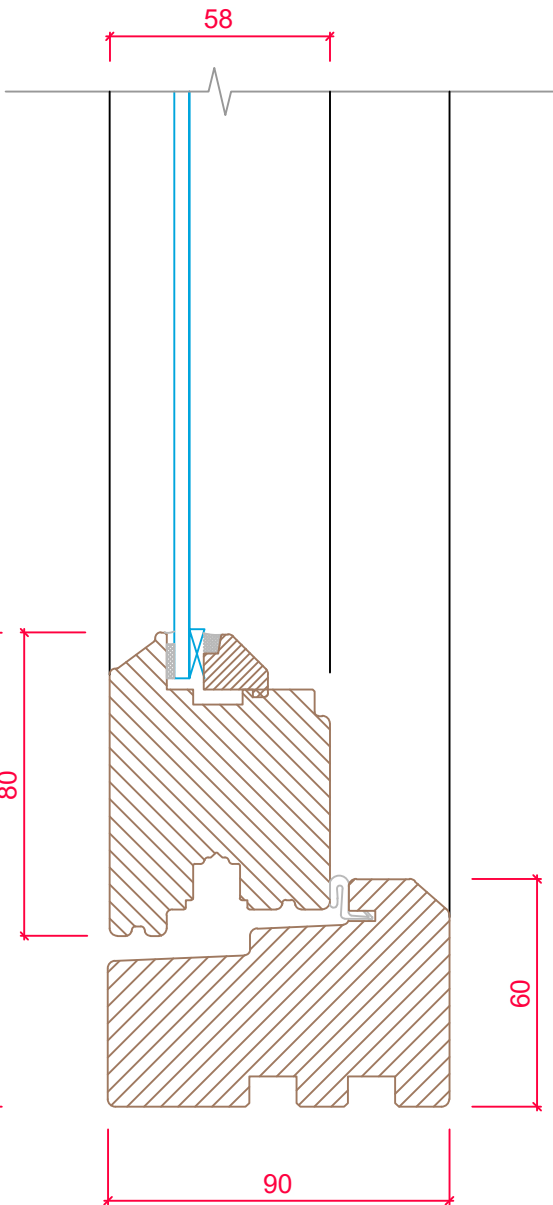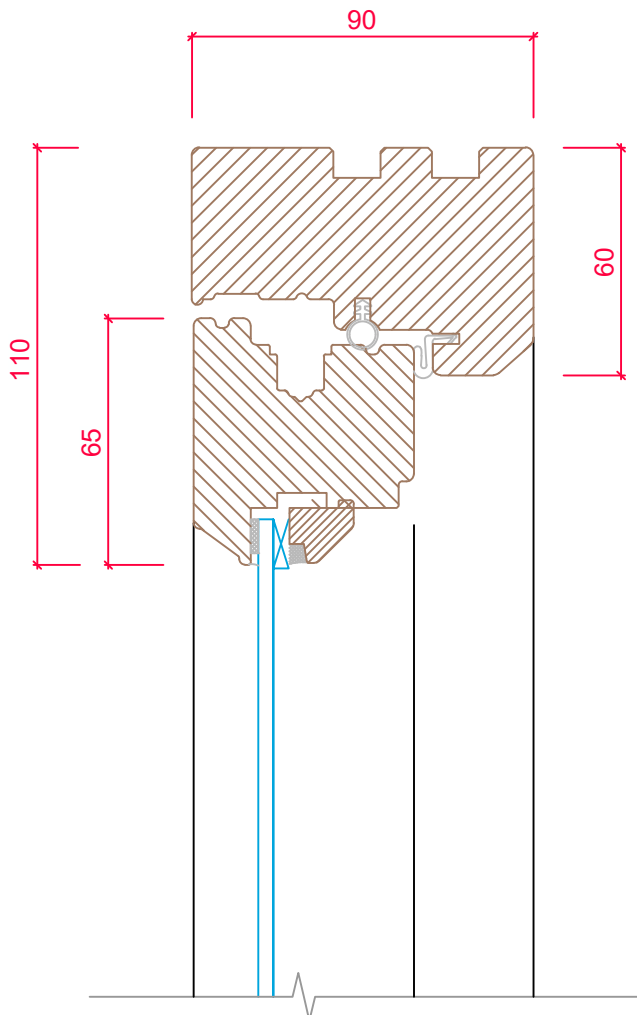

CASEMENT CROSS SECTION 'A-A'

B -



- | No | Note |
|----|---|
| 1. | ONLY TO BE SCALED WHEN PRINTED AT A1 |
| 2. | All dimensions in mm unless indicated. |
| 3. | Plans should be checked by the client, structural engineer and building control, no responsibility will be given to the designer. |

Rev	By	Date	Description	Chk'd
Ladbury Architectural Design WILLIAM LADBURY 11 SEDGEMERE ROAD MARKET BOSWORTH CV13 0AY TEL : 07841354894 william@ladburyad.com				
Project: 9-11 MARKET PLACE MARKET BOSWORTH				
Drawing Title: PROPOSED FRONT ELEVATION DORMER				
Drawn	Chk'd	Appd	Status	Date
WLADBURY			PLANNING	06.09.25
			Scale @ A1	1:2 1:10
Drawing No:				Rev
9-11MARKT-PS25-17				