




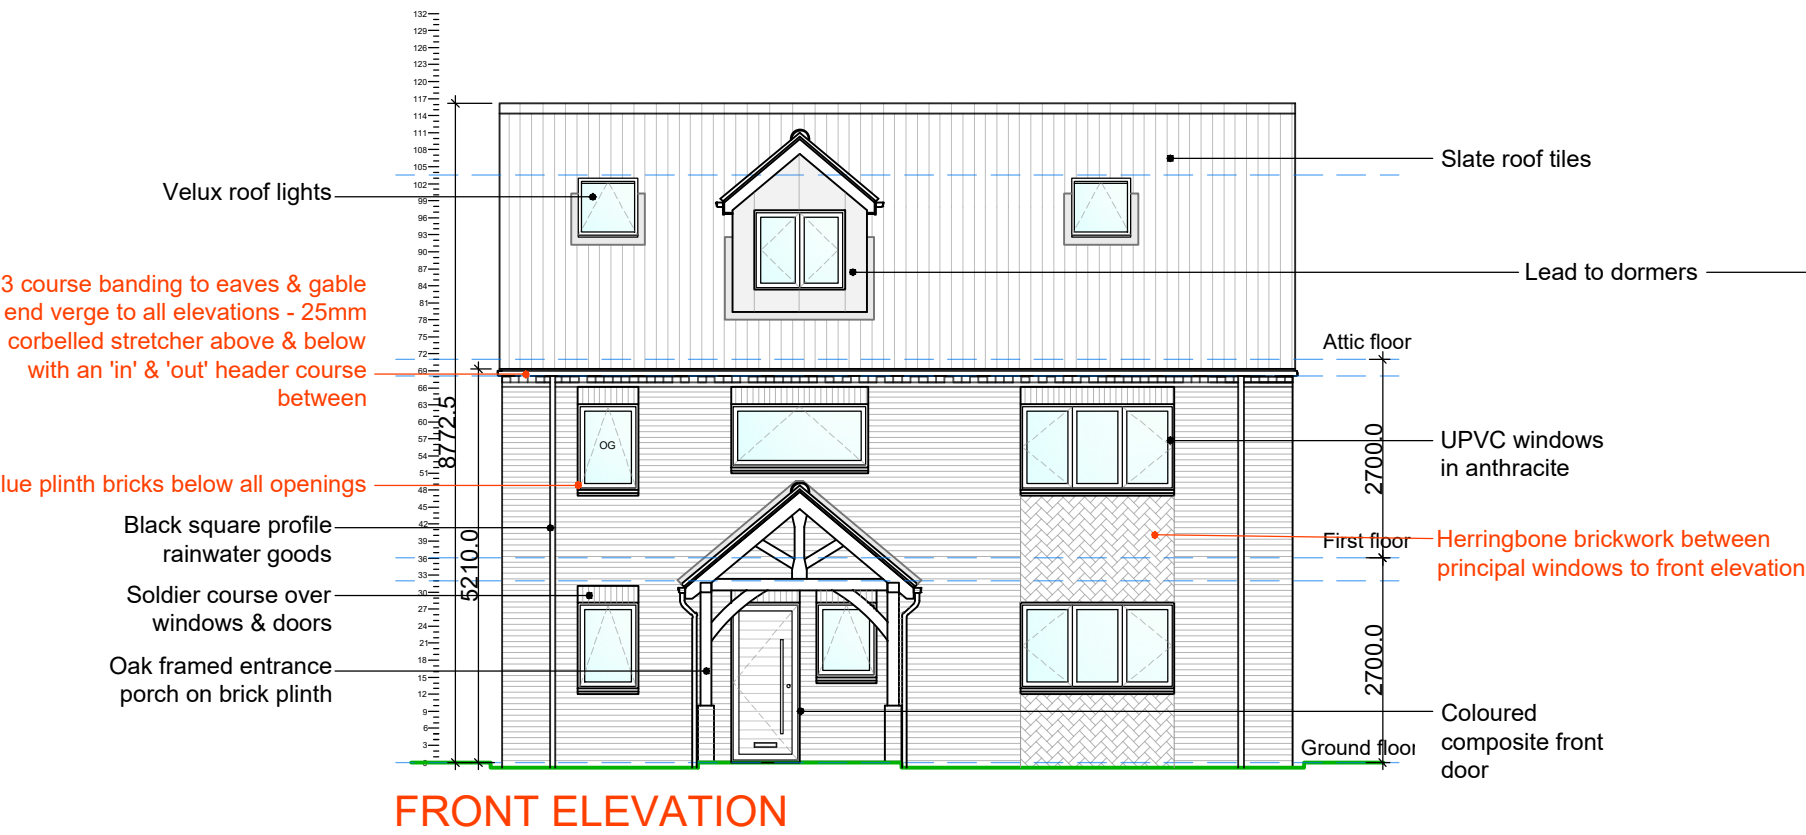


FRONT ELEVATION

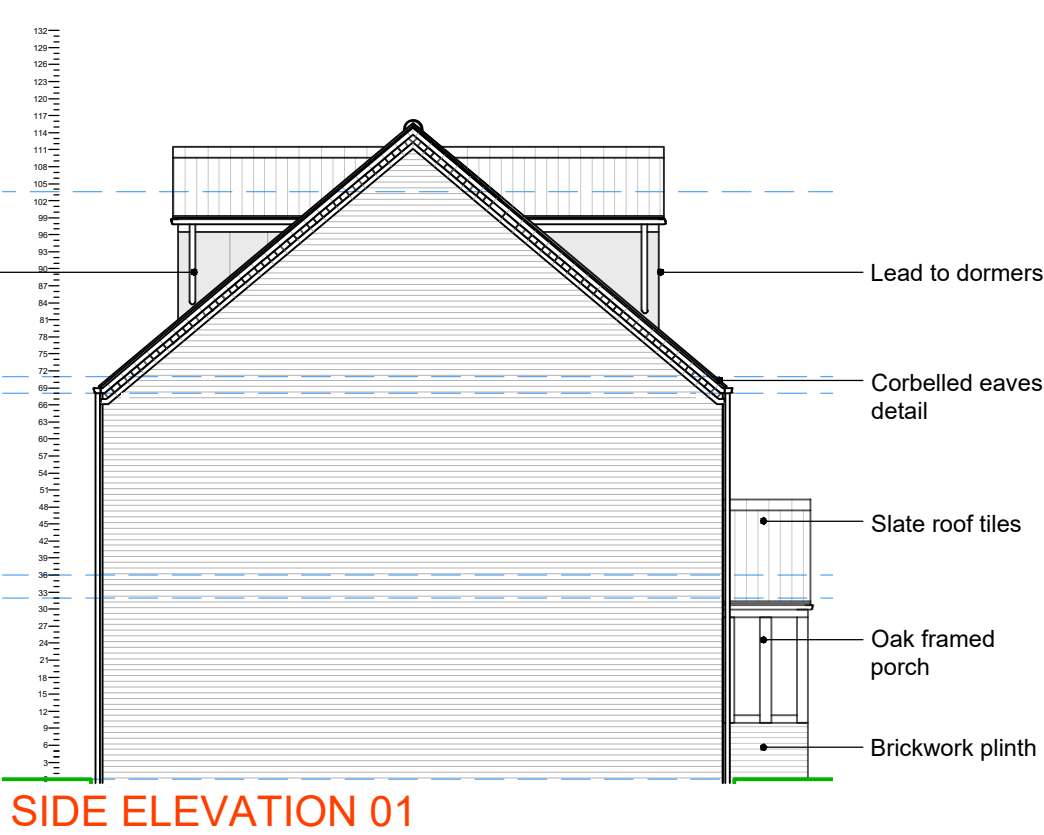


SIDE ELEVATION 01

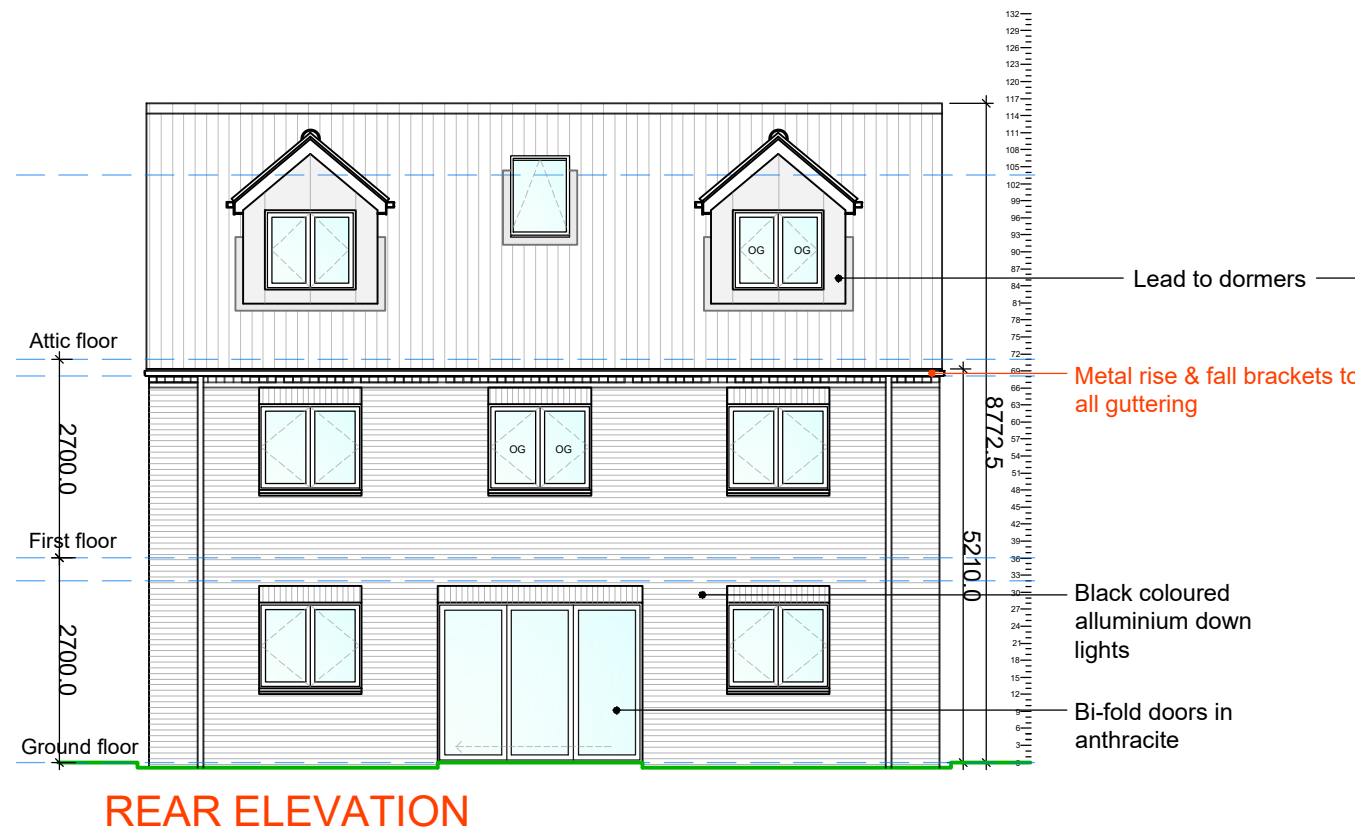


REAR ELEVATION

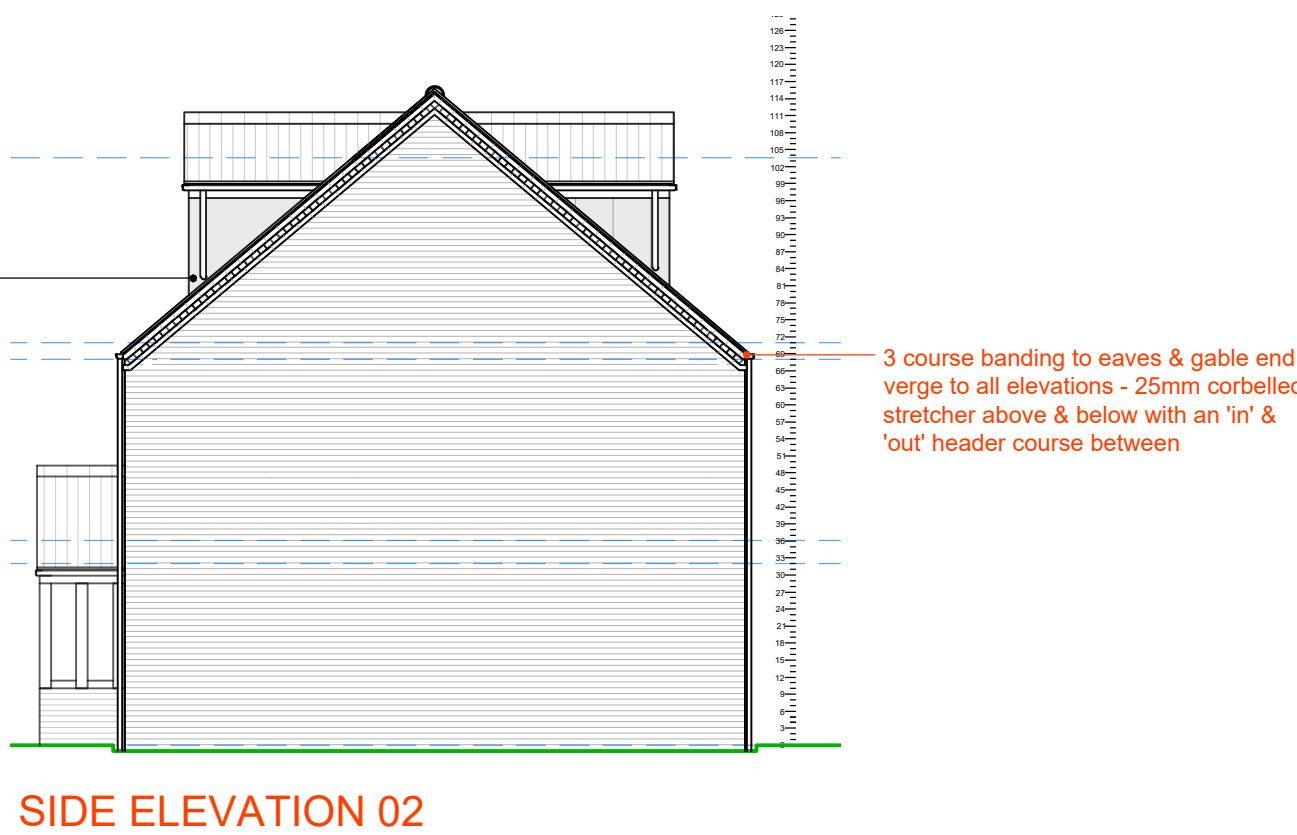


SIDE ELEVATION 02

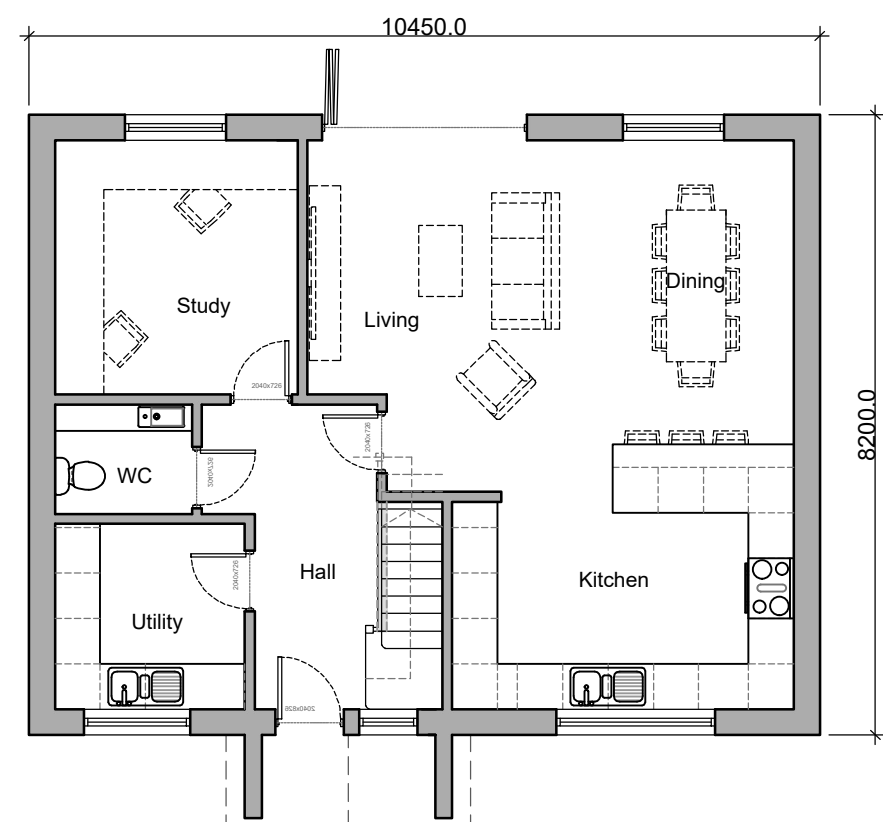


GROUND FLOOR

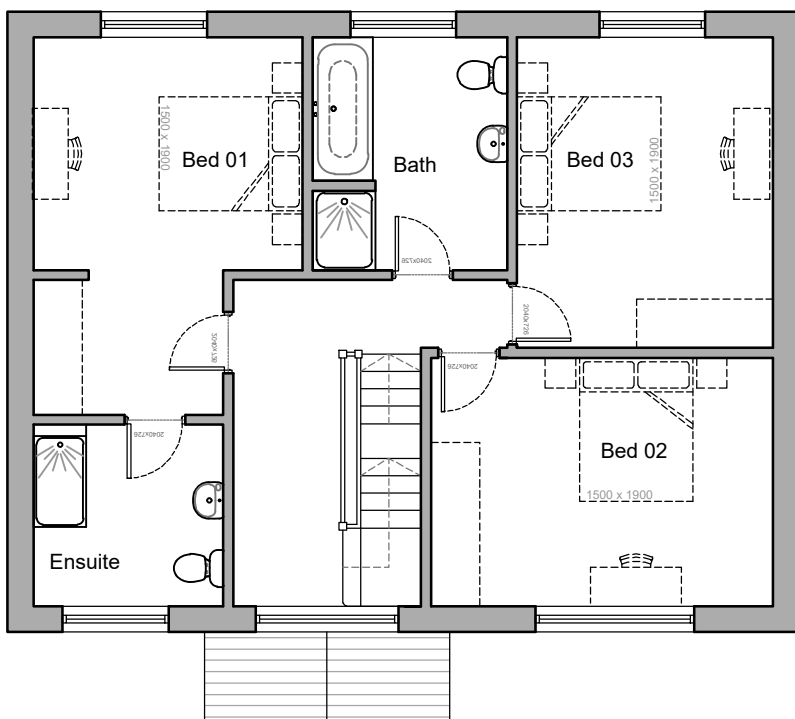


FIRST FLOOR

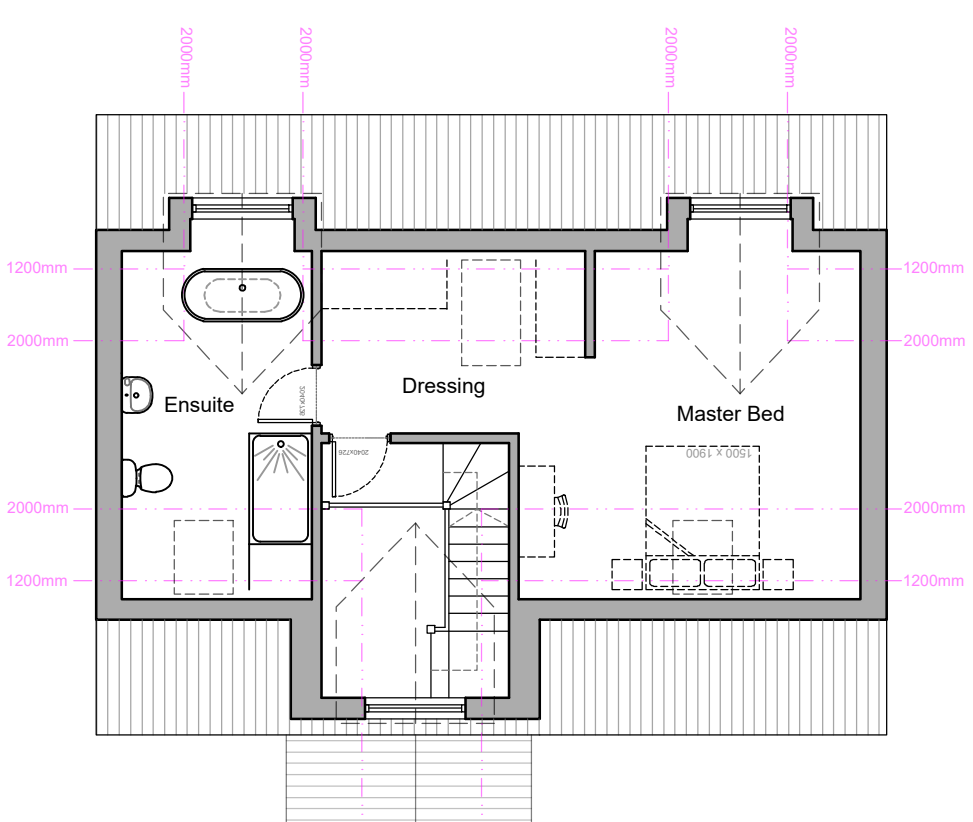

ATTIC FLOOR

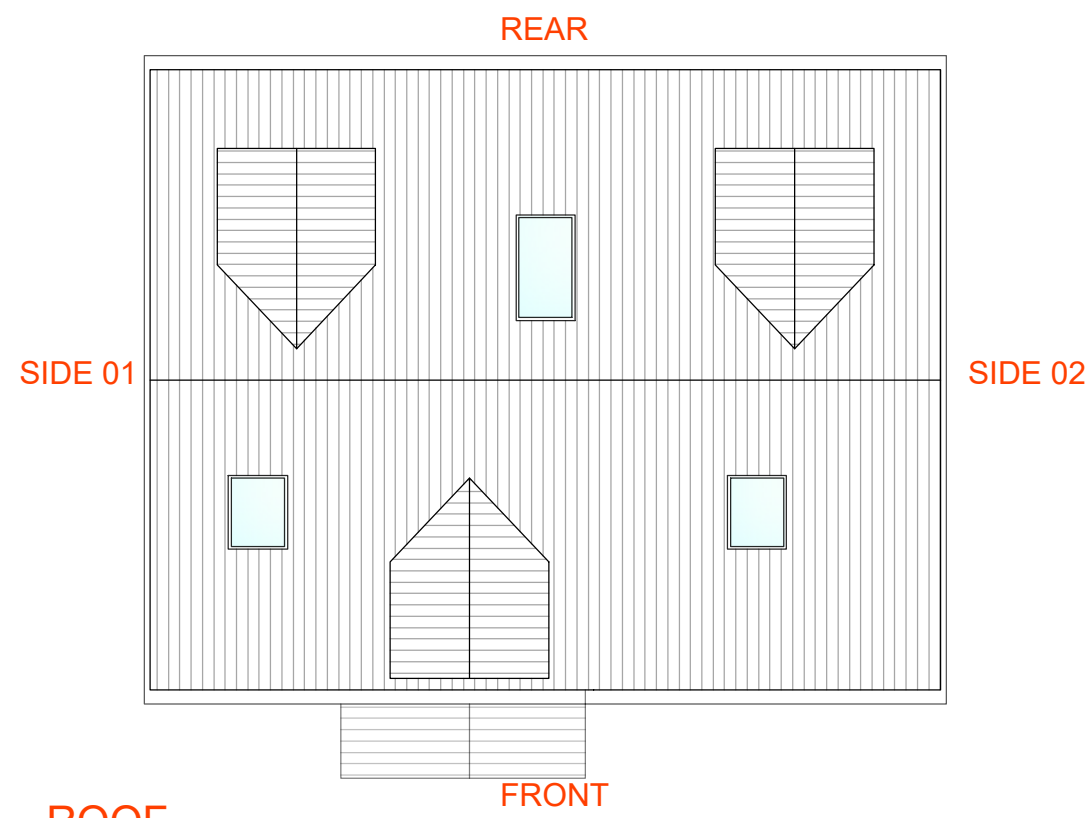


ROOF

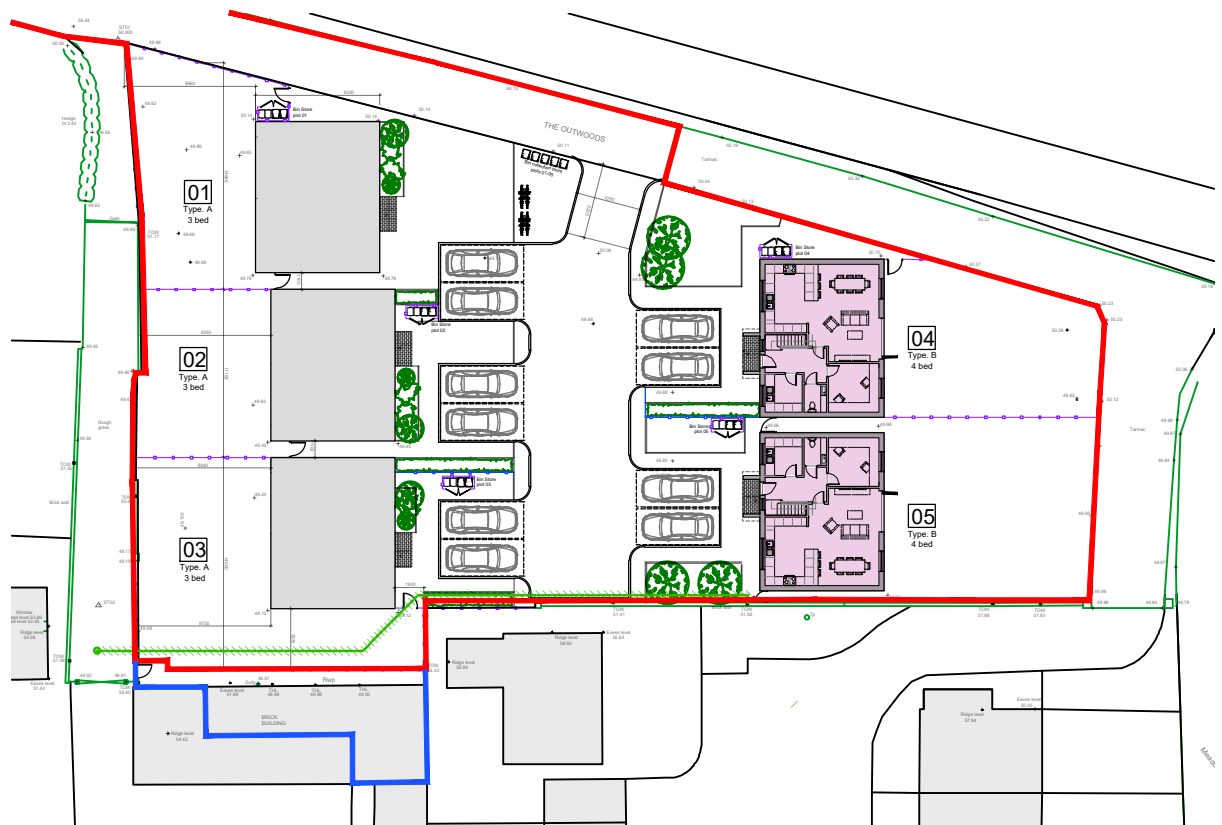

KEY PLAN 1:500

Type. B
2.5 Storey - 4 Bed
GIA: 187m²
Plots: 04.05
Total: 187m² x 2 plots = 374m²

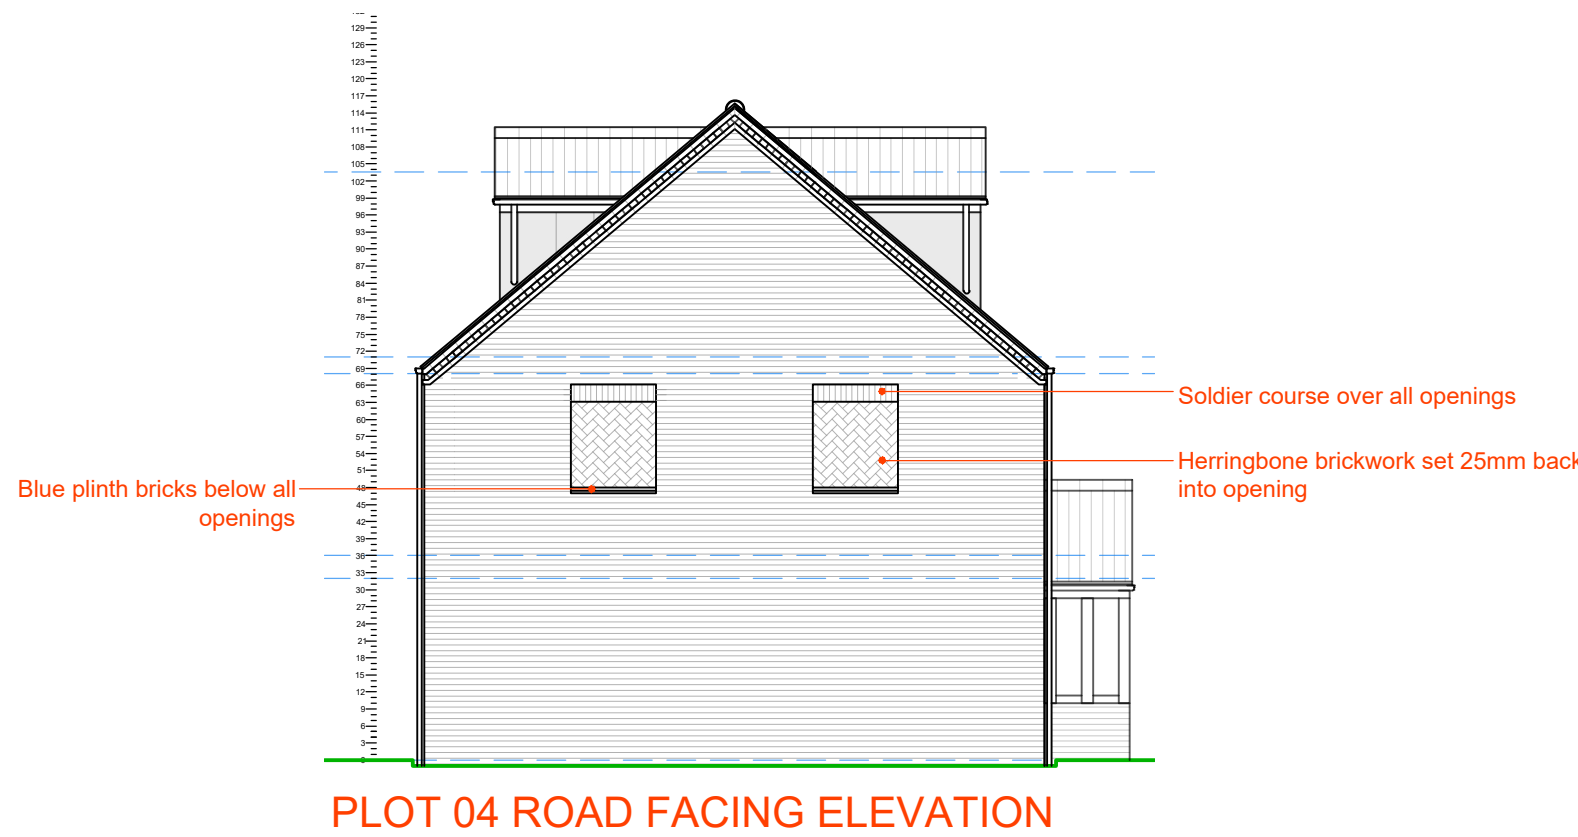

PLOT 04 ROAD FACING ELEVATION



Rev	Description	Date	By:
BODEN ASSOCIATES 11 Vernon Avenue Beeston, Nottingham NG9 2NS T: 0115 913 0017 E: admin@bodenassociates.co.uk W: www.bodenassociates.co.uk			
CLIENT: The Outwoods Burbage Ltd.			
PROJECT TITLE & ADDRESS: Proposed Construction of 5 new Dwellings The Outwoods Farmhouse, The Outwoods, Burbage, Hinckley, LE10 2UD			
DRAWING TITLE: Proposed House Type Series House Type B			
PROJECT NO: 1873	DWG NO: (04)13 - 02	REV:	SCALE: 1:100@A1-L
DRAWN BY: JM	DATE: 16.11.2022	STATUS: Planning	