




Side Elevation




Rear Elevation

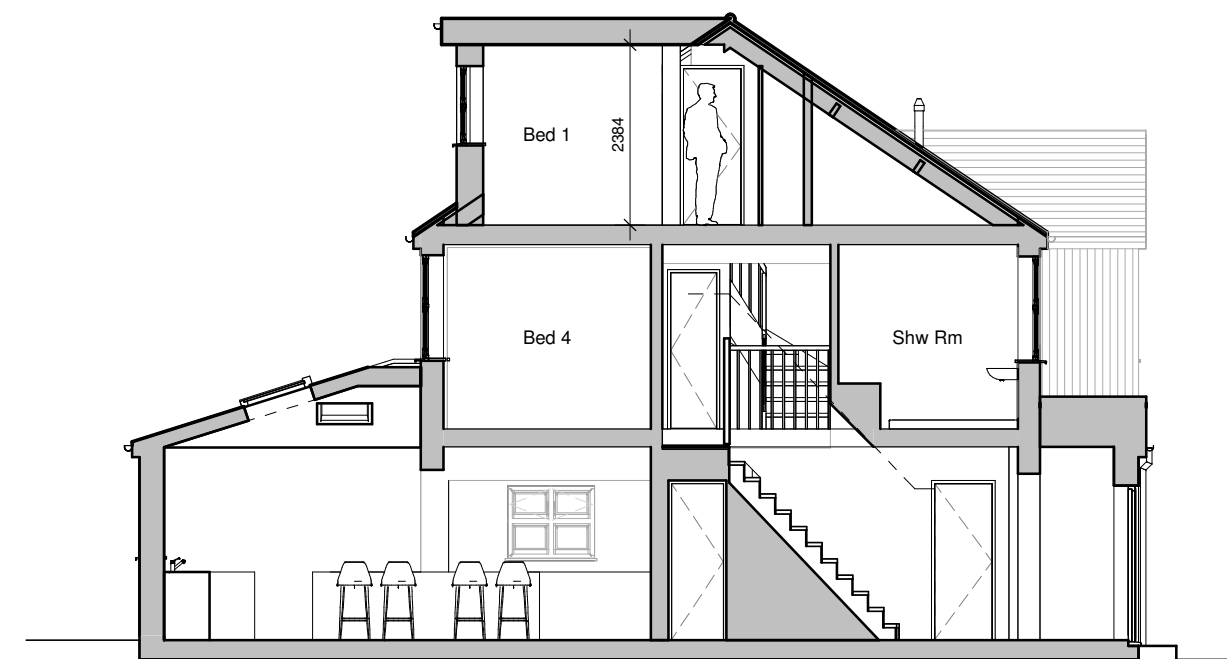

Section



Front Elevation

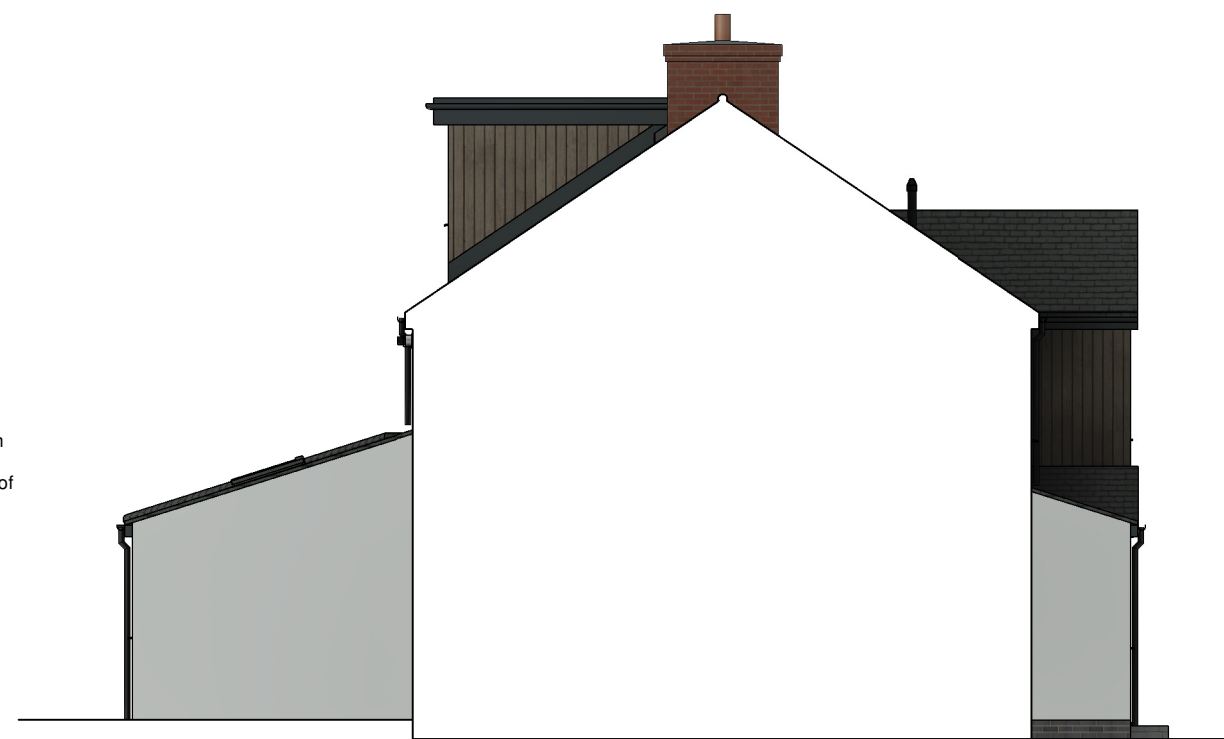


Side Elevation




Front 3D View




Rear 3D View

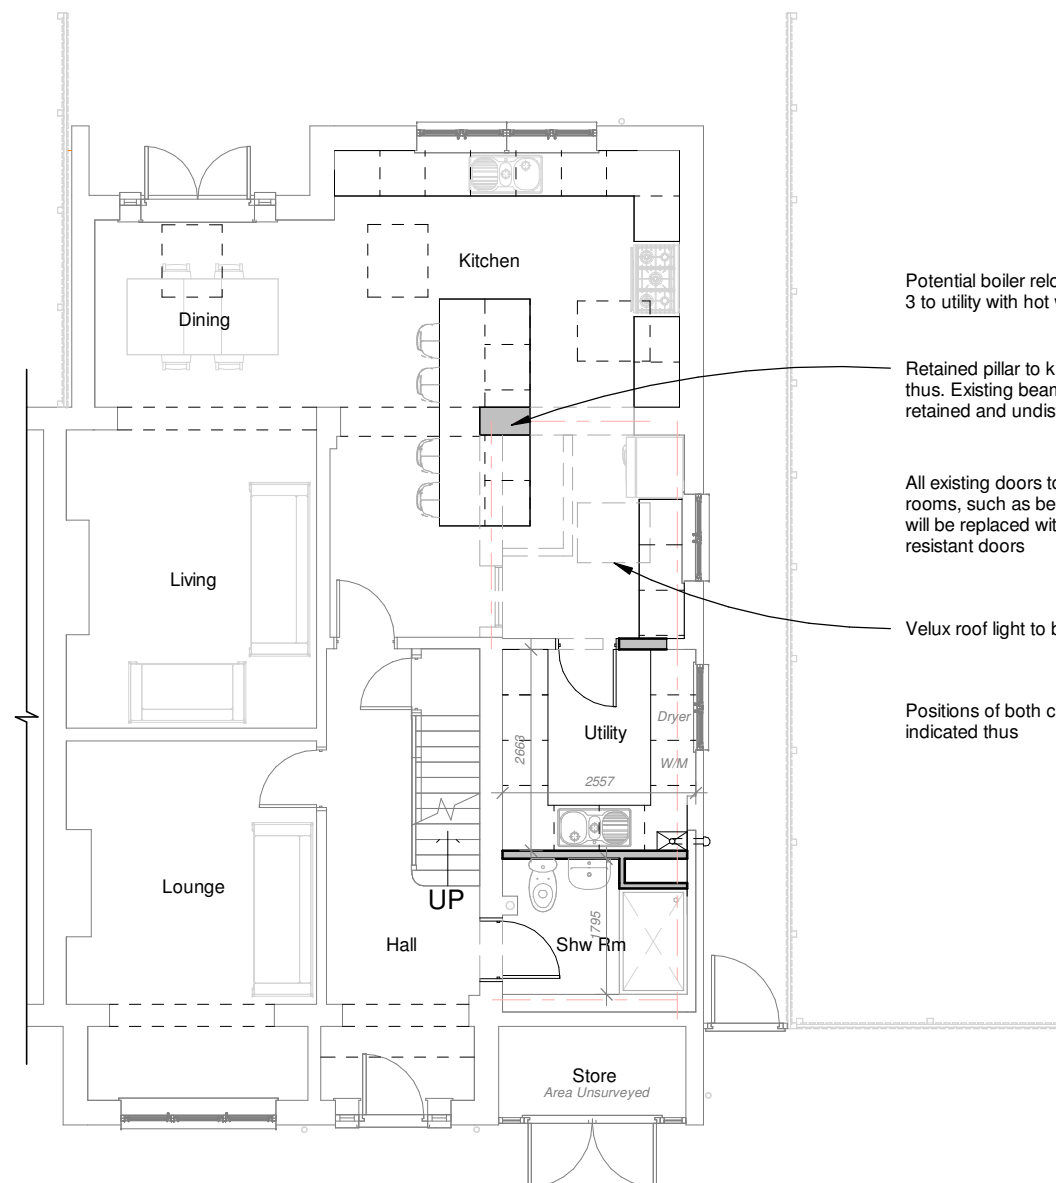

Ground Floor Plan

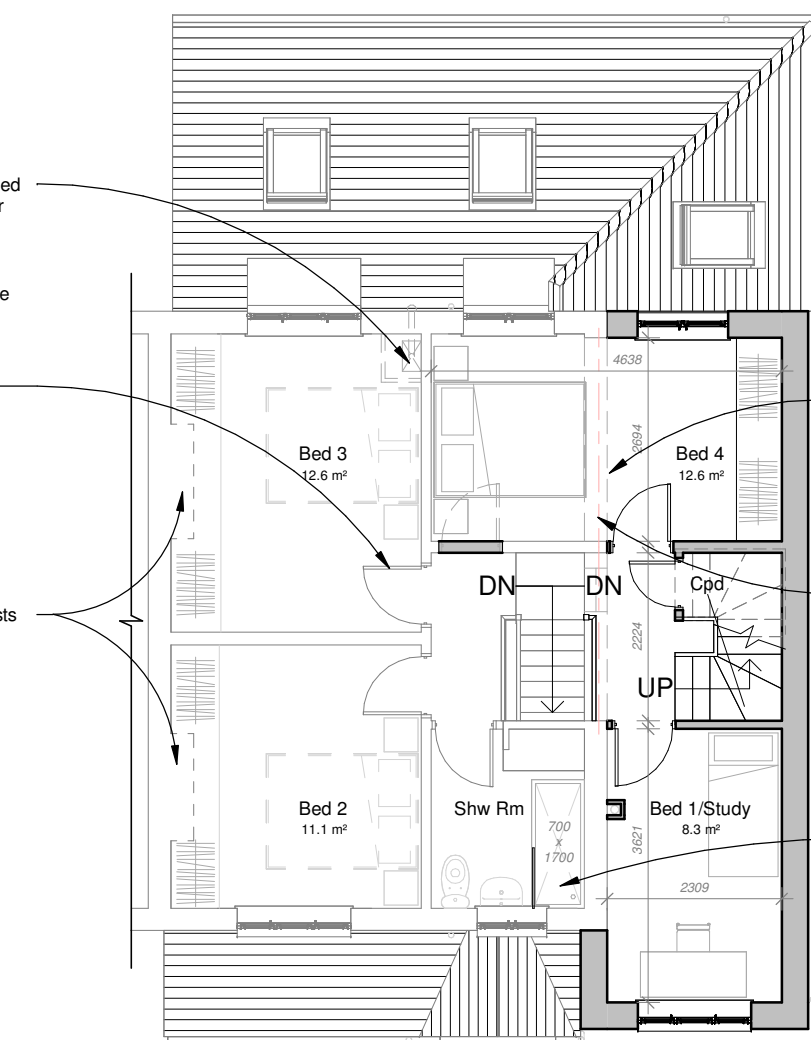

First Floor Plan

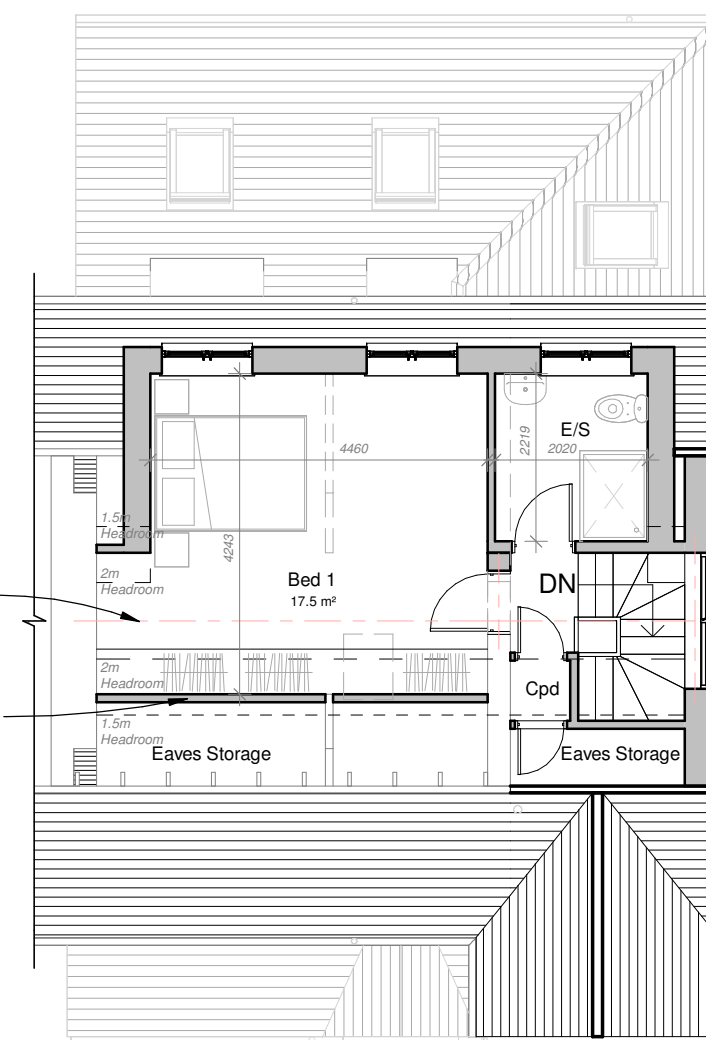

Second Floor Plan

Stair window to be obscure glazed



Client Mr K Meah			HAYWARD architects 19 Station Road Hinckley Leicestershire LE10 1AW Tel: 01455 635 665 www.haywardarchitects.co.uk	
Project Title Extensions & Alterations, 21 Salem Road, Burbage, LE10 2DT				
Drawing Title P - Scheme 03				
Scale 1:100	Date 12/2024	Sheet A2	Job No. 24/117	Drawing No. 03A
Author SS	Checked by MO	Status Planning Stage		

THE COPYRIGHT OF THIS DRAWING IS VESTED IN HAYWARD ARCHITECTS LTD.
REPRODUCTION IN ANY FORM, EITHER BY WHOLE OR IN PART IS FORBIDDEN WITHOUT THE PRIOR WRITTEN PERMISSION OF THE COPYRIGHT HOLDER. DO NOT SCALE FROM DRAWING AND ONLY FIGURED DIMENSIONS ARE TO BE USED

THE COPYRIGHT OF THIS DRAWING IS VESTED IN HAYWARD ARCHITECTS LTD.
REPRODUCTION IN ANY FORM EITHER IN WHOLE OR IN PART IS FORBIDDEN WITHOUT THE PRIOR WRITTEN PERMISSION
OF THE COPYRIGHT HOLDER. DO NOT SCALE FROM DRAWING AND ONLY FIGURED DIMENSIONS ARE TO BE USED