




EAST ELEVATION

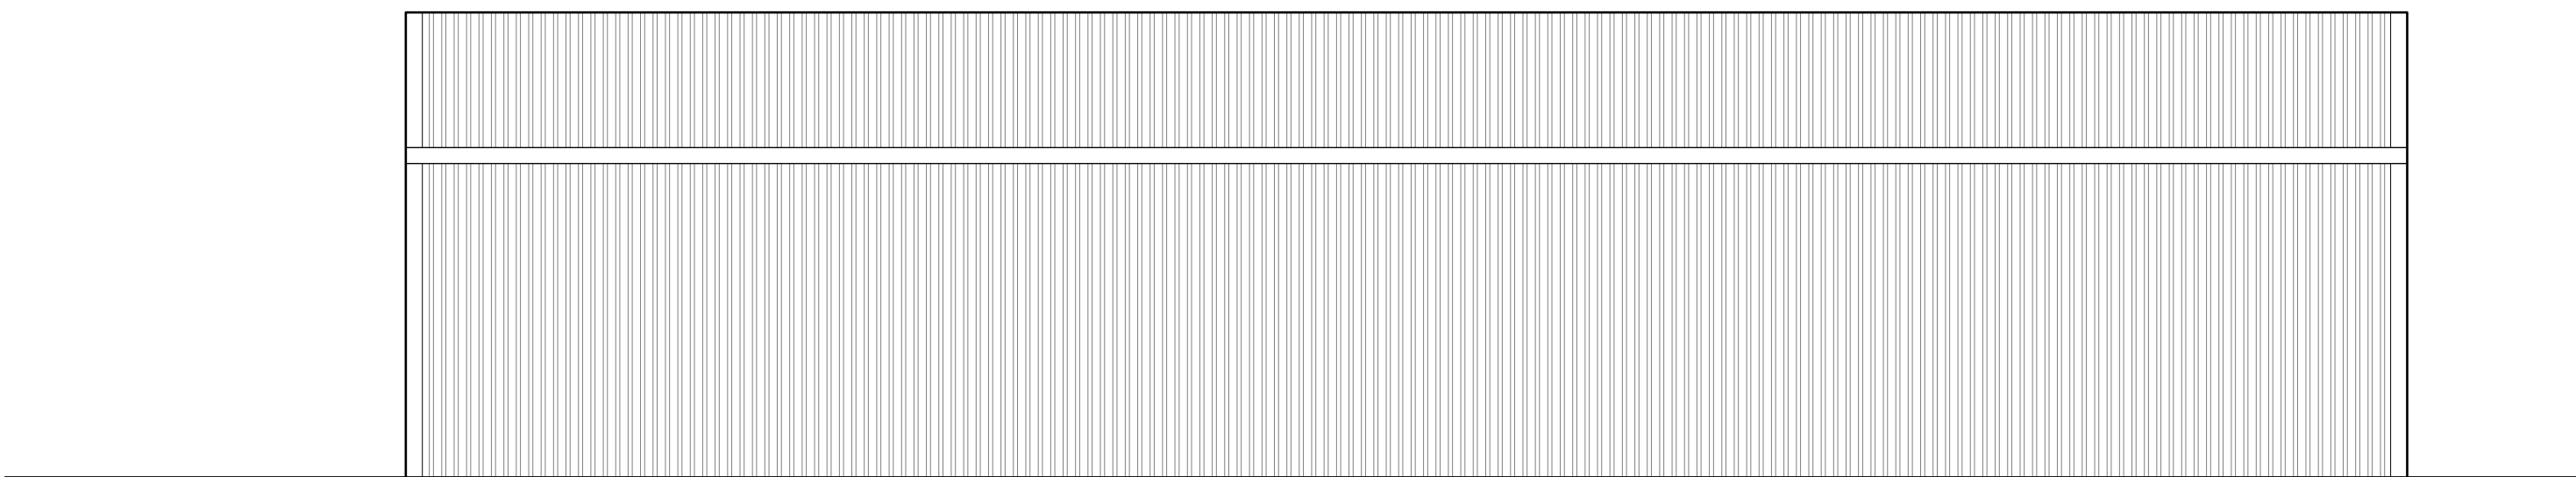


NORTH ELEVATION

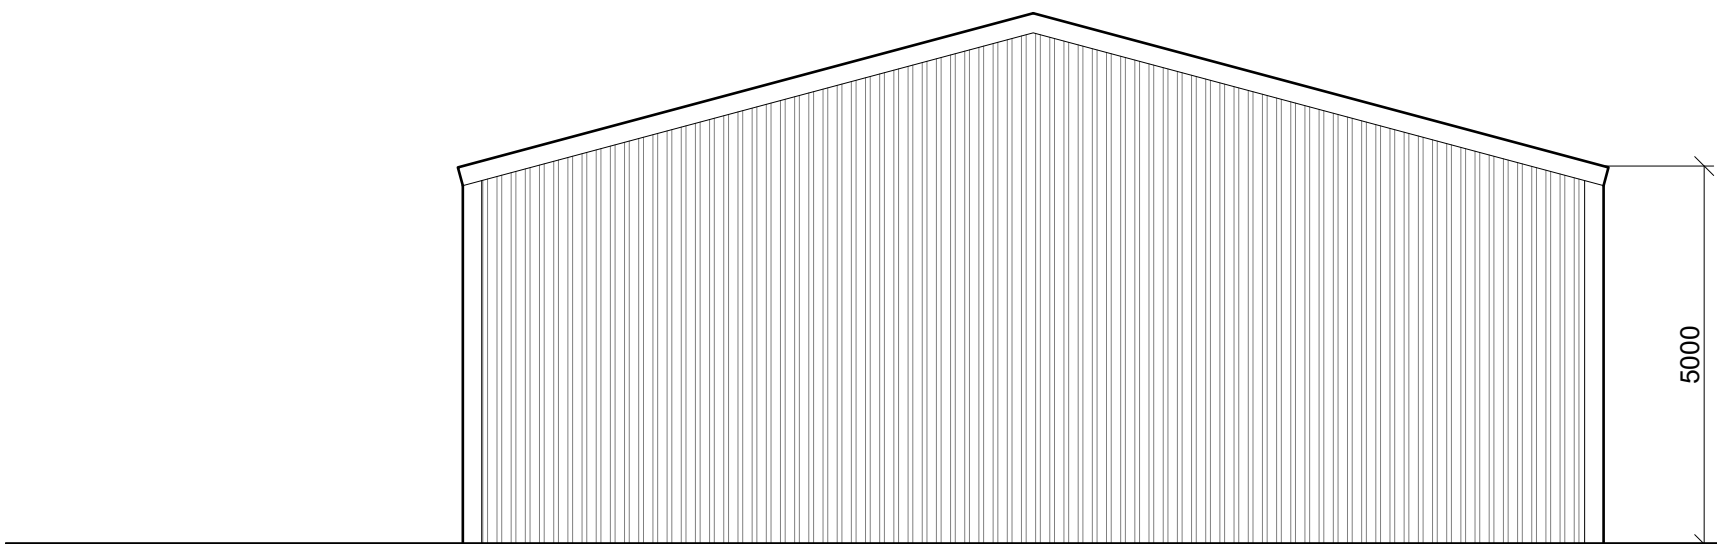

WEST ELEVATION

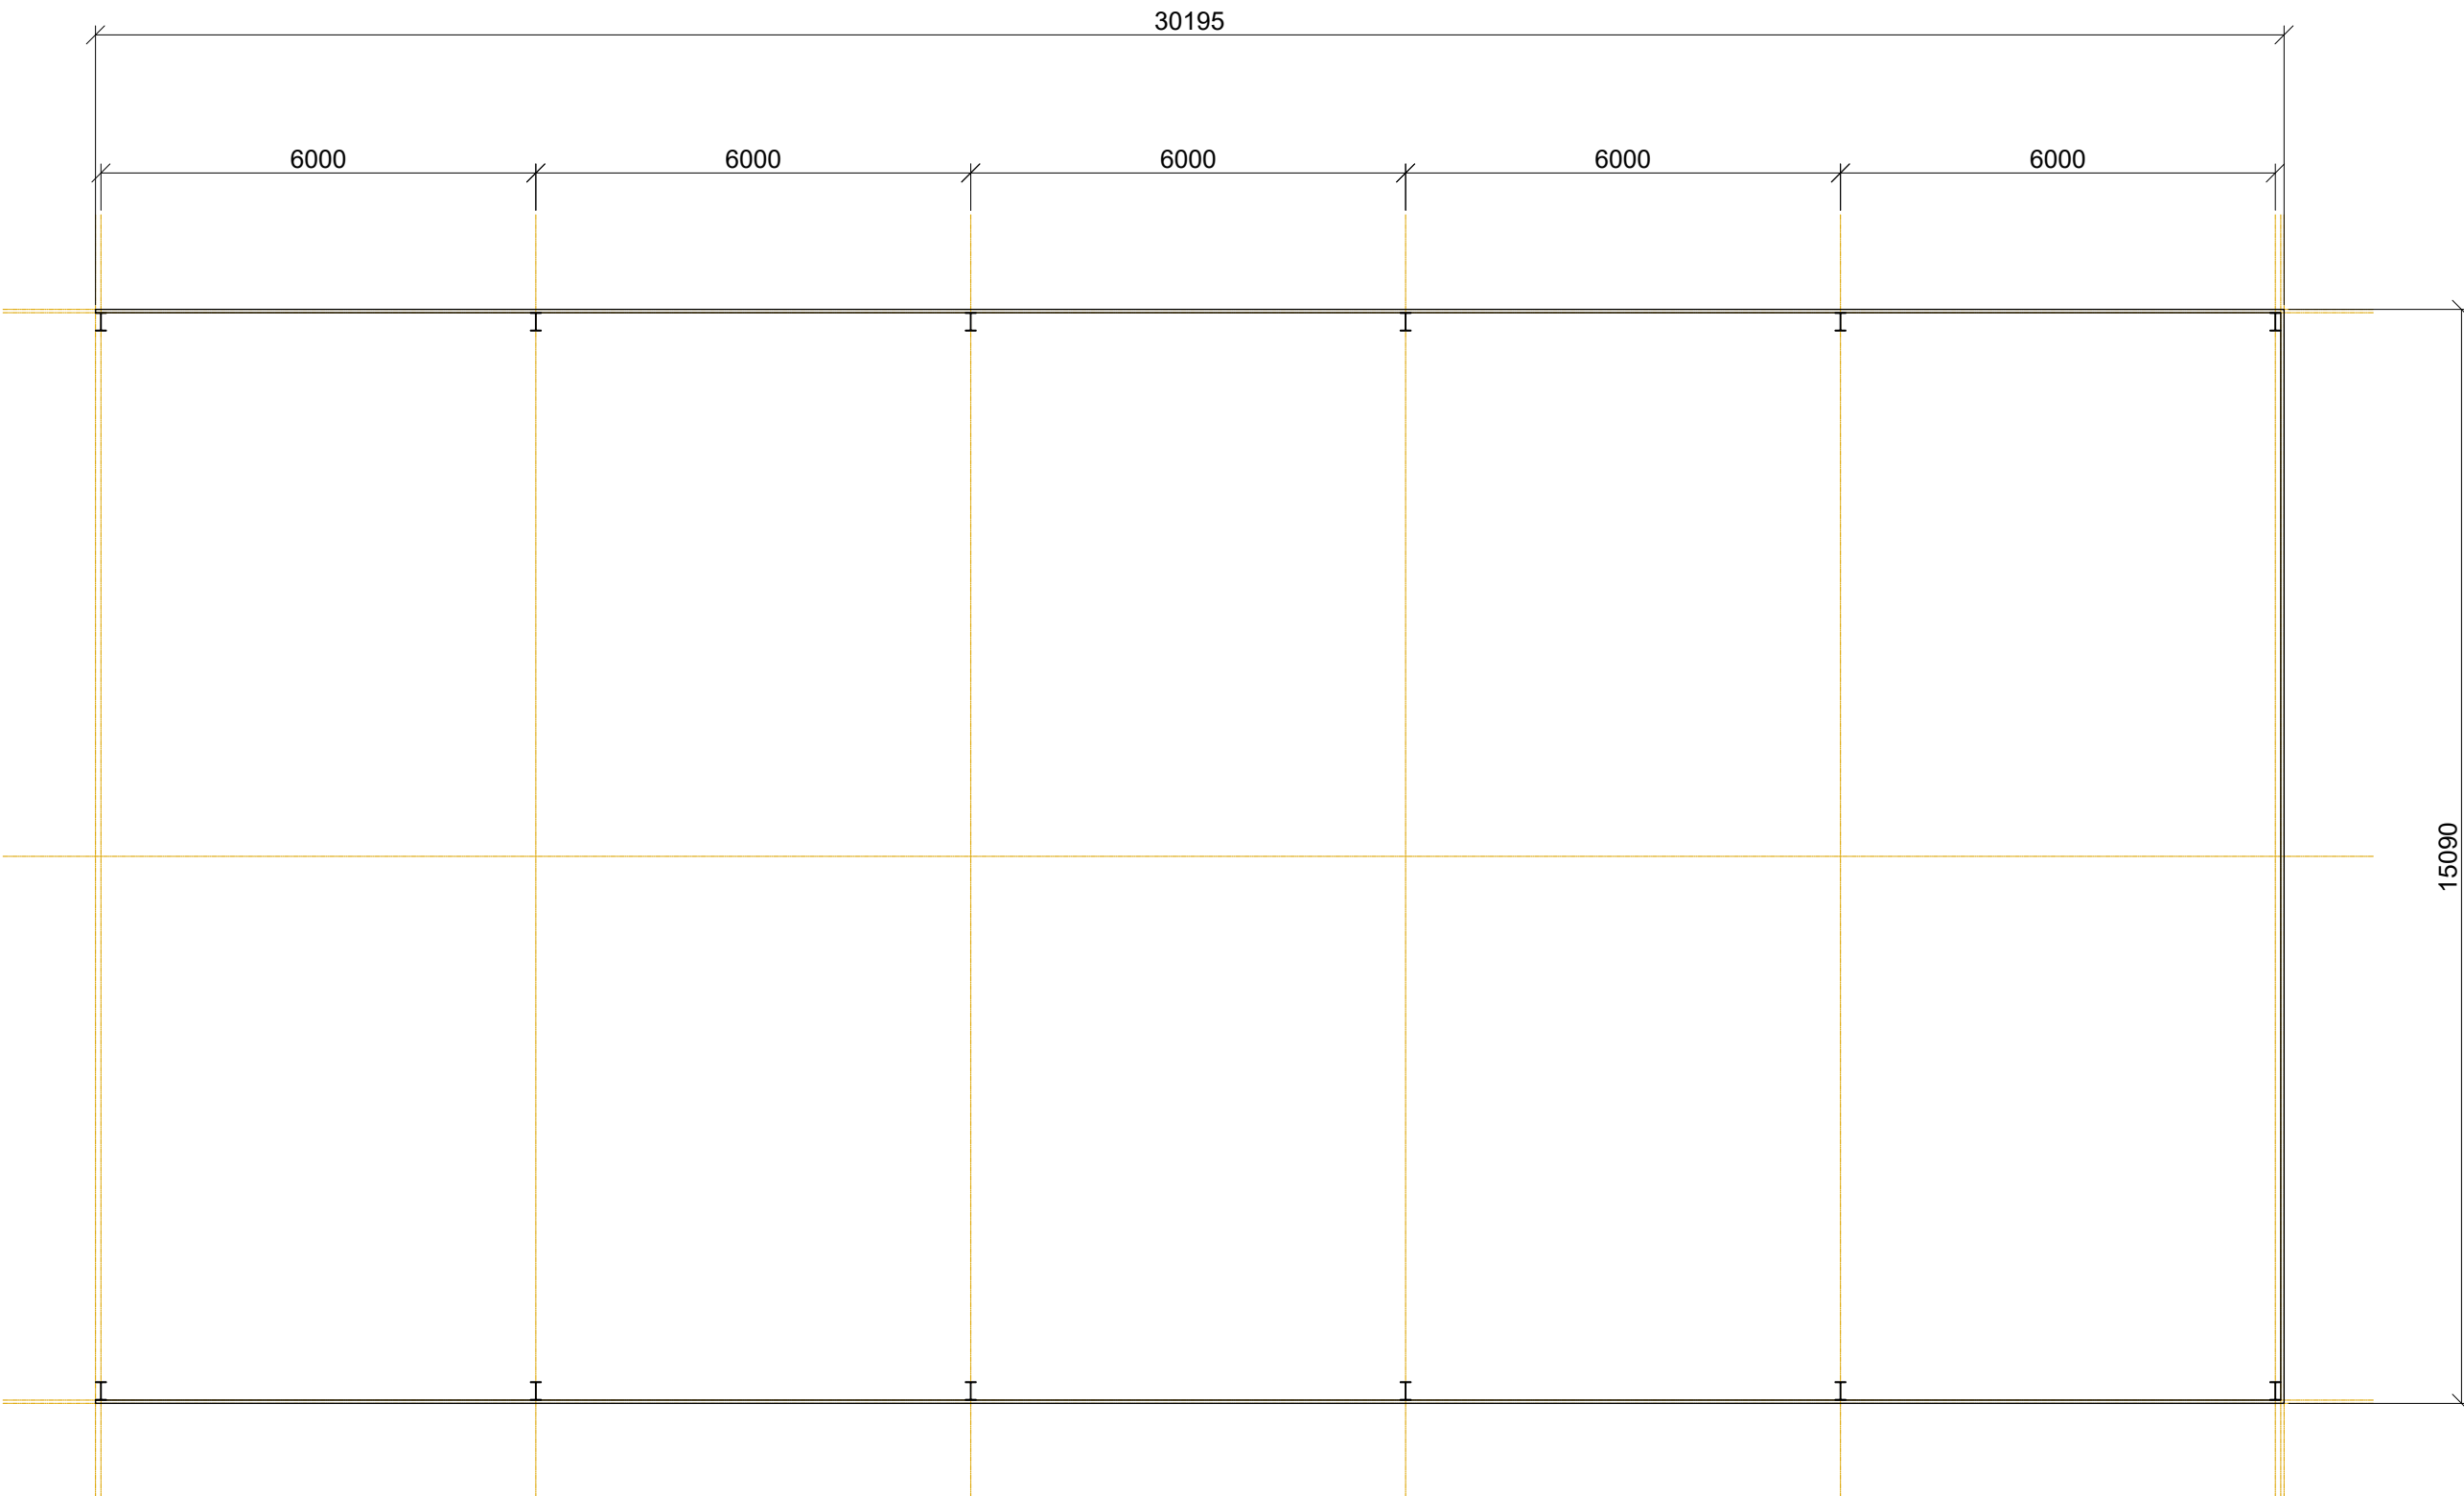

FLOOR PLAN

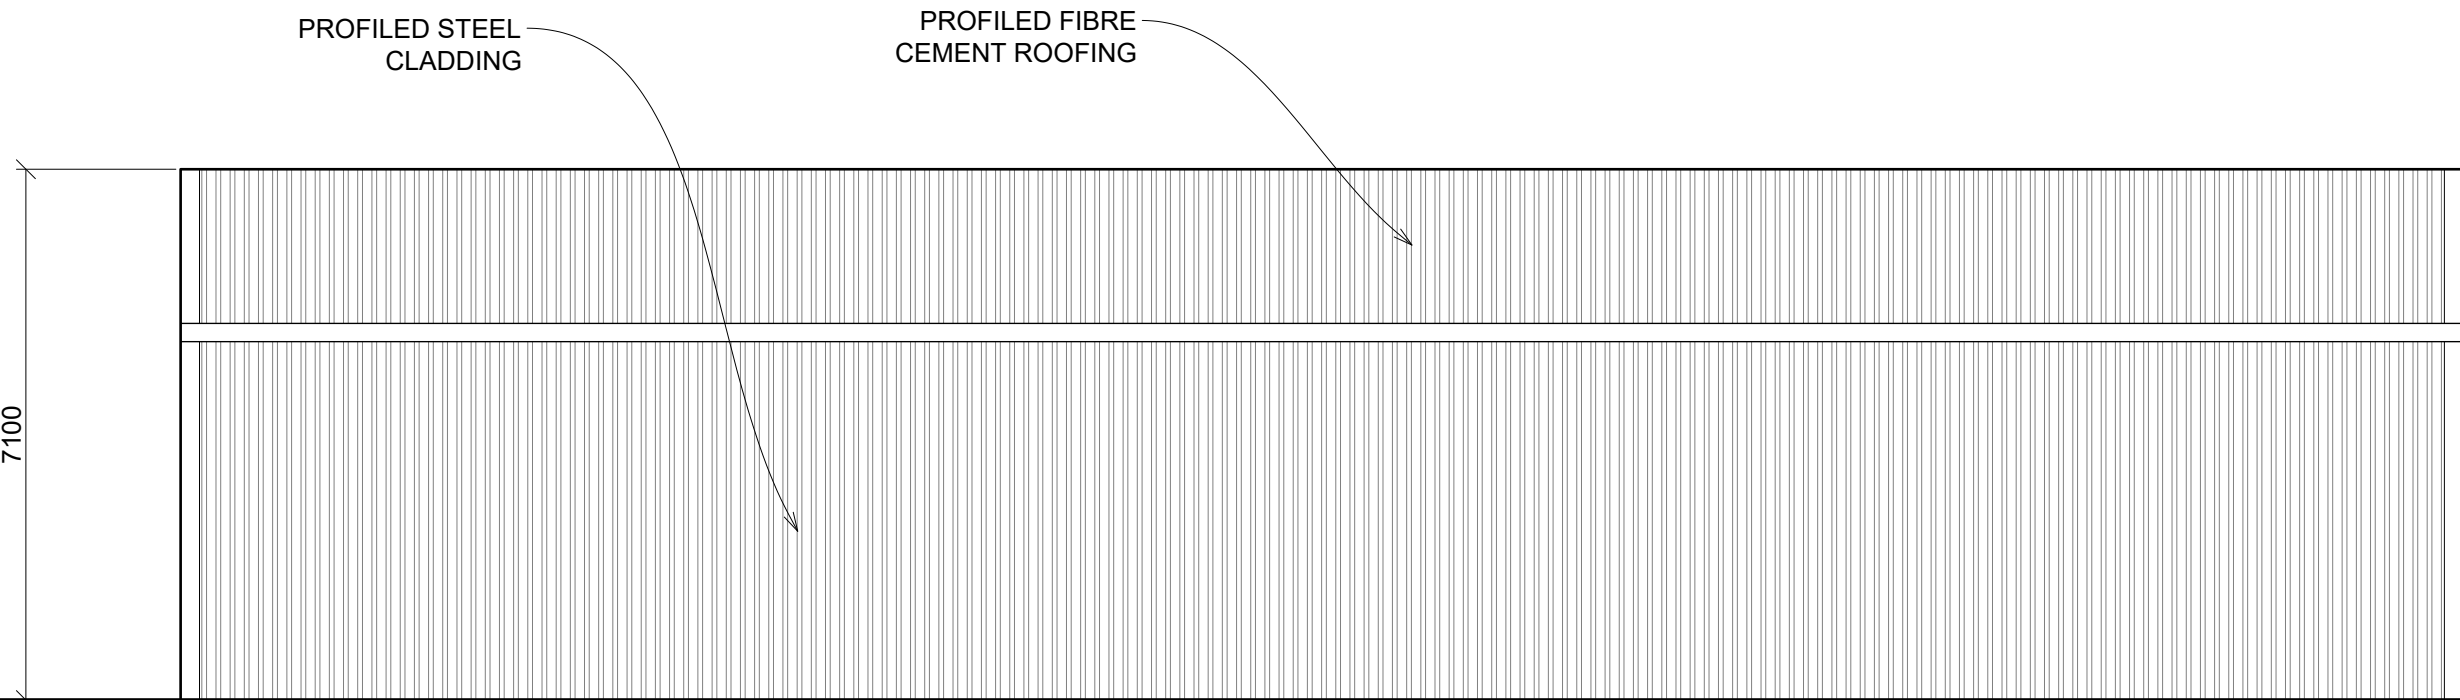


SOUTH ELEVATION

PLANS & ELEVATIONS
Scale 1:100



NOTES:
1. Use written dimensions only. All dimensions to be checked on site and any discrepancies reported to ACORUS immediately. If in doubt ask.
2. Where relevant, significant hazards have been identified on the drawing. Hazards which should be obvious to a competent contractor or are unforeseeable have not been identified.
3. This drawing is confidential and remains the exclusive property of ACORUS.

© ACORUS Rural Property Services Ltd.

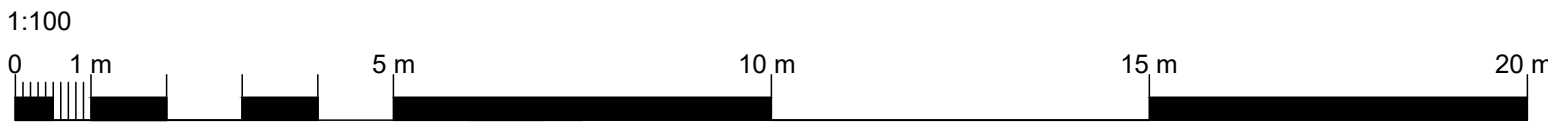

Rev	Date	Description	Dwn	Chk
REV	DATE	AMENDMENT	DRAWN	CHECKED
PROJECT				
STRIPP				
PROPOSED AGRICULTURAL BUILDING				
STOKEFIELDS FARM STOKE GOLDING CV13 6HR				
TITLE				
PLANS & ELEVATIONS				
AS PROPOSED				
SCALE	DATE	DRAWN BY	CHECKED BY	
1:100 @A1	01/25	SID	LG	
JOB NO.	DRAWING NO.		REVISION	
25-01-016	101			



acorus

Planning. Design. Prop



acorus

Planning. Design. Property.

acorus.co.uk

PLANNING