

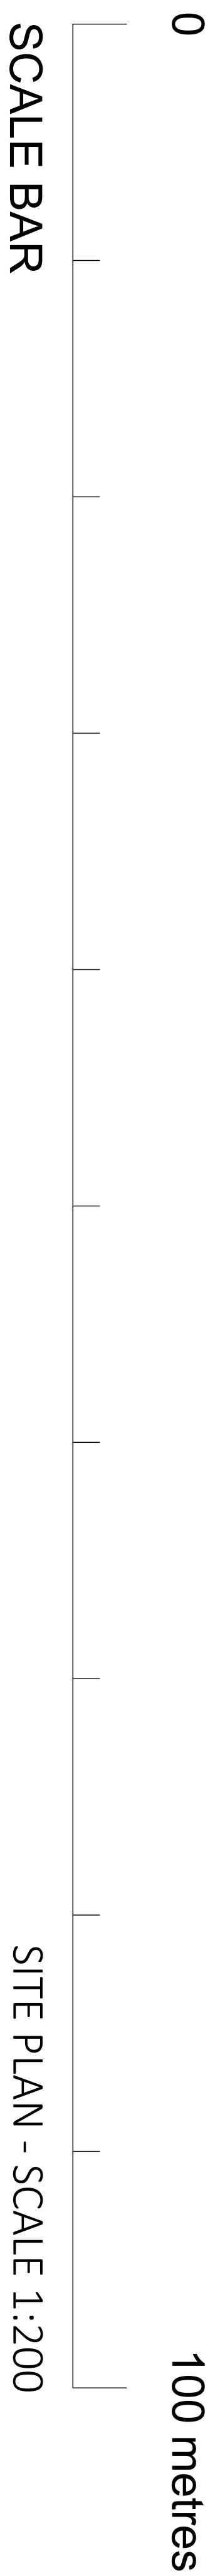


1. Drawings copyright of © Architectural Vistadesigns Ltd
2. Drawings not to be used without written consent
3. Planning drawings should not be used for the purpose of construction or working drawings.
4. All drawings are for information only and do not constitute a contract.
5. All drawings are subject to the terms and conditions of the contract.
6. OS data may have been used for the purpose of a Planning submission.

Revisions		
Rev.	Date	Comments

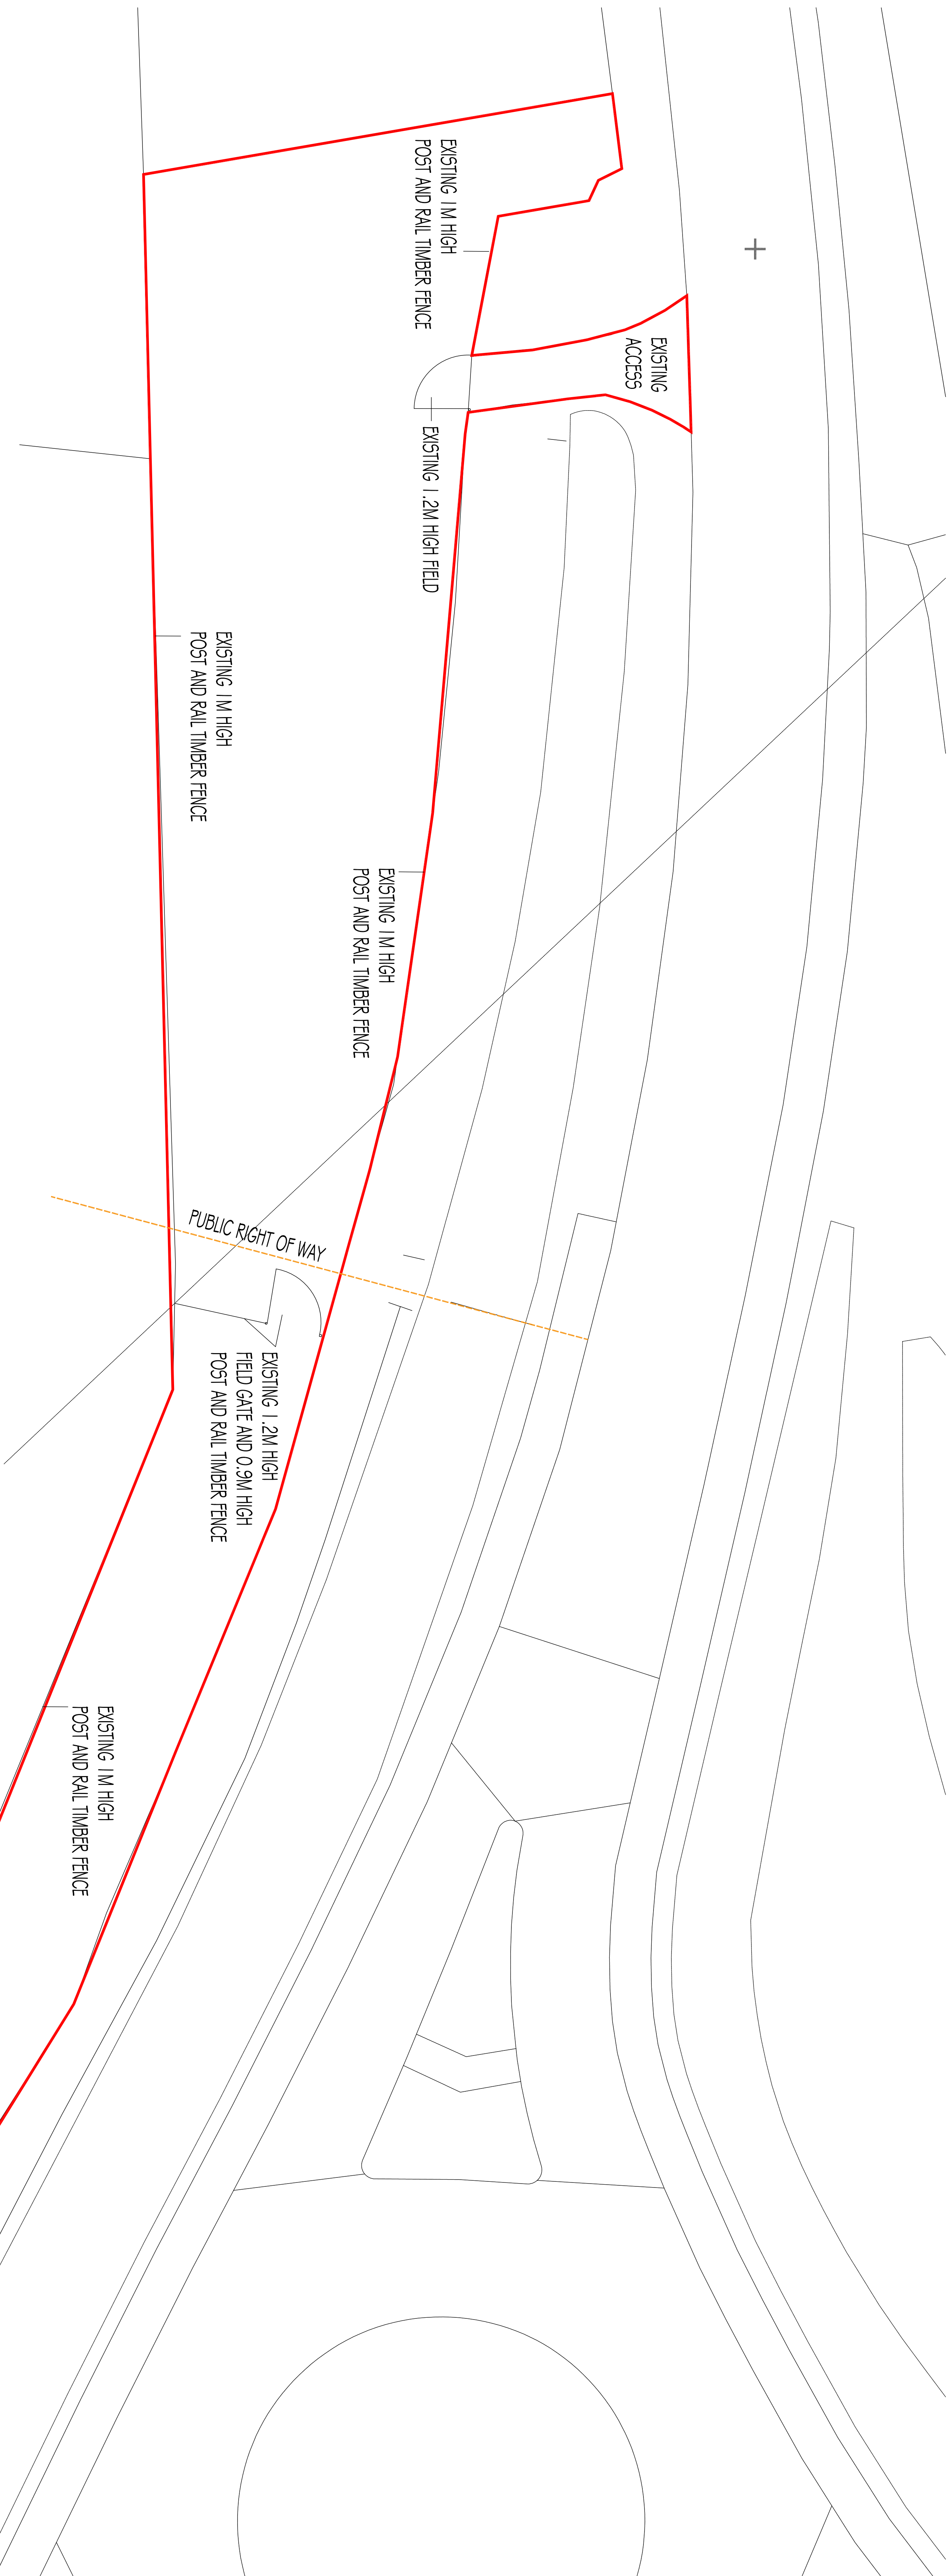

EXISTING
POST AL

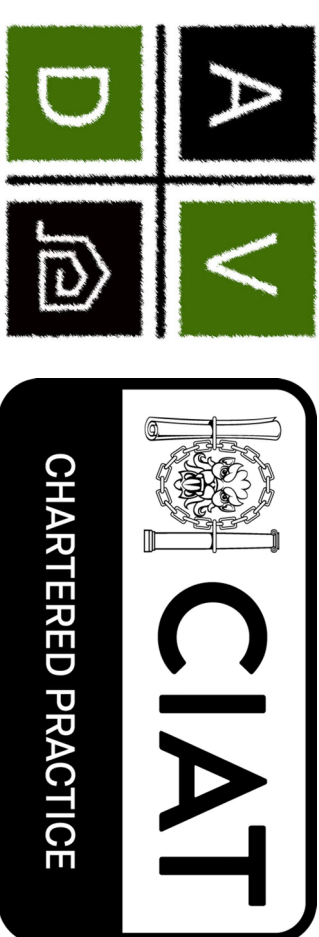

ArchitecturalVistadesigns Ltd

a: The Paddock, 118 Paddock Way, Hinckley, Leics LE10 0BZ
m: 0785 458 2884 t: 01455 698 839

w: www.architecturalvistadesigns.co.uk

e: studio@architecturalvistadesigns.co.uk

Client: M SPENCE

Dwg: Existing Site Plan - Sheet 1

Project: Proposed Dog Park
Land off Leicester Road (A47), Earl Shilton

Scale: 1:200 @ A0

Date: 20.11.2025

Drawn By: map

Dwg No. AVD-LRE-PL02

Rev

-