


1. Drawings copyright of © Architectural Vistadesigns Ltd
2. Drawings not to be used without written consent.
3. Planning drawings should not be used for the purpose of construction or working drawings.
4. All drawings are for information only and do not constitute a contract.
5. All drawings are for information only and do not constitute a contract.
6. OS data may have been used for the purpose of a Planning submission.

Revisions		
Rev.	Date	Comments

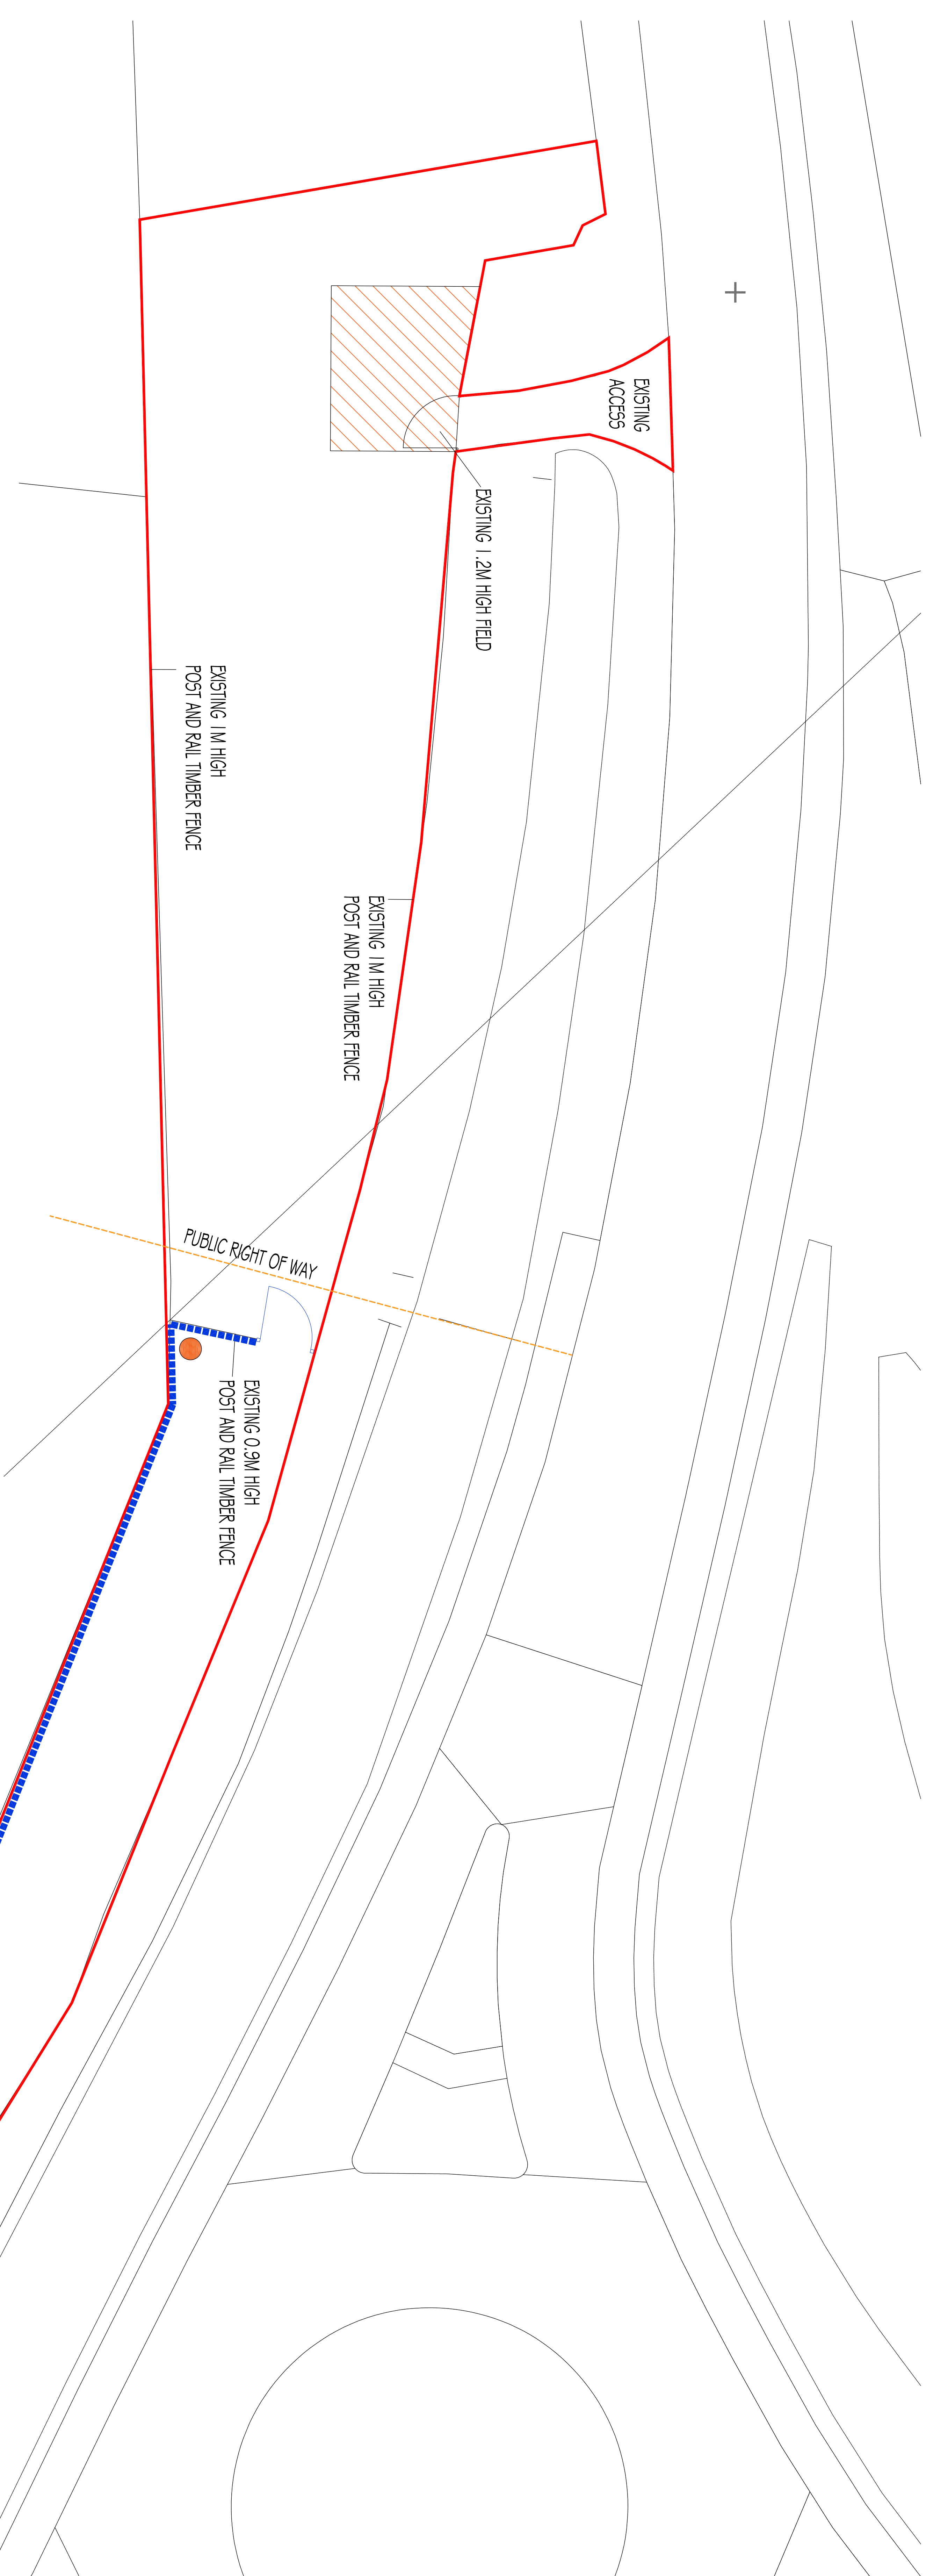


KEY




PROPOSED PARKING AREA
LAND REINFORCED WITH GRAVEL AND GRASS RESEED OVER



PROPOSED 2M HIGH METAL FENCING

 

PROPOSED 0.9M HIGH TIMBER POST AND WIRE FENCING

 


PROPOSED METAL 1.6M HIGH DEER GATE
WITH NEW 200MM X 200MM SQUARE TIMBER POSTS



PROPOSED FIELD SHELTER LOCATION




PROPOSED BIN

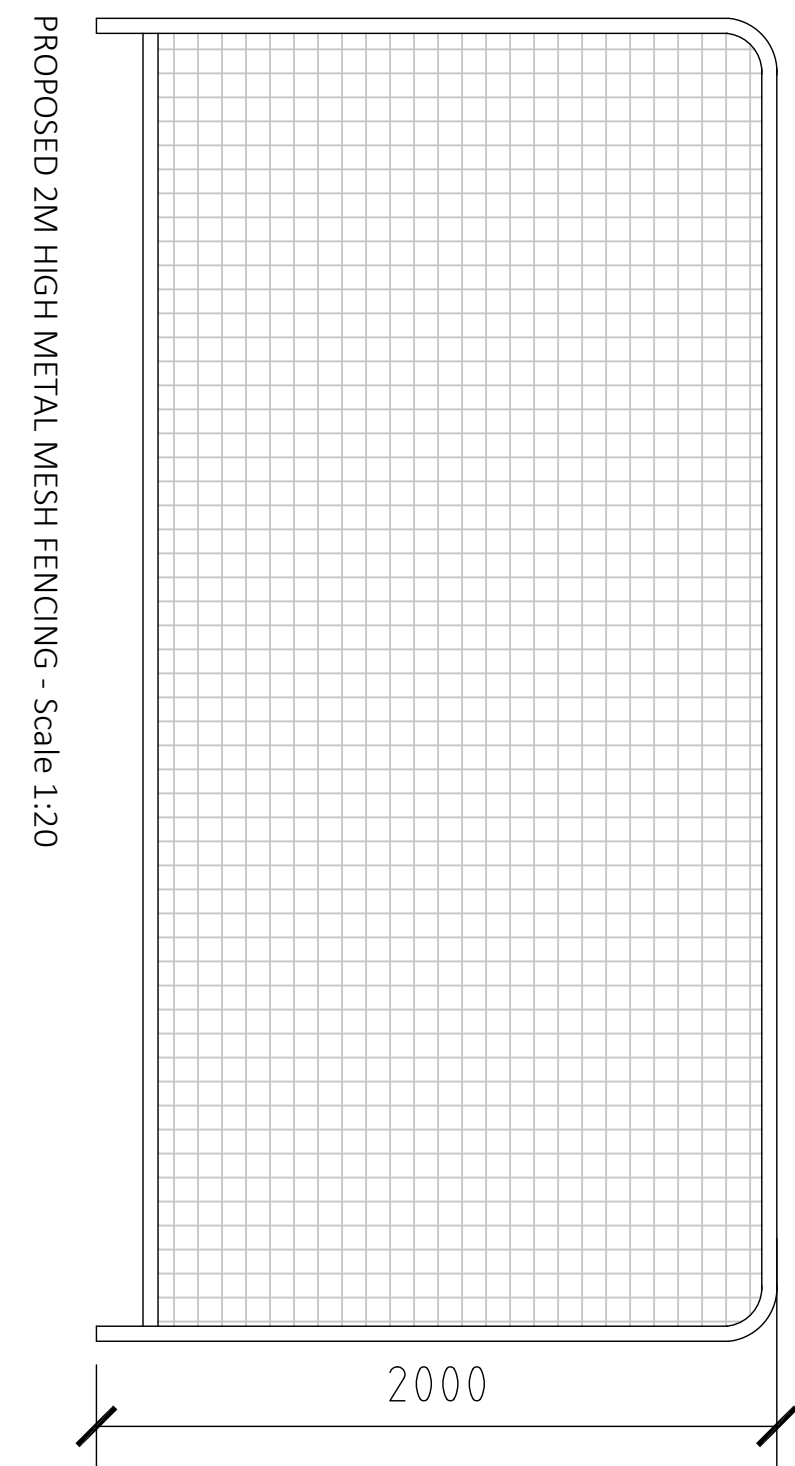


PROPOSED 2M HIGH METAL MESH FENCING - Scale 1:20

2000

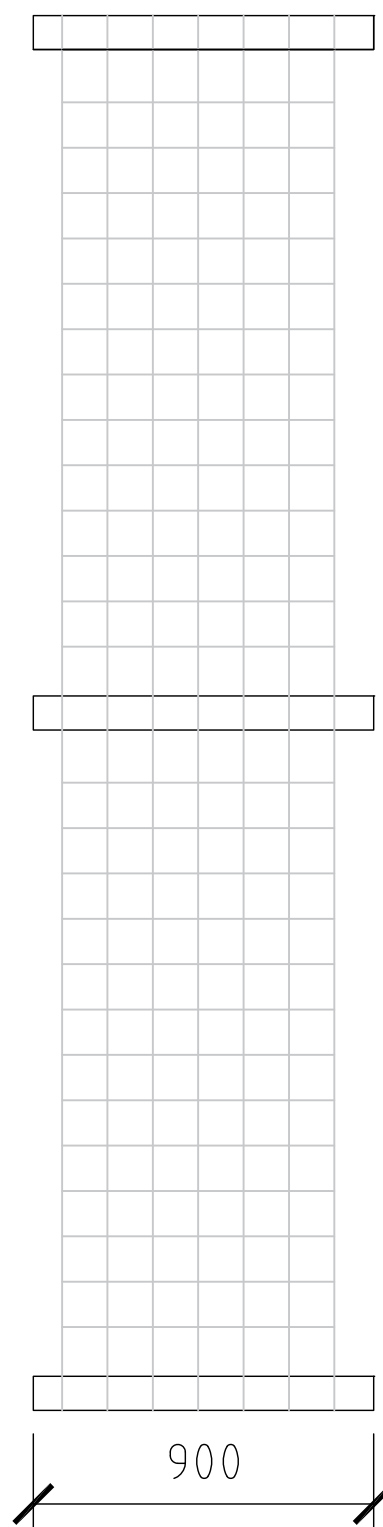

PROPOSED 0.9M HIGH TIMBER POST AND WIRE FENCING - Scale 1:20

900

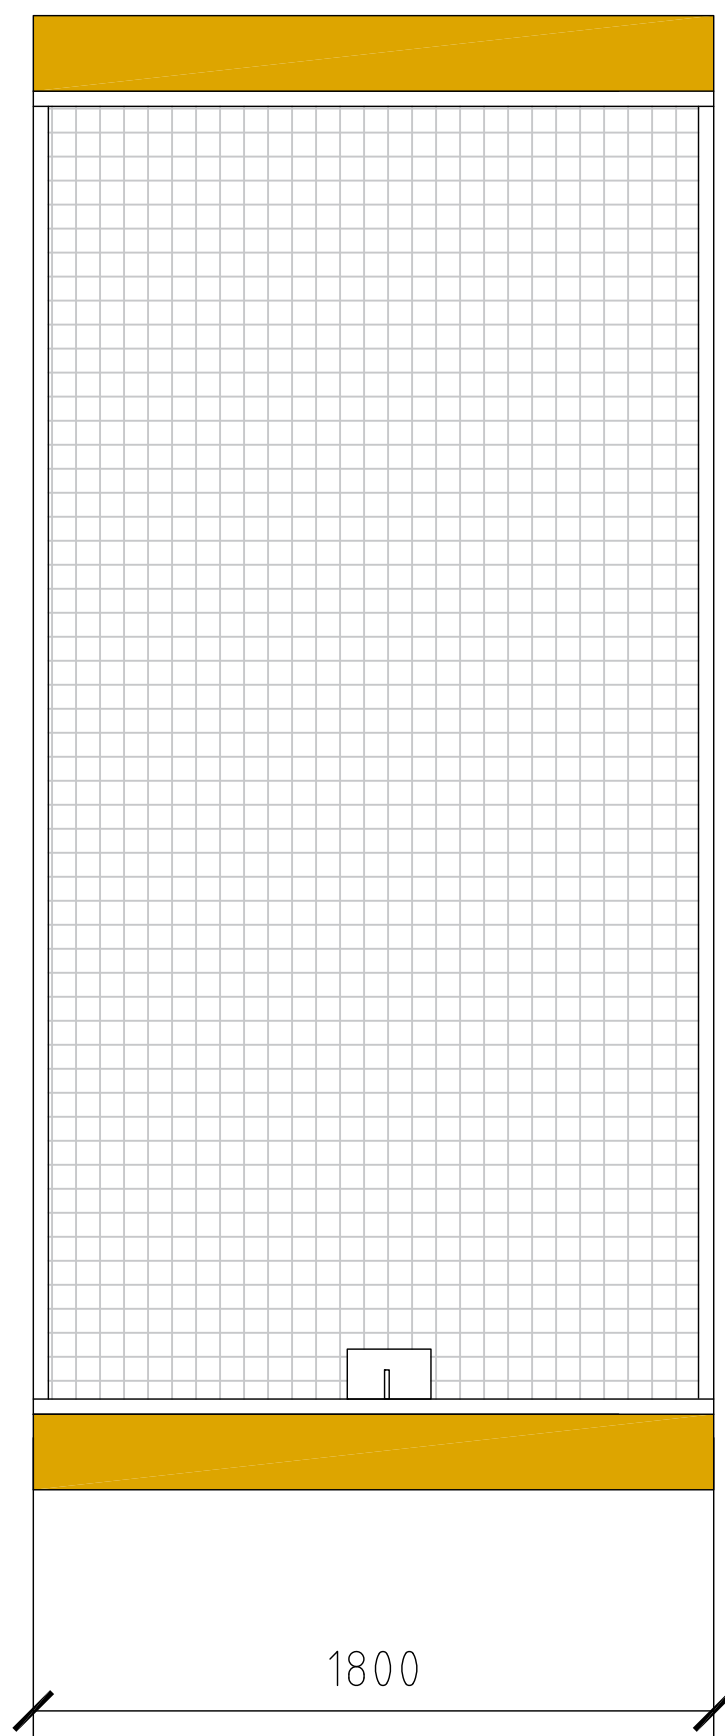

PROPOSED 1.8M HIGH DEER GATE FULLY MESHED
AND 0.2M X 0.2M TIMBER POSTS TO SUPPORT - Scale 1:20


1800

EXISTING 1M HIGH
POST AND RAIL TIMBER FENCE


EXISTING 1M HIGH
POST AND RAIL TIMBER FENCE

EXISTING 1M HIGH
POST AND RAIL TIMBER FENCE

EXISTING 1
POST AND

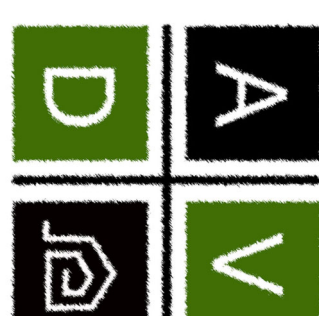

Site Boundary

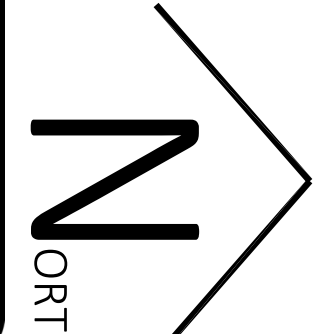

ArchitecturalVistadesigns Ltd

a: The Paddock, 118 Paddock Way, Hinckley, Leics LE10 0BZ
m: 0785 458 2884 t: 01455 698 839

w: www.architecturalvistadesigns.co.uk

e: studio@architecturalvistadesigns.co.uk

Client: M SPENCE

Dwg: Proposed Site Plan - Sheet 1

Project: Proposed Dog Park

Land Off Leicester Road (A47), Earl Shilton

Scale: 1:200 & 1:20 @ A0

Date: 20.11.2025

Dwg No. AVD-LRE-PL04

Drawn By: map

Rev

0

SCALE BAR

SITE PLAN - SCALE 1:200

100 metres