


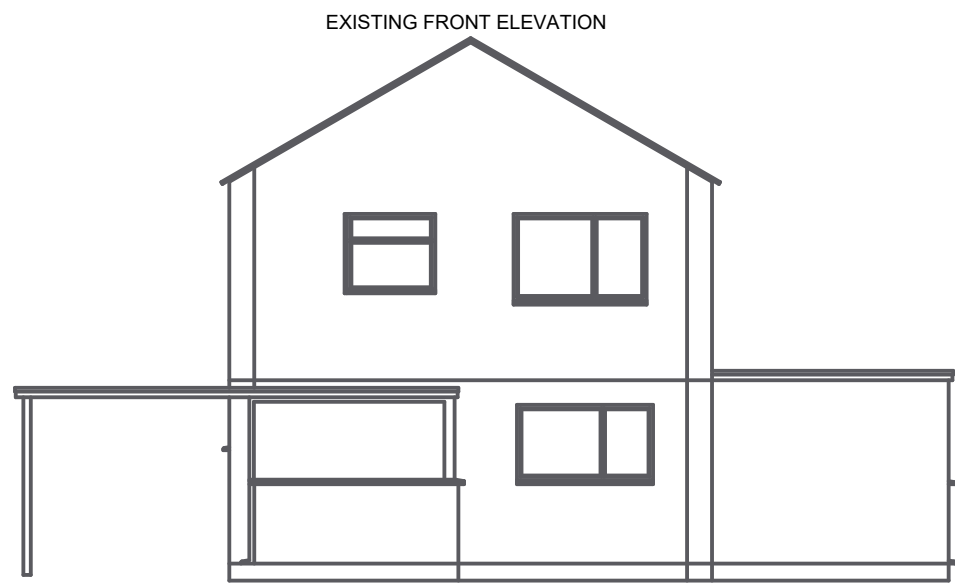
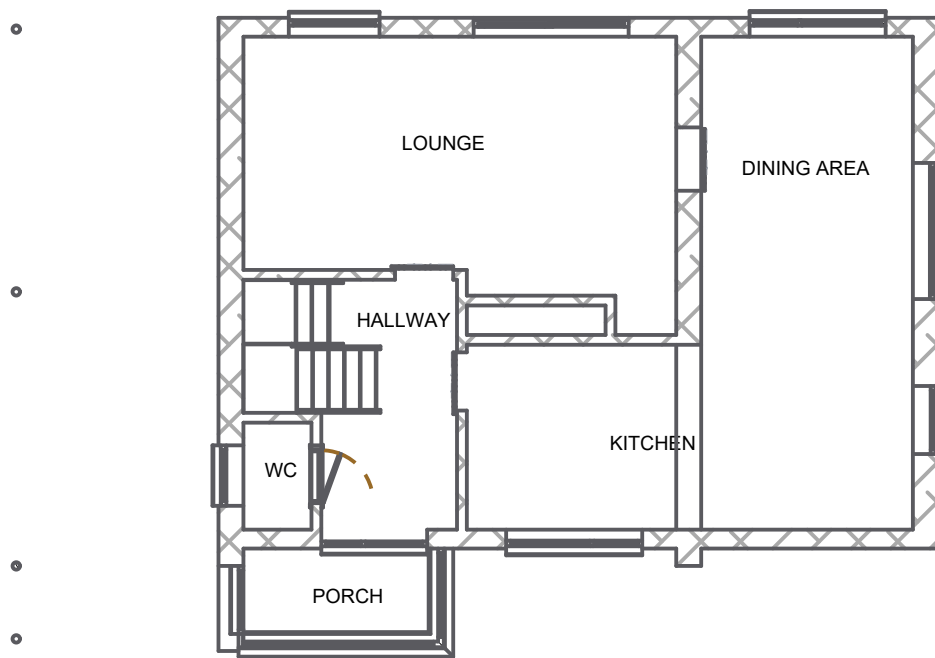
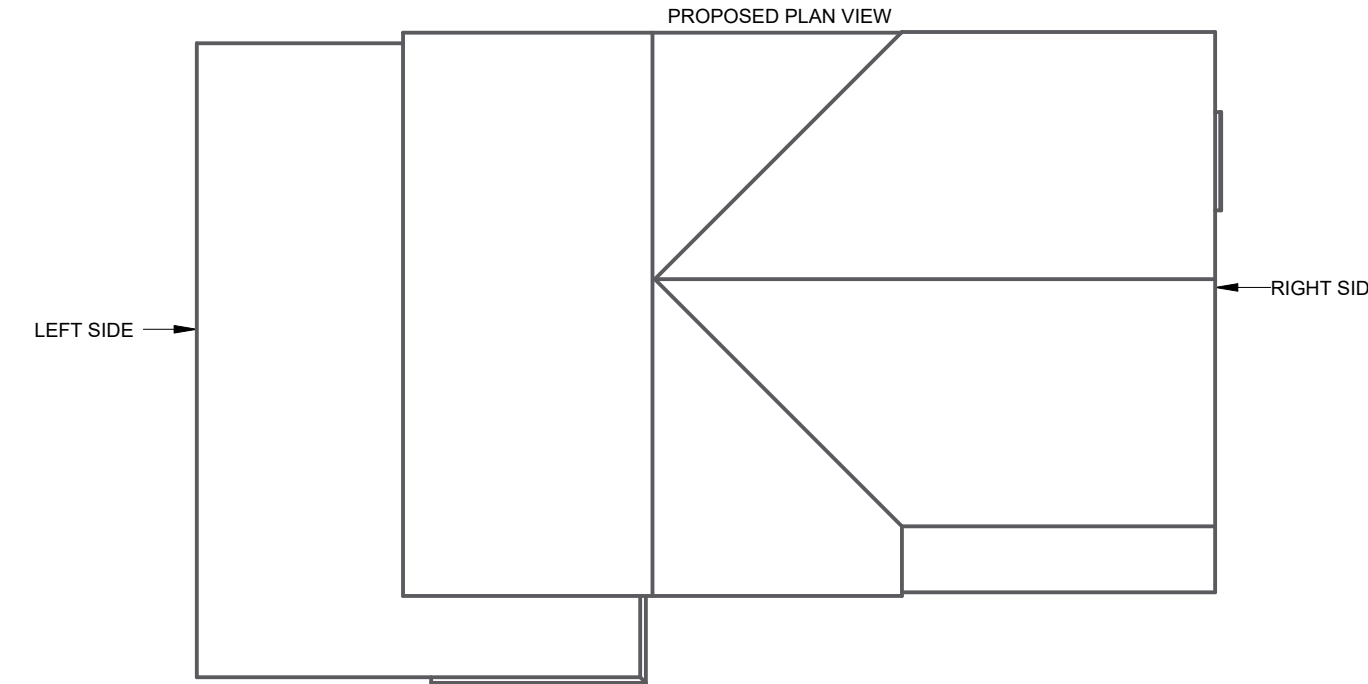
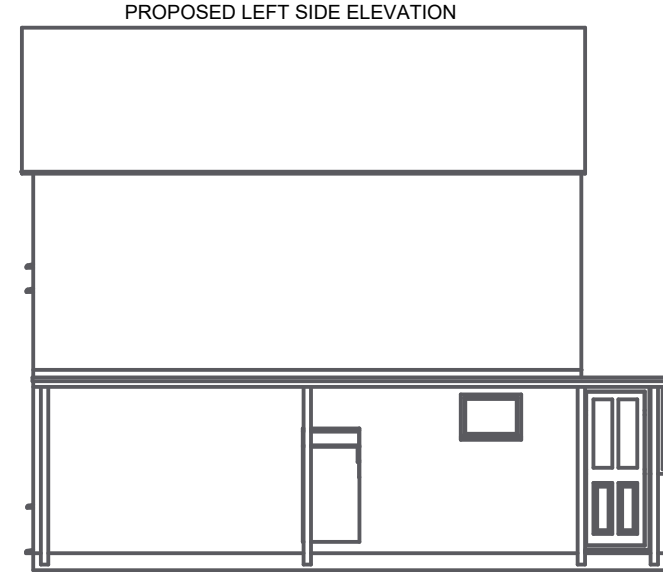
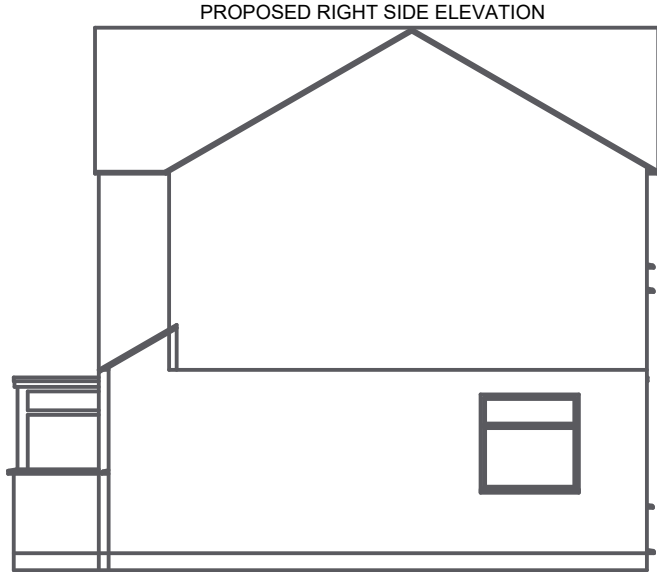
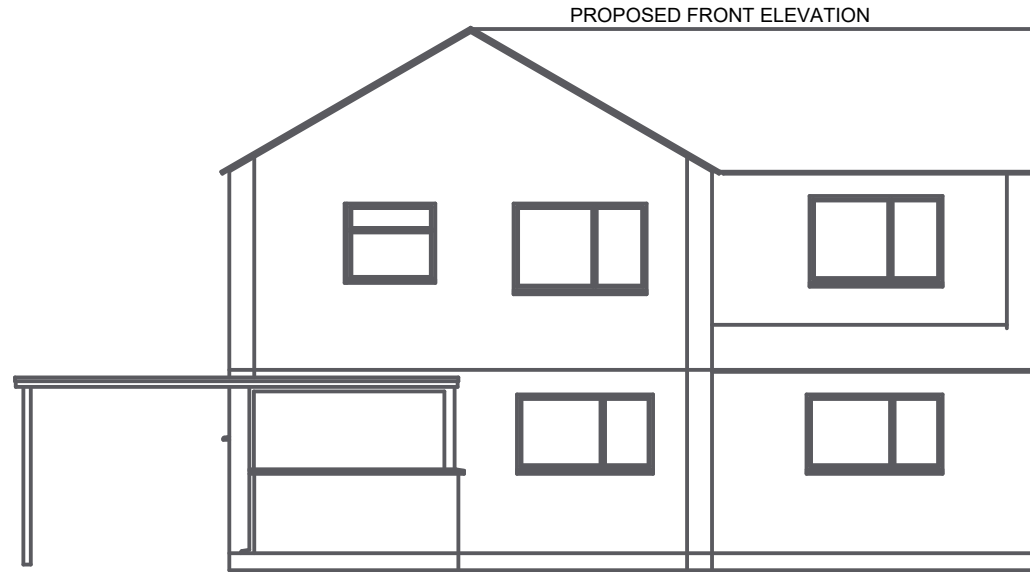


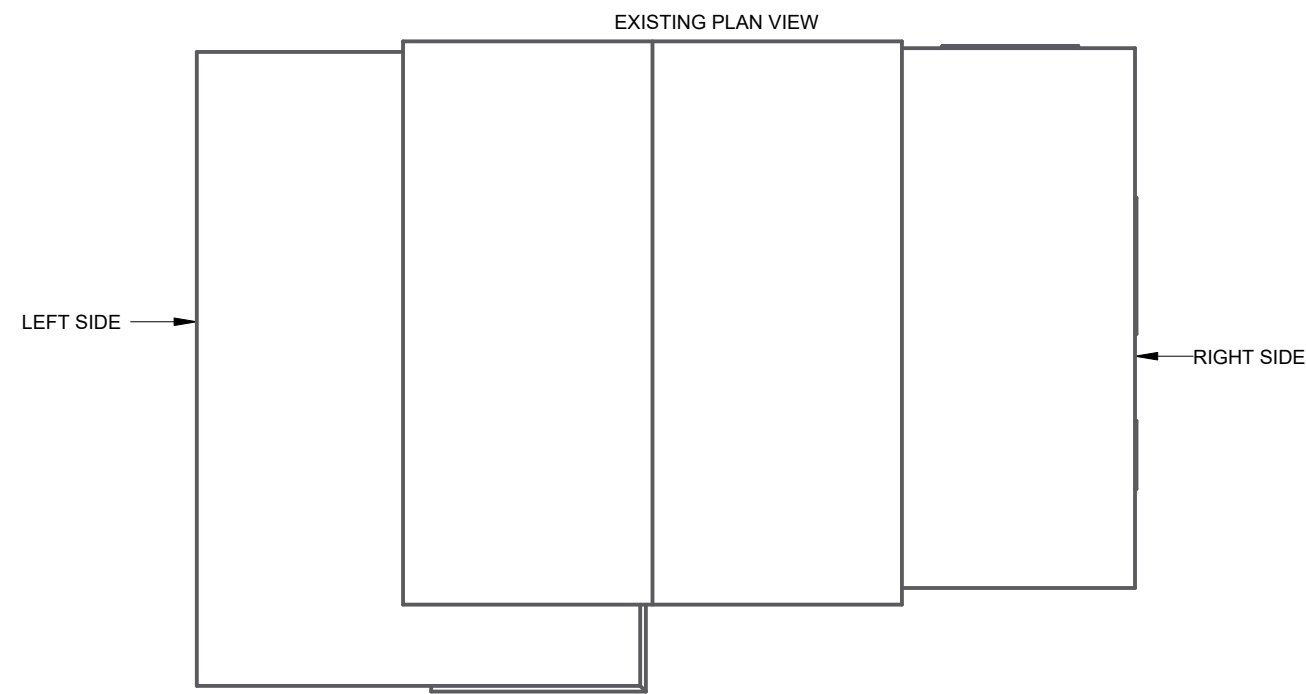


SCALE 1:100
SCALE 0.010

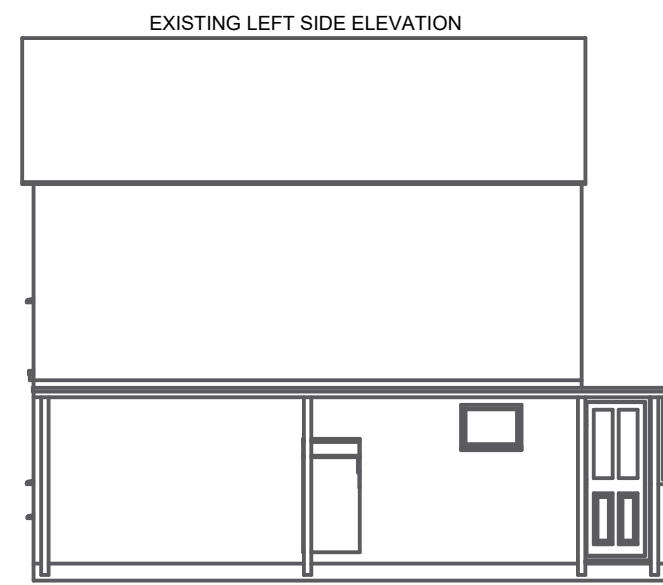


EXISTING GROUND FLOOR PLAN
SECTION A-A
SCALE 1:100
SCALE 0.010

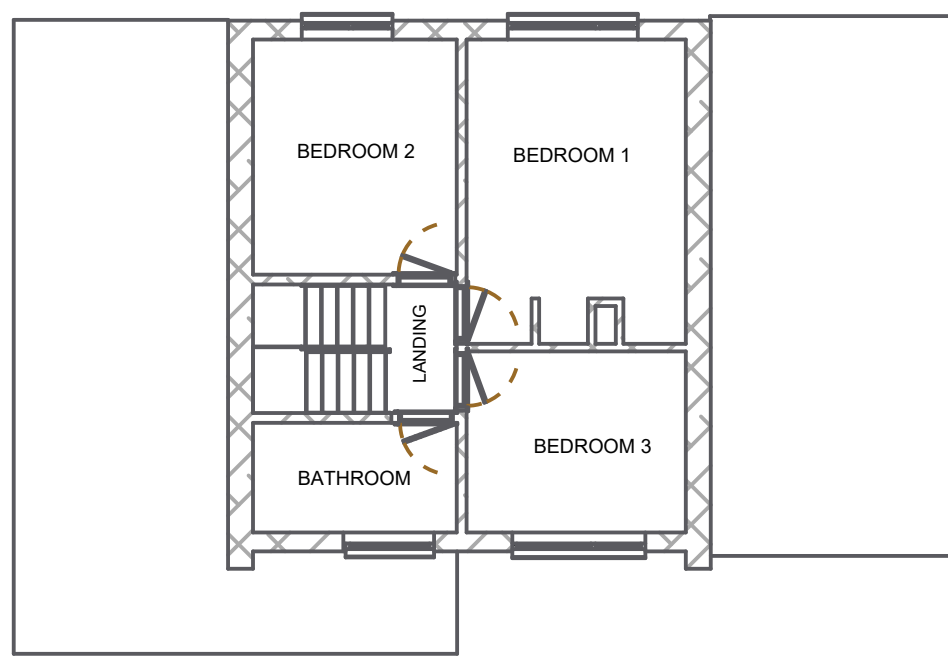

EXISTING FIRST FLOOR PLAN
SECTION C-C
SCALE 1:100
SCALE 0.010

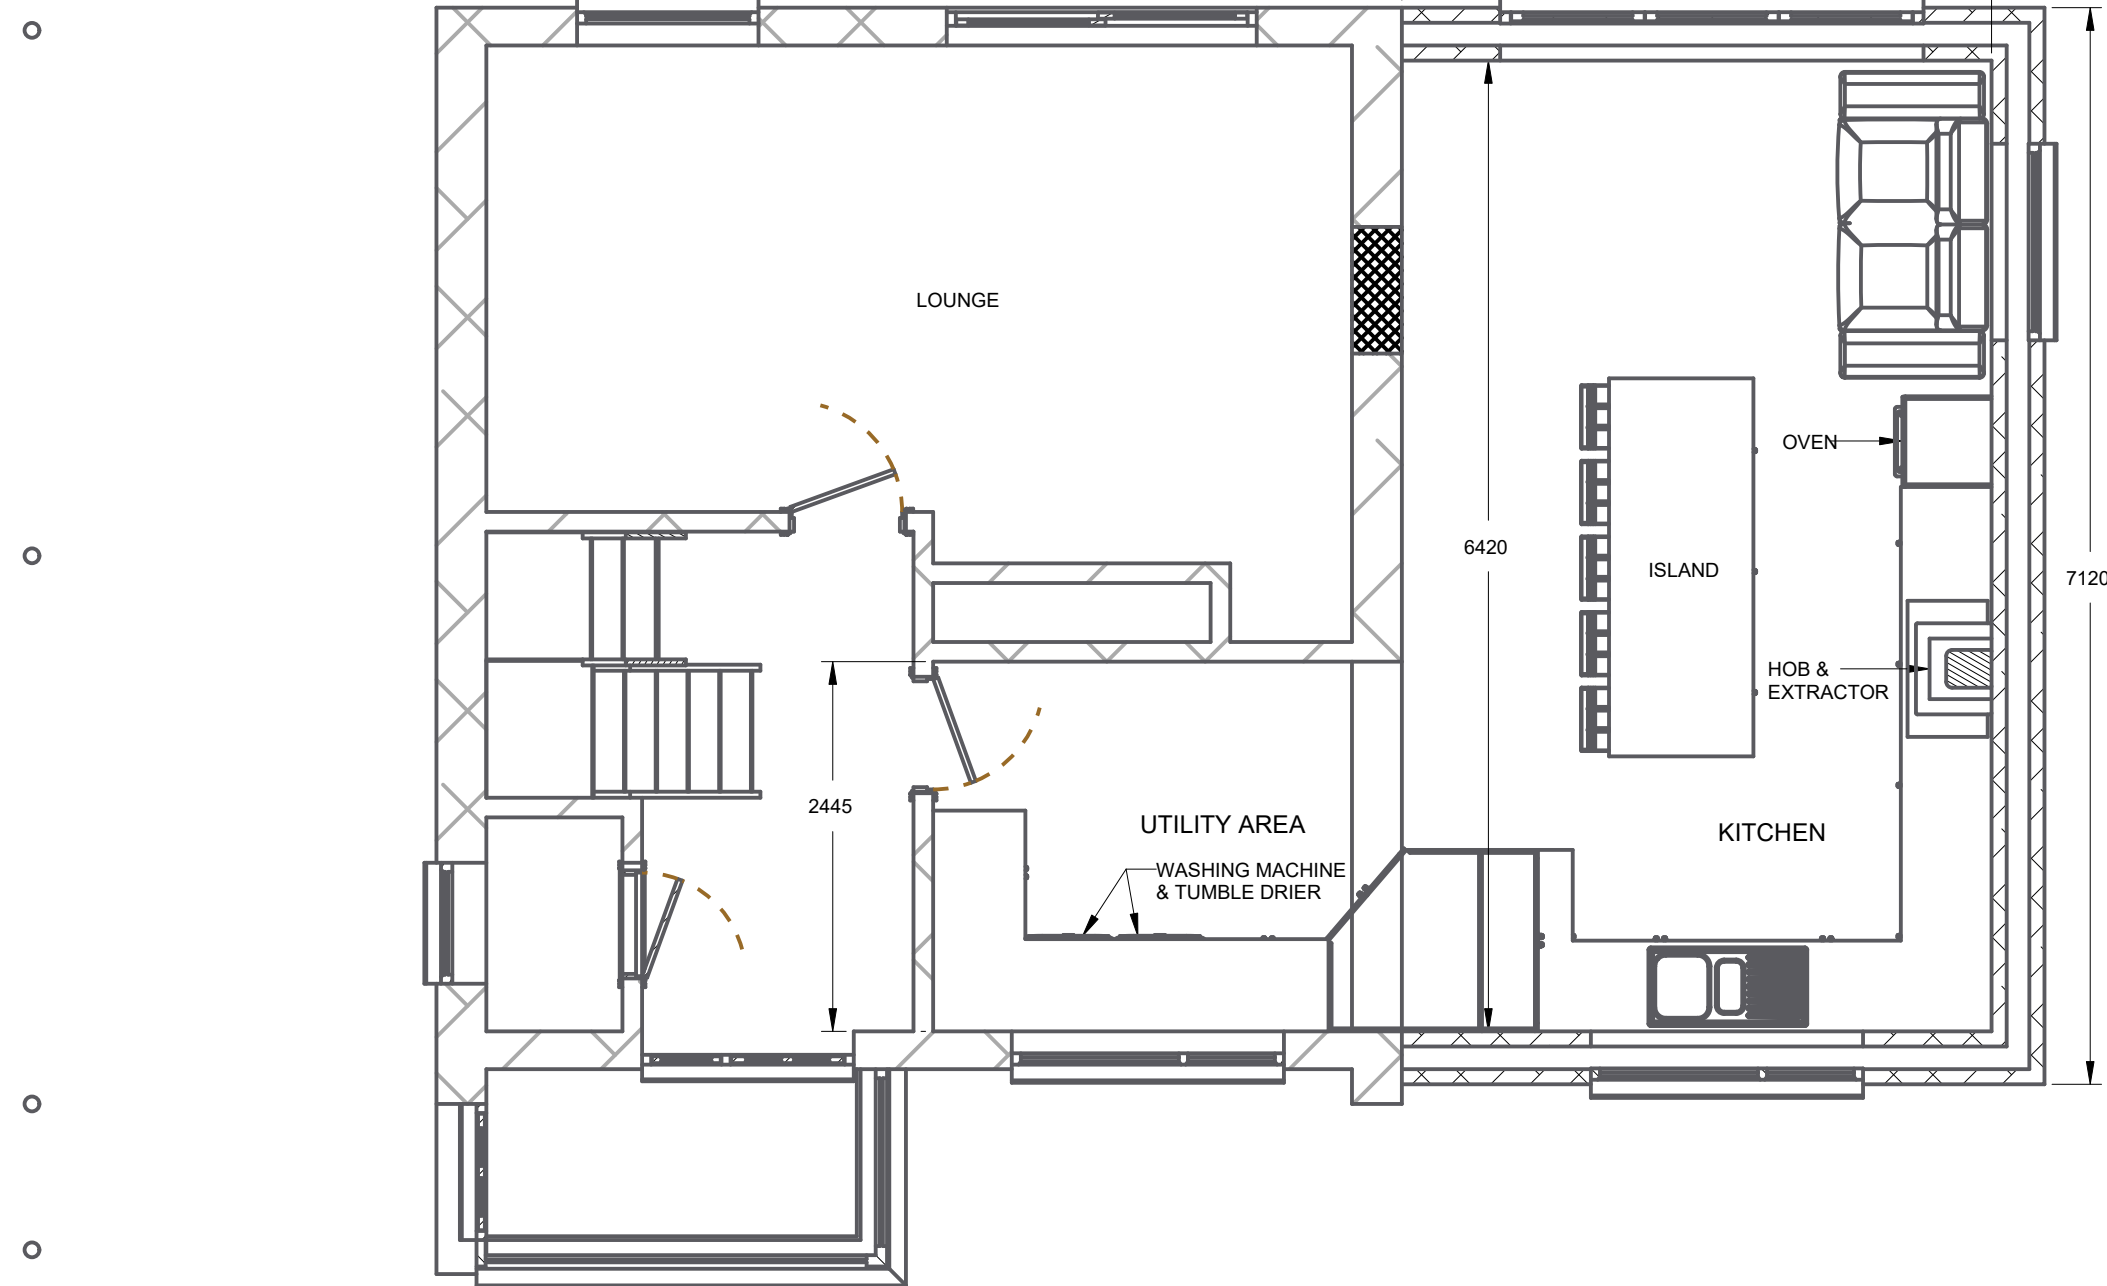

PROPOSED GROUND FLOOR PLAN
SECTION B-B
SCALE 1:50
SCALE 0.020

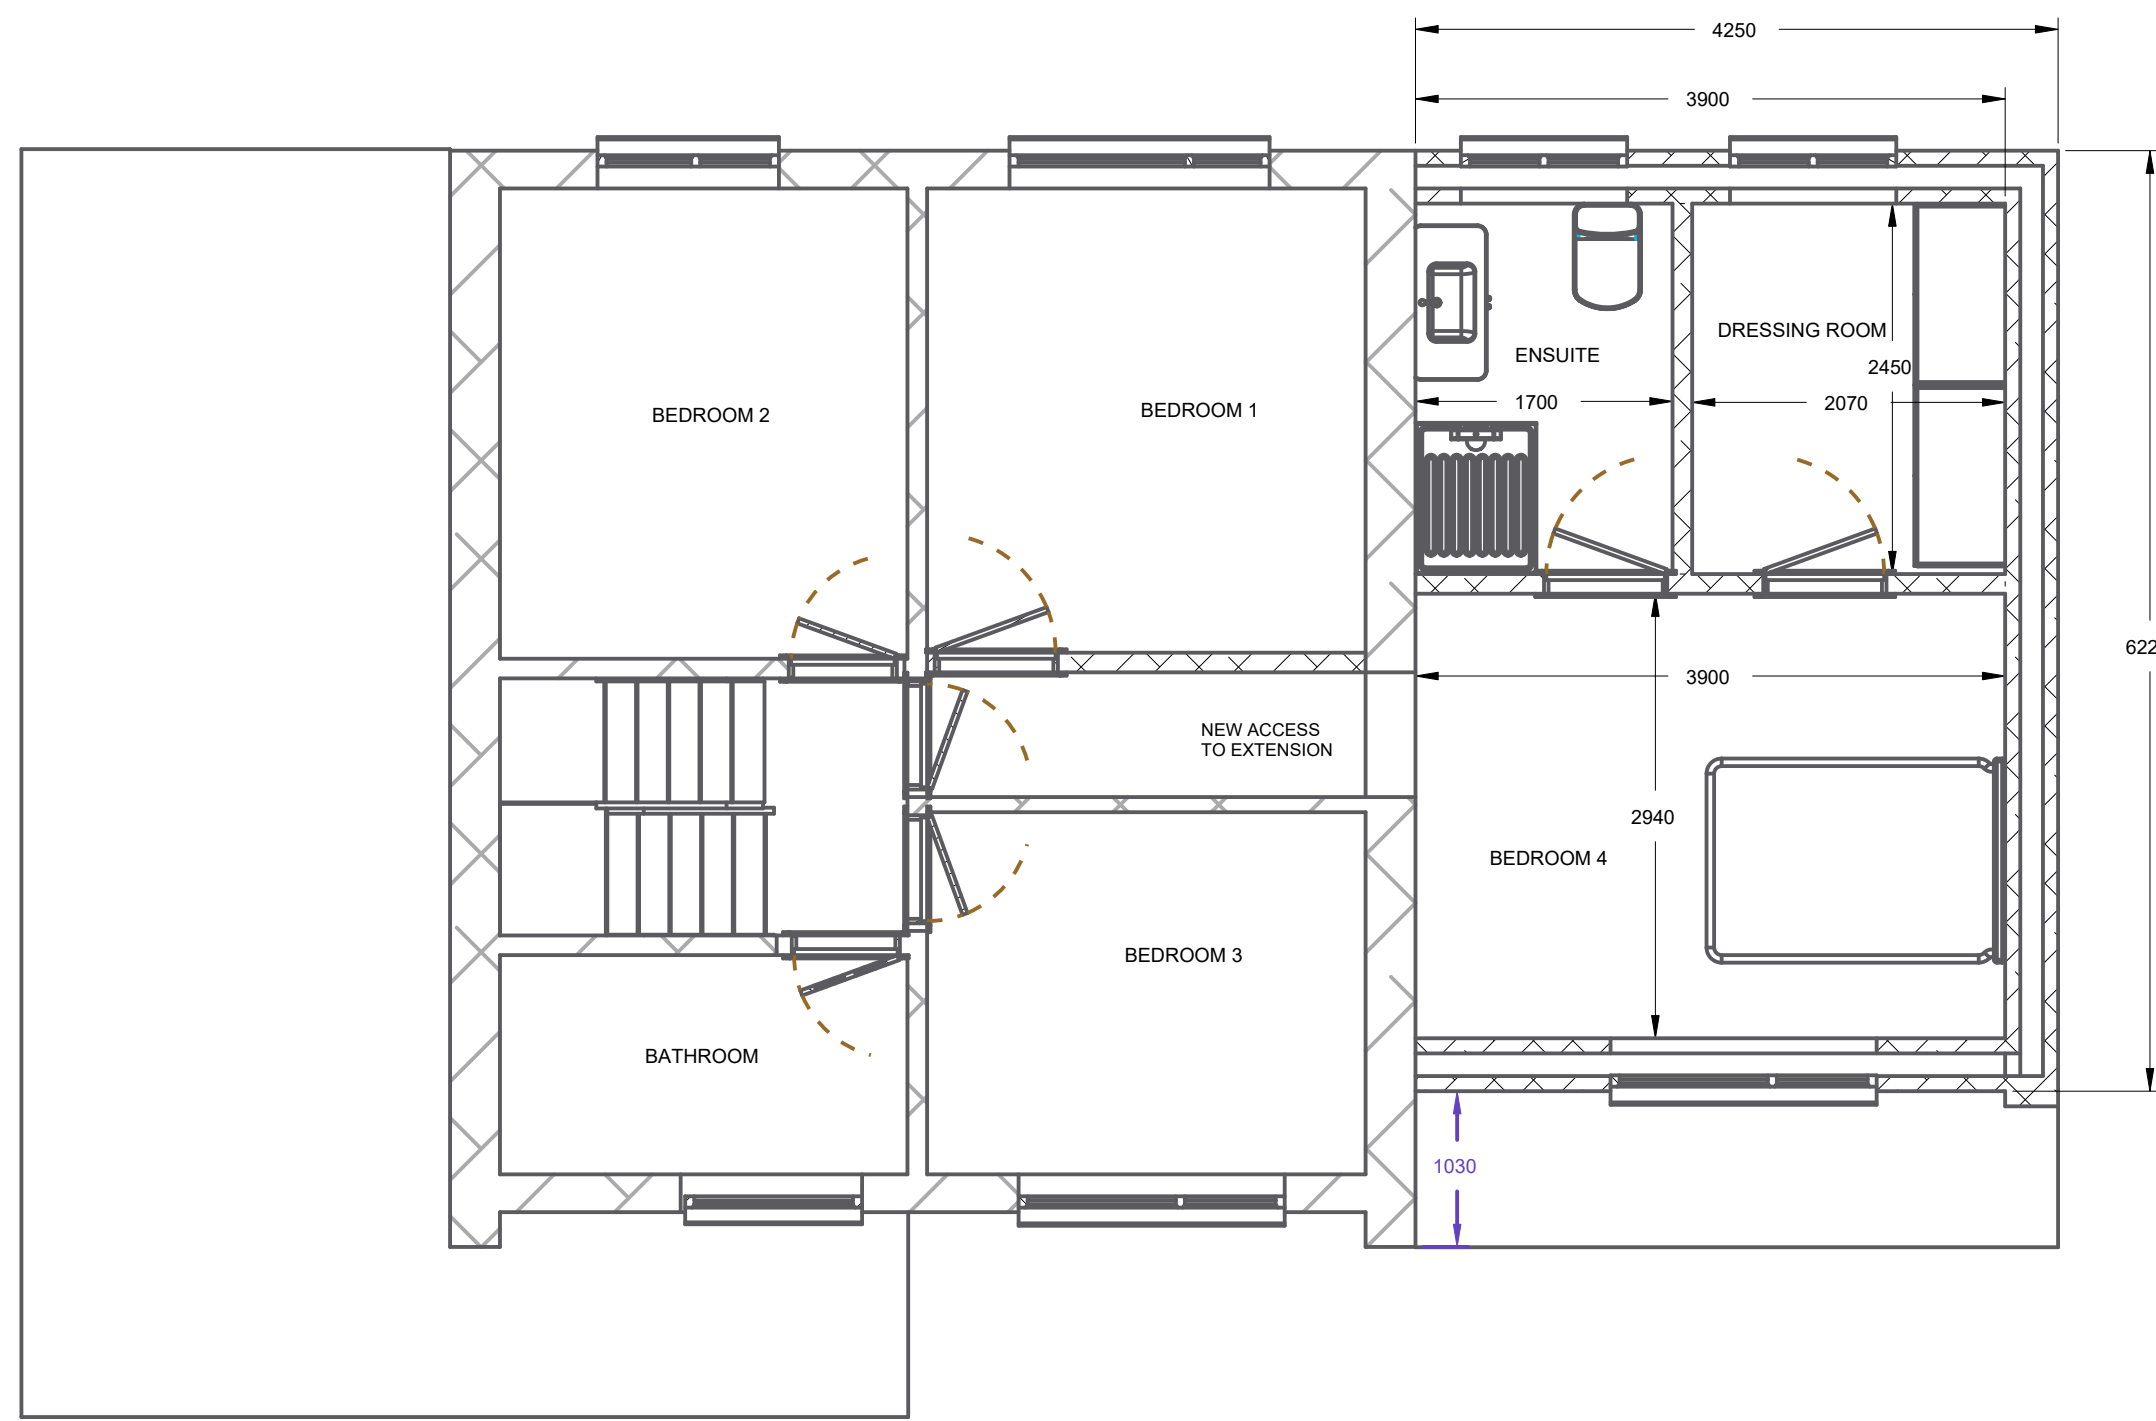

PROPOSED FIRST FLOOR PLAN
SECTION D-D
SCALE 1:50
SCALE 0.020

0.1 M INCREMENTS
SCALE 1:100
SCALE 0.010

0.1 M INCREMENTS
SCALE 1:50
SCALE 0.020

Structural Innovation Design Ltd. Architectural Design & structural Engineering
39, Cambridge Road, Barking, LE10 3BS
www.my-design.co.uk 01891 996832
PROPOSED ALTERATIONS: Two storey side extension
Kadam Marlow - 18 Tennyson Road, Heckley, LE10 0TH
First Angle Projection
DATE: 24 Sep 2024
AUTHOR: M. Flower
ALL DIMENSIONS IN MM
SHEET 1 OF 1
100 VISION: 02
DWG No: 99-04_Marlow-LE10TH