


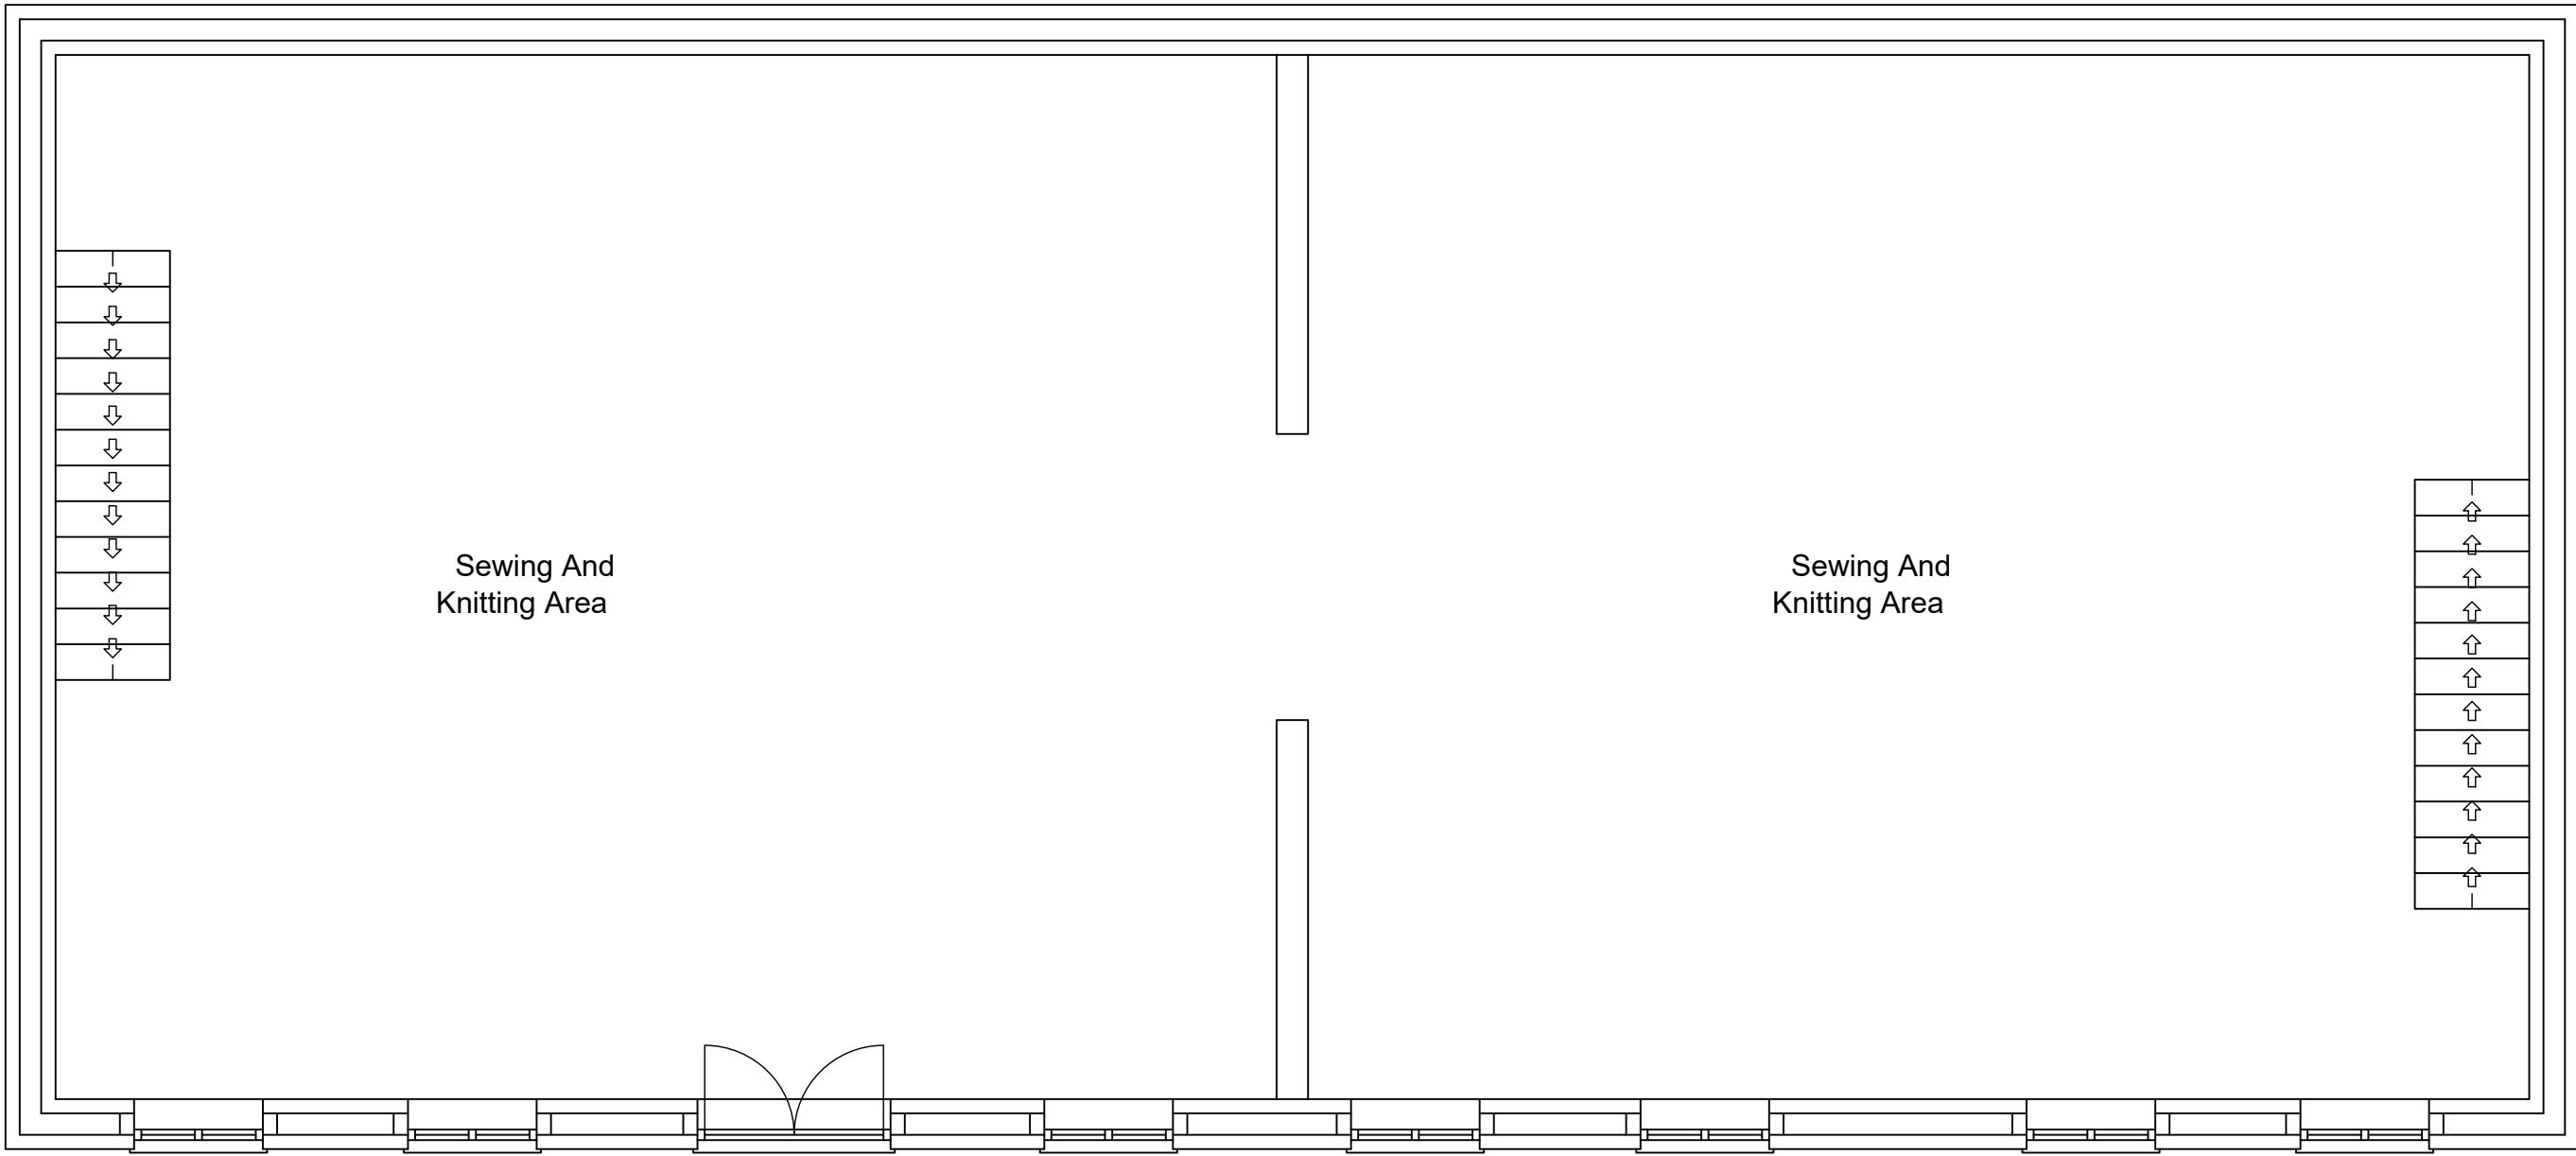


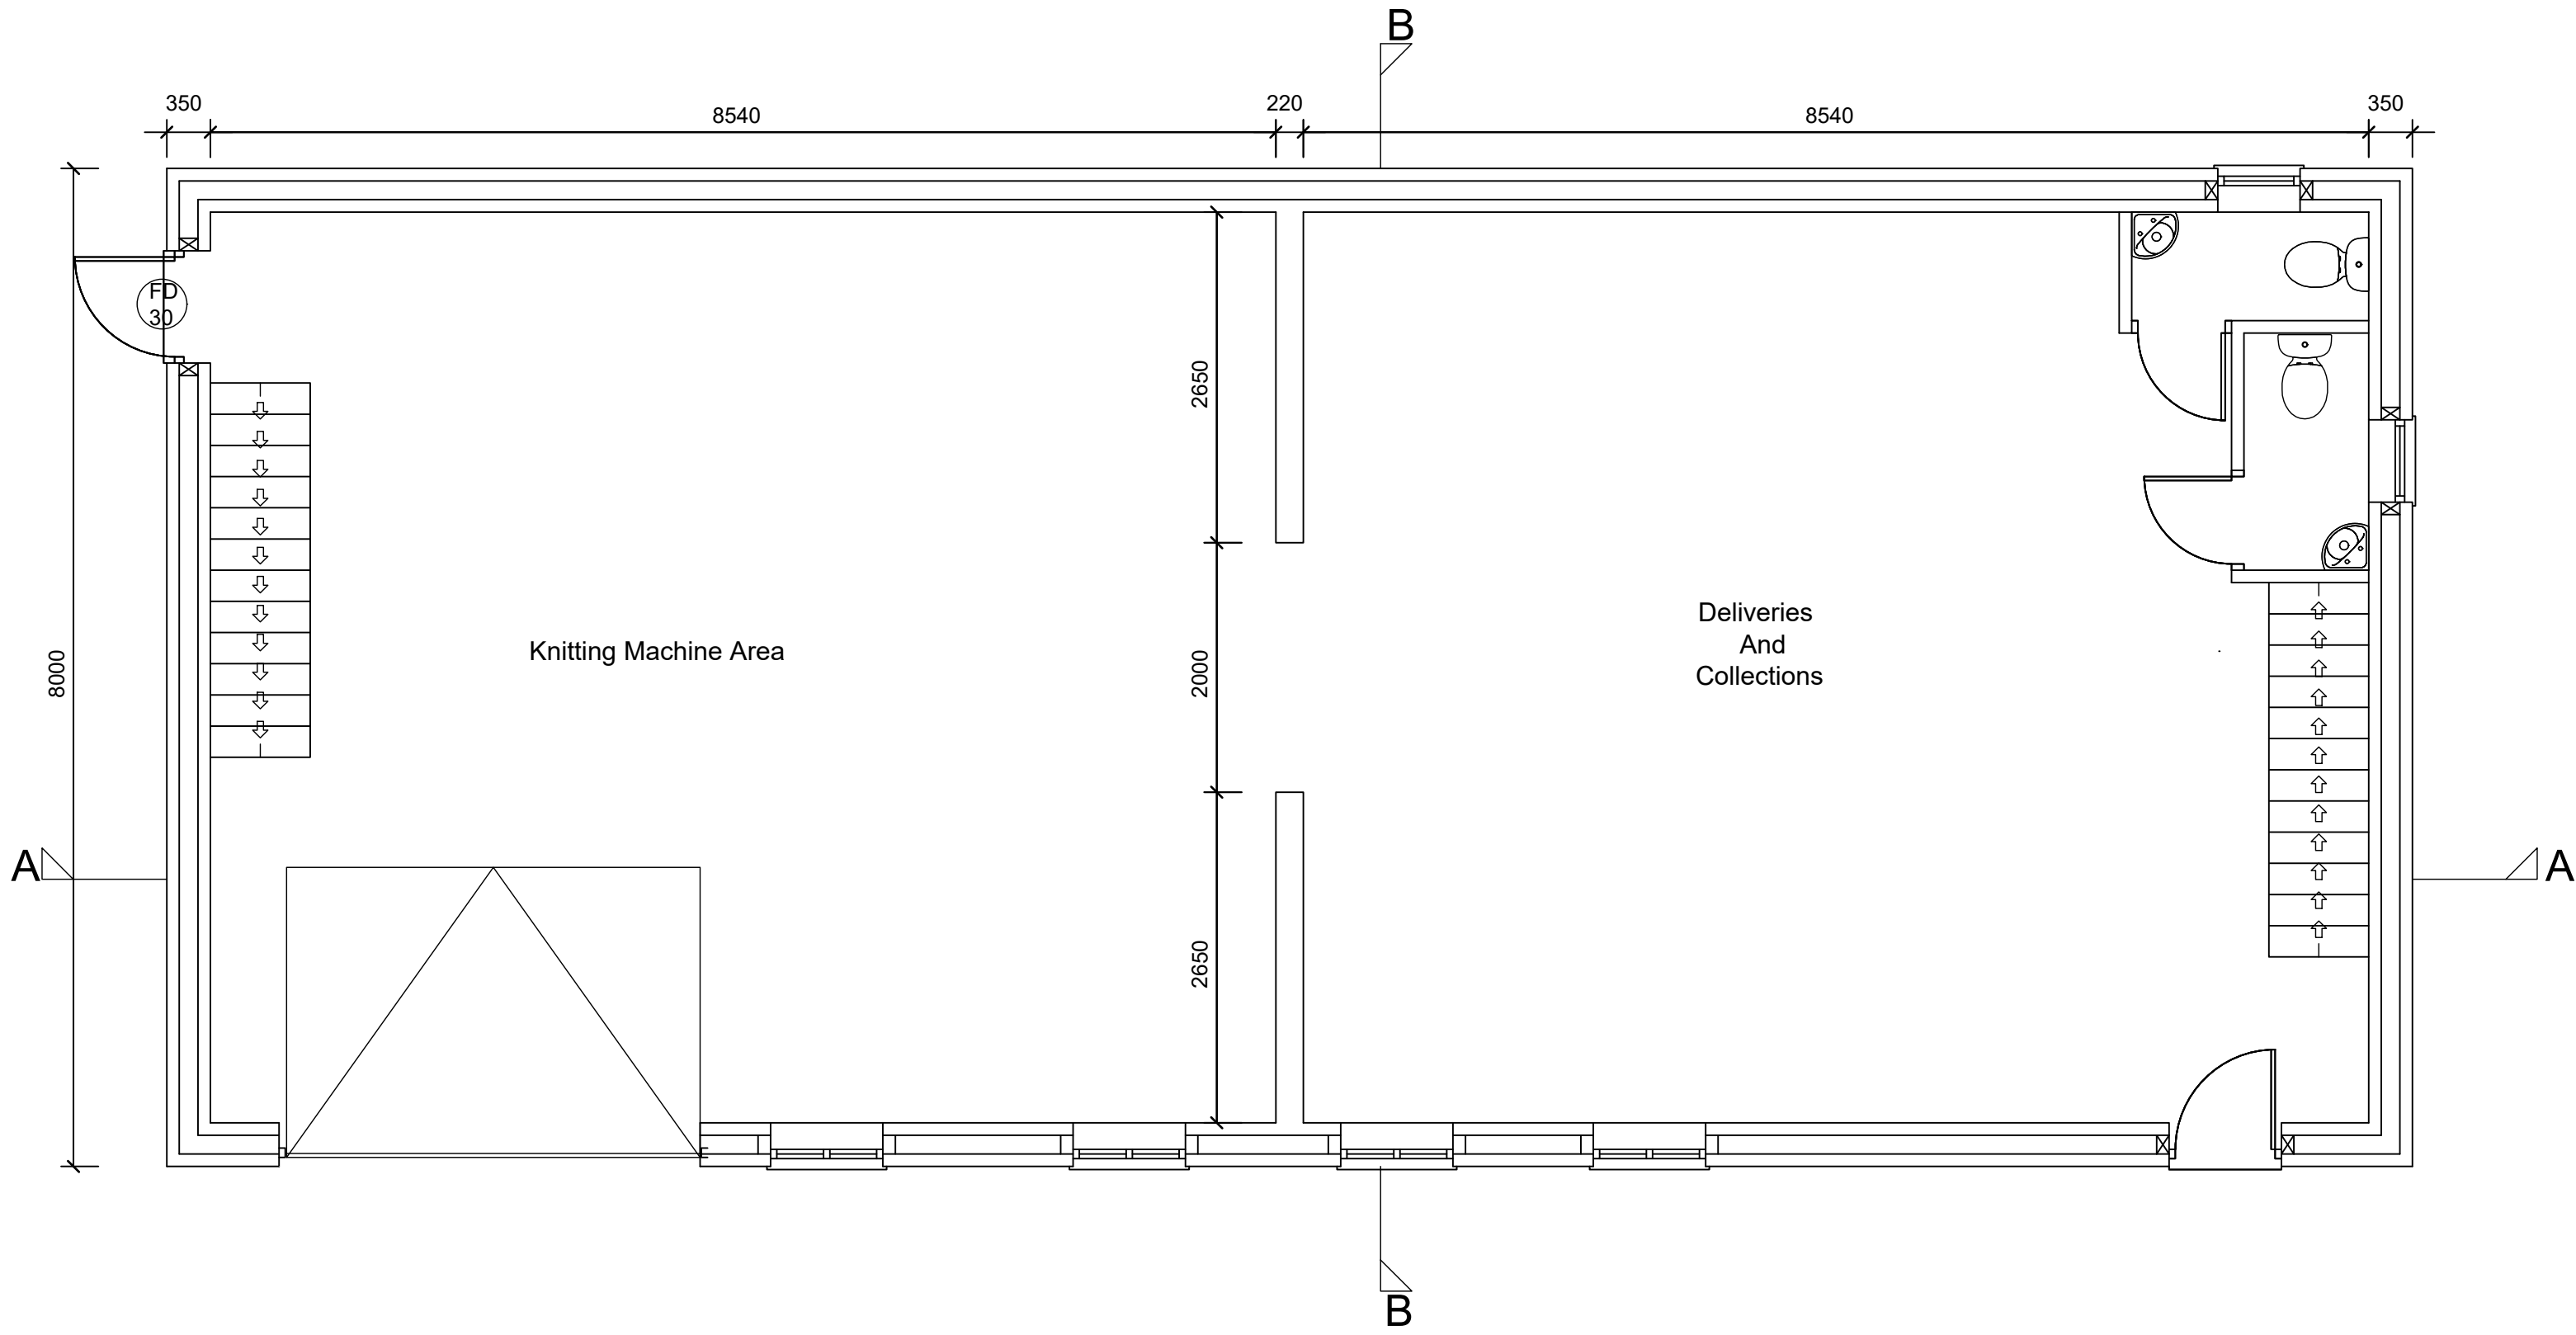

scale 1:50

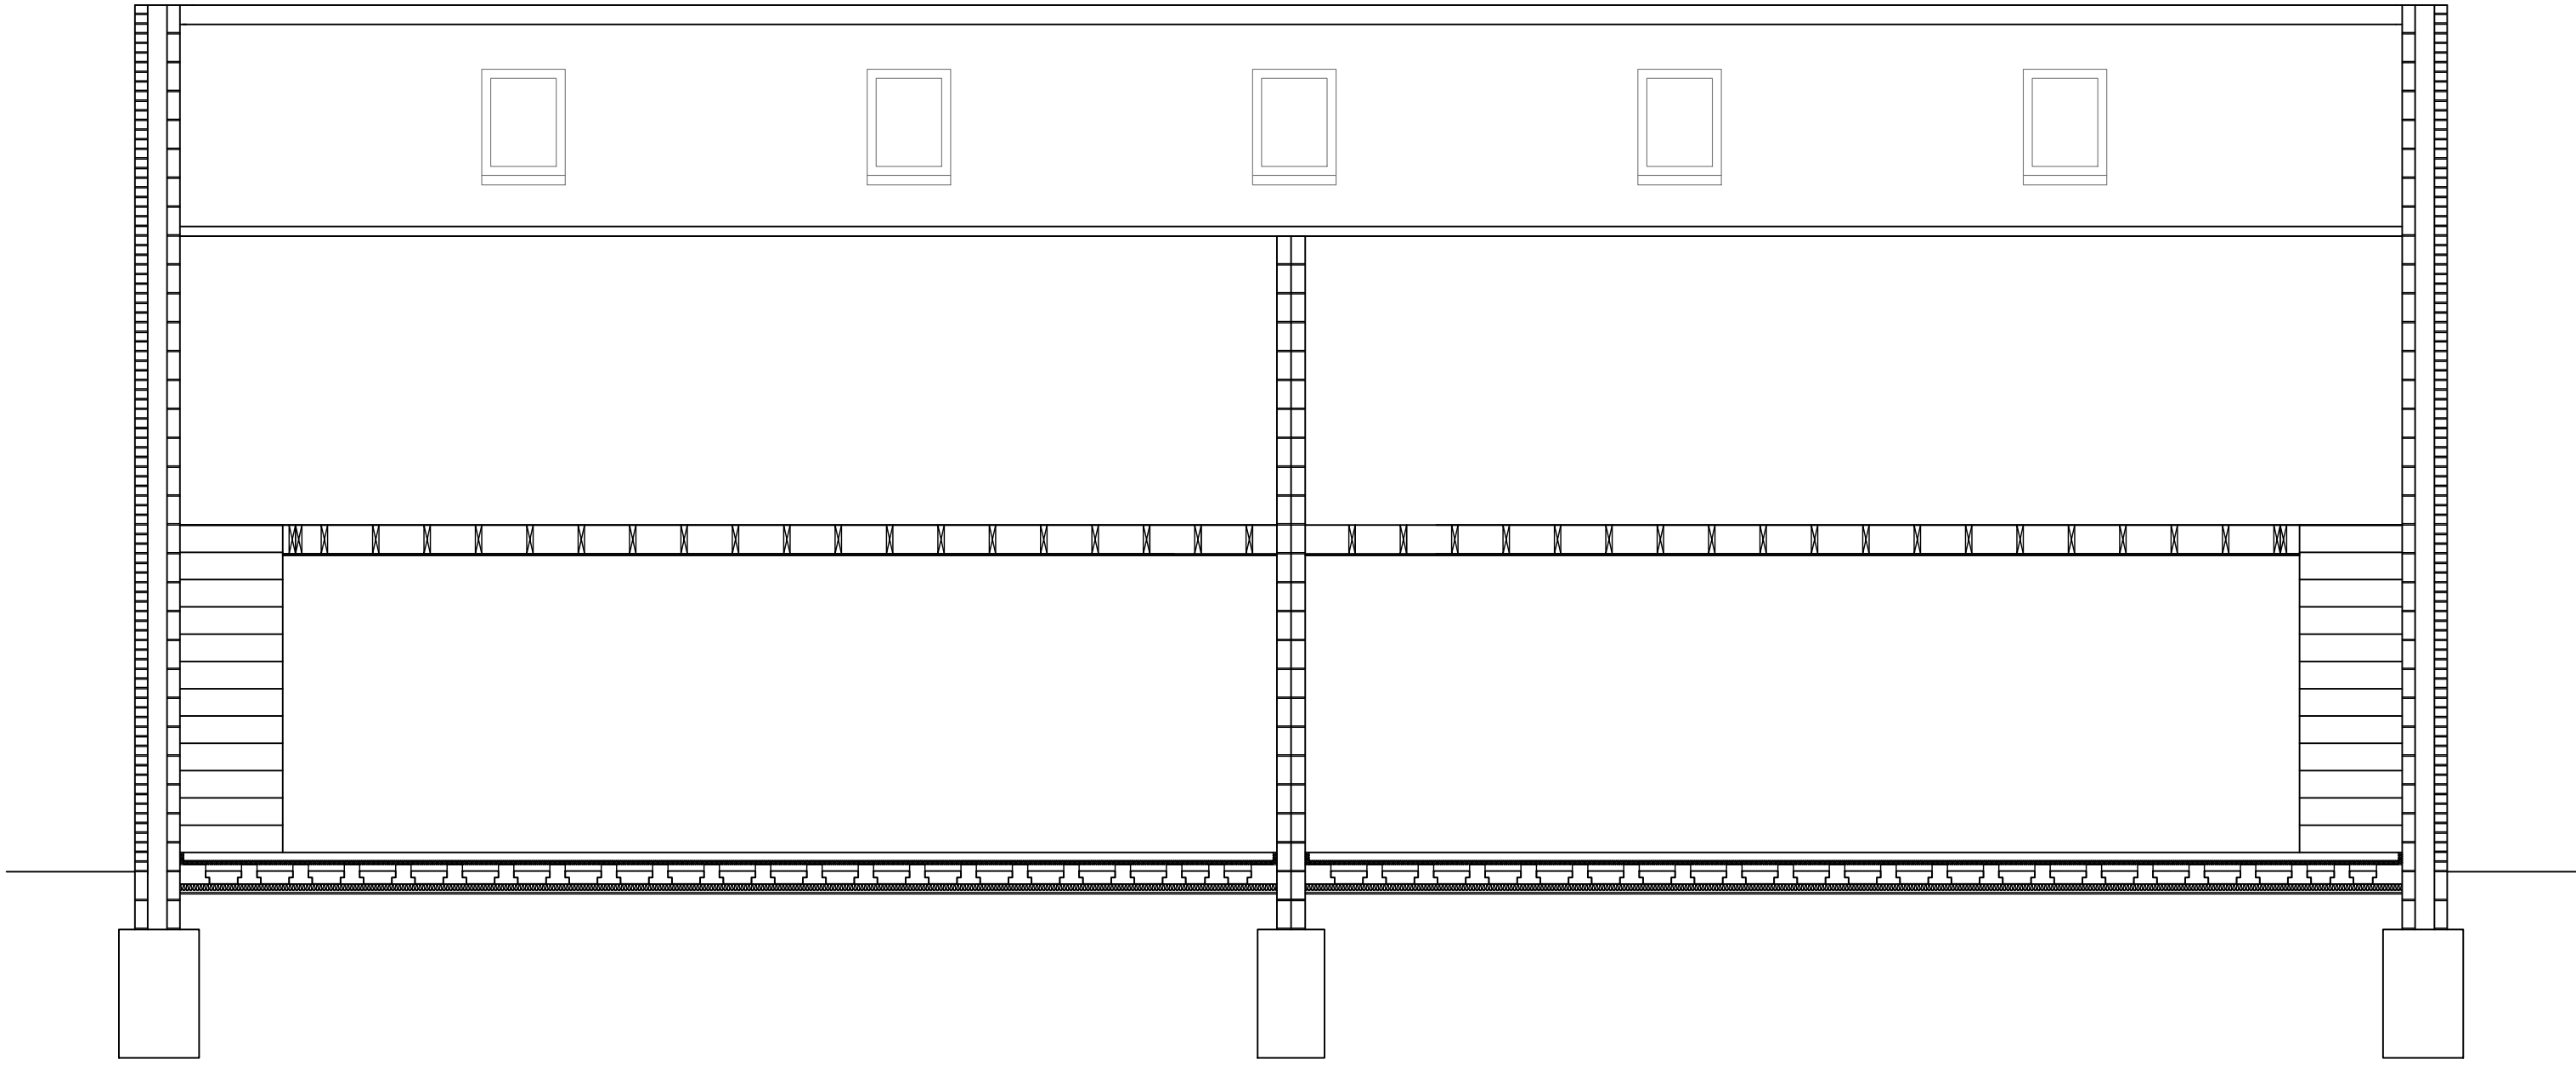

Section AA scale 1:50

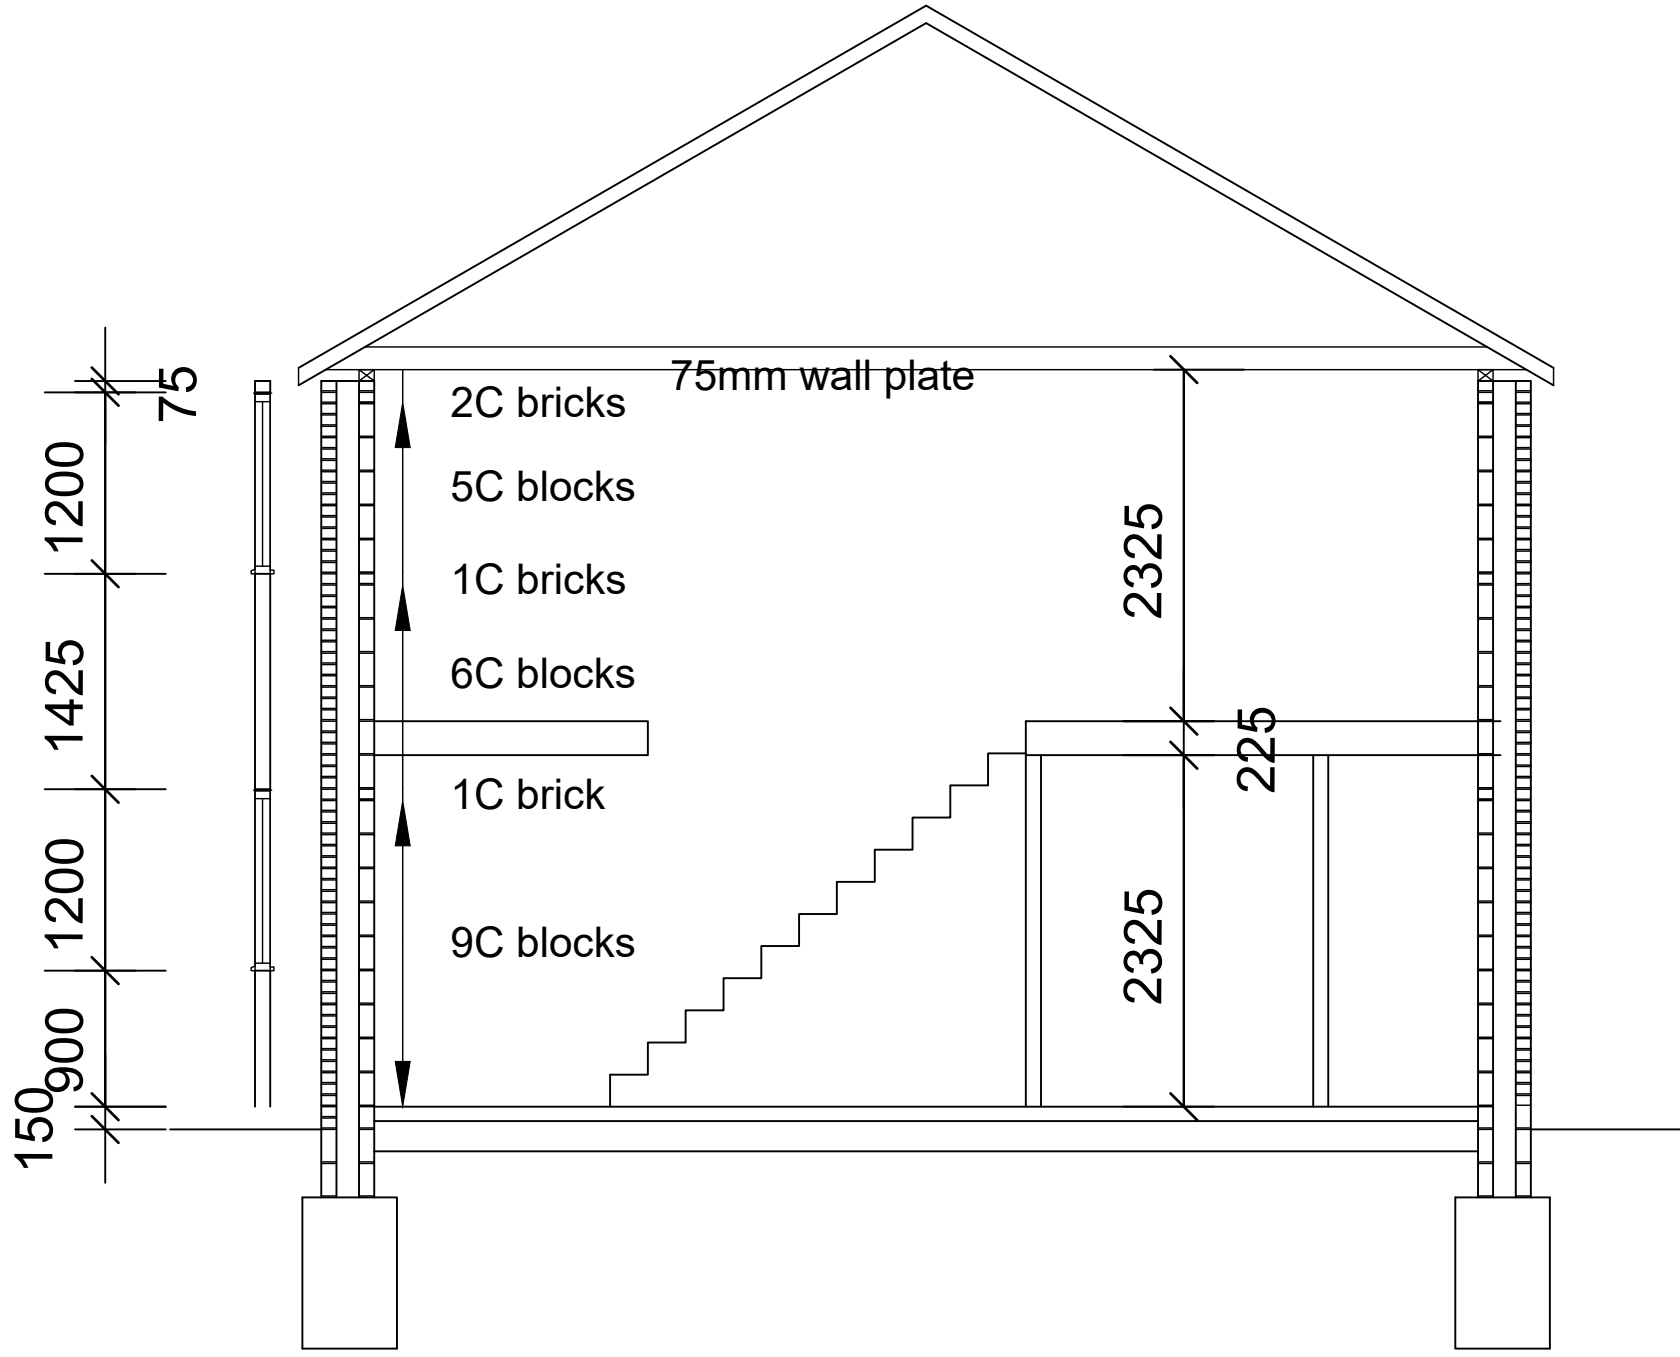

Section BB scale 1:50

Note
The Workshop Building Is Not
Having Any Fixed Heating So
Is Classed As An Unheated
Workshop Building And Is
Therefore Exempt From Part L
Which Means An SBEM Is Not
Required

REVISION	DATE	NOTES	CHK
----------	------	-------	-----


FOR PLANNING

Client
John Cooper


Project
2 Arther Street, Barwell
Leicester LE9 8GZ
Proposed New Factory Unit

Drawing Title
Plans Sections and Elevations


Drawn	Checked	Paper Size	Scale	Date
pa	PT	A1	1:100, 1:50	Nov 24
Project No. 24-035		Drawing No. 0301		Revision -

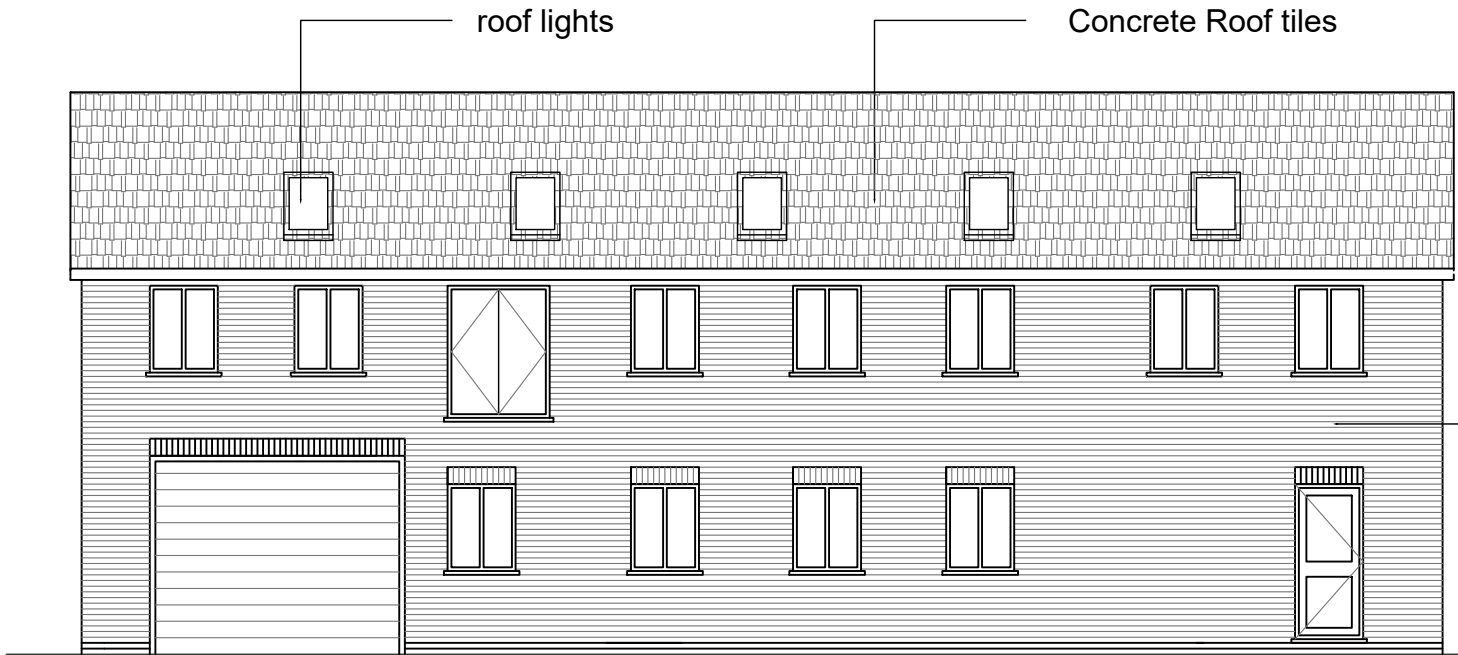


Front Elevation To Car Park
scale 1:100

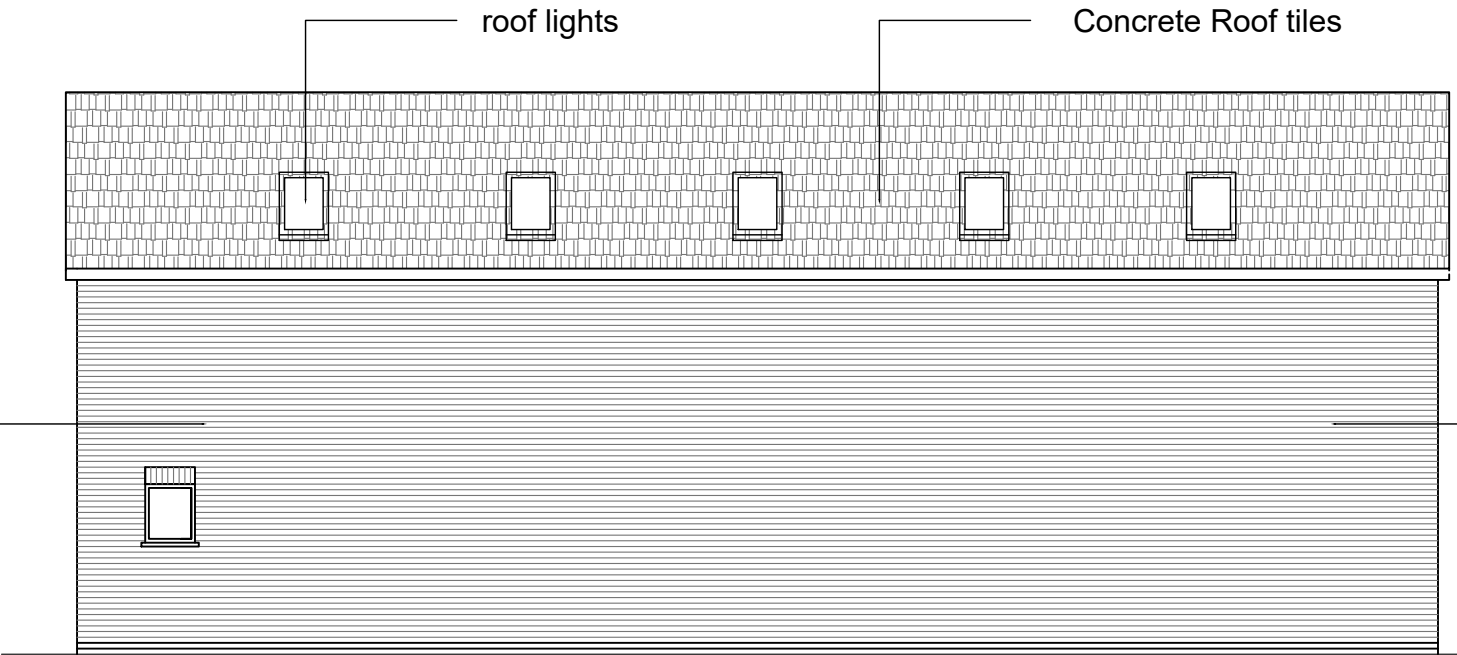


Rear Elevation To Boundary
scale 1:100

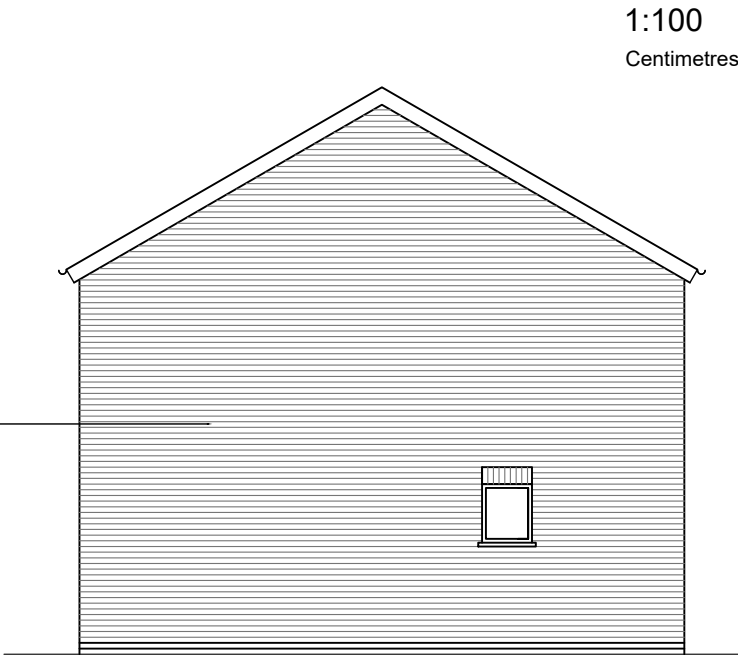

Side Elevation To
Existing Unit

 

scale 1:100

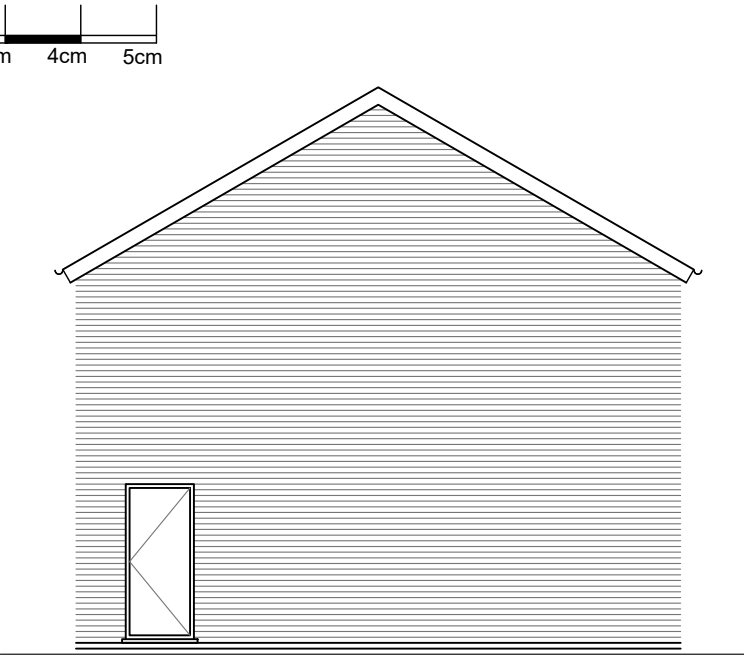

Side Elevation To
Arthur Street