


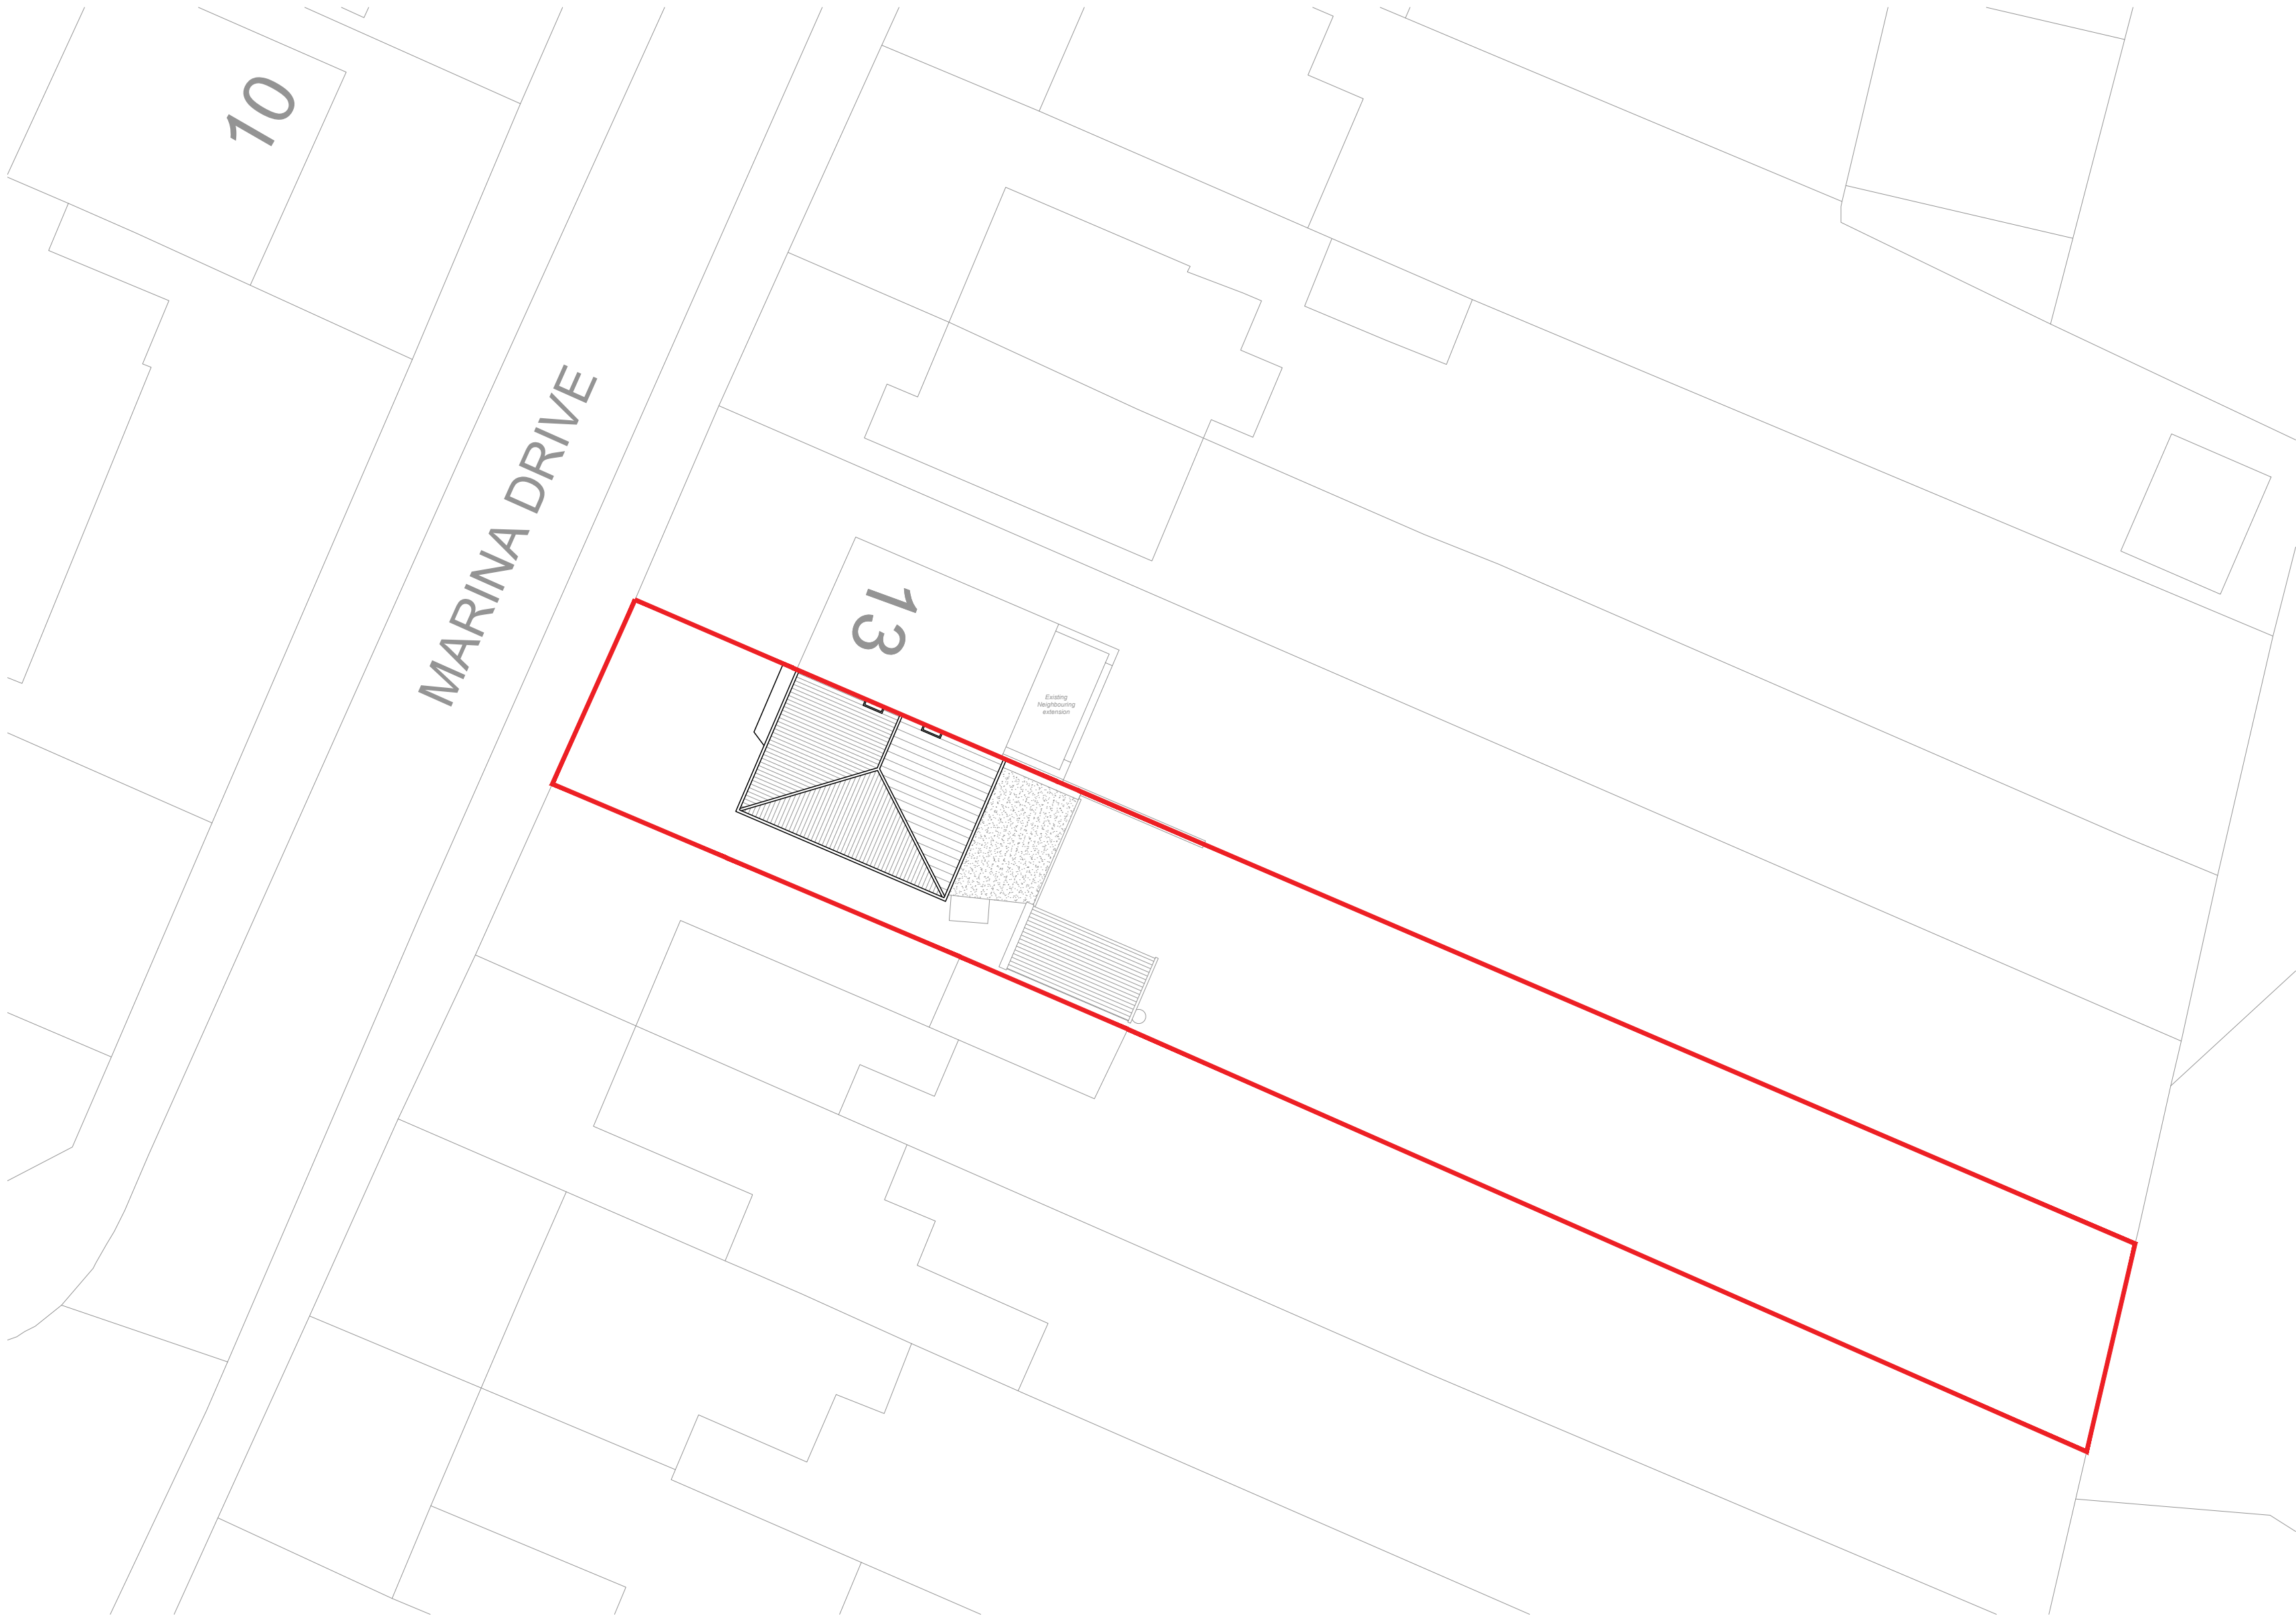

Existing Site Plan
Scale 1:200

All dimensions to be checked on site. Any discrepancies with this drawing to be reported and clarified prior to commencing work on site. ADM Surveyors Ltd accept no responsibility for works not undertaken fully in accordance with this drawing and relevant specifications.

Copyright © ADM Surveyors Limited

North Point:

Notes:

Rev:	Description:	By:	Date:

Project: Mr and Mrs Morley 15 Marina Drive Groby Leicester LE6 0DX	Client: Mr and Mrs Morley 15 Marina Drive Groby Leicester LE6 0DX		
Scale: 1:200	Drawing Issue: Planning		
Date: 21.11.2024	Drawn by: DV	Checked by: TR	Paper Size: A2

Drawing Title: Existing Site Plan	
Drawing Number: ADM-3994-PL-101	Revision Number: /

ADM

Surveyors

Chartered Quantity & Building Surveyors

Suite 1, Rosehill, 165 Lutterworth Road, Blaby, Leicester, LE8 4DX
Tel: 0116 2775527
www.admsurveyors.co.uk

CHARTERED PRACTICE