

All dimensions to be checked on site. Any discrepancies with this drawing to be reported and clarified prior to commencing work on site. ADM Surveyors Ltd accept no responsibility for works not undertaken fully in accordance with this drawing and relevant specifications.

Copyright © ADM Surveyors Limited

North Point:

Notes:

Revision Log:			
Rev:	Description:	By:	Date:

Project: Mr and Mrs Morley 15 Marina Drive Groby Leicester LE6 0DX		Client: Mr and Mrs Morley 15 Marina Drive Groby Leicester LE6 0DX	
--	--	---	--

Scale: 1:100	Drawing Issue: Planning
------------------------	-----------------------------------

Date: 21.11.2024	Drawn by: DV	Checked by: TR	Paper Size: A3
----------------------------	------------------------	--------------------------	--------------------------

Drawing Title:
Proposed Floor Plans


Drawing Number: ADM-3994-PL-201	Revision Number: /
---	------------------------------

ADM Surveyors


Chartered Quantity & Building Surveyors

Suite 1, Rosehill, 165 Lutterworth Road,
Blaby, Leicester, LE8 4DX
Tel: 0116 2775527

www.admsurveyors.co.uk

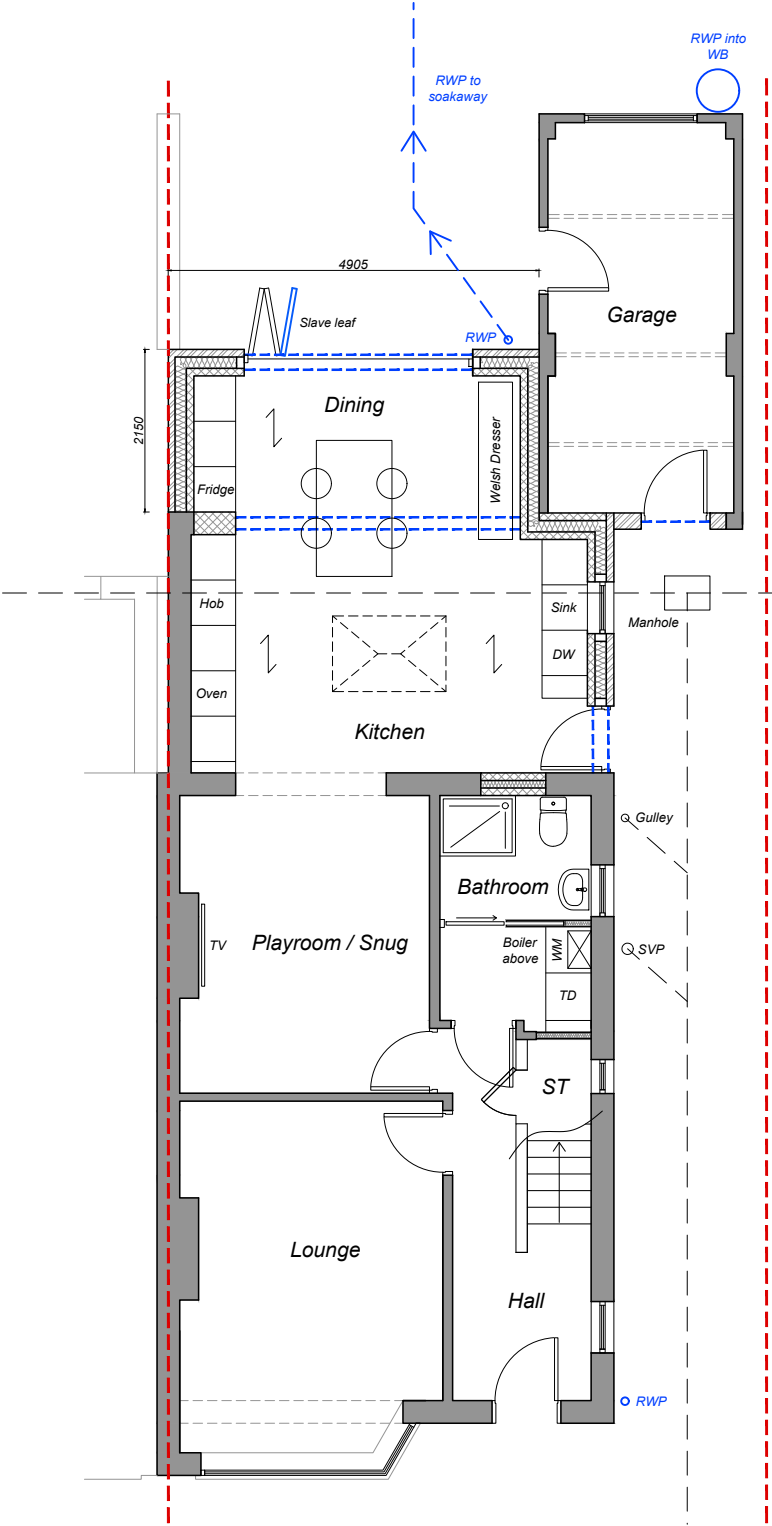

Proposed Ground Floor Plan
Scale 1:100

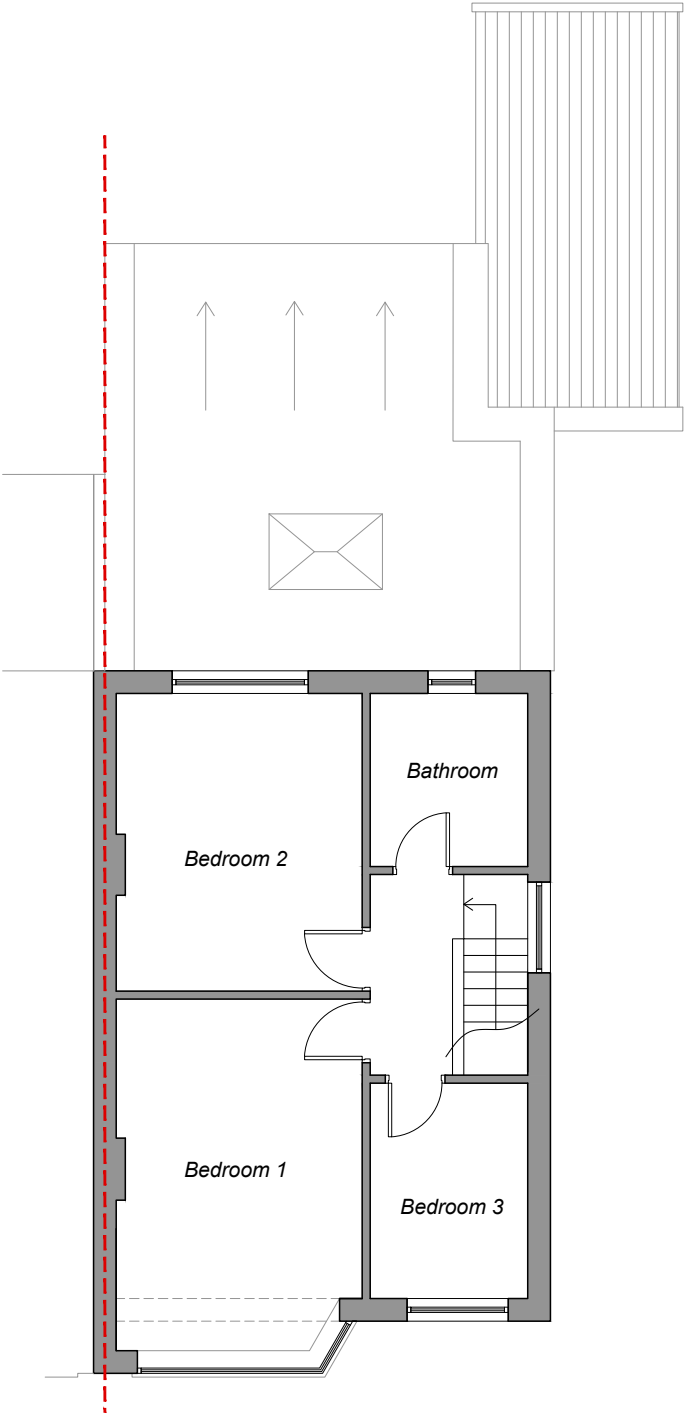

Proposed First Floor Plan
Scale 1:100

