




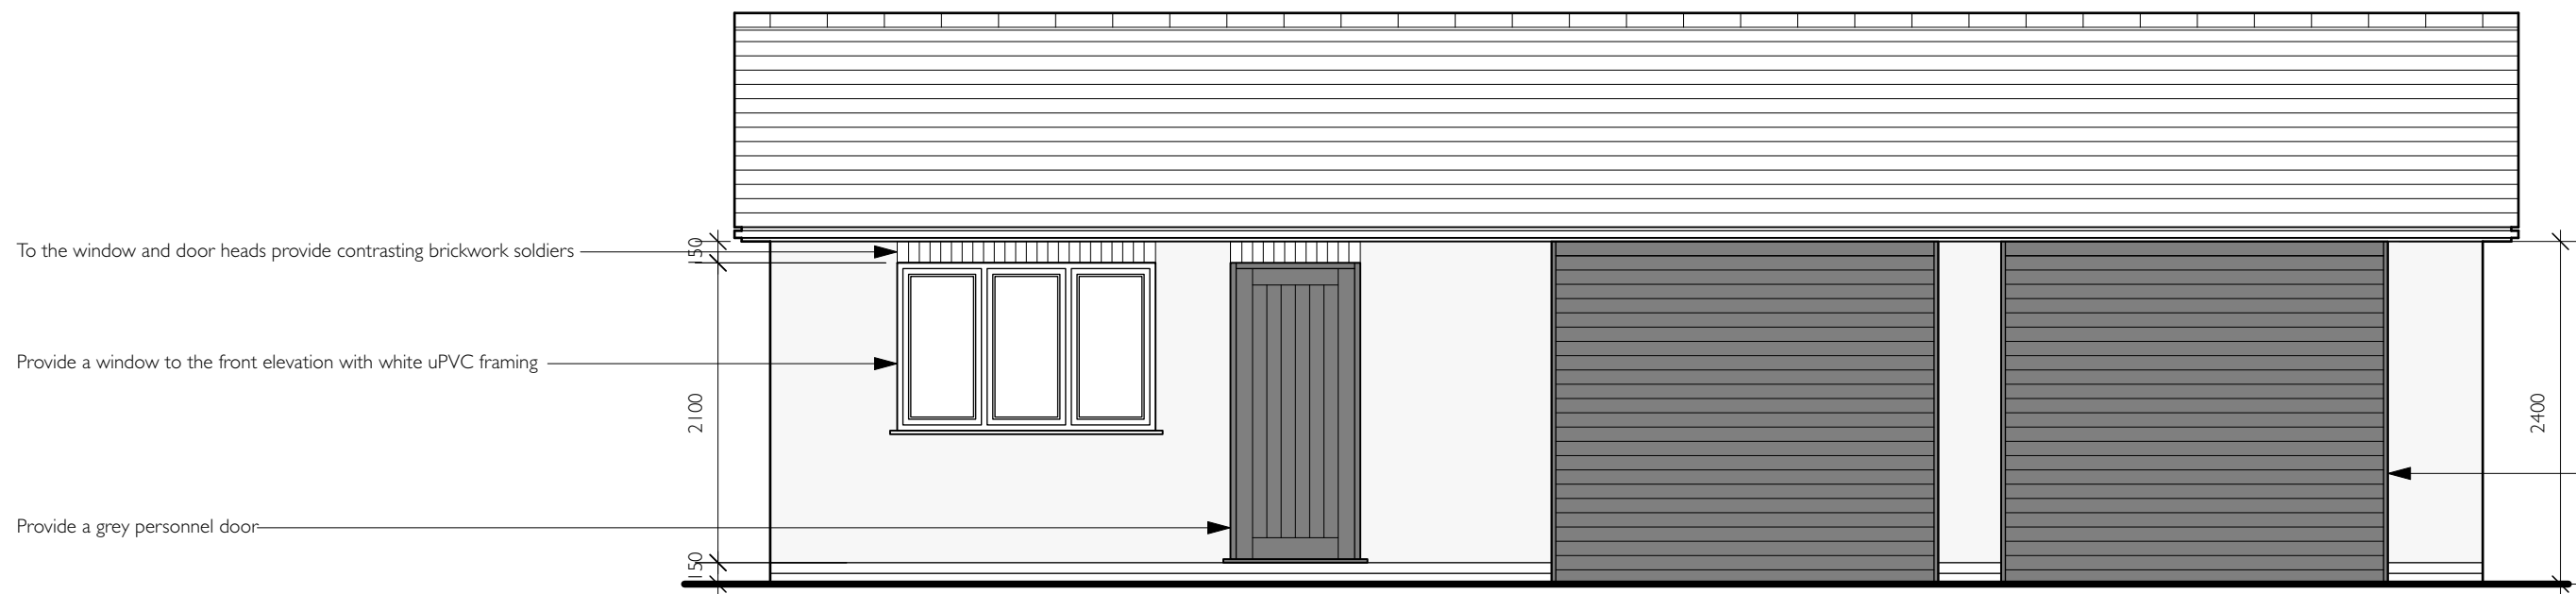


PROPOSED FRONT ELEVATION

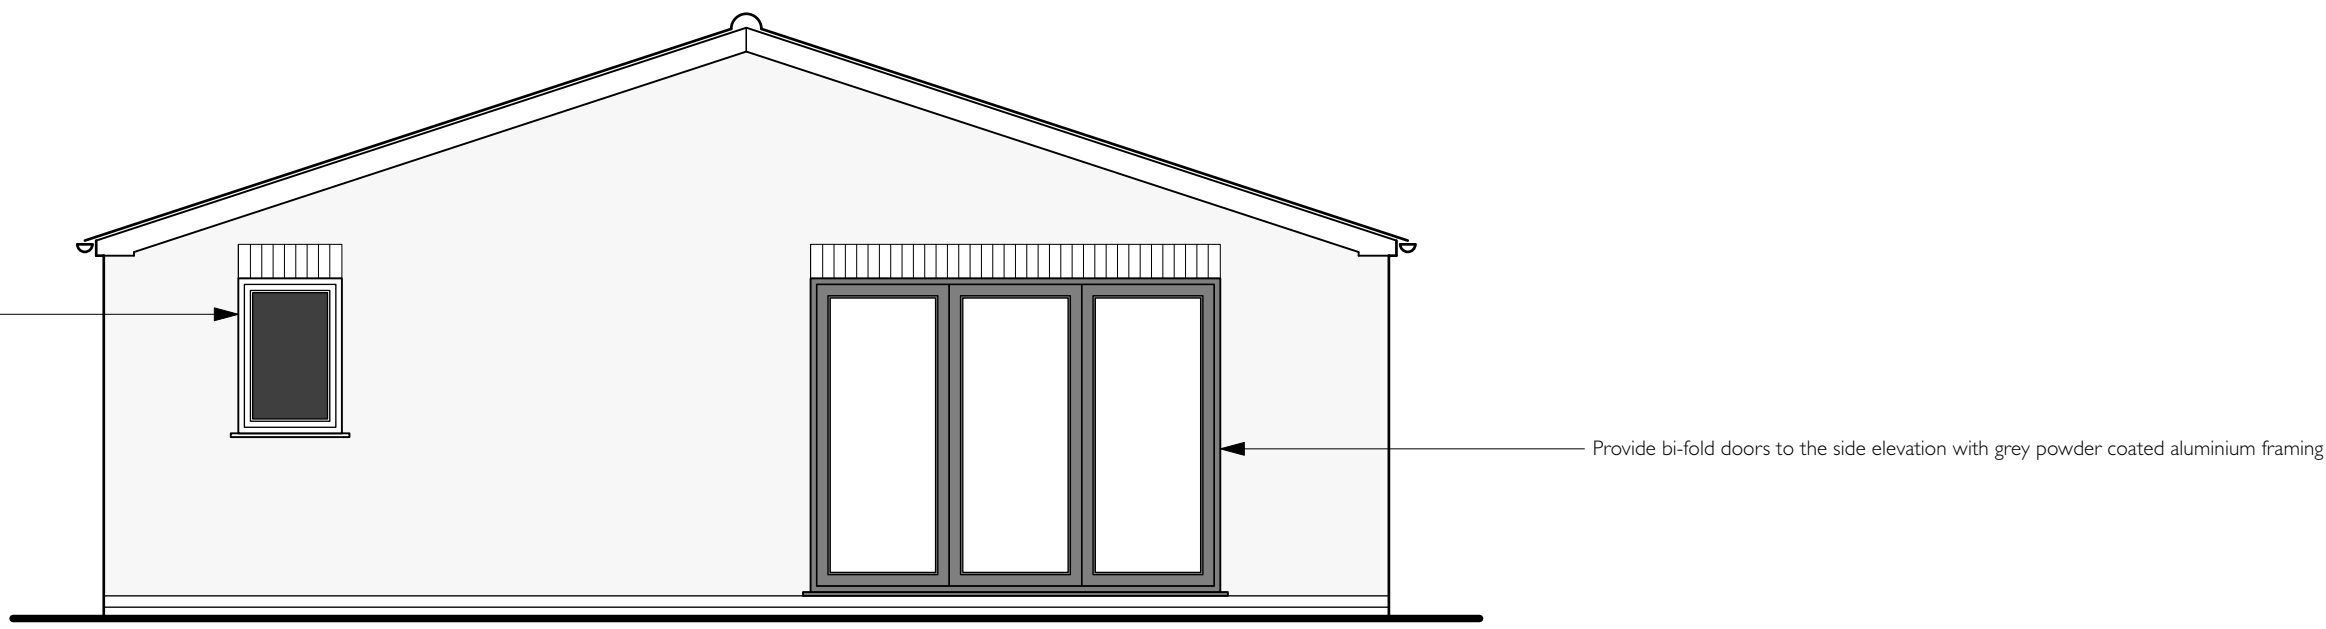


PROPOSED SIDE ELEVATION

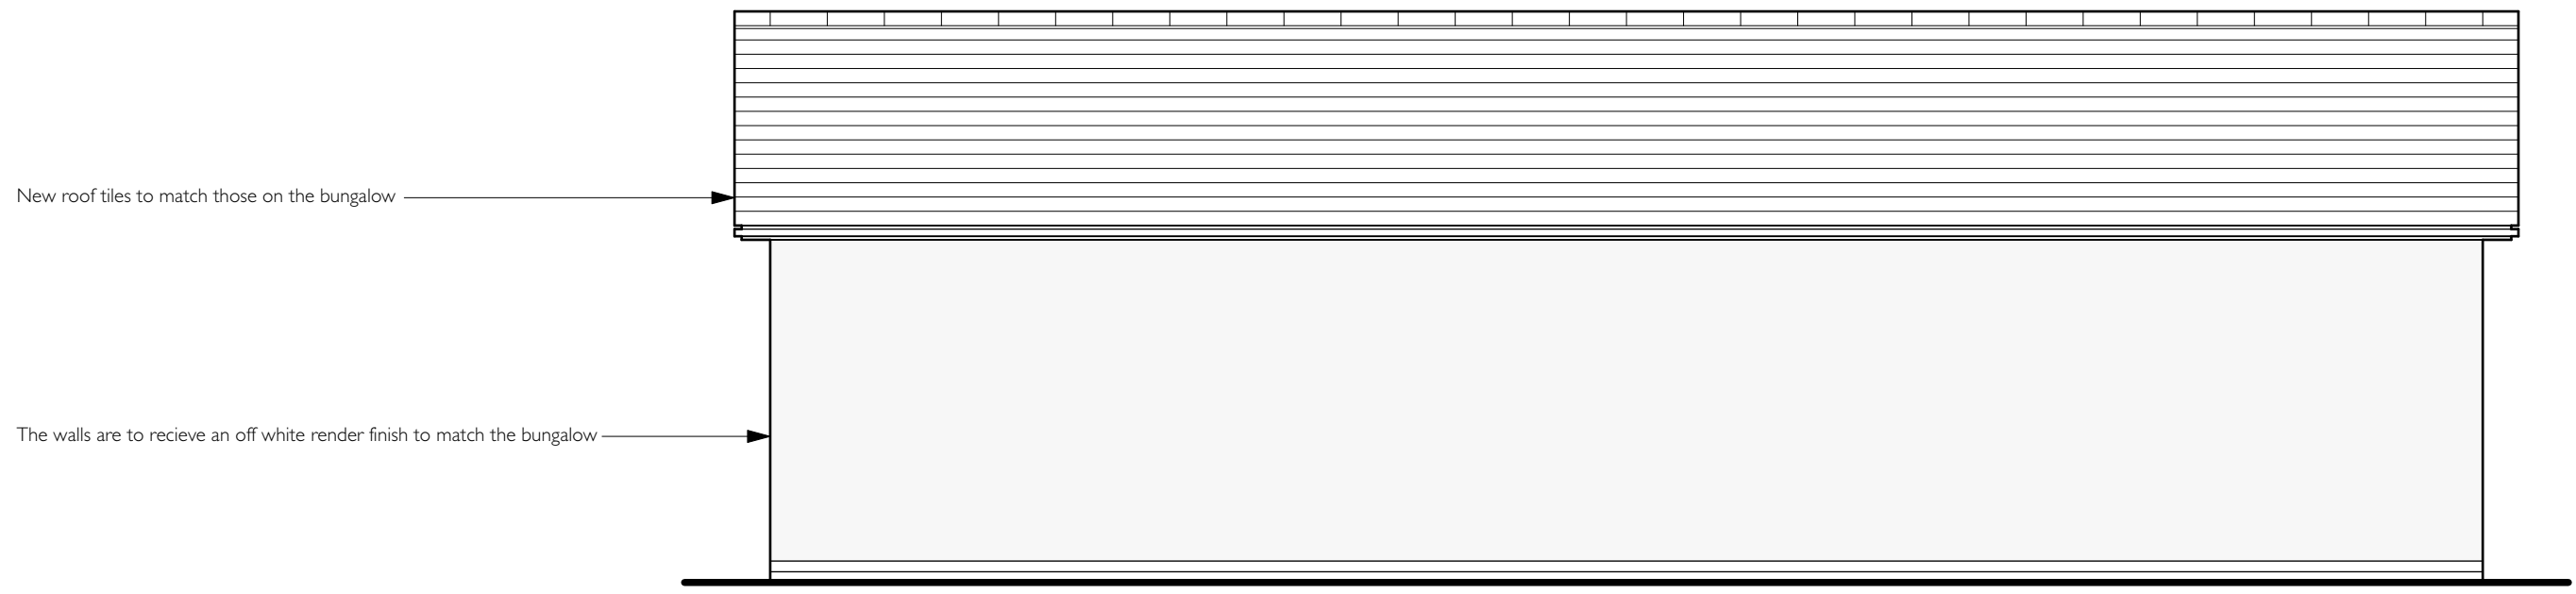


PROPOSED REAR ELEVATION

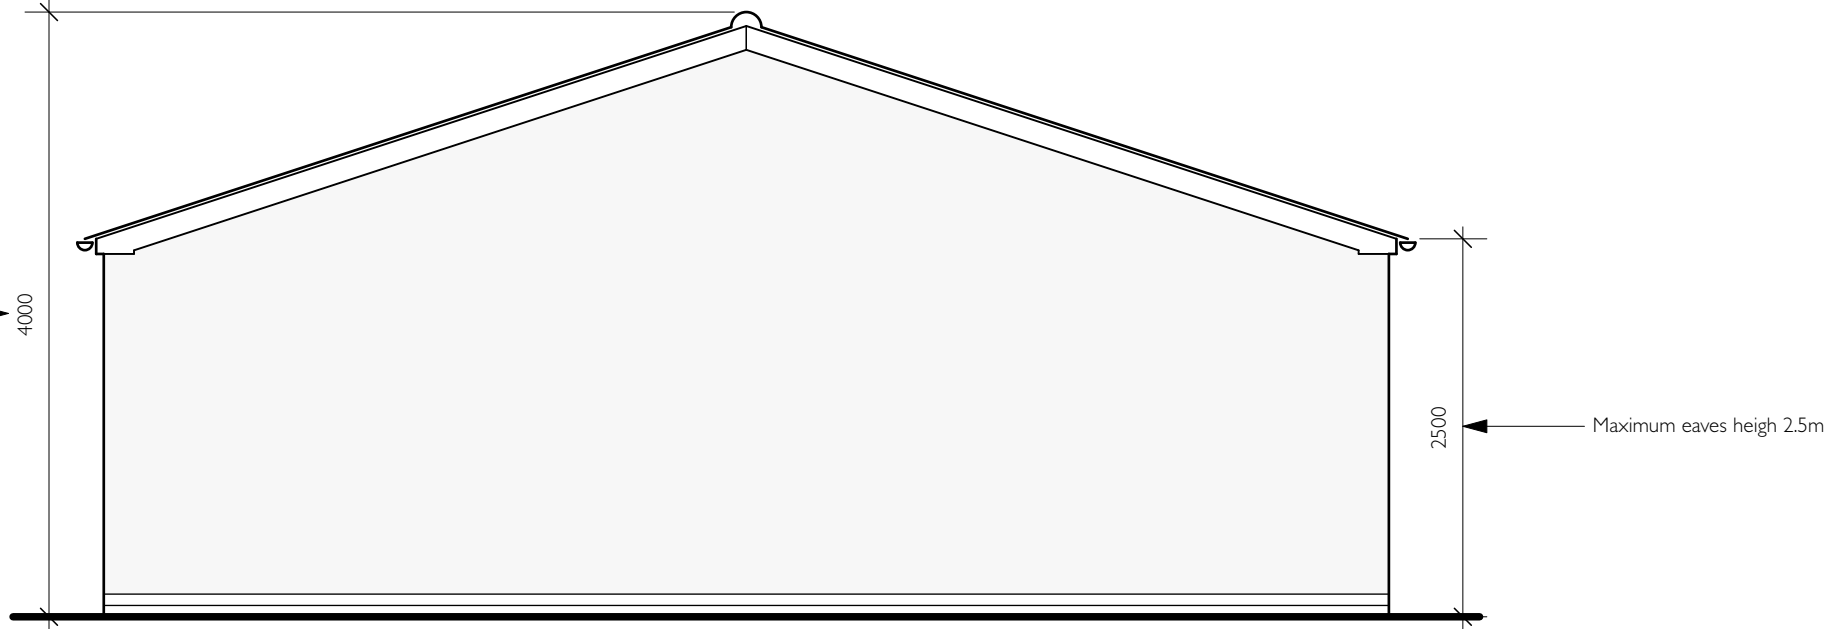

PROPOSED SIDE ELEVATION

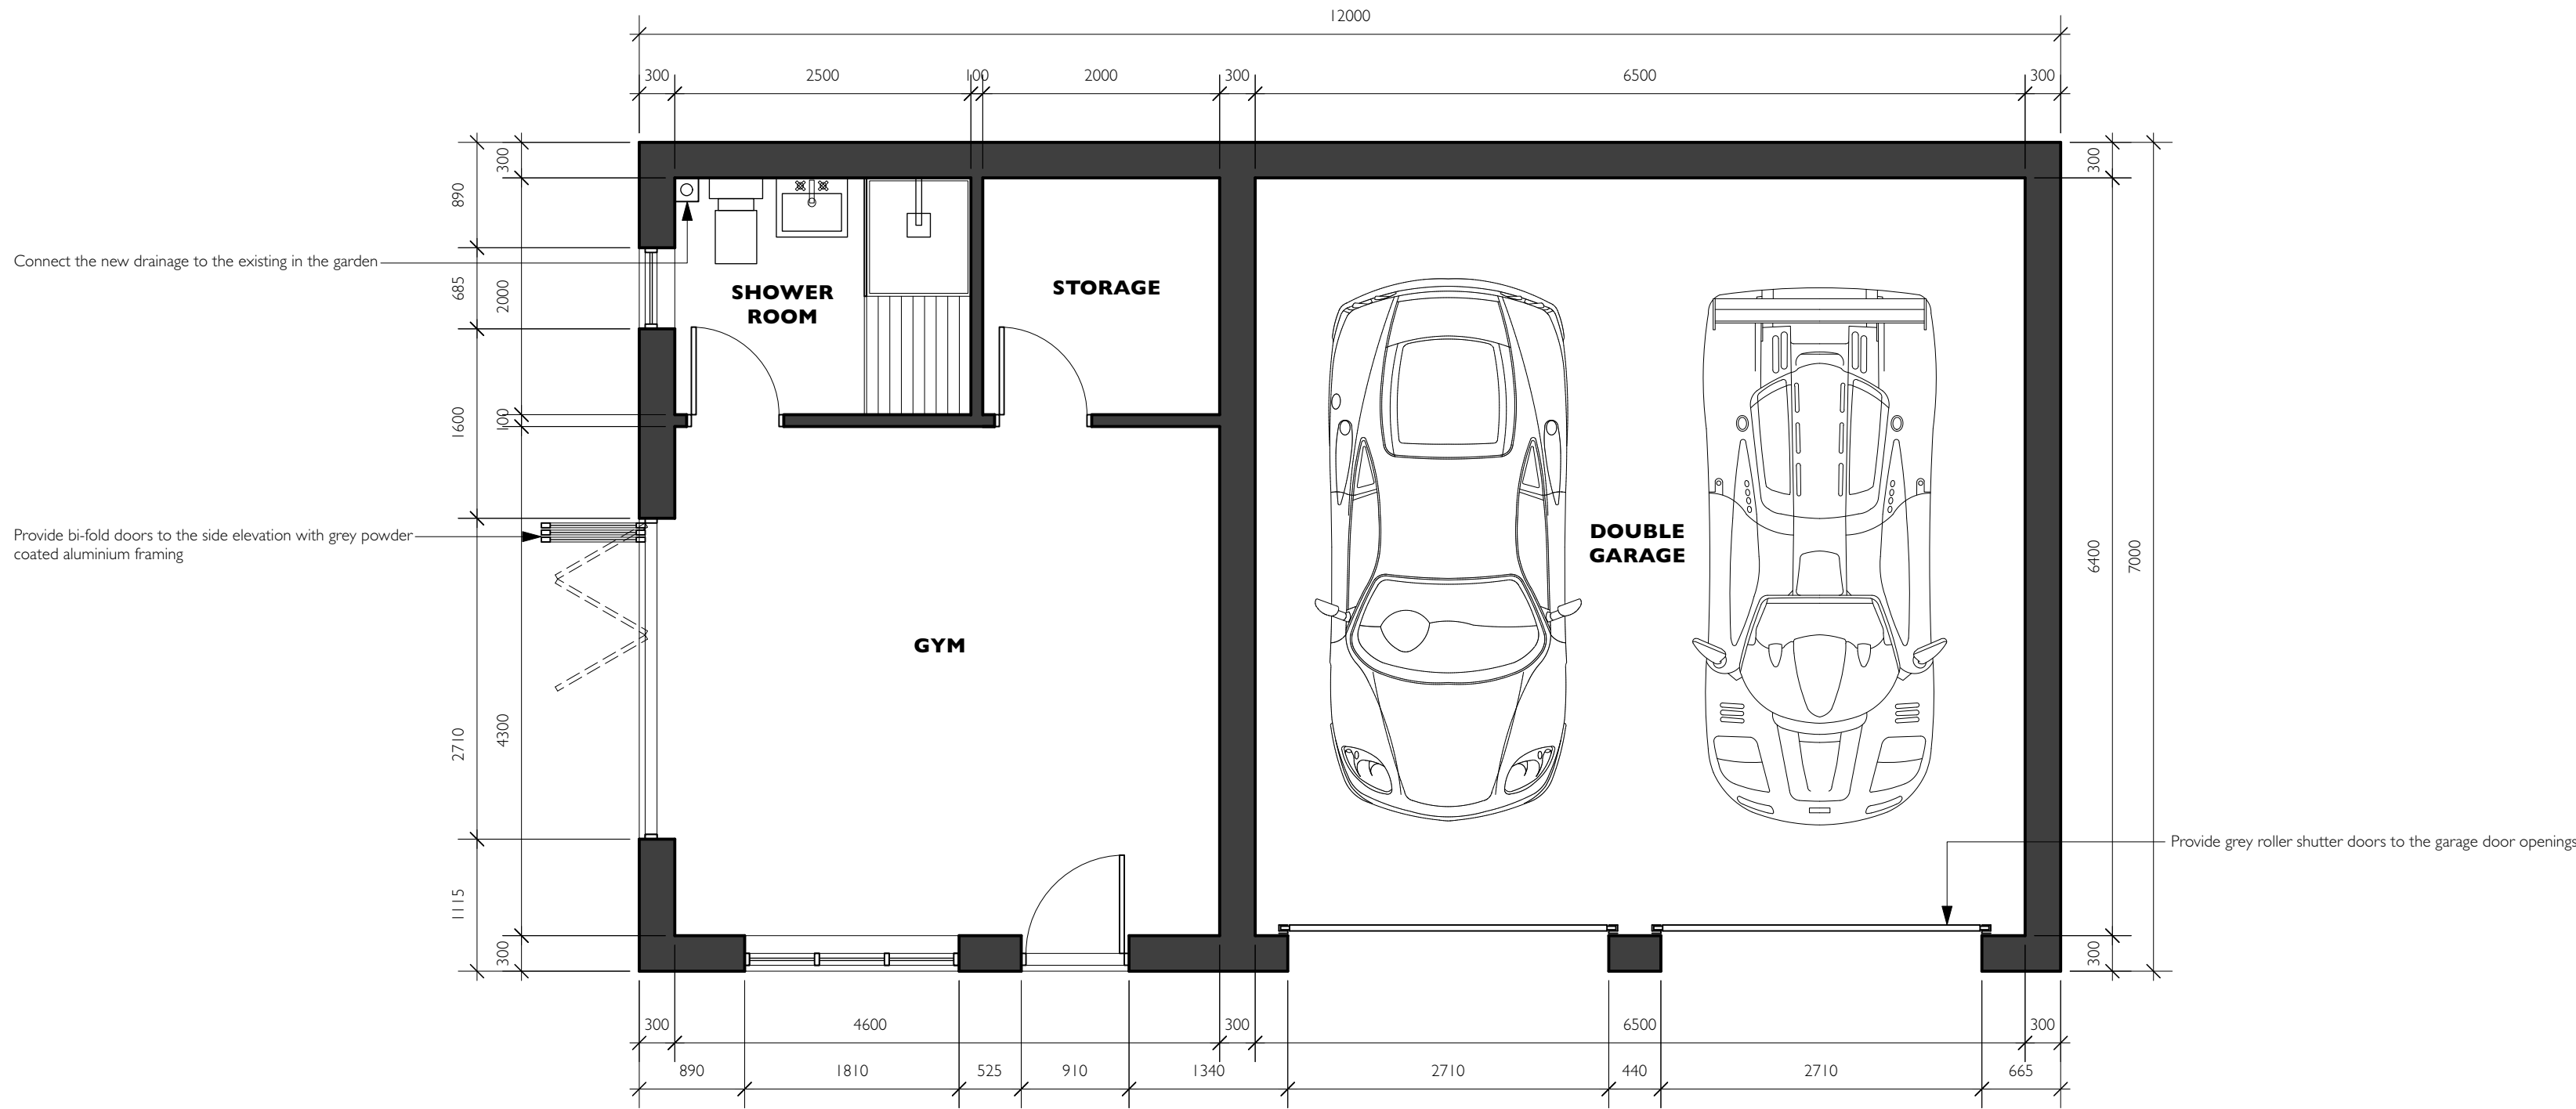

PROPOSED GROUND FLOOR PLAN

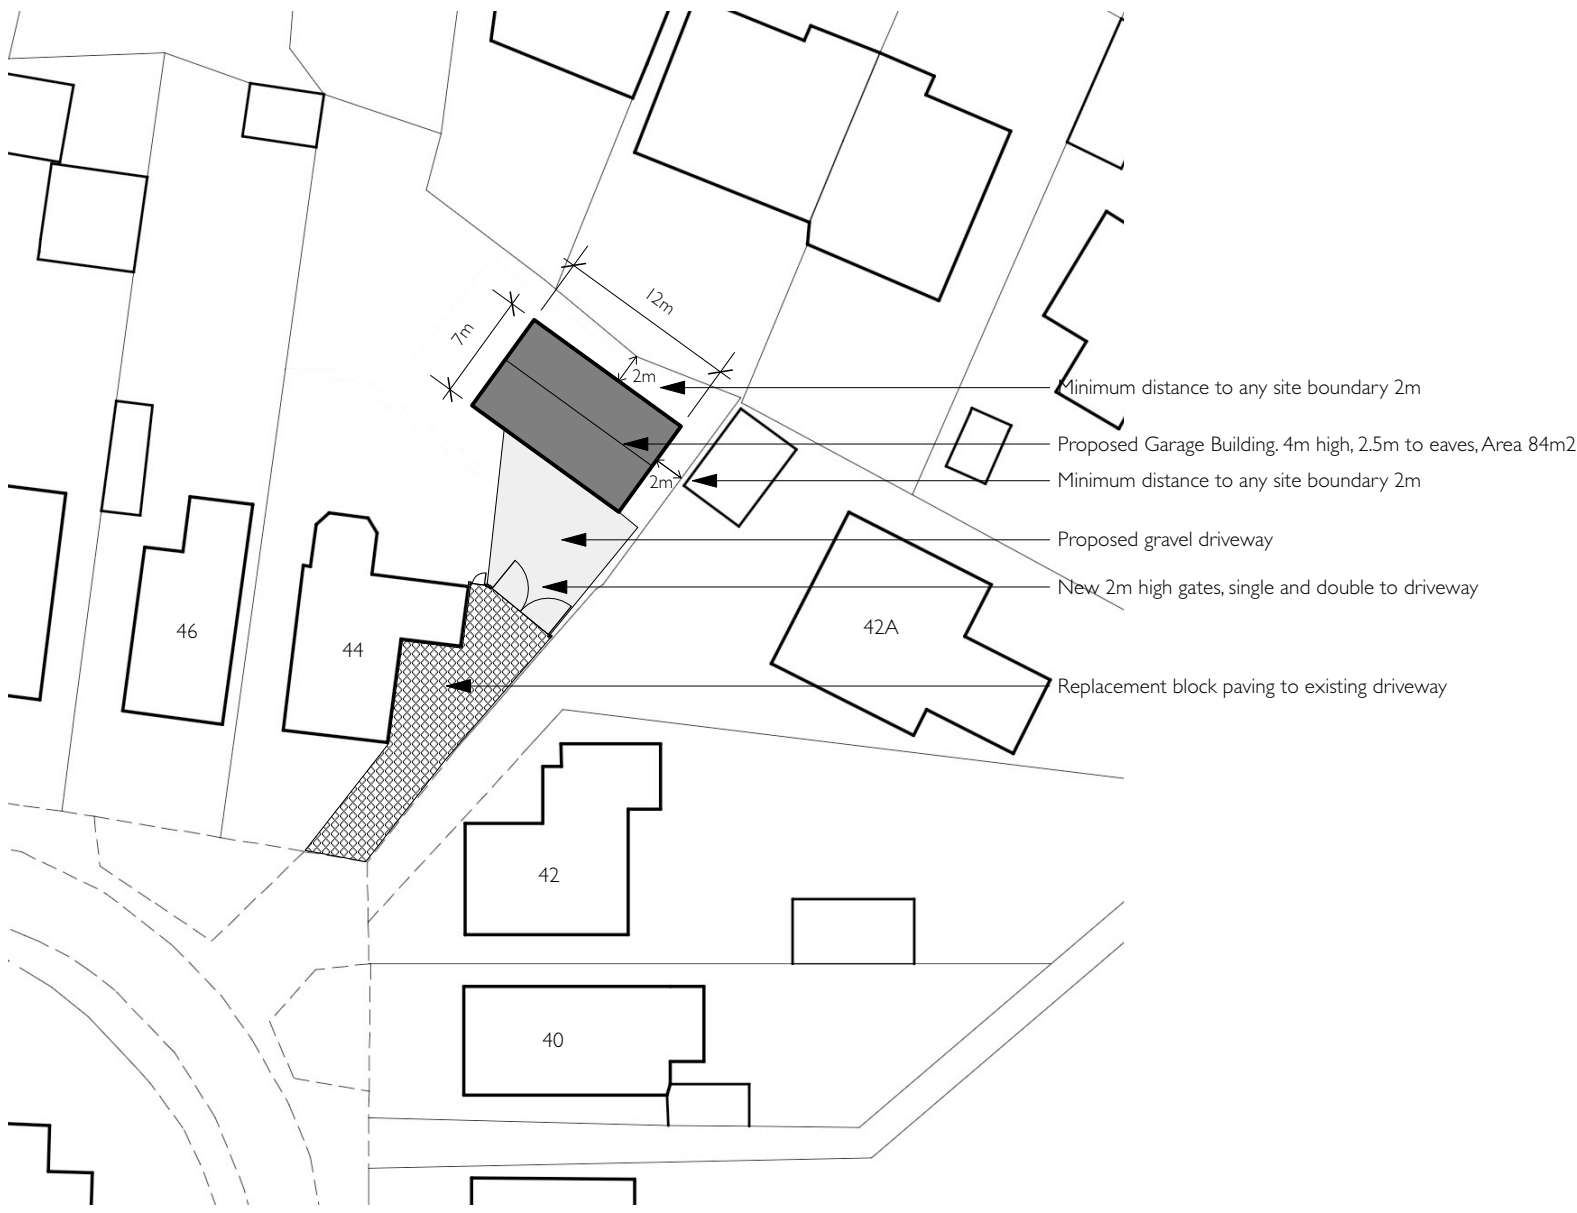

PROPOSED BLOCK PLAN SCALE 1:500

SITE AREA 890m2
BUNGALOW AREA 110m2
PROPOSED GARAGE AREA 84m2
BUILDINGS COVER 22% OF THE SITE

REVISIONS	
DRAWING TITLE	PROPOSED PLANS, ELEVATIONS & SITE PLAN PERMITTED DEVELOPMENT DRAWING
PROJECT TITLE	PROPOSED GARAGE & GYM BUILDING 44 PARK AVENUE, MARKFIELD, LEICS. LE67 9WA
DRAWING NUMBER	26021-03
SCALE	A1:1:50 A3:1:100
DATE	15.07.2026
PETER THOMPSON ARCHITECTURAL SERVICES	
T 01455 284921 E MAIL@PETERTHOMPSONADT.CO.UK W PETERTHOMPSONADT.CO.UK A PROVIDENCE HOUSE 49 LEICESTER RD BROUGHTON ASTLEY LEICESTERSHIRE LE19 6QE	
Figured dimensions must be taken in preference to scaled dimensions and any discrepancies or errors are to be referred to PTADT. Contractors, sub-contractors and suppliers must verify all dimensions on site before commencing work or producing any workshop drawings. Copyright Reserved©	
0 1m 2m 3m 4m 5m	