


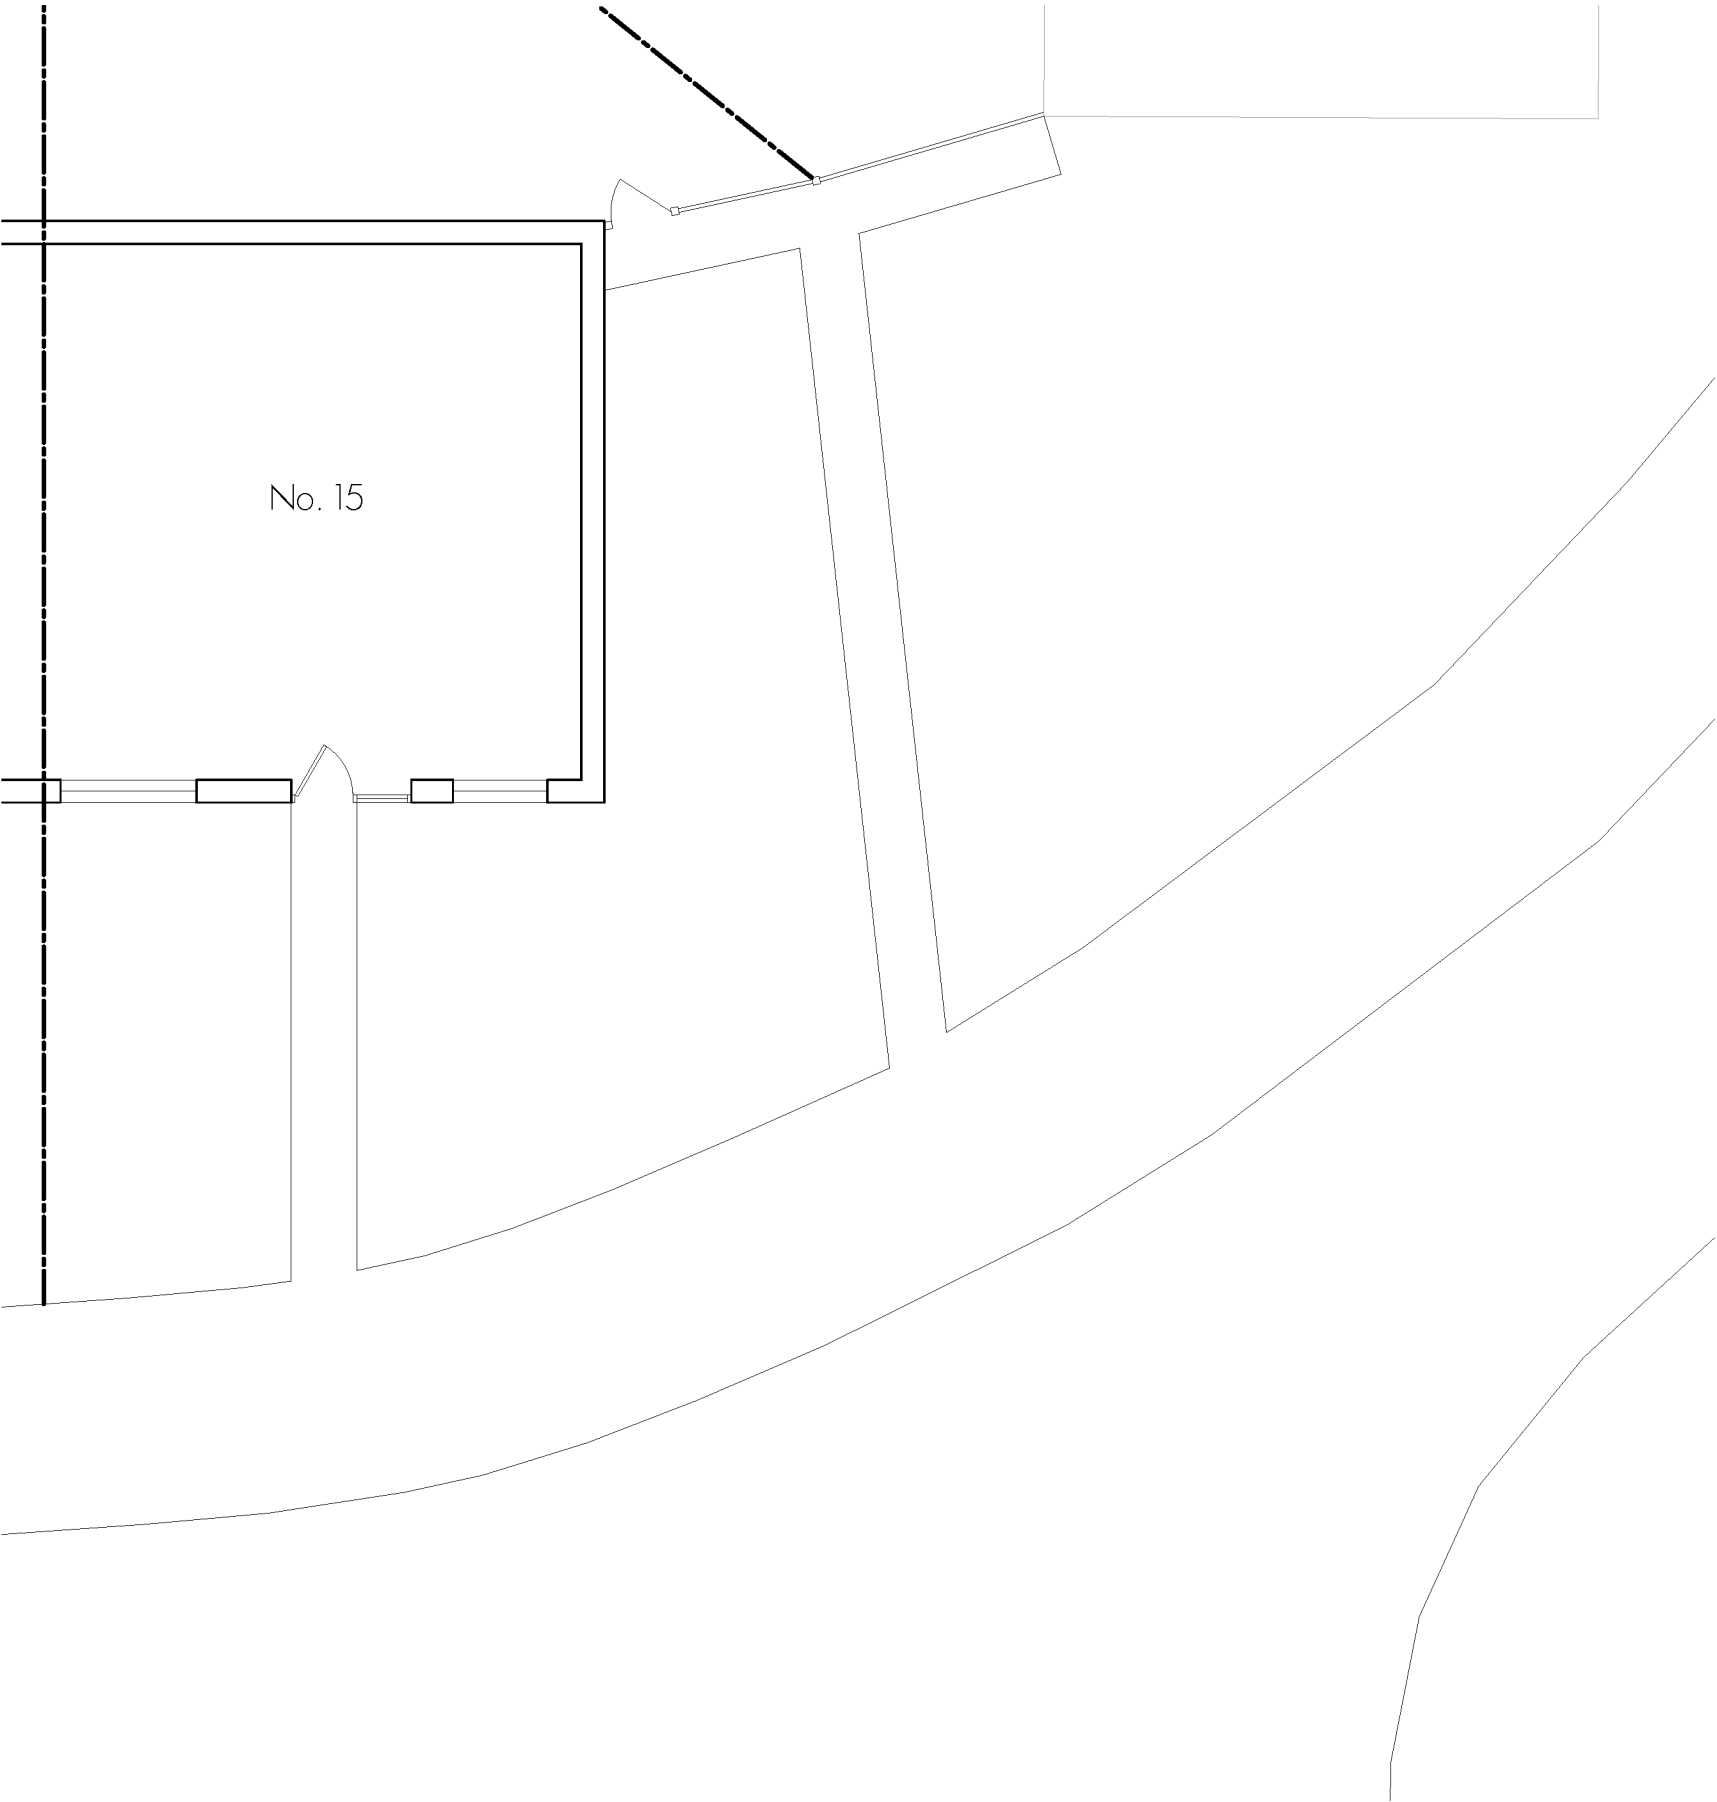

Ground Floor Plan

DISCLAIMER NOTES
DRAWING SUBJECT TO FOLLOWING CONDITIONS:

SITE LEVEL SURVEY
CONFIRMATION OF LEGAL BOUNDARY & EASEMENTS
GROUND INVESTIGATION BY OTHERS
STATUTORY AUTHORITY SERVICES INVESTIGATION
PLANNING AUTHORITY COMMENTS/APPROVAL
HIGHWAY AUTHORITY COMMENTS/APPROVAL
CONSERVATION OFFICER COMMENTS/APPROVAL
BUILDING CONTROL OFFICER COMMENTS/APPROVAL
FLOOD RISK ASSESSMENT
PARTY WALL ACT 1996



enquiries@rmjames.co.uk
www.rmjames.co.uk



CLIENT Lightbulb		
PROJECT Proposed Dropped Kerb 15 Holmfield Road, Desford		
DRAWING Existing Site Plan		
SCALE 1:100	@ A3	DATE December 2025
STATUS SURVEY		
PROJECT No 25/441	DRAWING No 25/441 HR01	REVISION /