


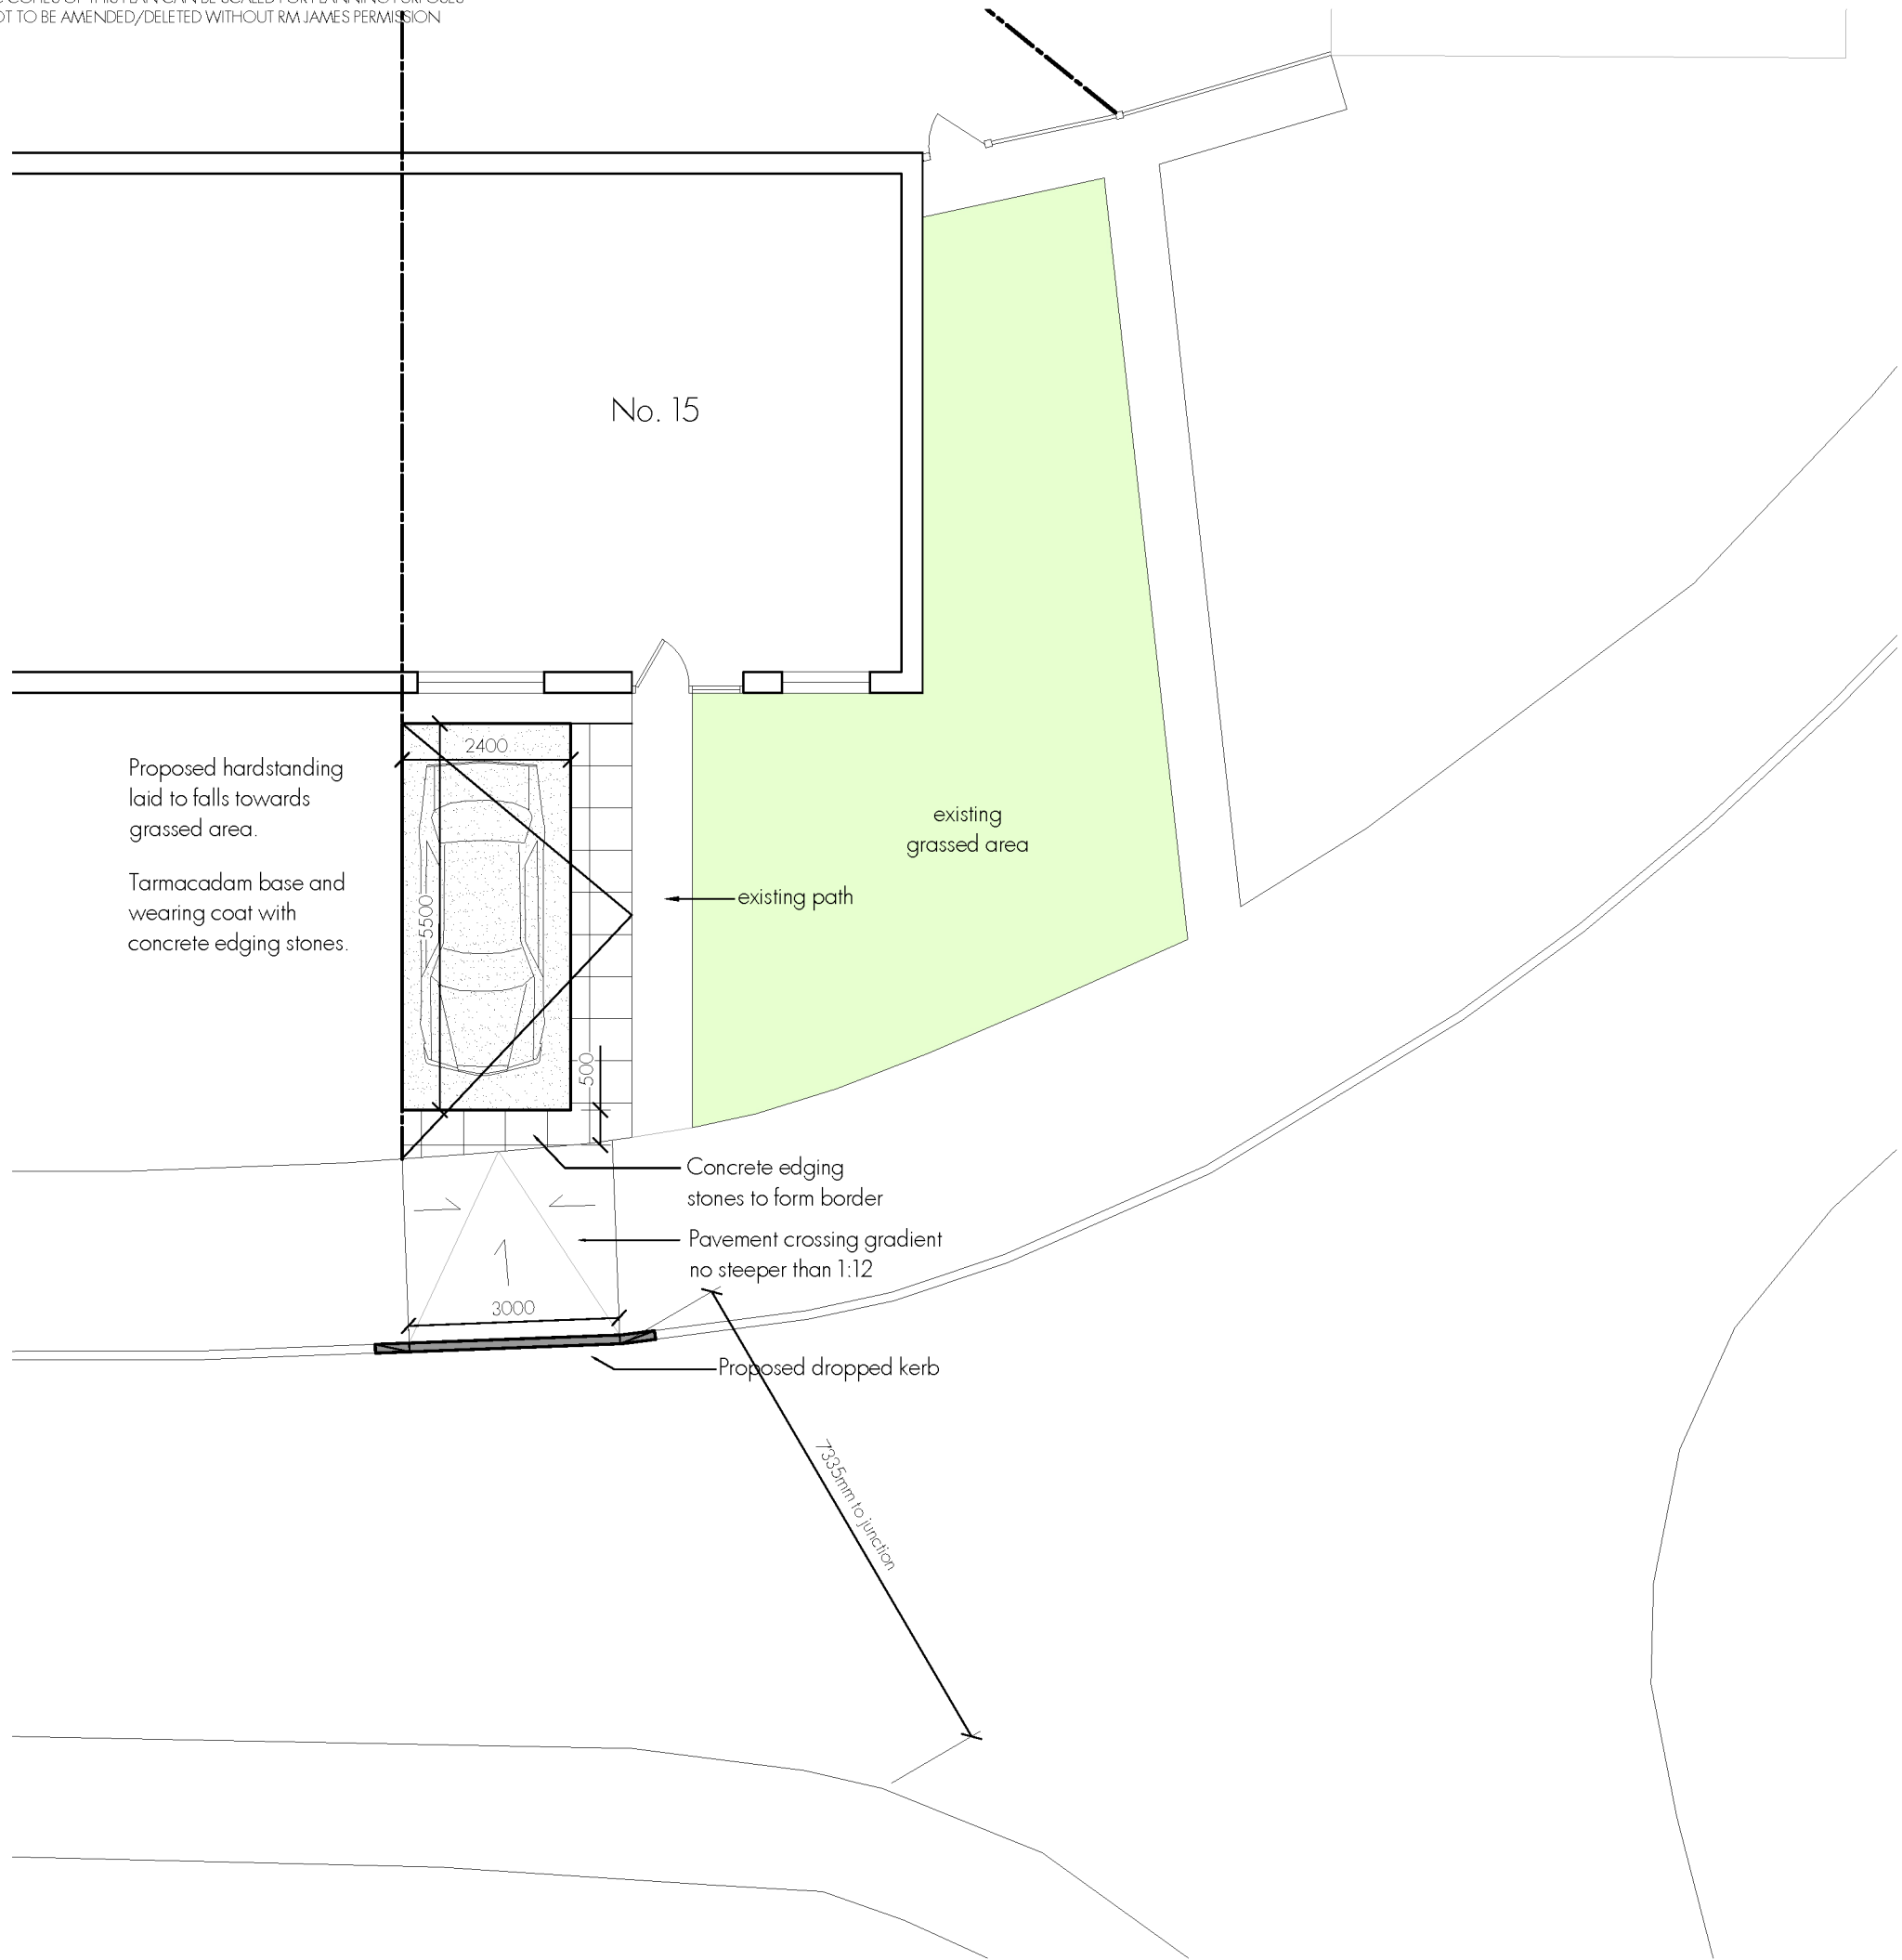

DISCLAIMER NOTES

DRAWING SUBJECT TO FOLLOWING CONDITIONS:

- SITE LEVEL SURVEY
- CONFIRMATION OF LEGAL BOUNDARY & EASEMENTS
- GROUND INVESTIGATION BY OTHERS
- STATUTORY AUTHORITY SERVICES INVESTIGATION
- PLANNING AUTHORITY COMMENTS/APPROVAL
- HIGHWAY AUTHORITY COMMENTS/APPROVAL
- CONSERVATION OFFICER COMMENTS/APPROVAL
- BUILDING CONTROL OFFICER COMMENTS/APPROVAL
- FLOOD RISK ASSESSMENT
- PARTY WALL ACT 1996



RM James

Architectural Design and Technology

enquiries@rmjames.co.uk
www.rmjames.co.uk



CLIENT Lightbulb		
PROJECT Proposed Dropped Kerb 15 Holmfield Road, Desford		
DRAWING Proposed Site Plan		
SCALE 1:100	@ A3	DATE December 2025
STATUS SKETCH		
PROJECT No 25/441	DRAWING No 25/441 HR02	REVISION /