




LEVEL DATUM 117.00m

NORTH WEST ELEVATION - EXISTING

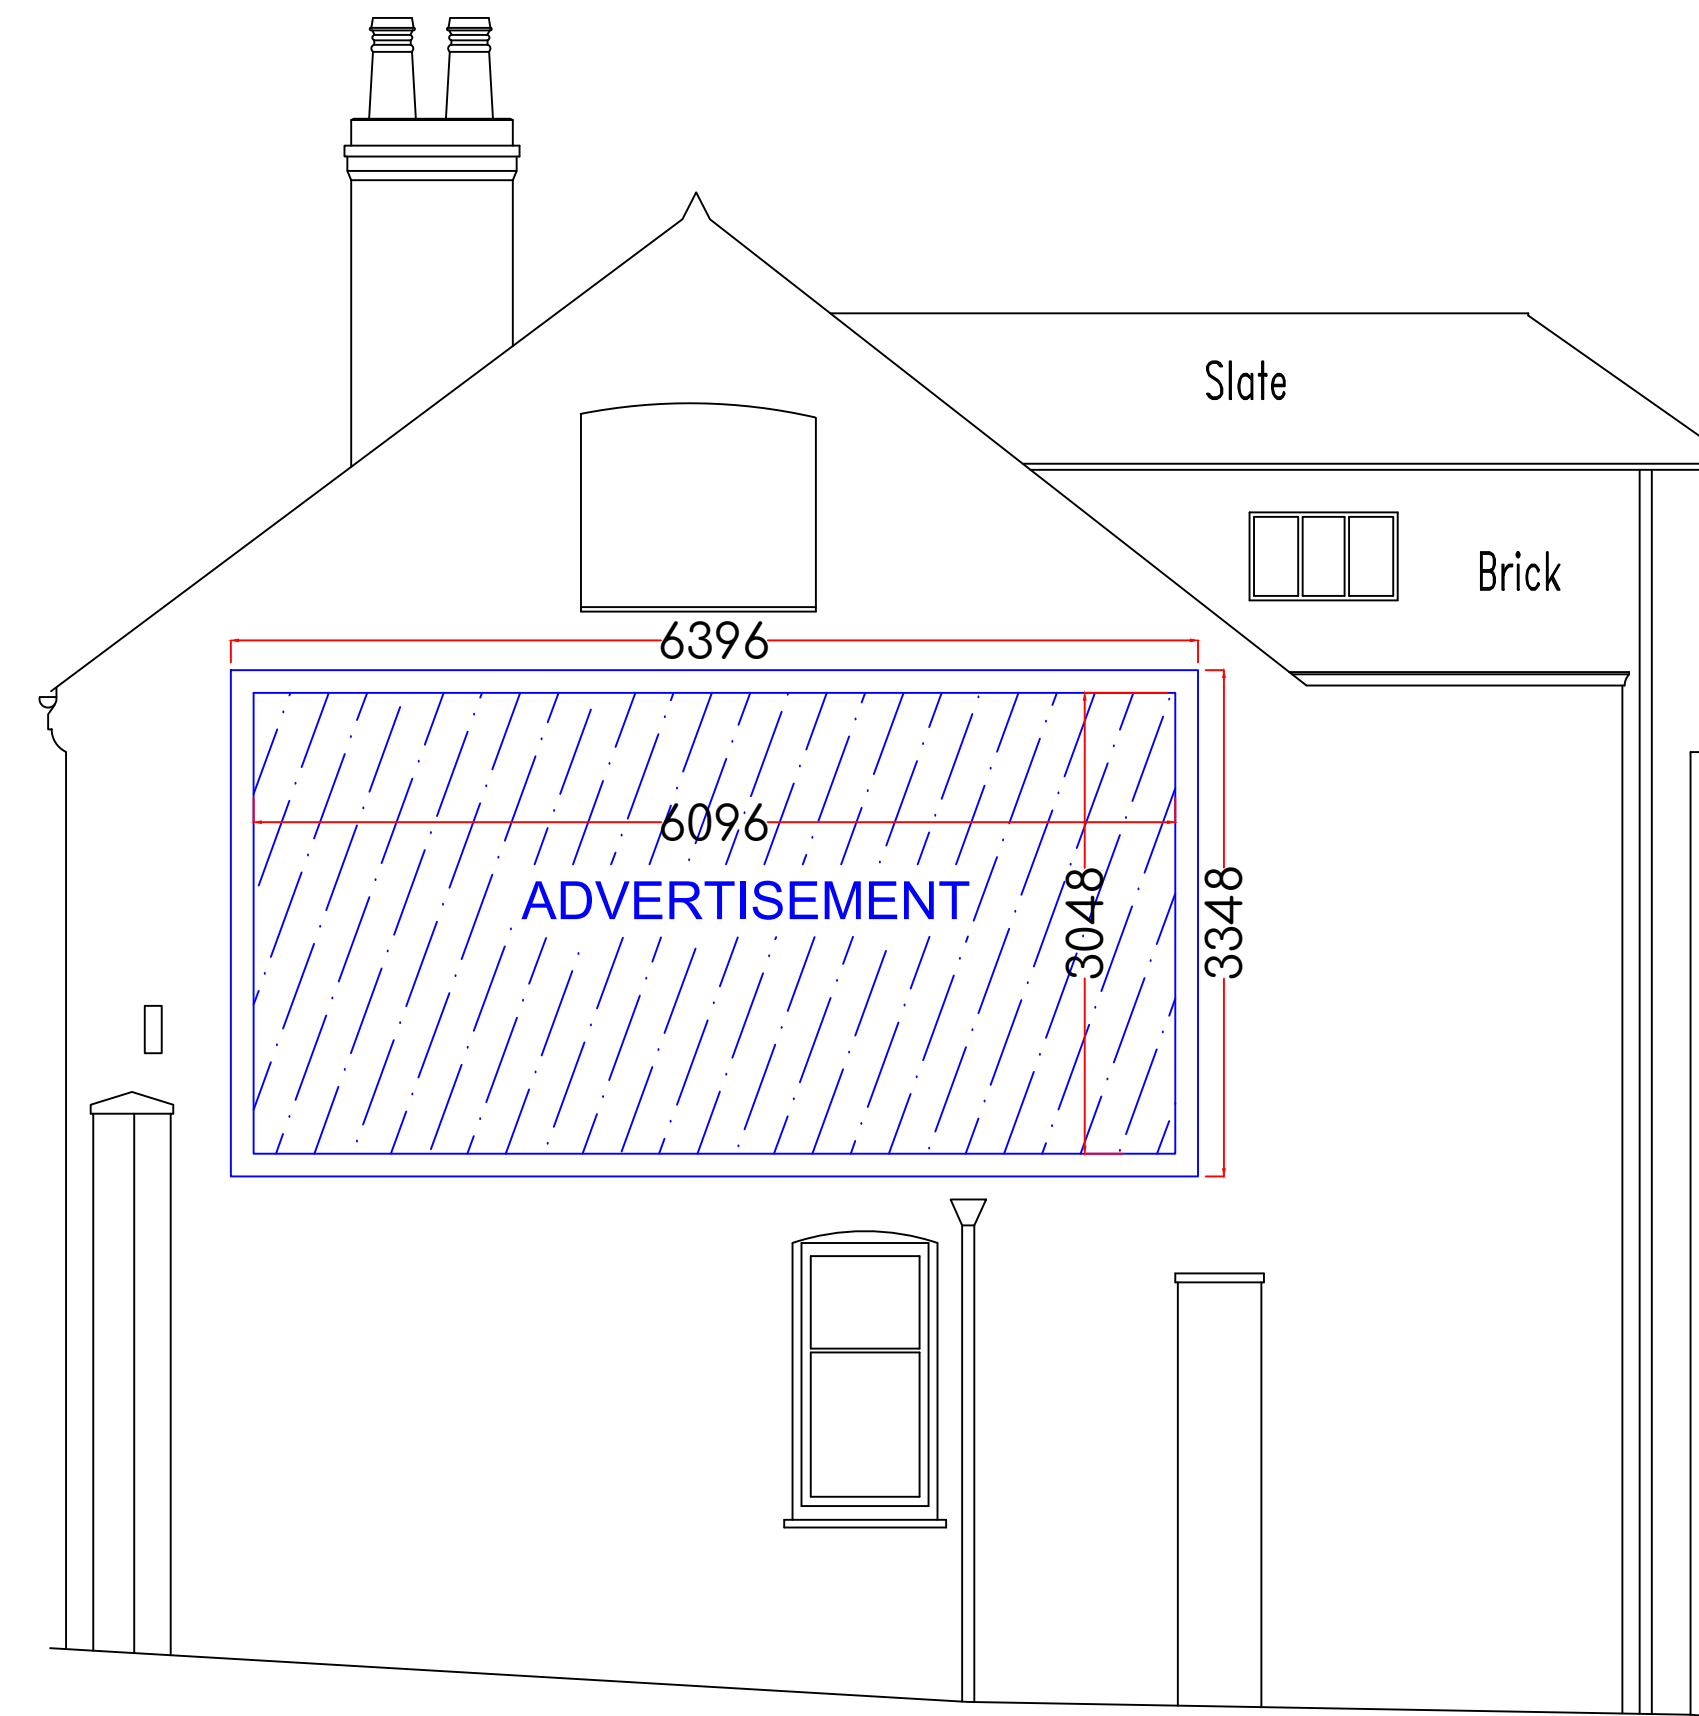

NORTH WEST ELEVATION - PROPOSED



10 HOLT DRIVE, KIRBY MUXLOE, LEICESTER, LE9 2EX

CLIENT: JAIL UK LTD	
PROJECT: HILLTOP WORKS, EARL SHILTON	
TITLE / DWG. NO.: PROPOSED BILLBOARD	
DRAWN BY LIZ CARVER	
DATE 08/05/2023	SCALE 1:50 @ A1

THIS DRAWING IS THE PROPERTY OF JAIL UK LTD AND
MUST NOT BE REPRODUCED EITHER WHOLLY OR IN
PART WITHOUT PRIOR WRITTEN CONSENT