




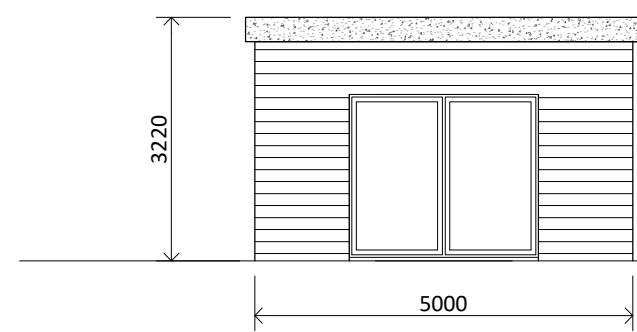


East Elevation  
Scale 1:100 @ A1  
1:200 @ A3

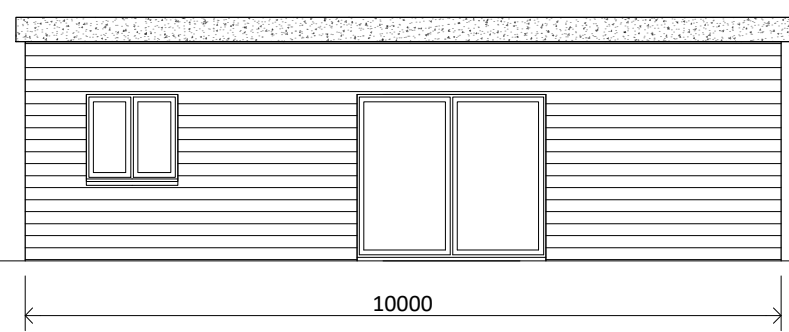


South Elevation  
Scale 1:100 @ A1  
1:200 @ A3

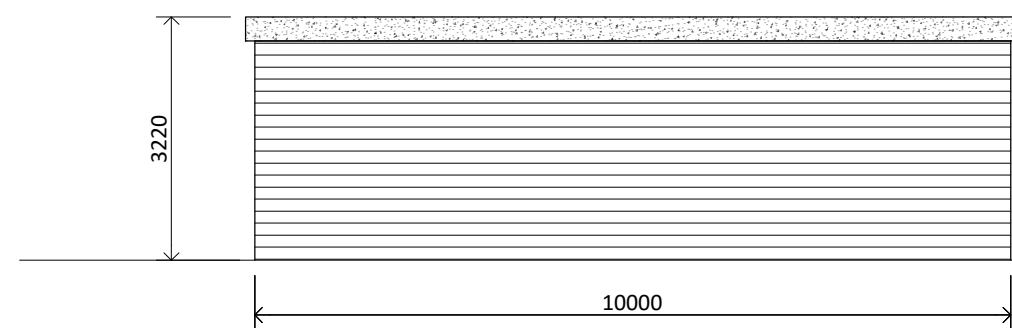

North Elevation  
Scale 1:100 @ A1  
1:200 @ A3

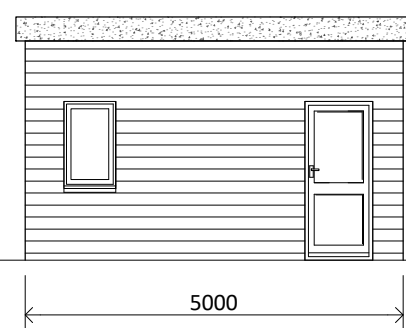


West Elevation  
Scale 1:100 @ A1  
1:200 @ A3

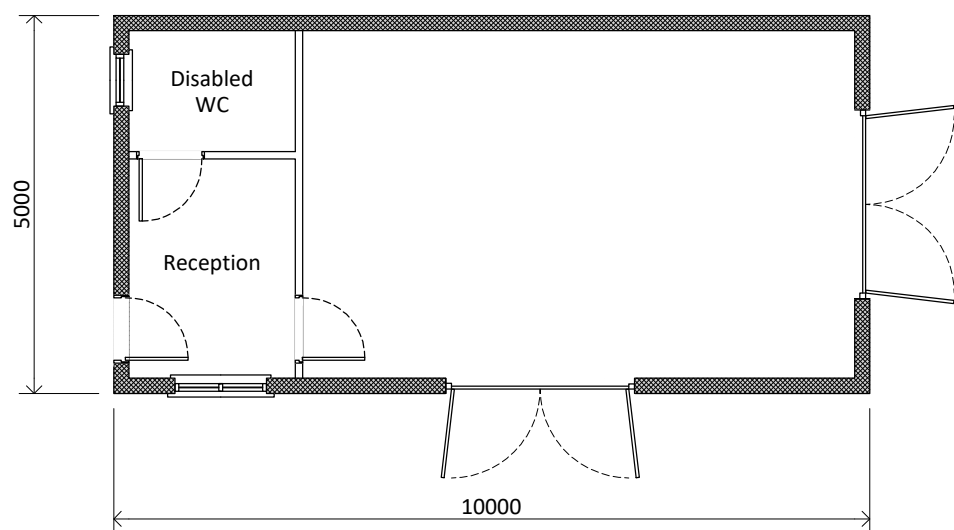

Floor Plan  
Scale 1:100 @ A1  
1:200 @ A3



Roof Plan  
Scale 1:100 @ A1  
1:200 @ A3

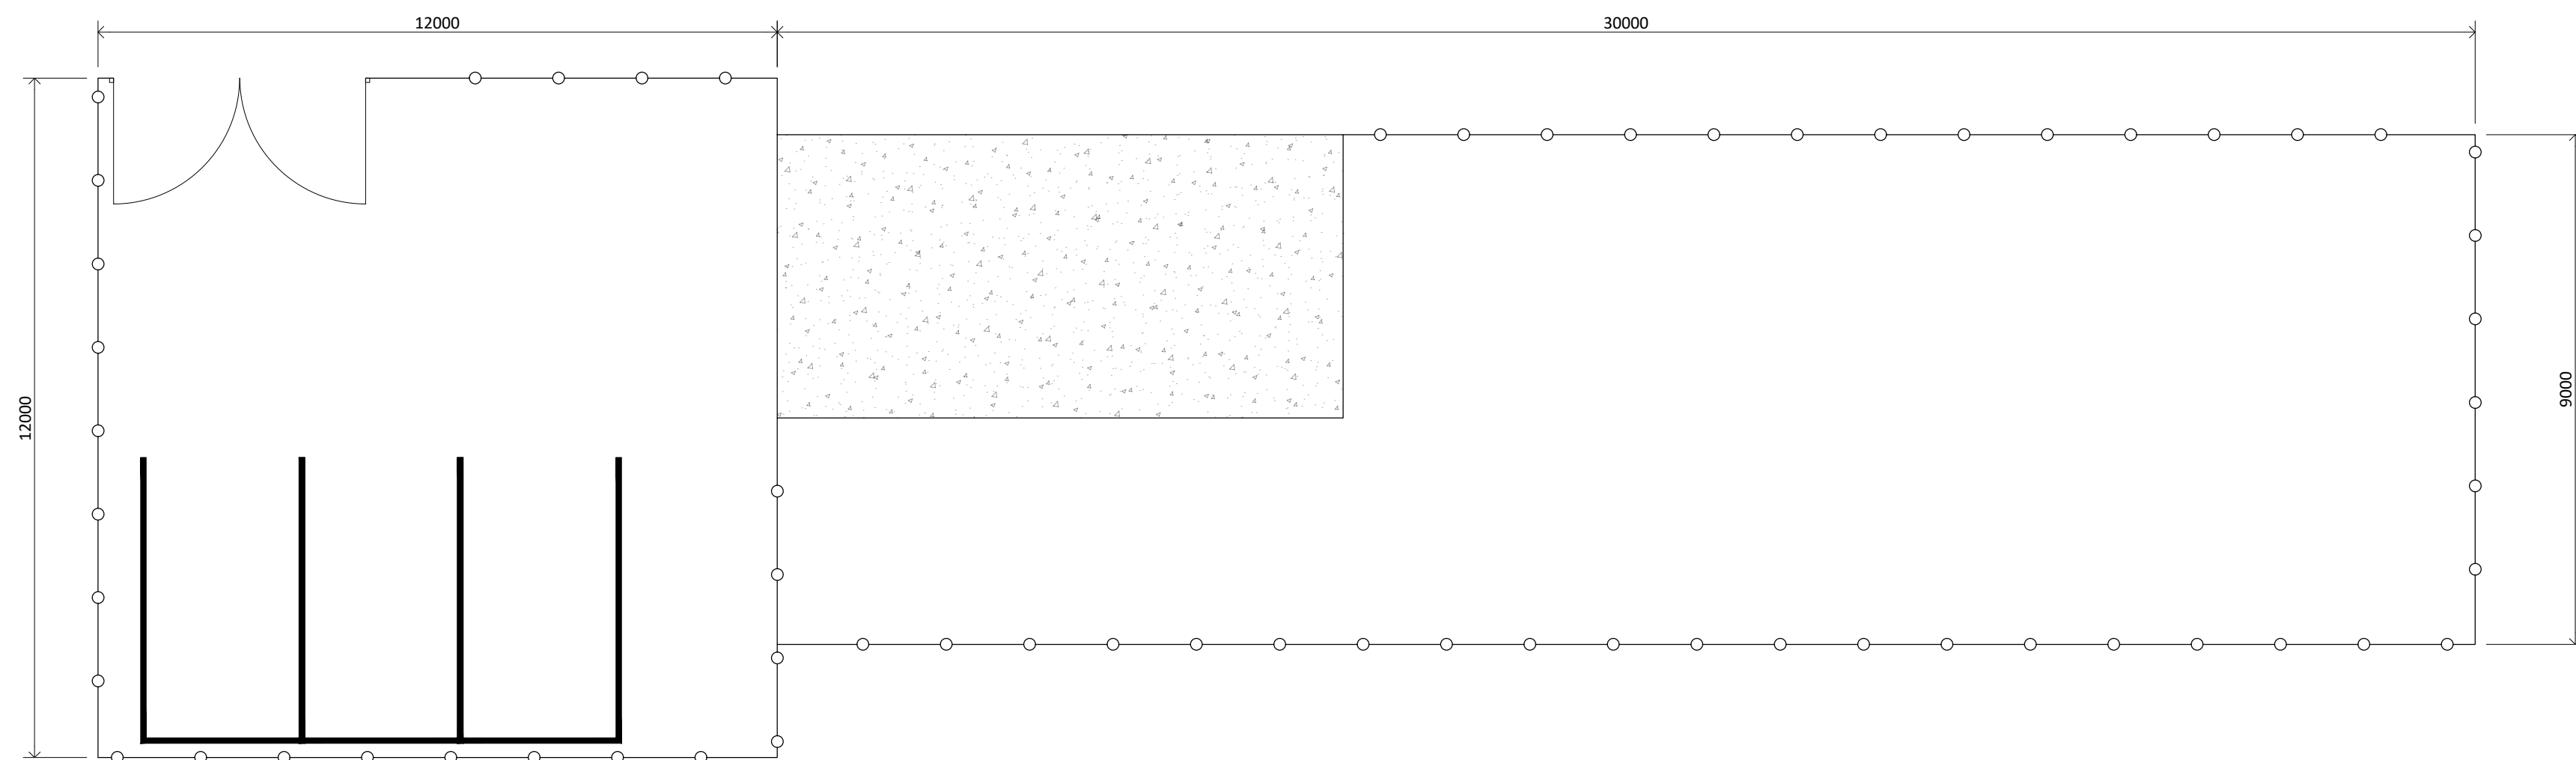

Site Layout

Scale 1:100 @ A1  
1:200 @ A3



NOTES  
All dimensions are in millimetres

Hinckley Pets In Home

PROPOSED DAYCARE UNIT

DRAWING REF:  
85/032023/01

SCALE: As Stated

DATE: Mar 2023

1000 0 5000 10 000 15 000 20 000  
MILLIMETRES

Scale 1:100 @ A1  
1:200 @ A3

10 0 10 20 30 40 50 60 70 80 90 100  
METRES

Scale 1:500 @ A1  
1:1000 @ A3