


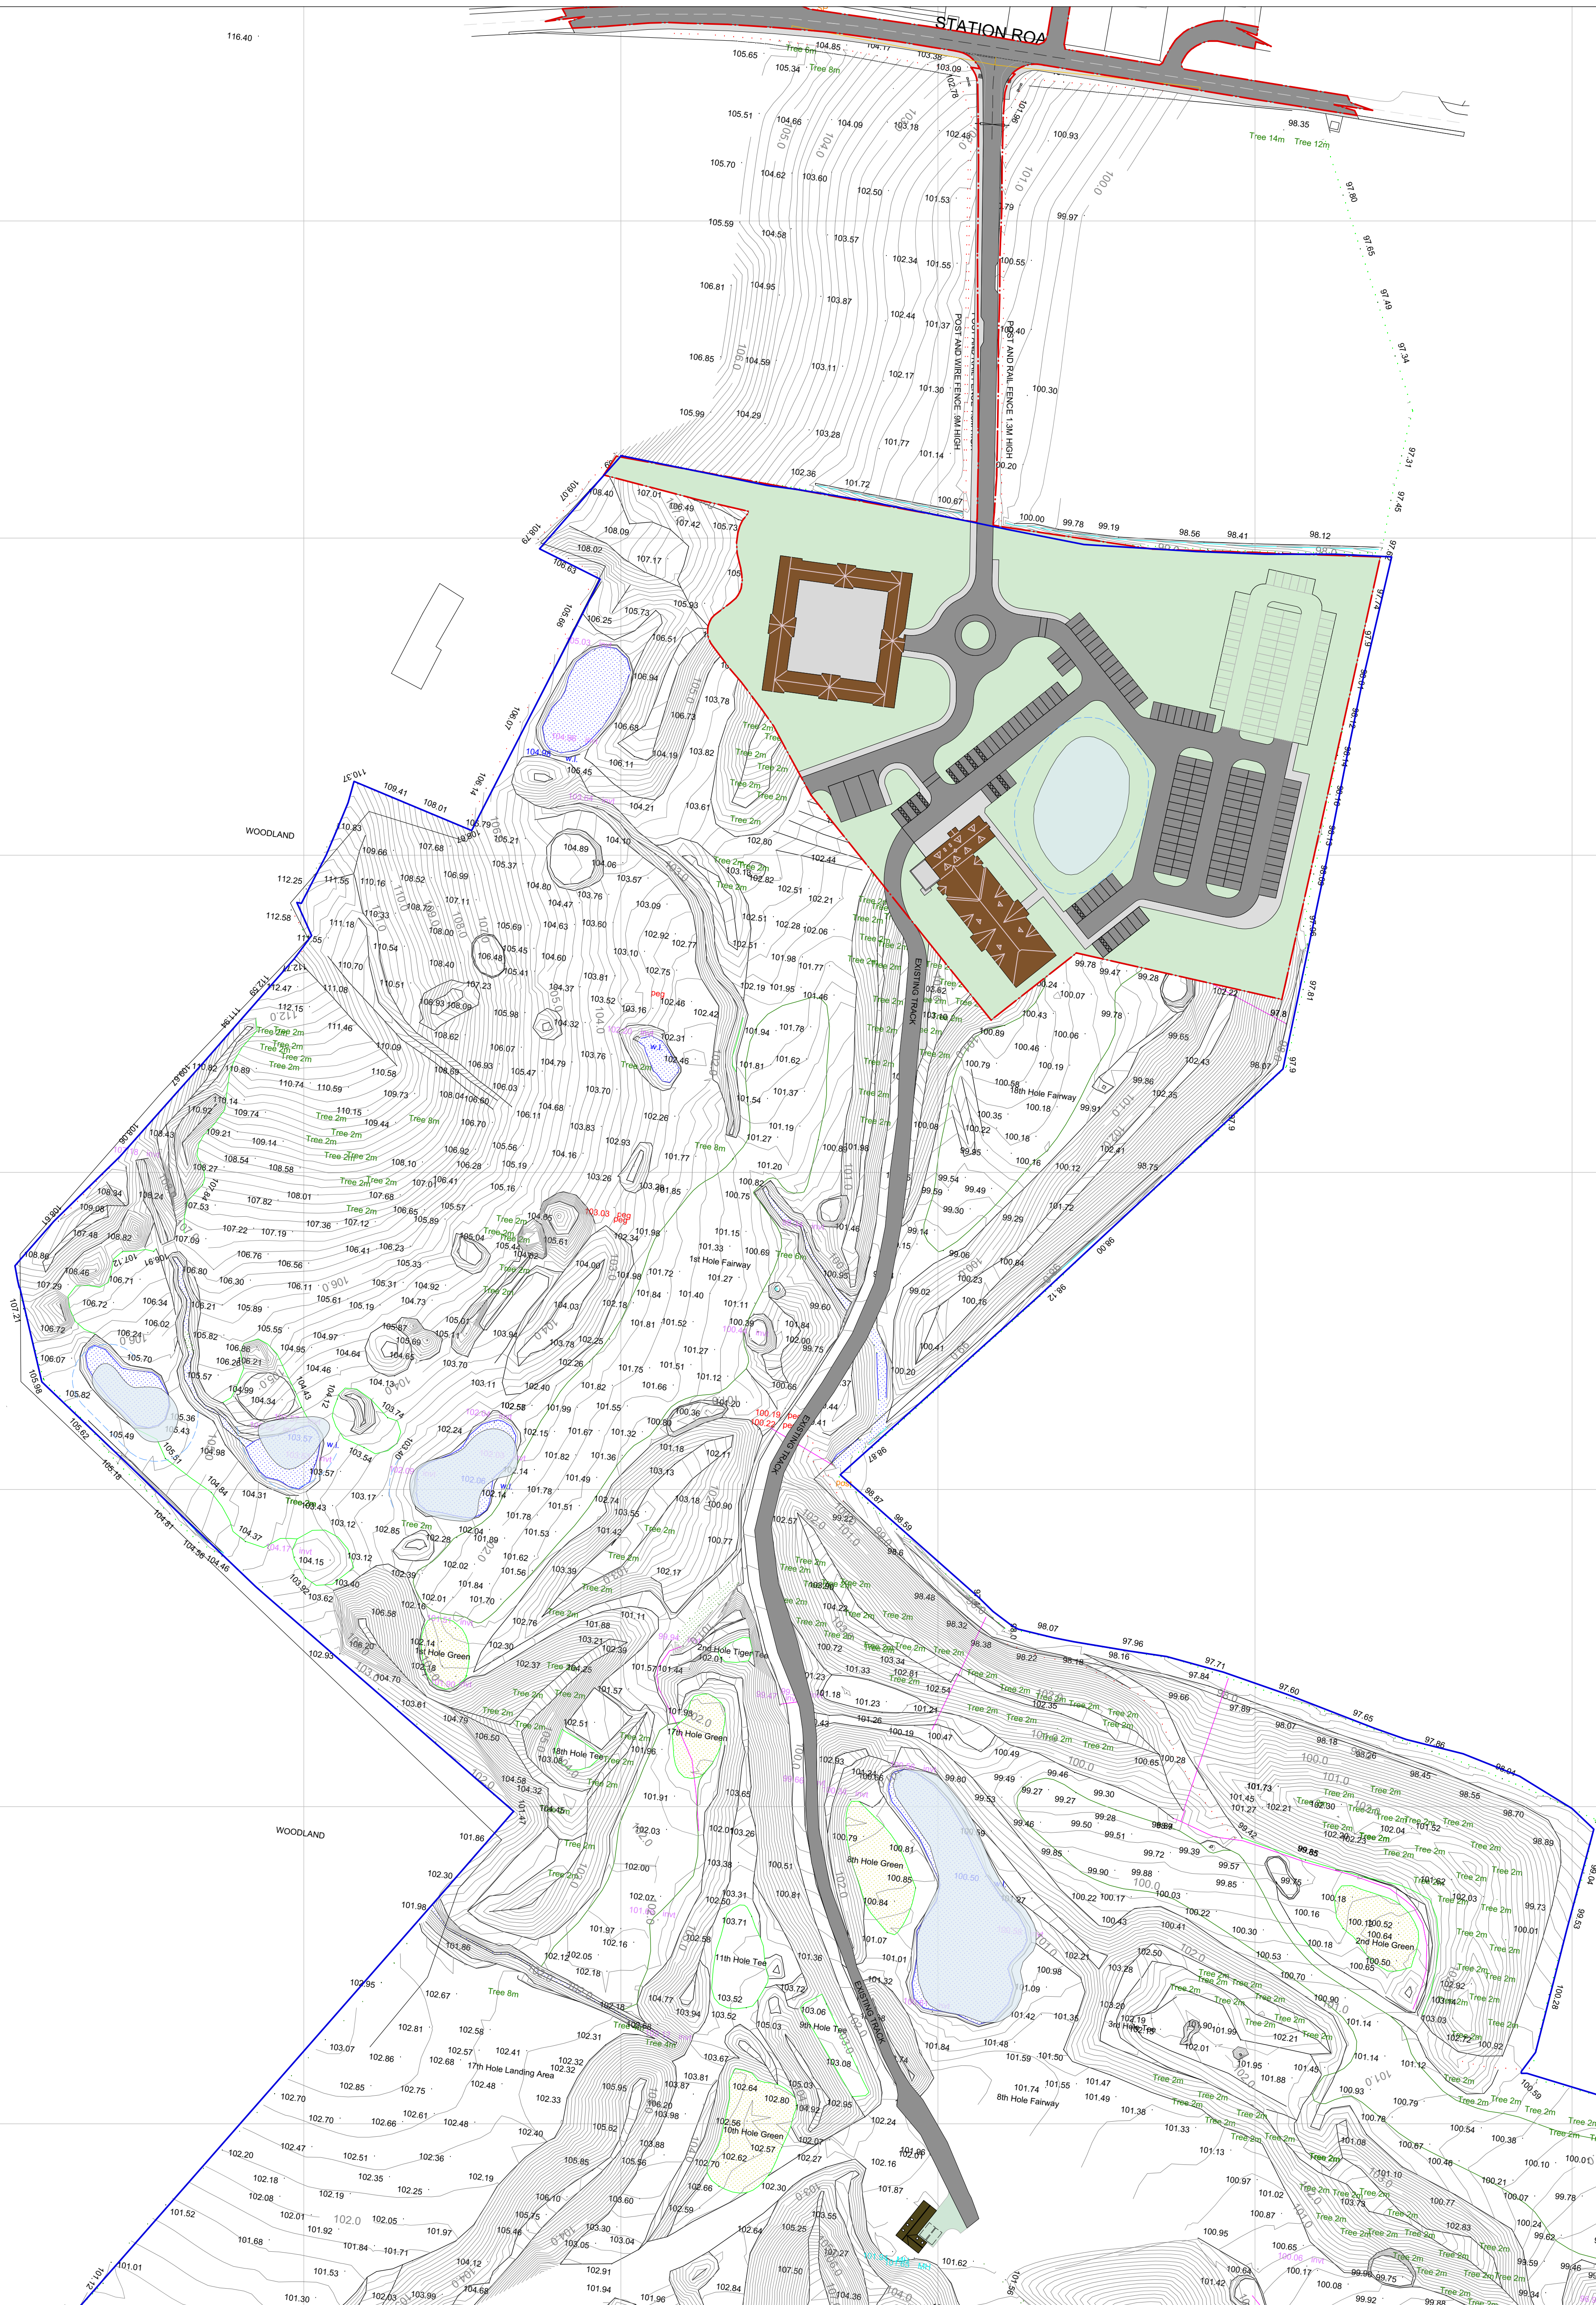


Notes

Measurements not to be scaled from this drawing. All dimensions to be checked and confirmed prior to commencement of work. Contractors to notify architects of site variations affecting information on this drawing. The information in this drawing is copyright of Hickman & Smith Architects Ltd.

Measurements are based on previous drawings provided by the client and as such the site boundary areas is to be confirmed by the client.

Date	Rev	By	Details
20.04.18	I	DG	Issued for Client Comments
27.04.18	A	DG	Issued for Client Comments
30.04.18	B	DG	Issued for Client Comments
01.05.18	C	DG	Issued for Client Comments
24.05.18	D	DG	Issued for Client Comments
07.06.18	E	DG	Issued for Client Comments
23.07.18	F	DG	Issued for Client Comments
13.09.18	G	DG	Issued for Client Comments
11.07.19	I	DG	Issued for Client Comments
20.11.19	J	DG	Issued for Client Comments
25.11.19	K	DG	Issued for Client Comments
26.11.19	L	DG	Issued for Client Comments

Location Key

 

PLANNING

Hickman & Smith Architects

α Studio 82.01, LCB Depot,
31 Rutland Street, Leicester, LE1 1RE
t +44 (0)116 253 3423
e: info@hickmanandsmith.co.uk

Project

Market Bosworth Golf Leisure and Country Club

Client

Statue Homes Ltd

Drawing Title

Proposed Site Plan

Date	Scale	Checked
26.11.19	1:1000@A1 1:2000@A3	AS
Project Ref	Drawing No.	Revision
0196	A-PL-001	L

2004.18	/	DG	Issued for Client Comments
27.04.18	A	DG	Issued for Client Comments
30.04.18	B	DG	Issued for Client Comments
01.05.18	C	DG	Issued for Client Comments
24.05.18	D	DG	Issued for Client Comments
07.06.18	E	DG	Issued for Client Comments
23.07.18	F	DG	Issued for Client Comments
08.09.18	G	DG	Issued for Client Comments
13.10.18	H	DG	Issued for Client Comments
11.07.19	I	DG	Issued for Client Comments
20.11.19	J	DG	Issued for Client Comments
25.11.19	K	DG	Issued for Client Comments
26.11.19	L	DG	Issued for Client Comments

Location Key		
		
PLANNING		
Hickman & Smith Architects a: Studio 82.01, ICB Depot, 31 Rutland Street, Leicester, LE1 1RE +44 (0)116 253 3423 e: info@hickmanandsmith.co.uk		
Project Market Bosworth Golf Leisure and Country Club		
Client Statue Homes Ltd		
Drawing Title Proposed Site Plan		
Date 26.11.19	Scale 1:1000@A1 1:2000@A3	Checked AS
Project Ref 0196	Drawing No. A-PL-001	Revision 1