


KEY PLAN

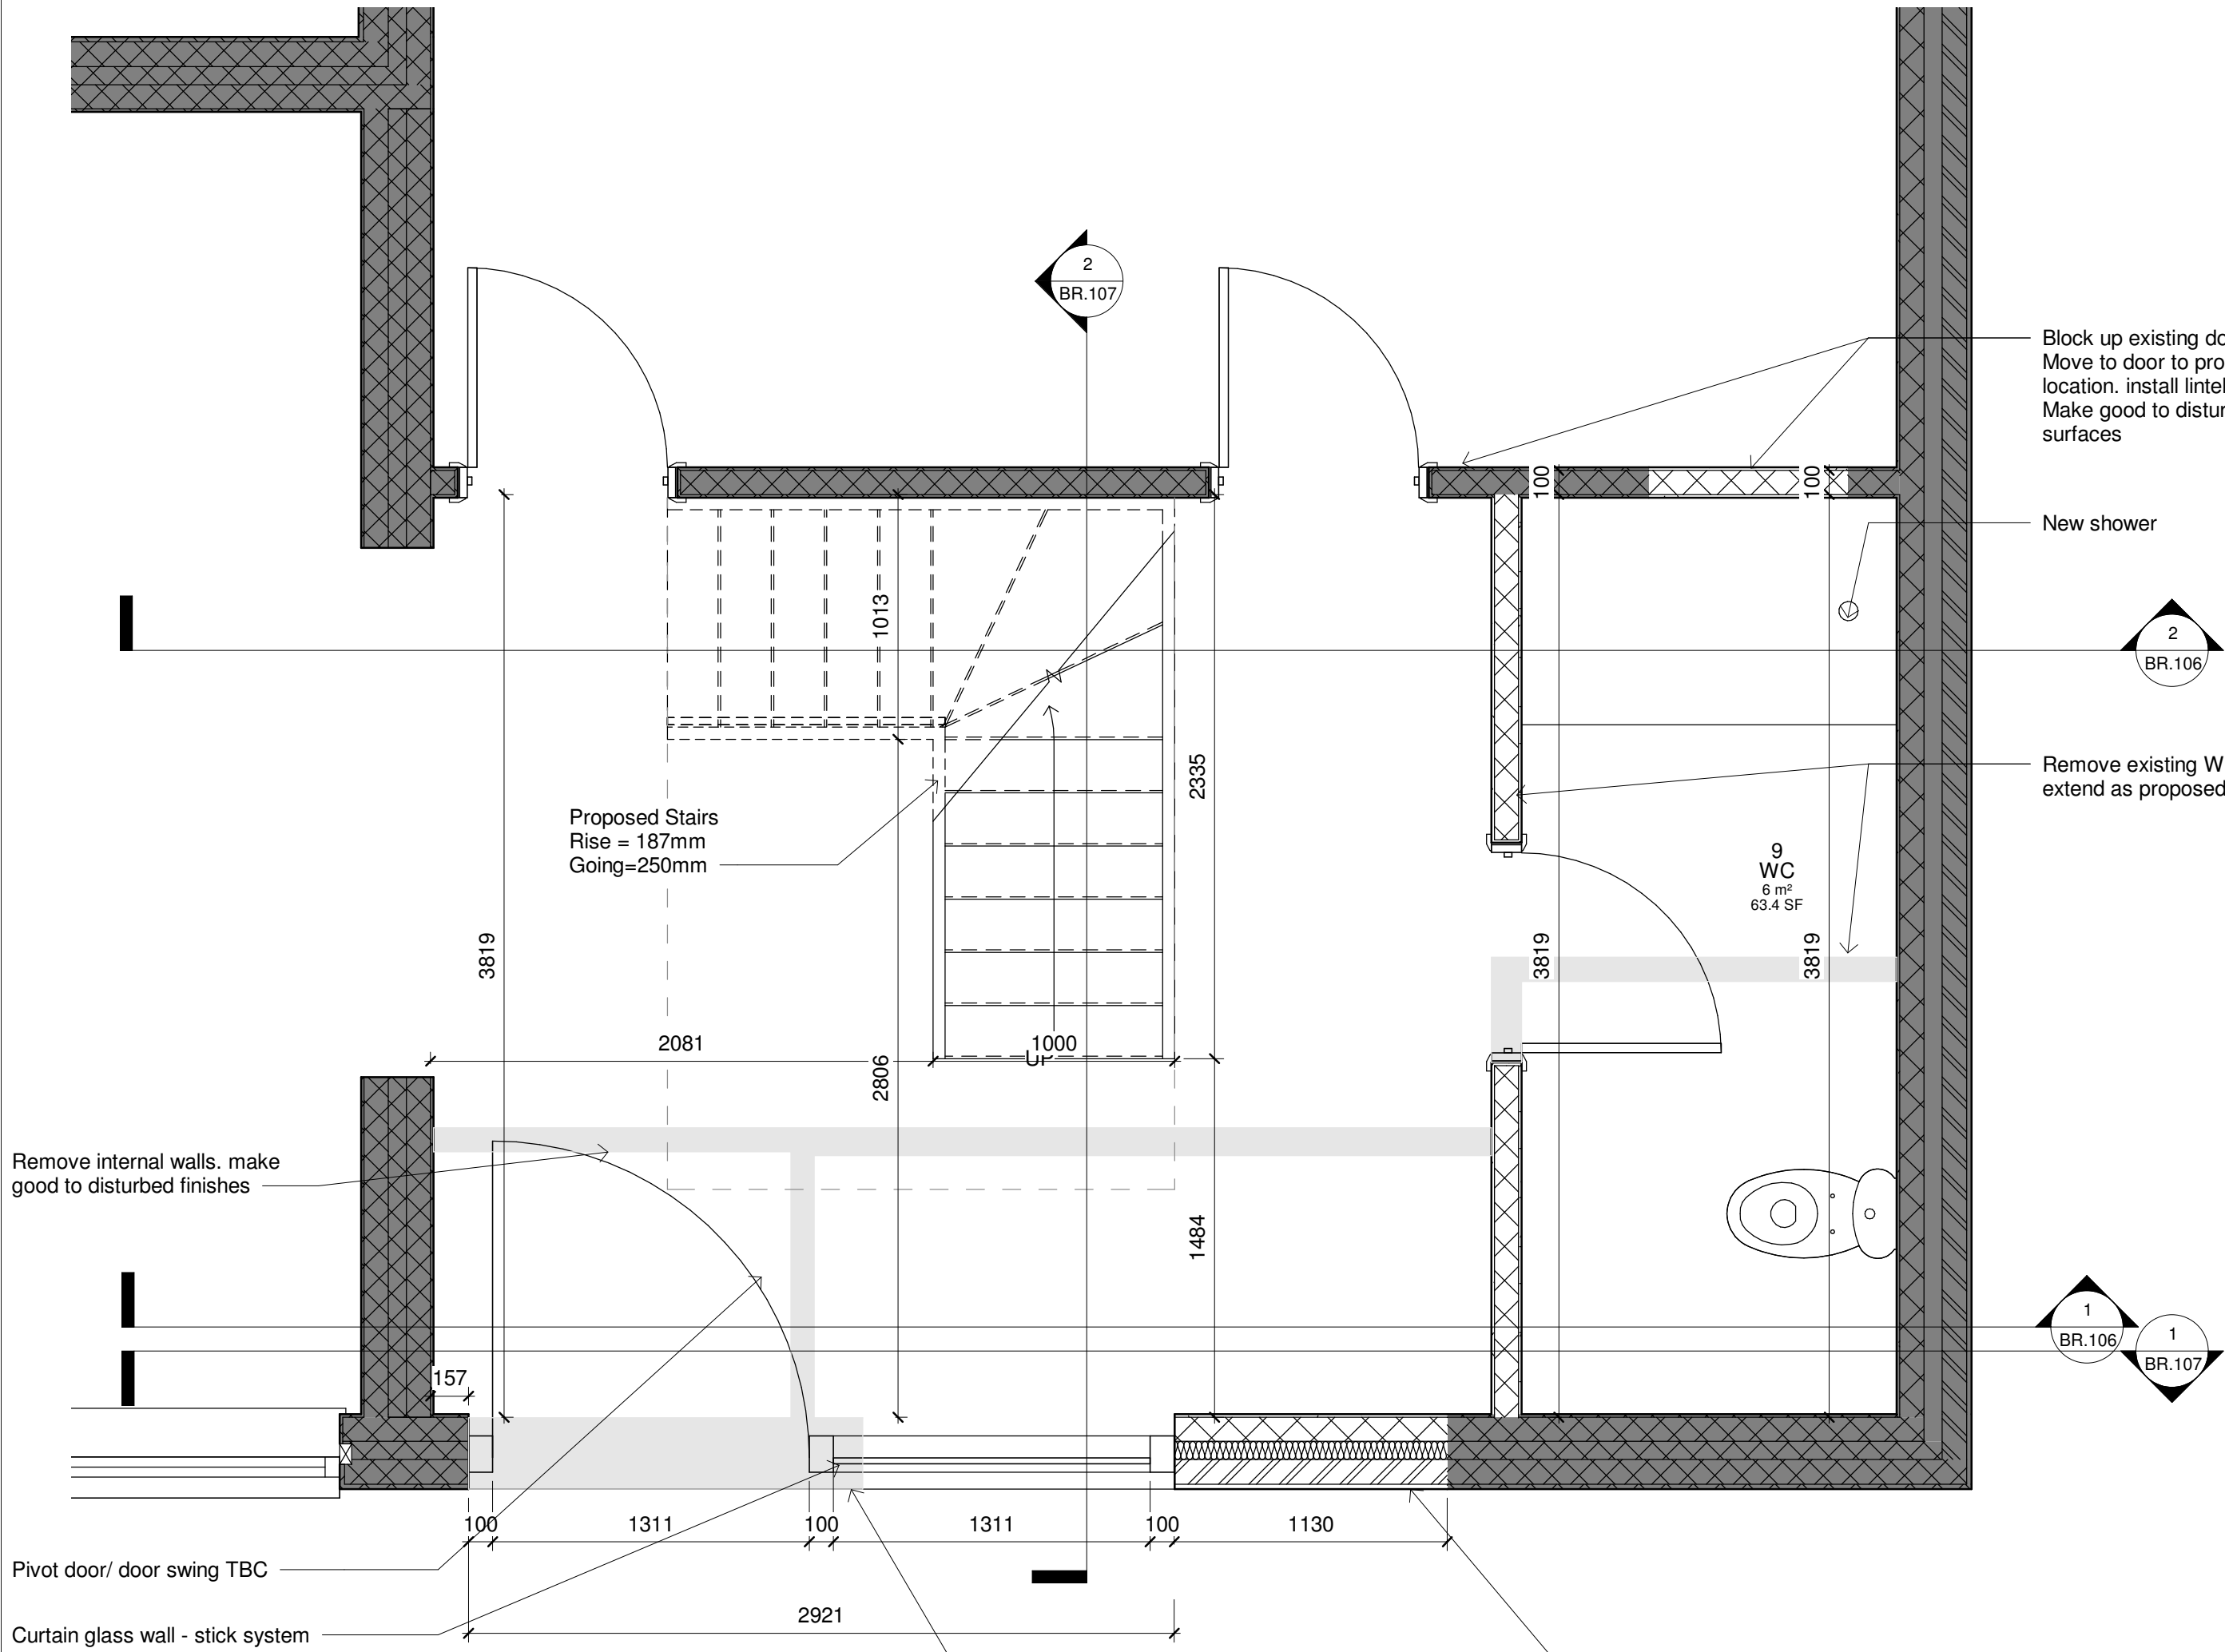

Rev	Description	Date
B	Window amended	22.03.23
A	Initial Issue	16.01.23
PROJECT		
Proposed Works to Butts Lane Close		
TITLE		
Proposed Ground Floor		
CLIENT		
Leigh and Laura Cannon		
DRAWN BY		CHK
AJB		AJB
SCALE (@ A3)		DATE
1 : 25		01/02/23
Dwg. No		REV
BR.101		A

1

Proposed Ground Floor Plan

1 : 25