



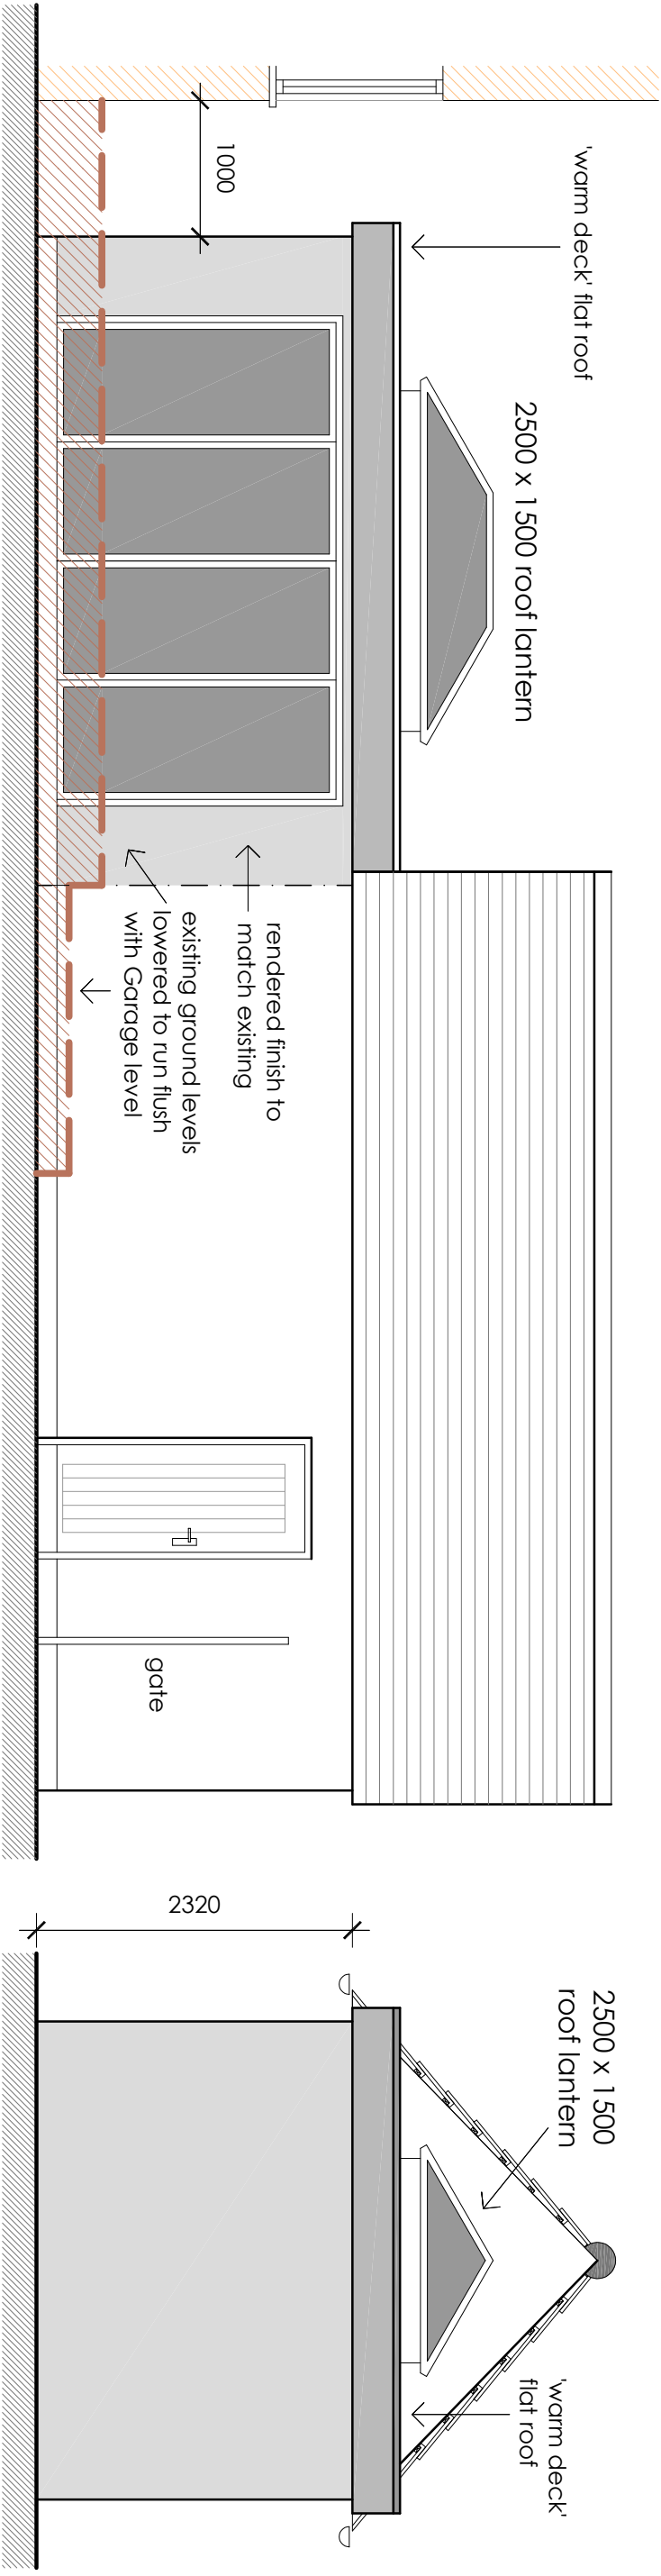

Front Elevation (North Facing)

End Elevation (East Facing)

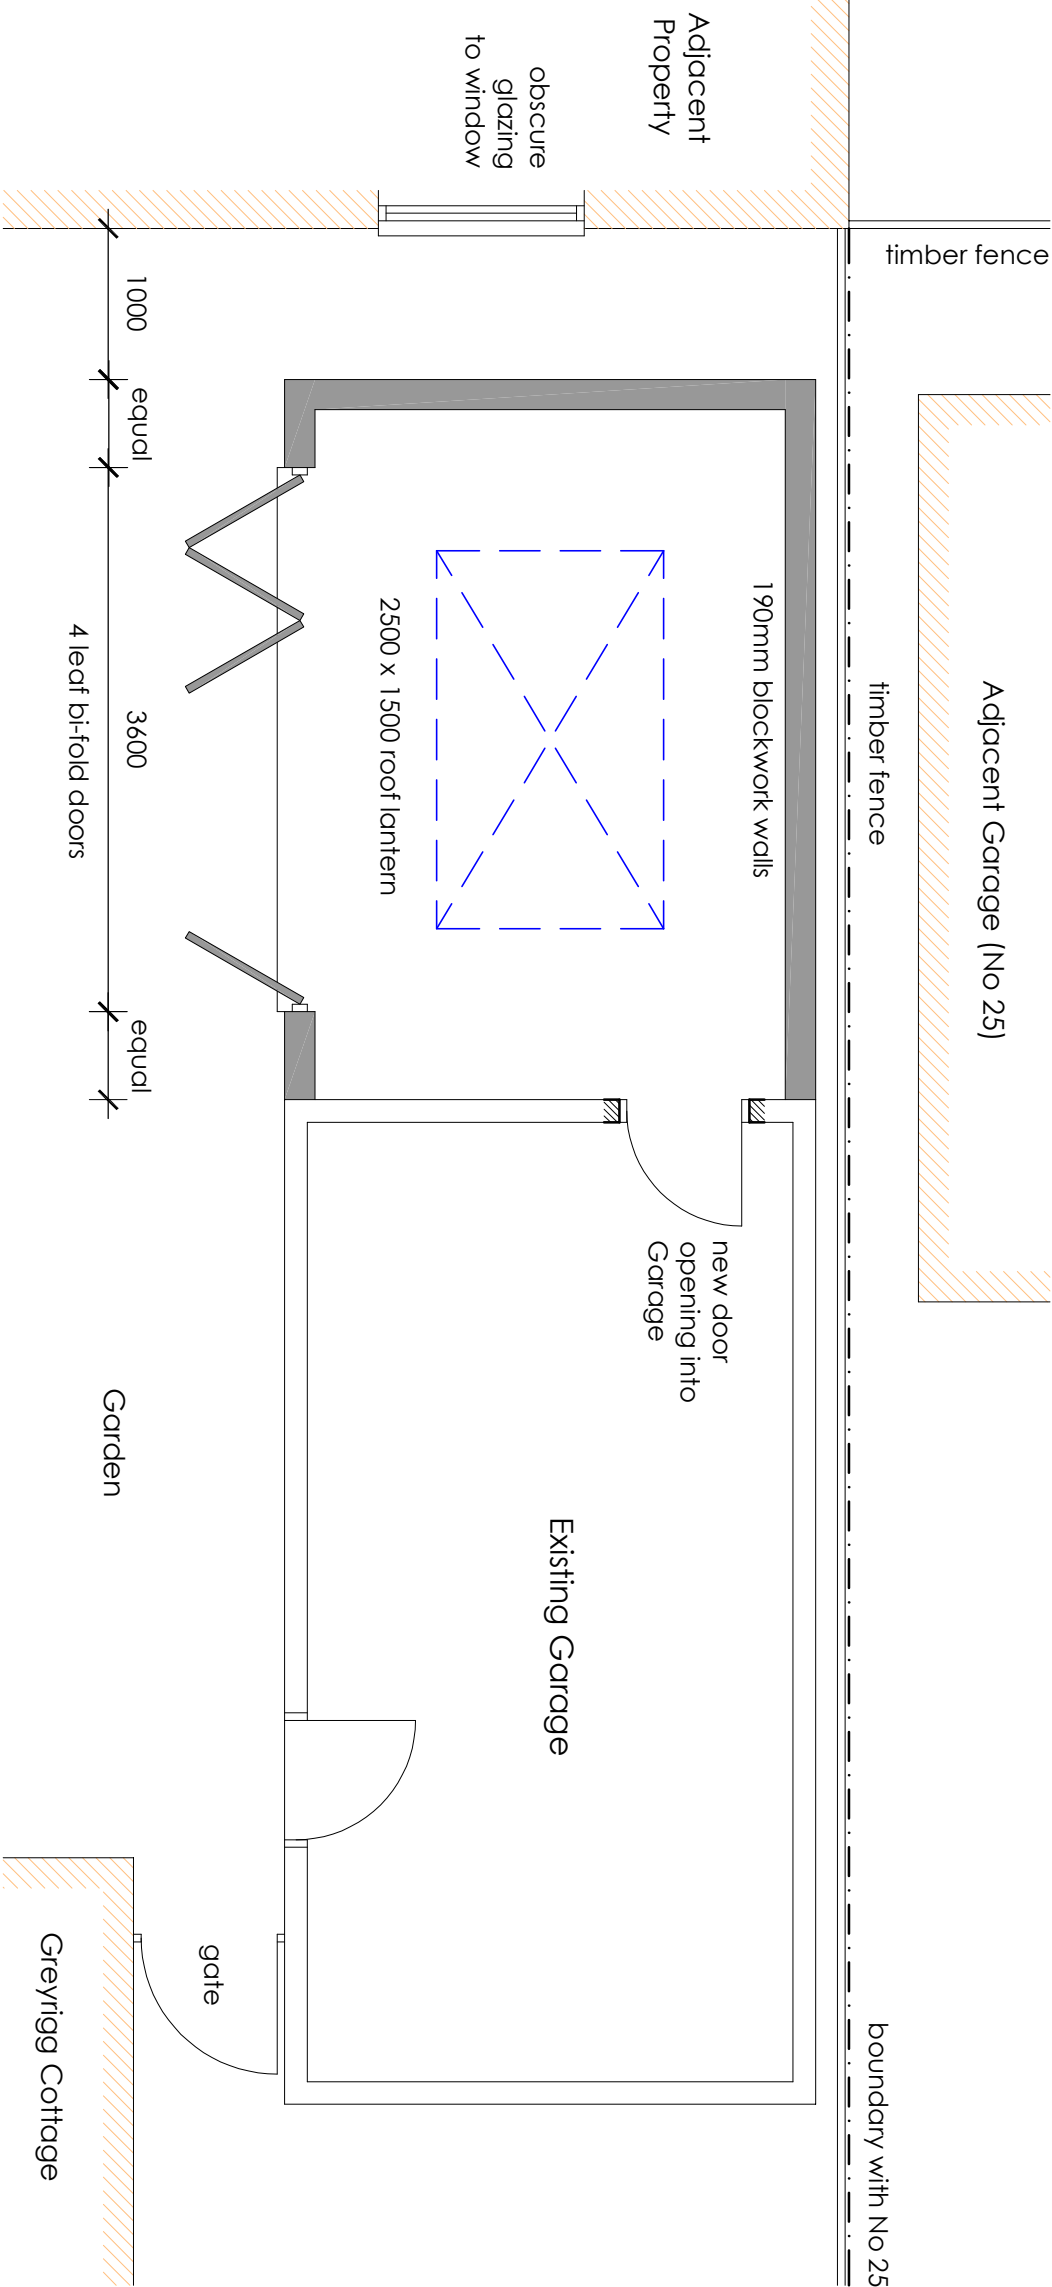

timber fence

timber fence

boundary with No 25

Adjacent Property

obscure glazing to window

190mm blockwork walls

2500 x 1500 roof lantern

new door opening into Garage

Existing Garage

gate

Greyrigg Cottage

Rev A - Proposed
pitched roof over
extension replaced
with flat roof (with
roof lantern)
scale bar 1:50 @ A3 format
0 1m

Extension to Existing
Garage to create
a Garden Room

Greyrigg Cottage,
Sketchley Old Village
Burbage,
Hinckley LE10 3HT

dwg no:- scale:- date:-
26.18.01A 1:50 (A3) May 2026

pgs design
mobile:- 07827 930918
pgsdesign2014@gmail.com