



Section A-A (Scale 1:250)

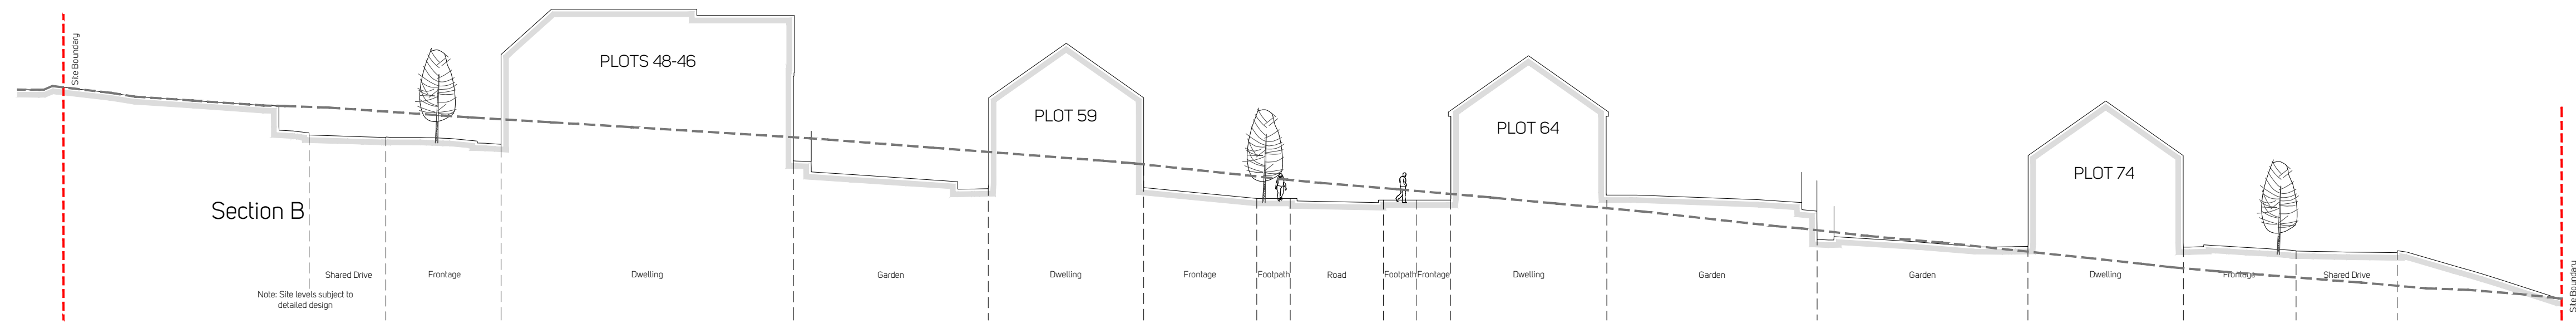

Section B-B (Scale 1:250)

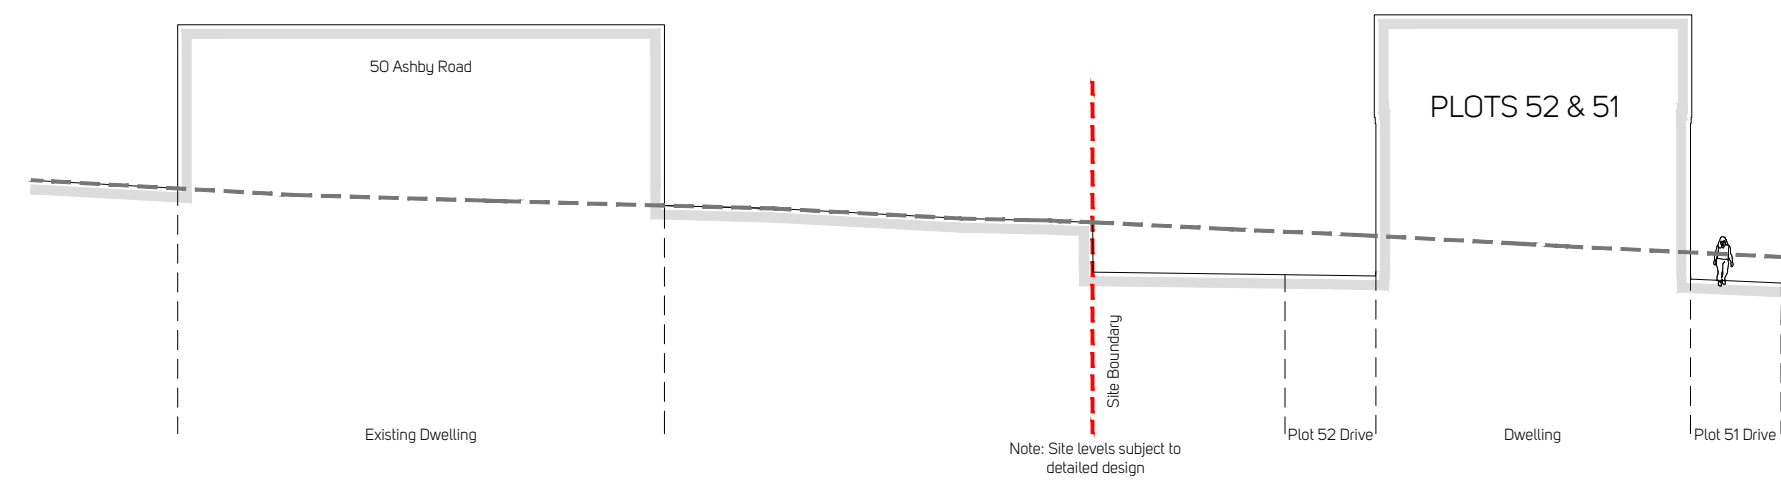


Section C-C (Scale 1:250)



Site Plan (Scale 1:1000)

D	20/08/26	Drawing Updated in line with Planning Layout rev D
C	21/07/26	Drawing Updated in line with Planning Layout rev M
B	05/06/26	Drawing Updated in line with Planning Layout rev I
A	20/05/26	Updated to planning layout G.

Rev | Date | Comments

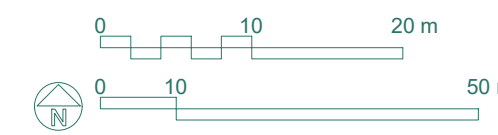

Project
Land off Ashby Road, Markfield

Drawing Title
Site Sections

Project Code	Drawing Nr	Rev	Drawing Scale
n2159	008_07	D	As Stated @A1