

Mr & Mrs Hancock
147 Heath Lane
Earl Shilton
LE9 7PF

Internal Alterations to create a larger
Kitchen / Dining Area and Garage
Conversion


Existing Elevations

1 : 50
2025-06-03




Existing Front Elevation

Scale 1:50

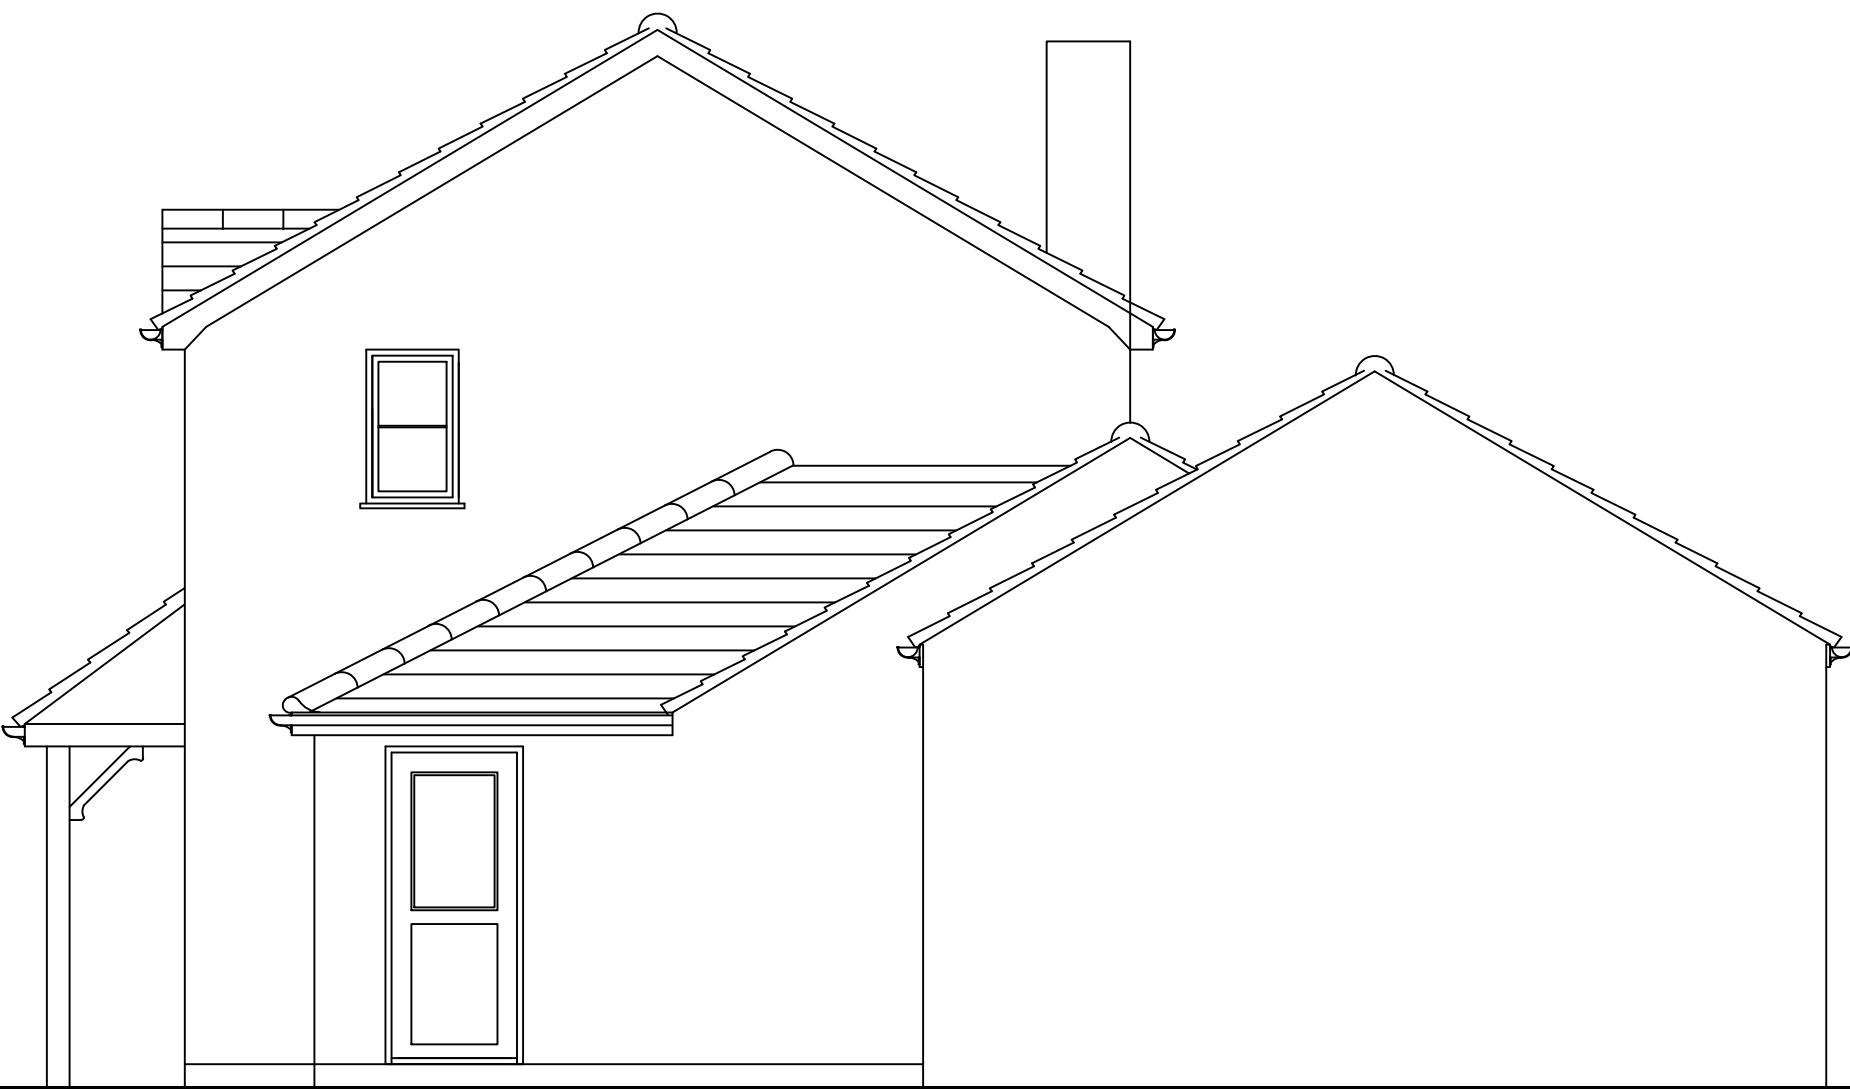

Existing Gable Elevation

Scale 1:50

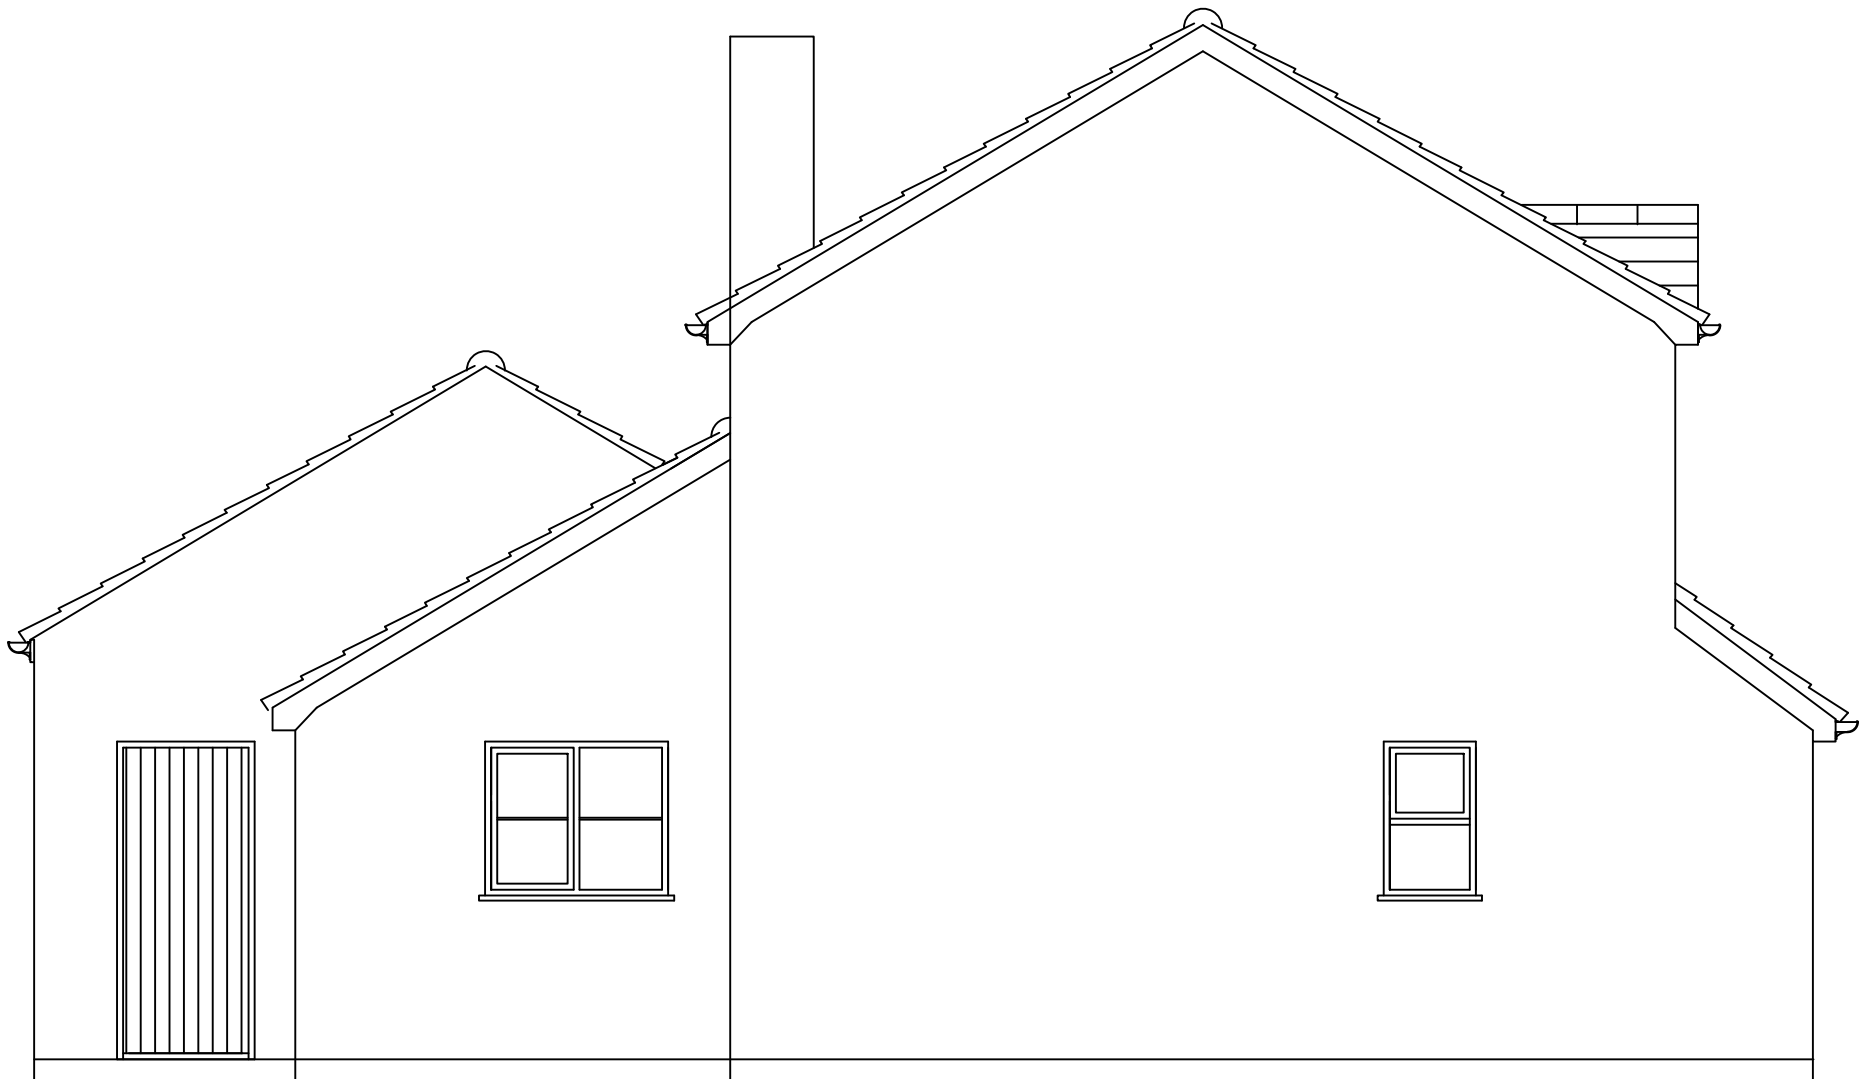

Existing Gable Elevation

Scale 1:50



Existing Rear Elevation

Scale 1:50

