

Mr & Mrs Hancock
147 Heath Lane
Earl Shilton
LE9 7PF


Internal Alterations to create a larger
Kitchen / Dining Area and Garage
Conversion

Proposed Elevations


1 : 50
2025-06-05



Proposed Front Elevation
Scale 1:50

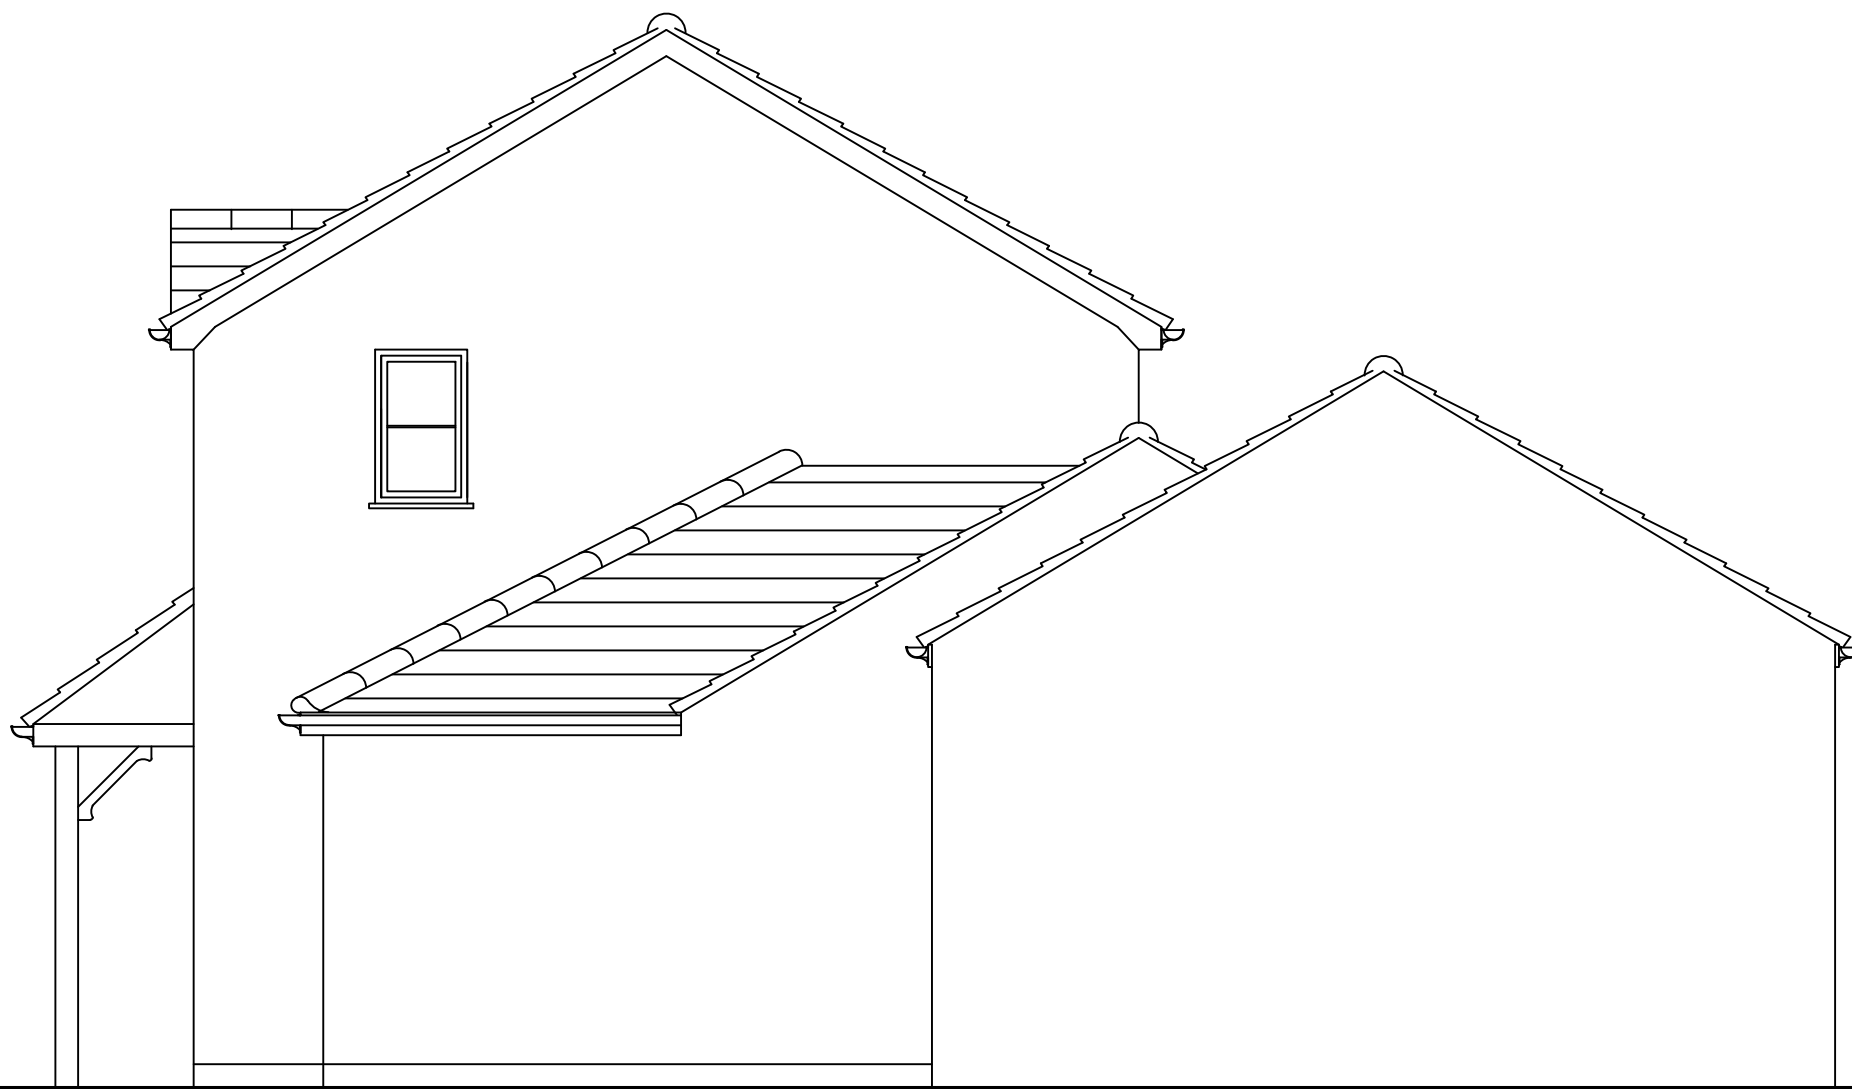

Proposed Gable Elevation
Scale 1:50

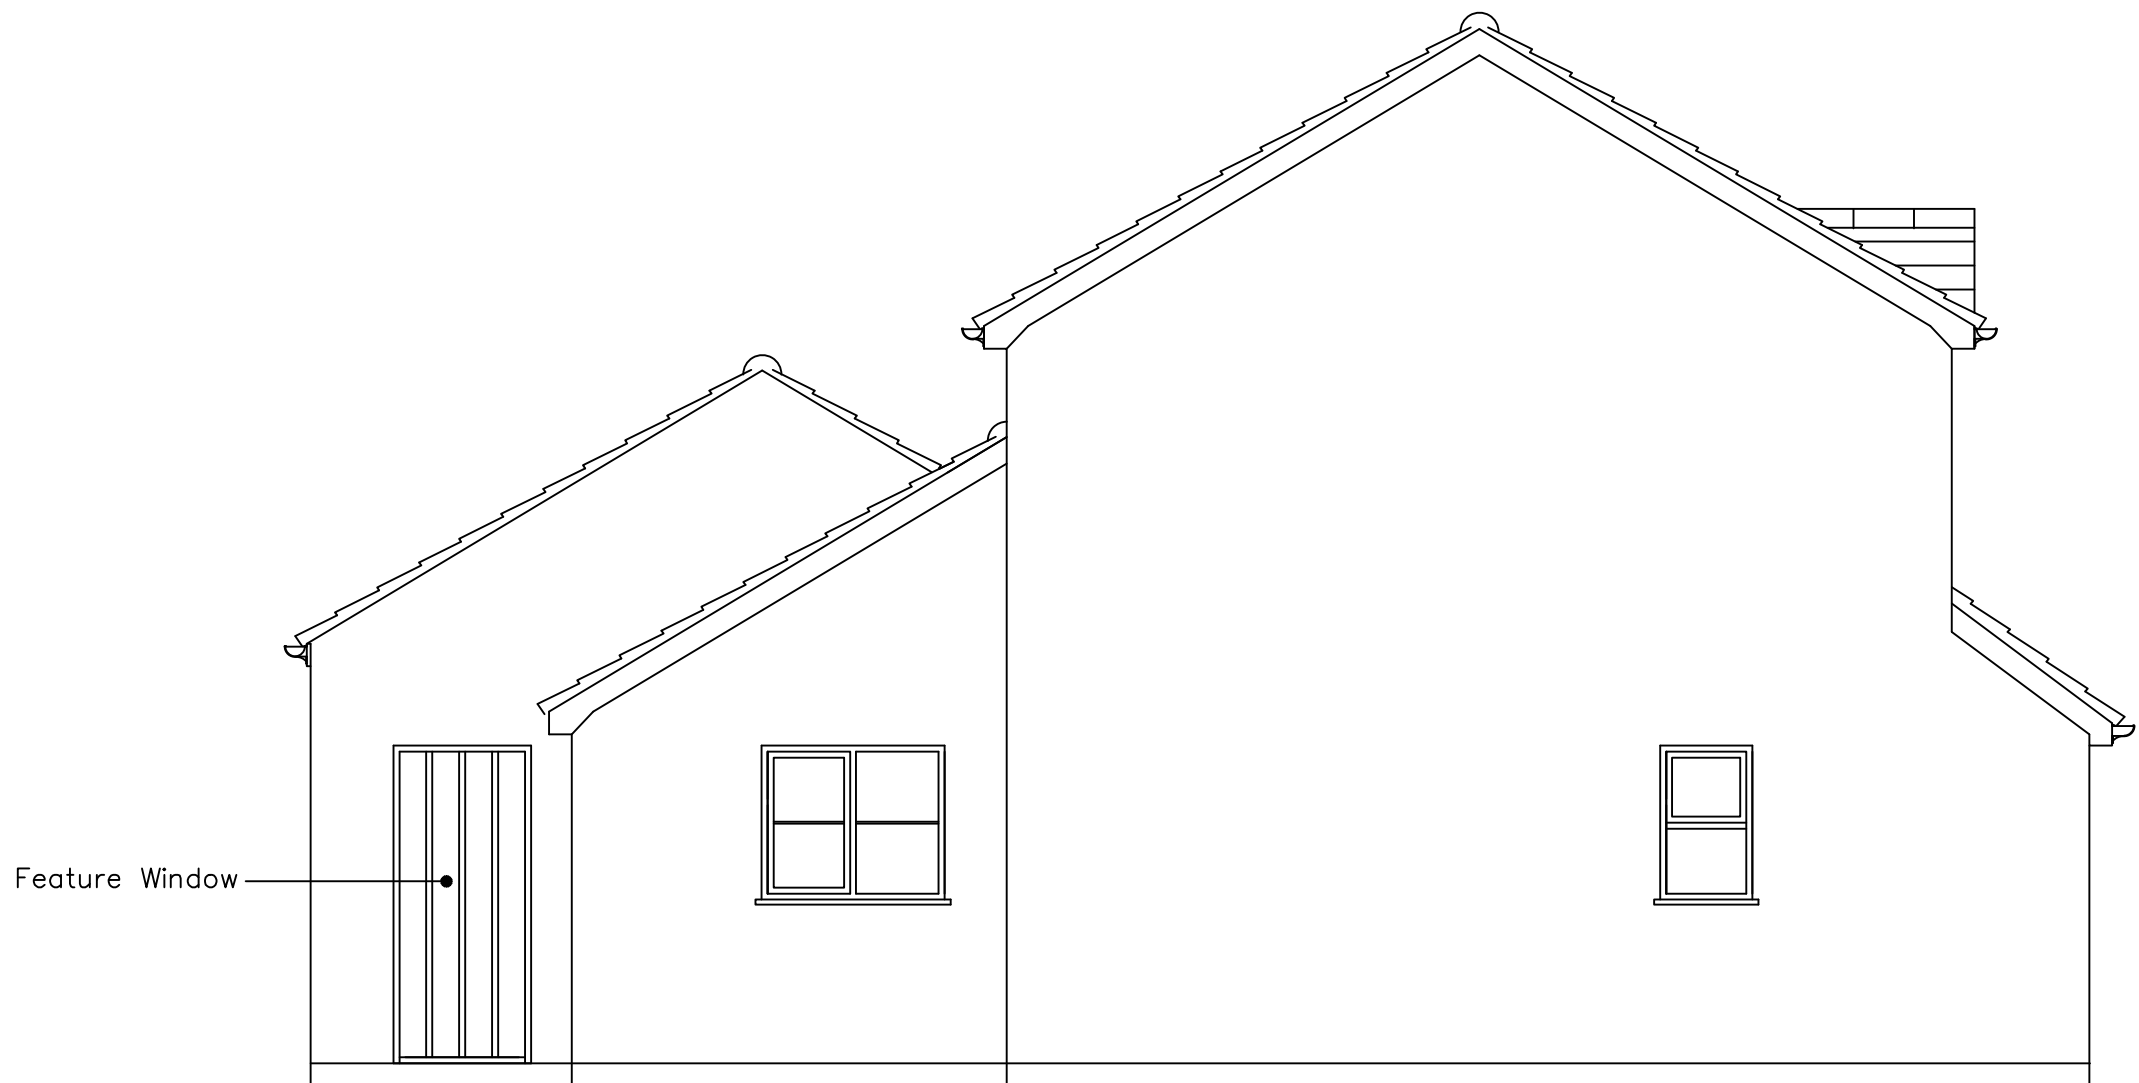

Proposed Gable Elevation
Scale 1:50



Proposed Rear Elevation
Scale 1:50

