


Mr & Mrs Hancock
147 Heath Lane
Earl Shilton
LE9 7PF


Internal Alterations to create a larger
Kitchen / Dining Area and Garage
Conversion

Proposed Ground and First
Floor Plans

1 : 50
2025-06-04

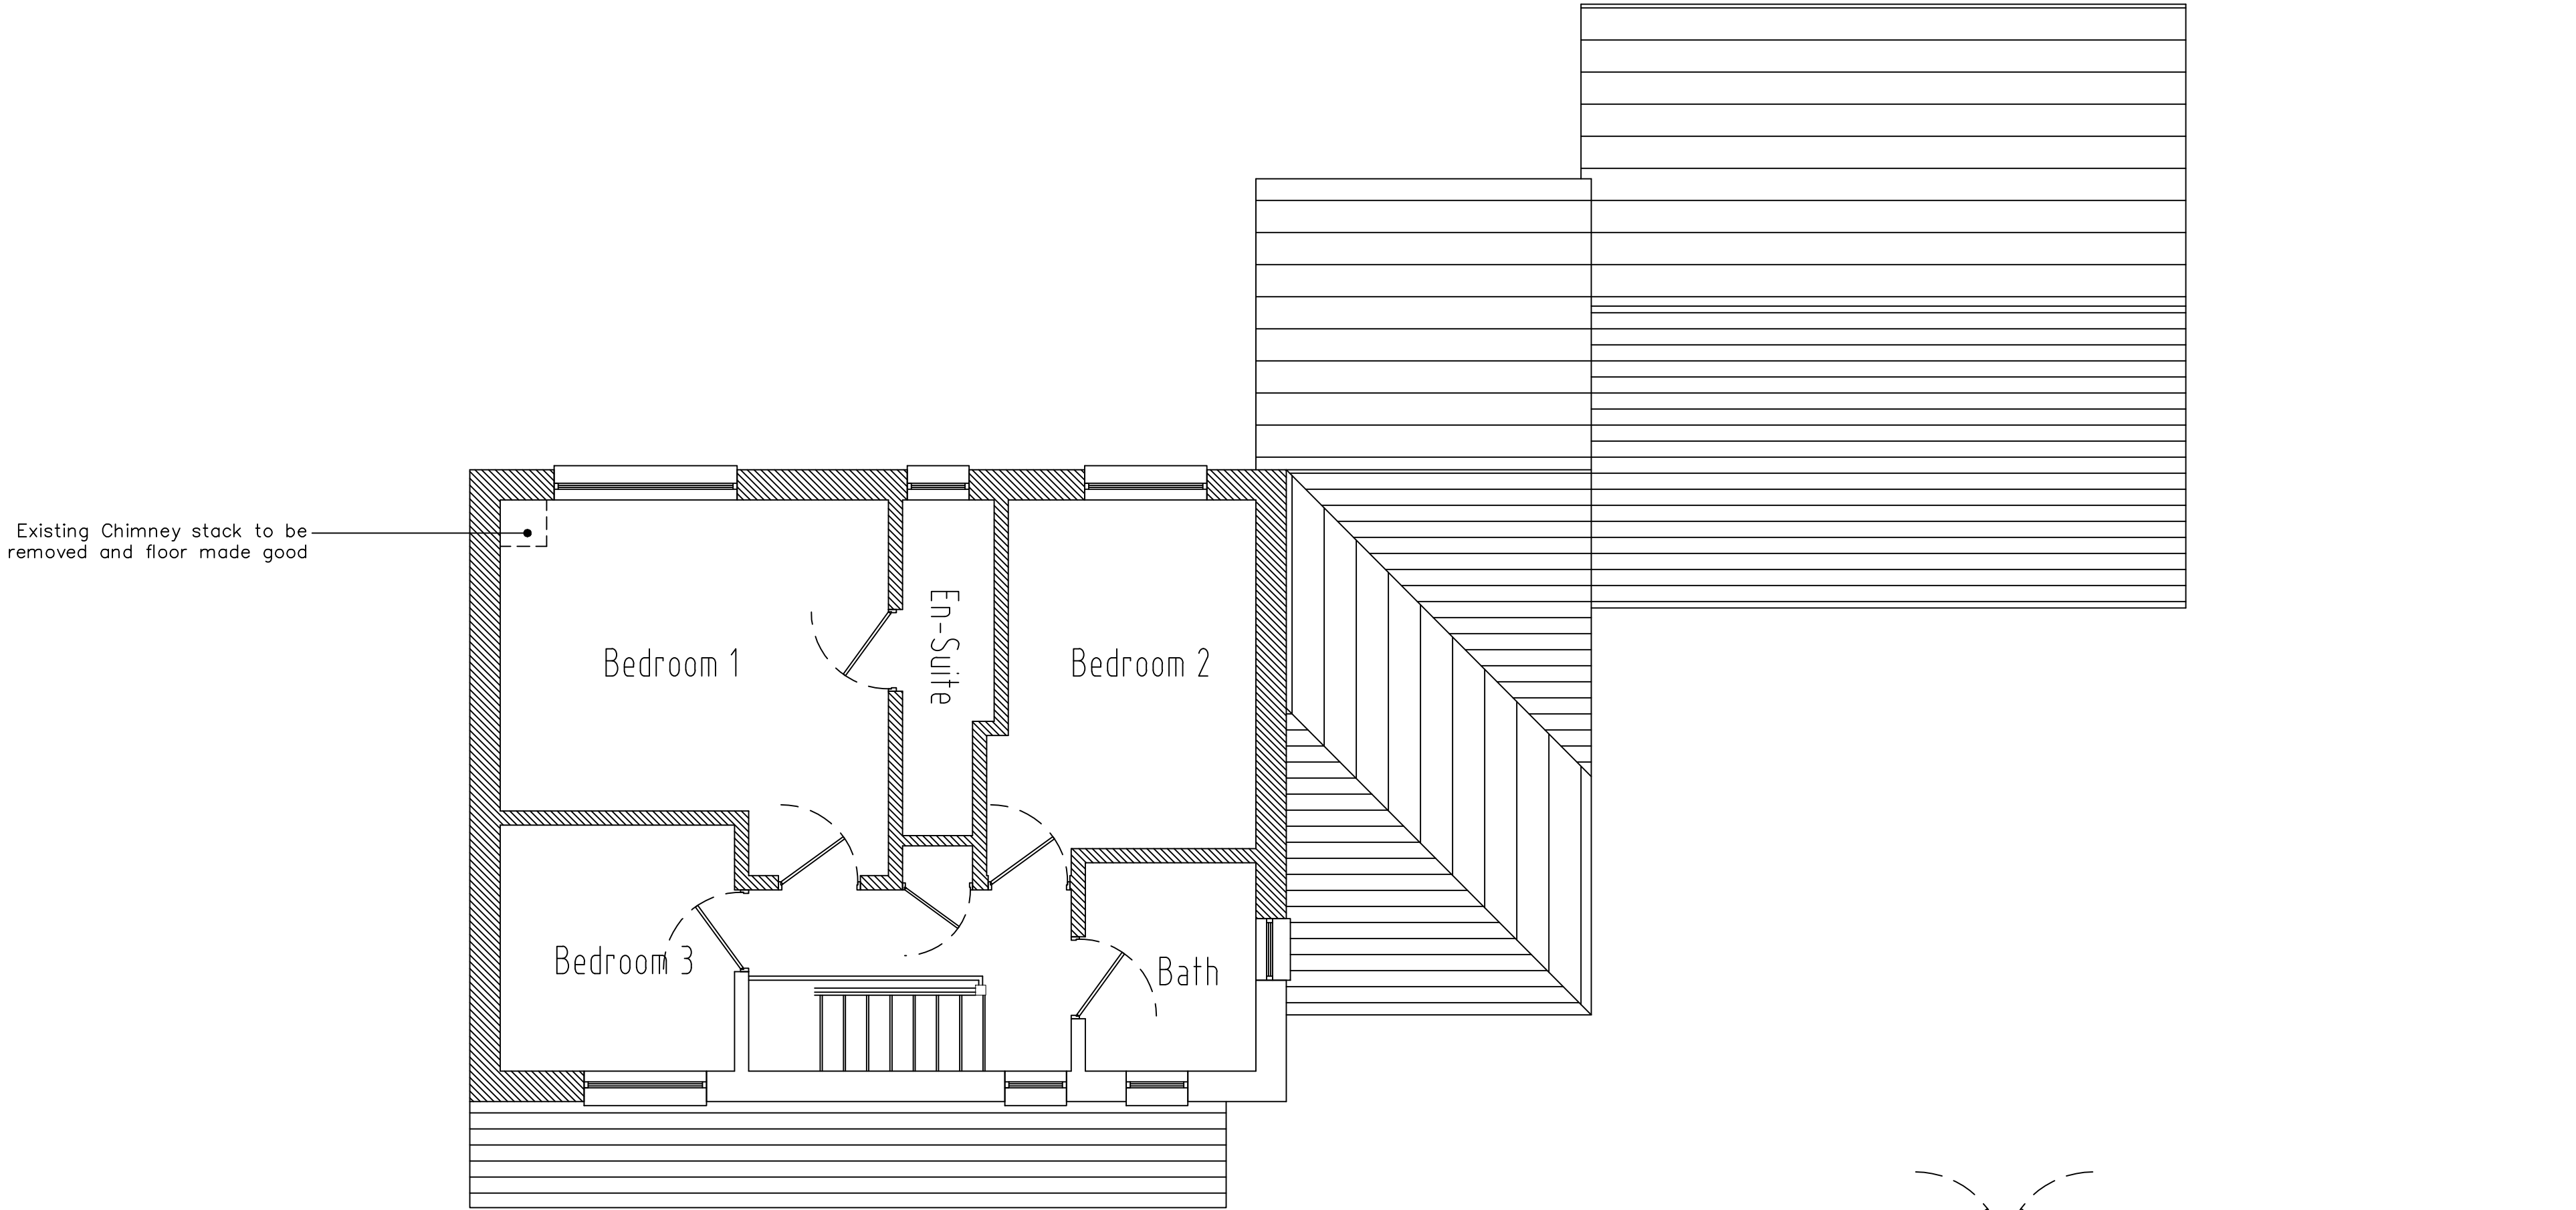

Proposed First Floor Plan
Scale 1:50

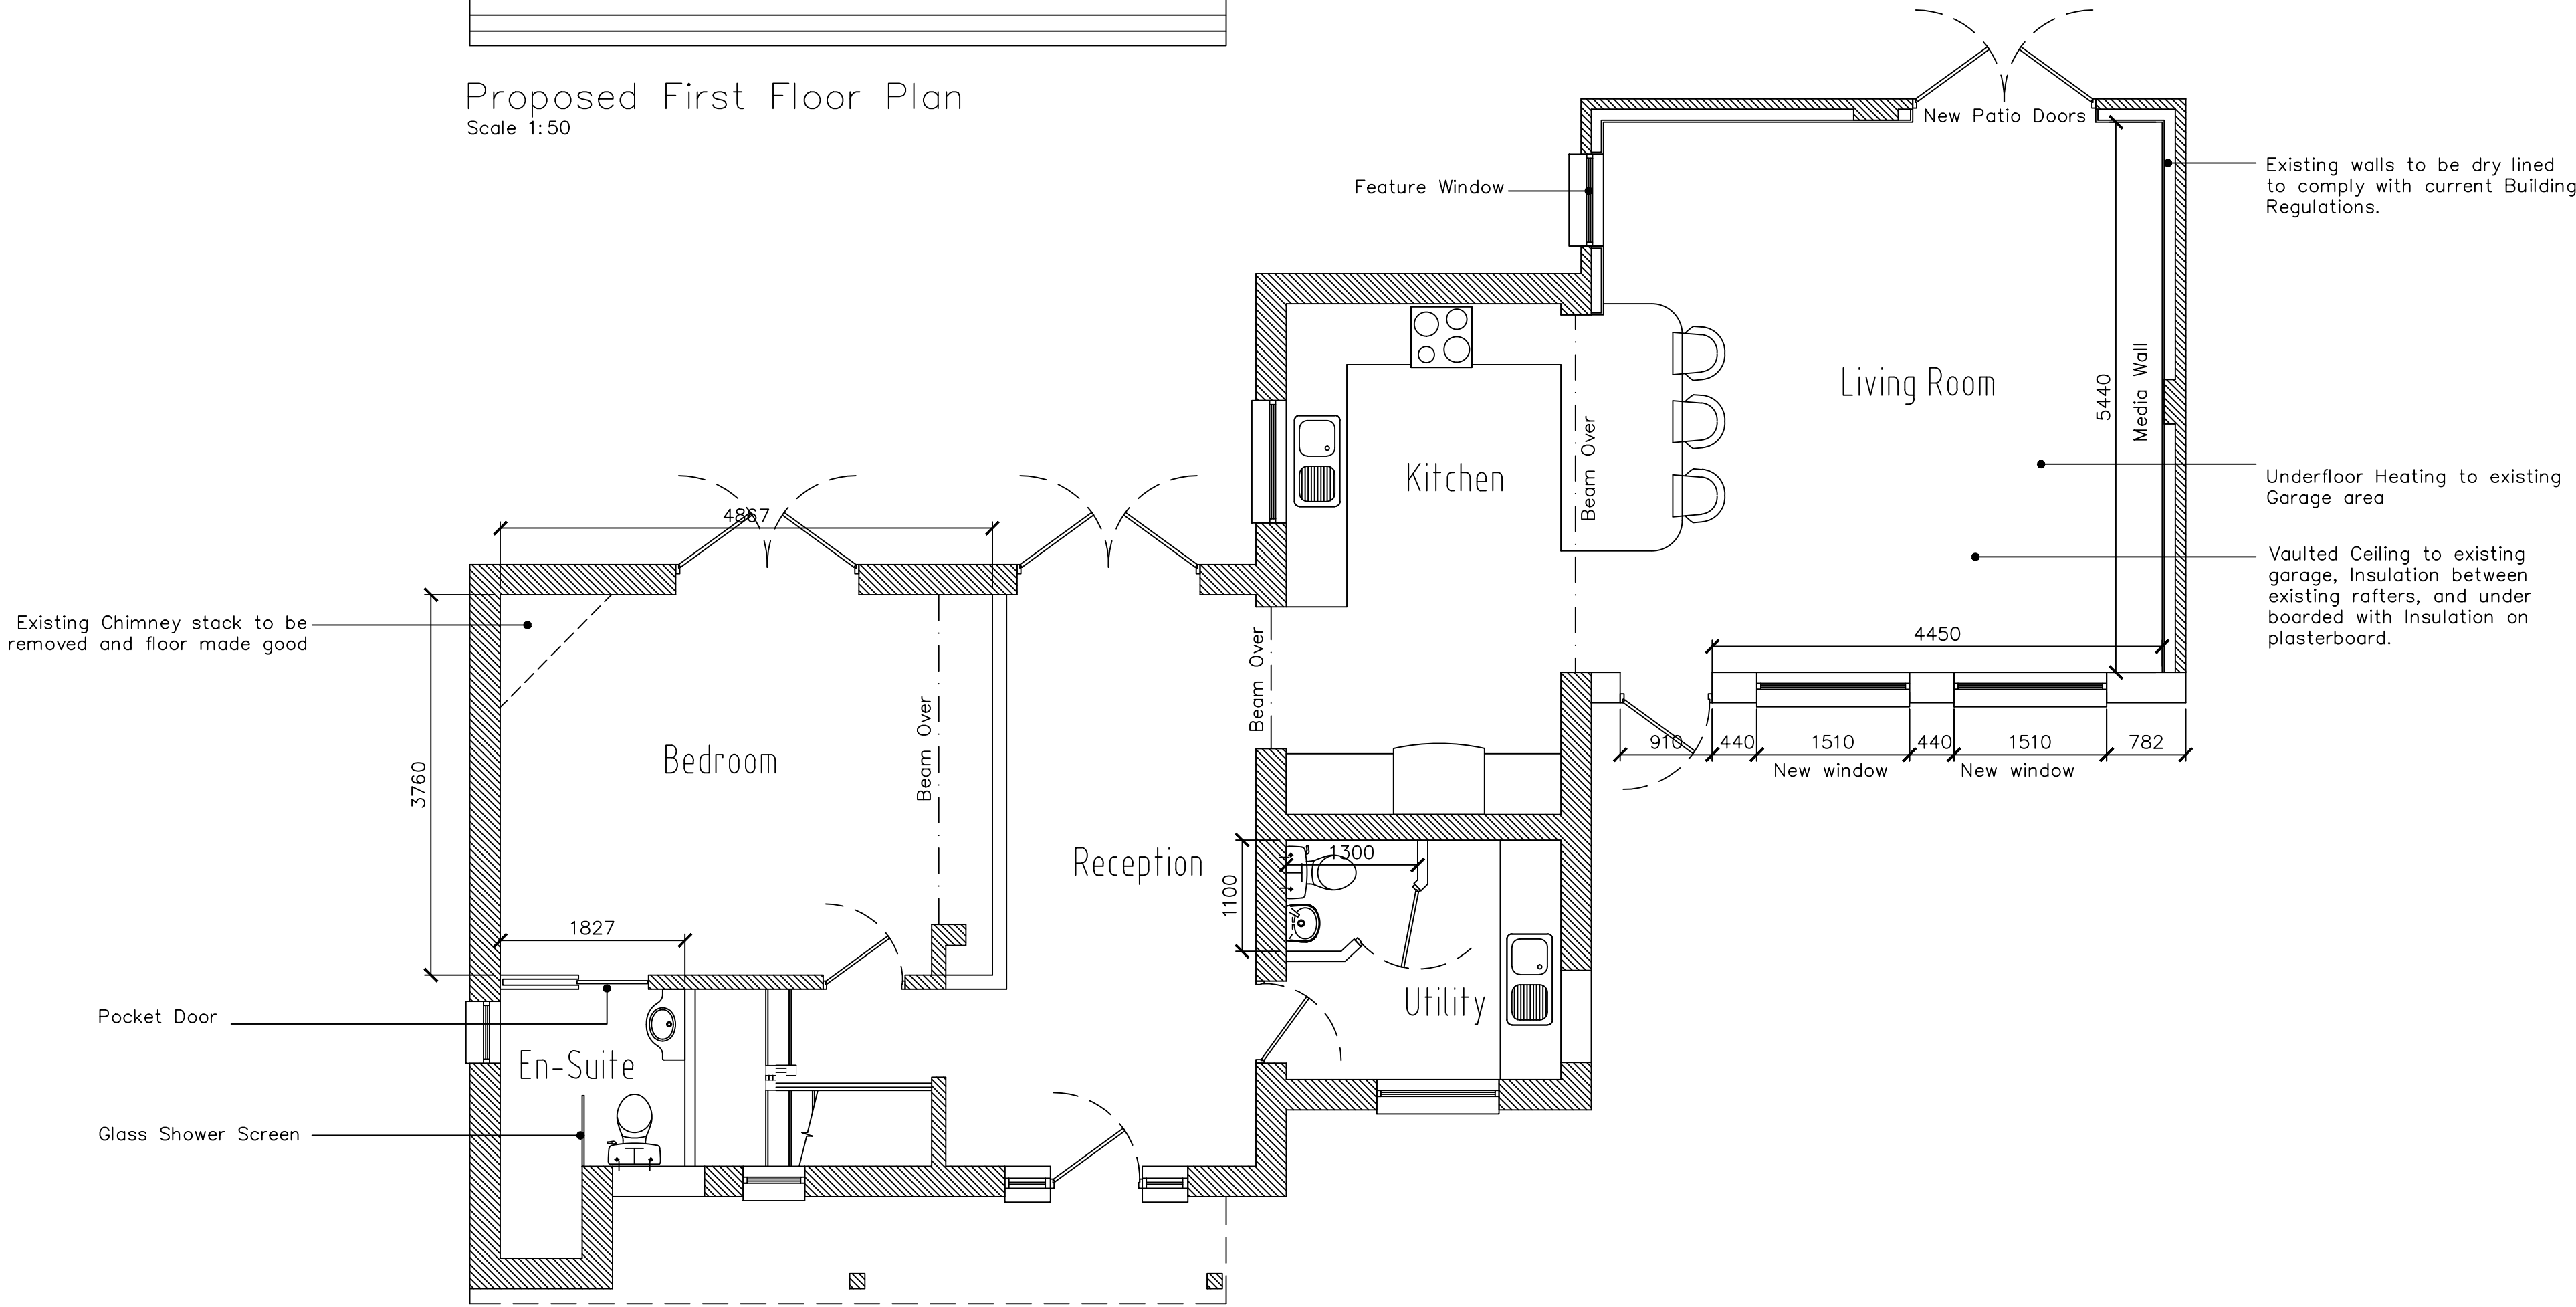

Proposed Ground Floor Plan
Scale 1:50

