




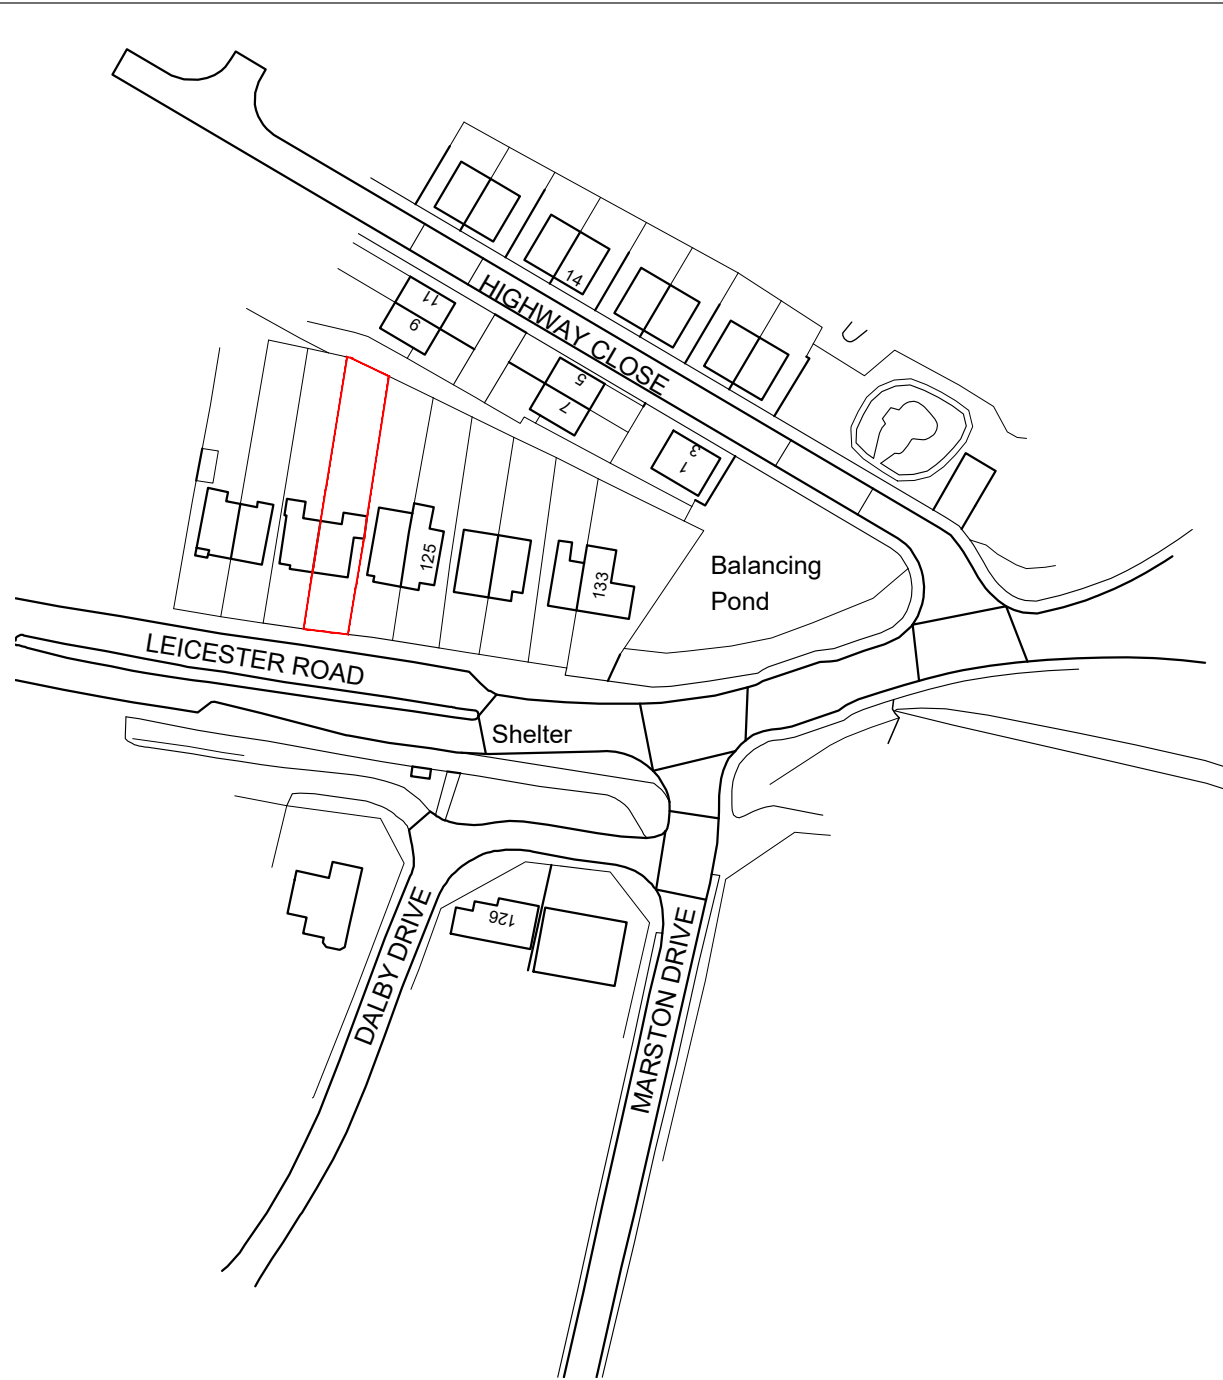

Existing Site Location Plan
Scale 1:1250

 

Proposed Block Plan
Scale 1:500

 

Green hatch indicates proposed single storey rear extension extent

Blue line indicates proposed half-wall, level change into rear garden

Dashed lines denote parking provisions



**LLOYD
HARDEN**

Design • Planning • Architecture

A TAC 19.03.25 - Parking Spaces indicated

REV BY DATE DETAILS

SCALE @ A3
1:1250, 1:500

CLIENT
Scott Burns
121 Leicester Road, Groby, LE6 0DG

PROJECT
Single storey rear extension and internal reconfigurations

DRAWN BY TAC **CHECKED BY** LKH

PLANNING SUBMISSION

DRAWING TITLE
Site Location and Proposed Block Plan


DATE	DRAWING NUMBER	REVISION
04.03.25	2501-04-001	A

+44 (0)116 482 9284

www.lloydharden.co.uk

Ordnance Survey (c) Crown Copyright 2025. All rights reserved. Licence number 100022432

DO NOT CONSTRUCT FROM THIS DRAWING. Responsibility is Not Accepted For Errors Made By Others In Scaling From This Drawing. All Construction Information Must Be Taken From Figured Dimensions Only. All Dimensions And Levels Must Be Checked On Site And Any Discrepancies Between Drawings Must Be Reported To Lloyd Harden Design Ltd. THESE DRAWINGS ARE FOR PLANNING USE ONLY.

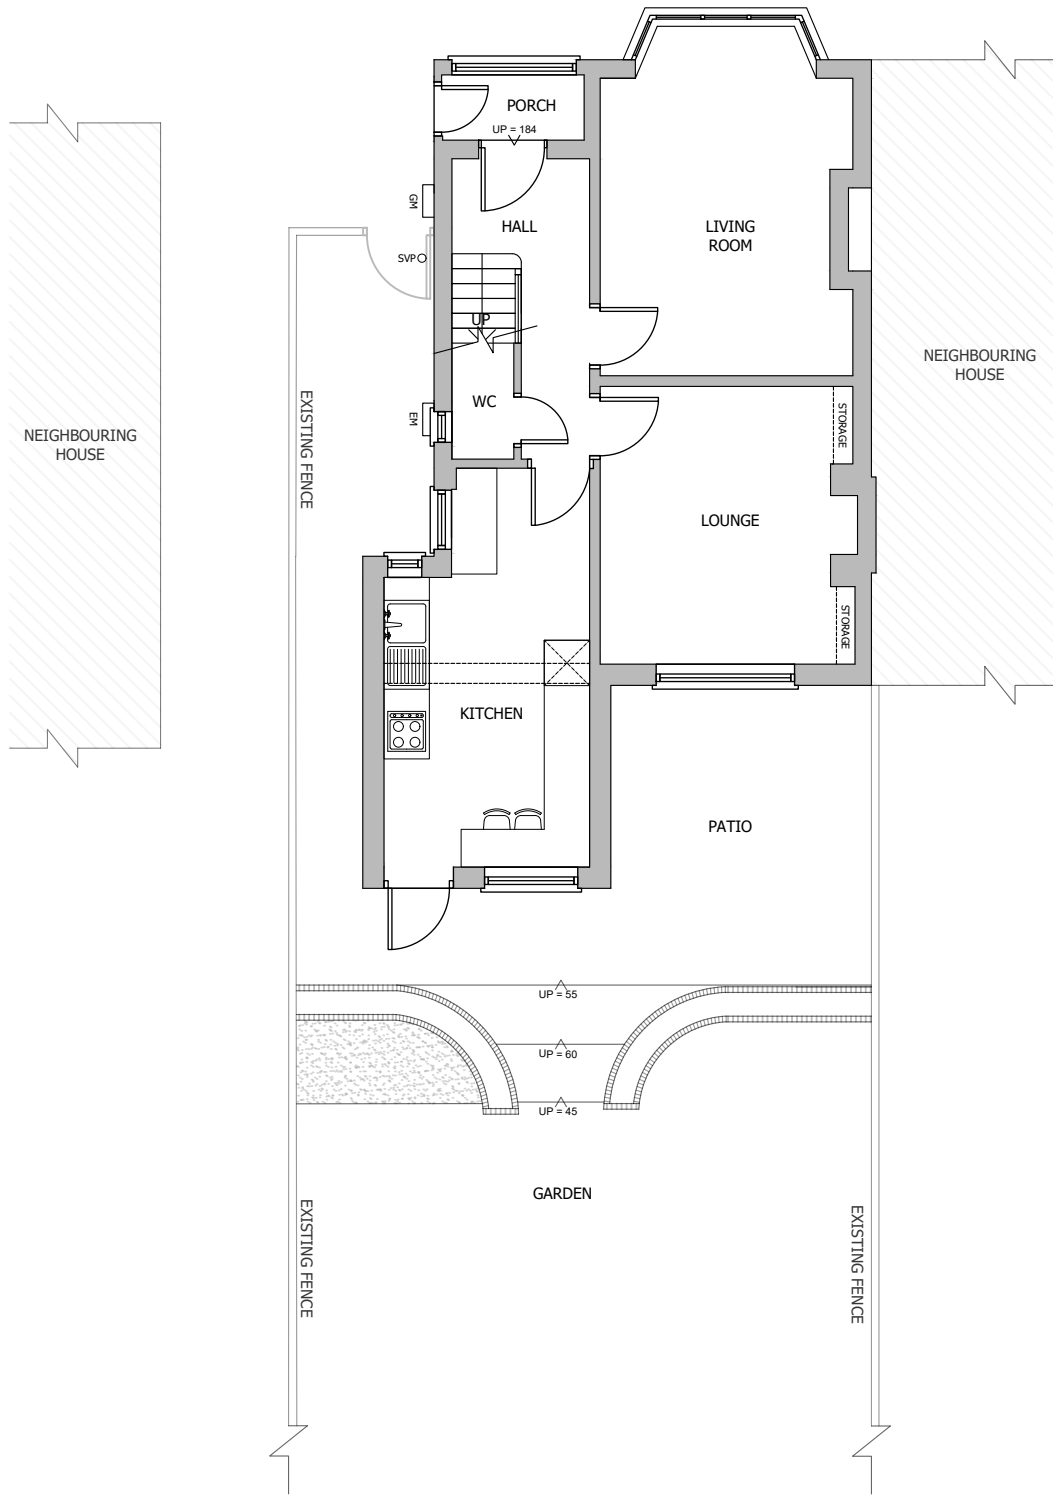


Existing Ground Floor Plan
Scale 1:100



**LLOYD
HARDEN**

Design • Planning • Architecture

REV	BY	DATE	DETAILS
-----	----	------	---------

 

CLIENT
Scott Burns
121 Leicester Road, Groby, LE6 0DQ

PROJECT
Single storey rear extension and internal reconfigurations

DRAWN BY TAC	CHECKED BY LKH
------------------------	--------------------------


PLANNING SUBMISSION

DRAWING TITLE
Existing Ground Floor Plan

DATE	DRAWING NUMBER	REVISION
04.03.25	2501-04-002	--

+44 (0)116 482 9284 www.lloydharden.co.uk

DO NOT CONSTRUCT FROM THIS DRAWING. Responsibility is Not Accepted For Errors Made By Others In Scaling From This Drawing. All Construction Information Must Be Taken From Figured Dimensions Only. All Dimensions And Levels Must Be Checked On Site And Any Discrepancies Between Drawings Must Be Reported To Lloyd Harden Design Ltd. THESE DRAWINGS ARE FOR PLANNING USE ONLY.

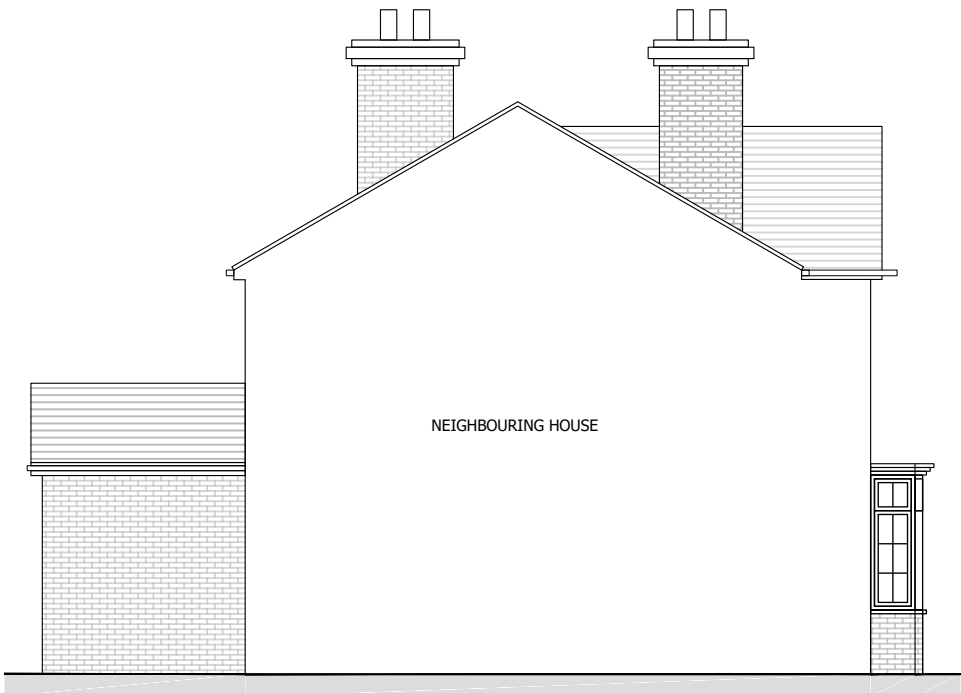

Existing West Facing Elevation
Scale 1:100



Existing East Facing Elevation
Scale 1:100



Existing North Facing Elevation
Scale 1:100



Existing South Facing Elevation
Scale 1:100



**LLOYD
HARDEN**

Design • Planning • Architecture

REV	BY	DATE	DETAILS
-----	----	------	---------

SCALE @ A3
1:100
0 1m 2m 3m 4m 5m 1:100

CLIENT
Scott Burns
121 Leicester Road, Groby, LE6 0DQ

PROJECT
Single storey rear extension and internal reconfigurations

DRAWN BY TAC	CHECKED BY LKH
------------------------	--------------------------


PLANNING SUBMISSION

DRAWING TITLE
Existing Elevations

DATE	DRAWING NUMBER	REVISION
04.03.25	2501-04-003	--

+44 (0)116 482 9284 www.lloydharden.co.uk

DO NOT CONSTRUCT FROM THIS DRAWING. Responsibility is Not Accepted For Errors Made By Others In Scaling From This Drawing. All Construction Information Must Be Taken From Figured Dimensions Only. All Dimensions And Levels Must Be Checked On Site And Any Discrepancies Between Drawings Must Be Reported To Lloyd Harden Design Ltd. THESE DRAWINGS ARE FOR PLANNING USE ONLY.

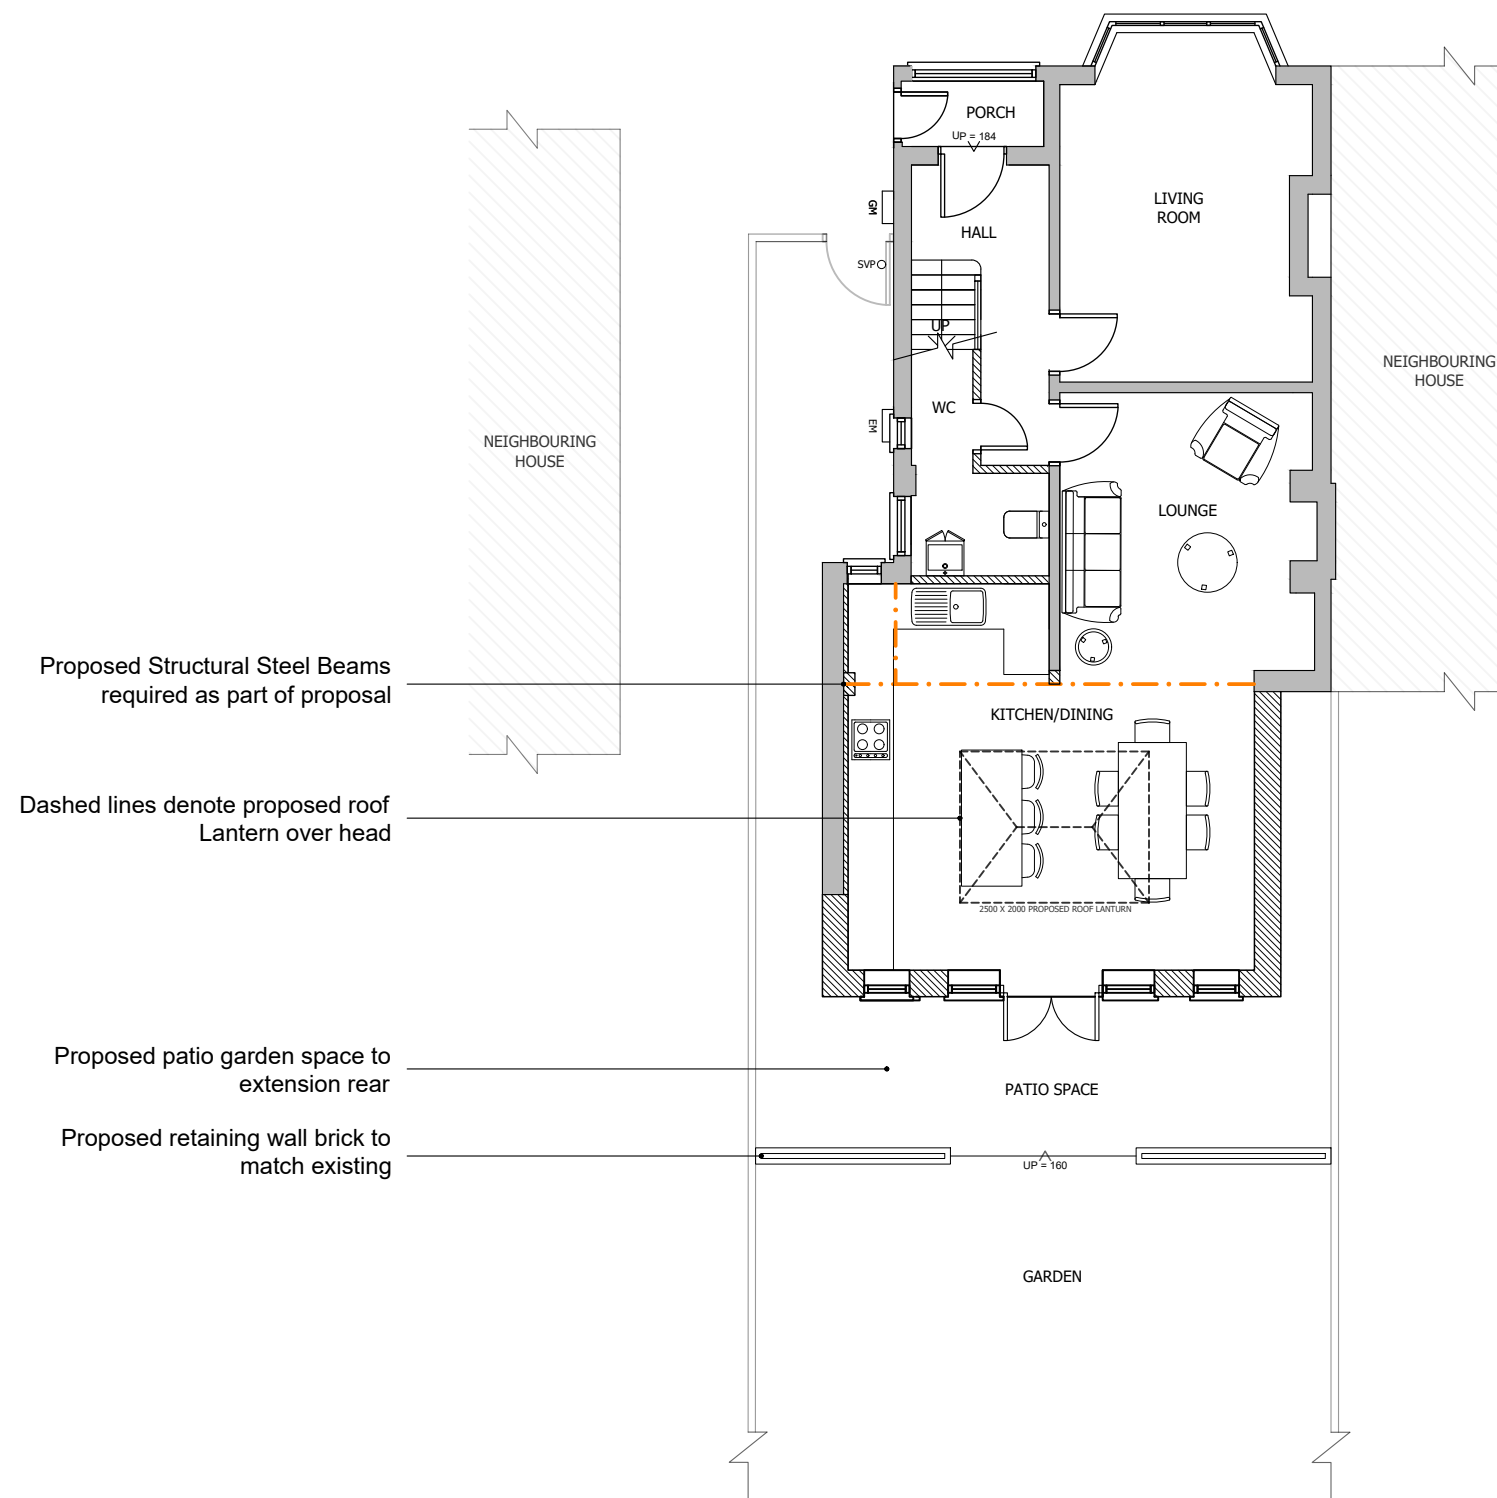


Proposed Ground Floor Plan
Scale 1:100



**LLOYD
HARDEN**
Design • Planning • Architecture

REV	BY	DATE	DETAILS
-----	----	------	---------

SCALE @ A3

 

CLIENT

Scott Burns
121 Leicester Road, Groby, LE6 0DQ

PROJECT

Single storey rear extension and internal reconfigurations

DRAWN BY

TAC

CHECKED BY

LKH

PLANNING SUBMISSION

DRAWING TITLE

Proposed Ground Floor Plan

DATE

04.03.25

DRAWING NUMBER

2501-04-004


REVISION

--

+44 (0)116 482 9284

www.lloydharden.co.uk

DO NOT CONSTRUCT FROM THIS DRAWING. Responsibility is Not Accepted For Errors Made By Others In Scaling From This Drawing. All Construction Information Must Be Taken From Figured Dimensions Only. All Dimensions And Levels Must Be Checked On Site And Any Discrepancies Between Drawings Must Be Reported To Lloyd Harden Design Ltd. THESE DRAWINGS ARE FOR PLANNING USE ONLY.

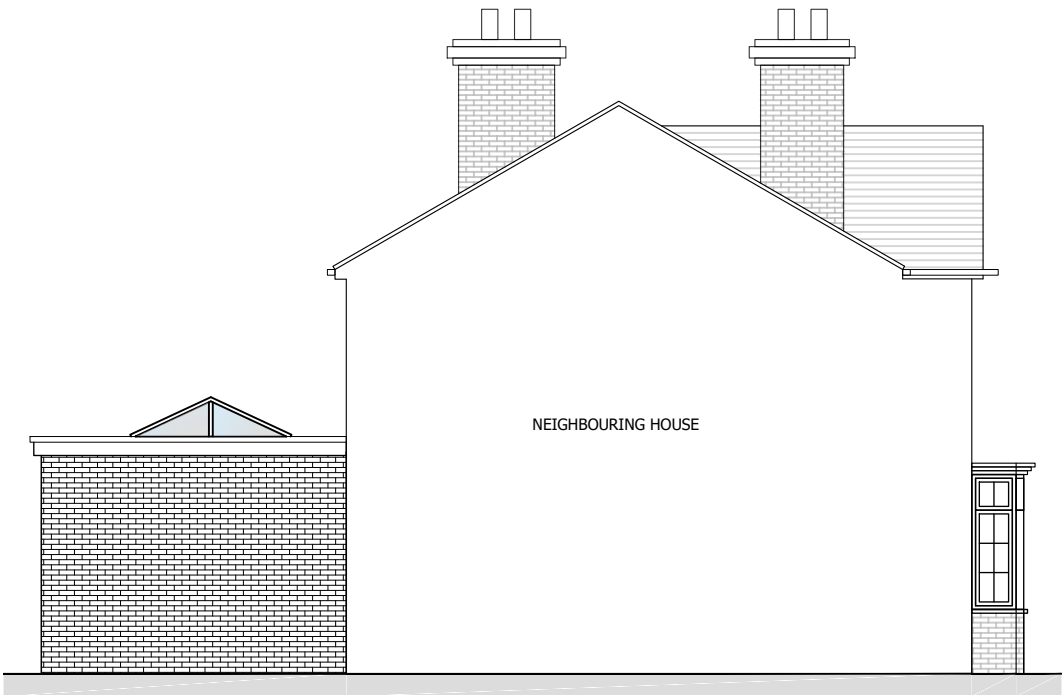


Proposed West Facing Elevation
Scale 1:100



Proposed East Facing Elevation
Scale 1:100

Red line indicates where proposed brick
is to be built onto existing walls

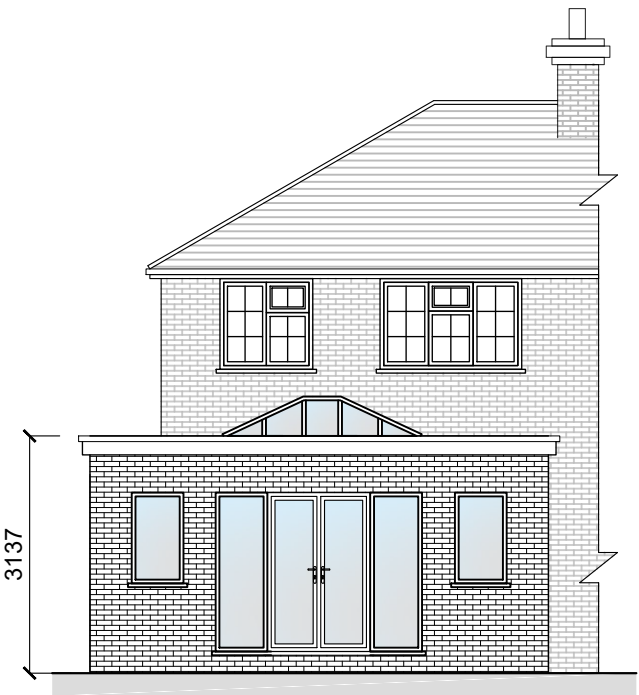

Proposed North Facing Elevation
Scale 1:100



Proposed South Facing Elevation
Scale 1:100

Red line indicates where
proposed brick is to be built
onto existing wall



**LLOYD
HARDEN**

Design • Planning • Architecture

MATERIALS

Proposed Extension

Doors - White UPVC to match existing,
Walls - Brick to match existing,
Roof - Single-ply Flat Roof,
Windows - White UPVC to match existing,
Facia - UPVC to match existing,
Roof Lantern - Aluminium Frame,

REV BY DATE DETAILS

SCALE @ A3

1:100
0 1m 2m 3m 4m 5m 1:100

CLIENT

Scott Burns
121 Leicester Road, Groby, LE6 0DQ

PROJECT

Single storey rear extension and internal
reconfigurations

DRAWN BY

TAC

CHECKED BY

LKH

PLANNING SUBMISSION

DRAWING TITLE

Proposed Elevations

DATE DRAWING NUMBER REVISION

04.03.25 2501-04-005 --

+44 (0)116 482 9284

www.lloydharden.co.uk

DO NOT CONSTRUCT FROM THIS DRAWING. Responsibility is Not Accepted For Errors Made By Others In Scaling From This Drawing. All Construction Information Must Be Taken From Figured Dimensions Only.
All Dimensions And Levels Must Be Checked On Site And Any Discrepancies Between Drawings Must Be Reported To Lloyd Harden Design Ltd. THESE DRAWINGS ARE FOR PLANNING USE ONLY.