

Do not scale from this drawing, work to given dimensions. All dimensions to be checked on site. Any discrepancies with this drawing to be reported and clarified prior to commencing work on site. ADM Surveyors Ltd accept no responsibility for works not undertaken fully in accordance with this drawing and relevant specifications.
Copyright © ADM Surveyors Limited

North Point:



Notes:

Revision Log:

Rev:	Description:	By:	Date:
------	--------------	-----	-------

Project: Mr and Mrs Harrison 11 Cambridge Drive Desford Leicestershire LE9 9JB	Client: Mr and Mrs Harrison 11 Cambridge Drive Desford Leicestershire LE9 9JB
--	---

Scale: 1:100	Drawing Issue: Planning
------------------------	-----------------------------------

Date: 16.10.2026	Drawn by: WNF	Checked by: TR	Paper Size: A3
----------------------------	-------------------------	--------------------------	--------------------------

Drawing Title:
Proposed Floor Plans


Drawing Number: ADM-4221-PL-200	Revision Number: /
---	------------------------------

ADM Surveyors


Chartered Quantity & Building Surveyors

Suite 1, Rosehill, 165 Lutterworth Road,
Blaby, Leicester, LE8 4DX
Tel: 0116 2775527
www.admsurveyors.co.uk

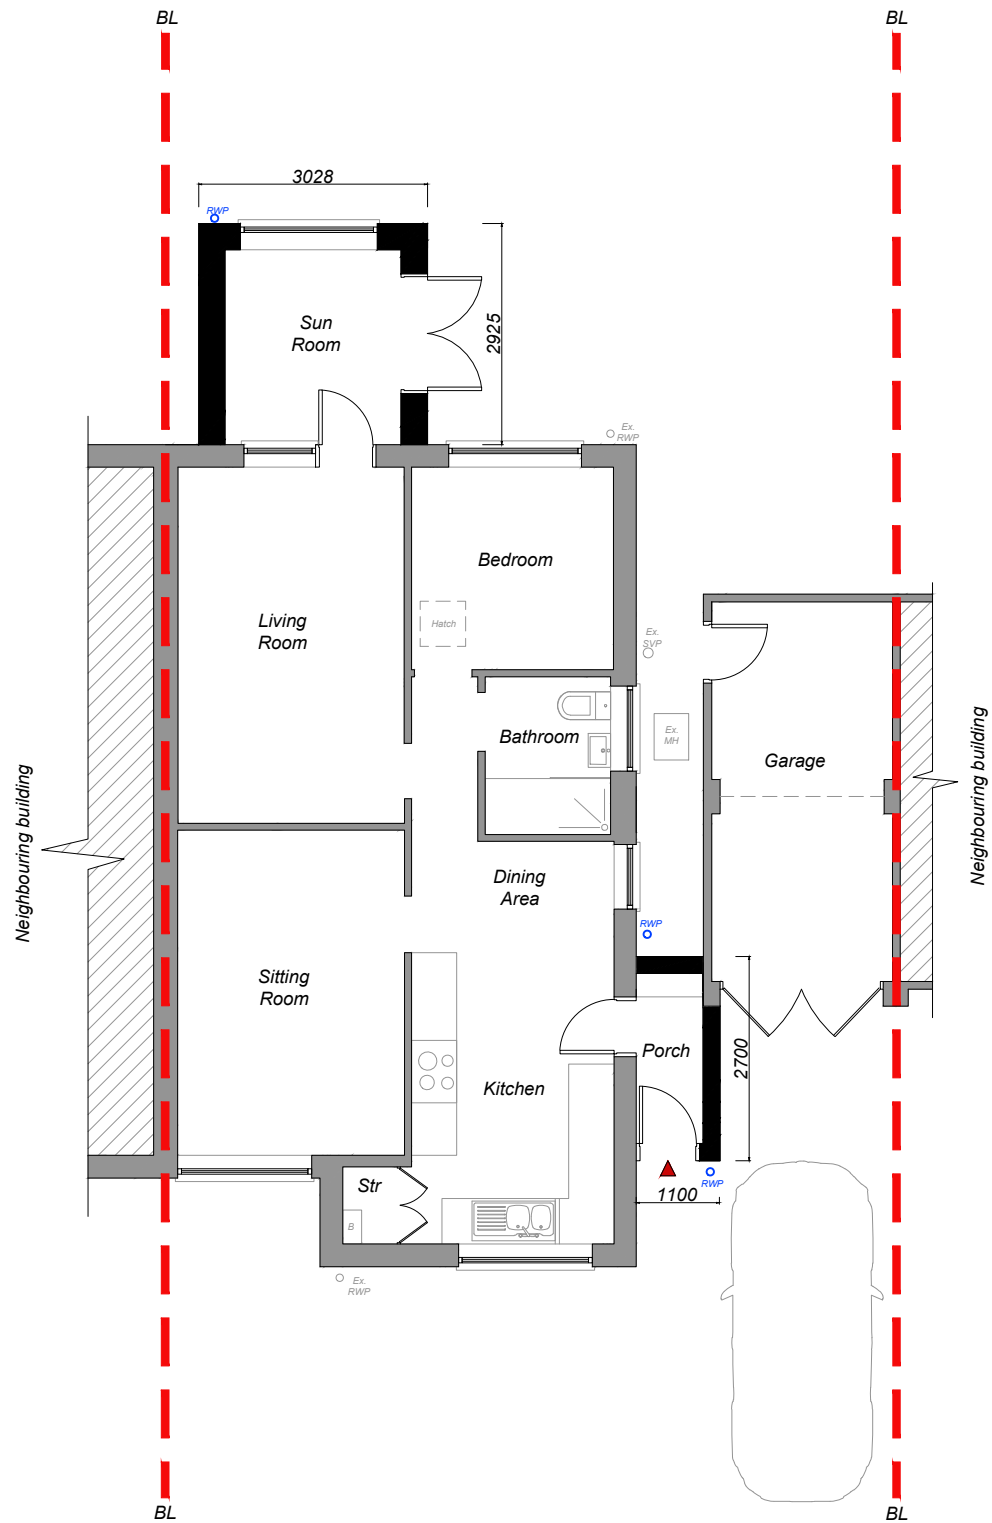

Proposed Ground Floor Plan
Scale 1:100

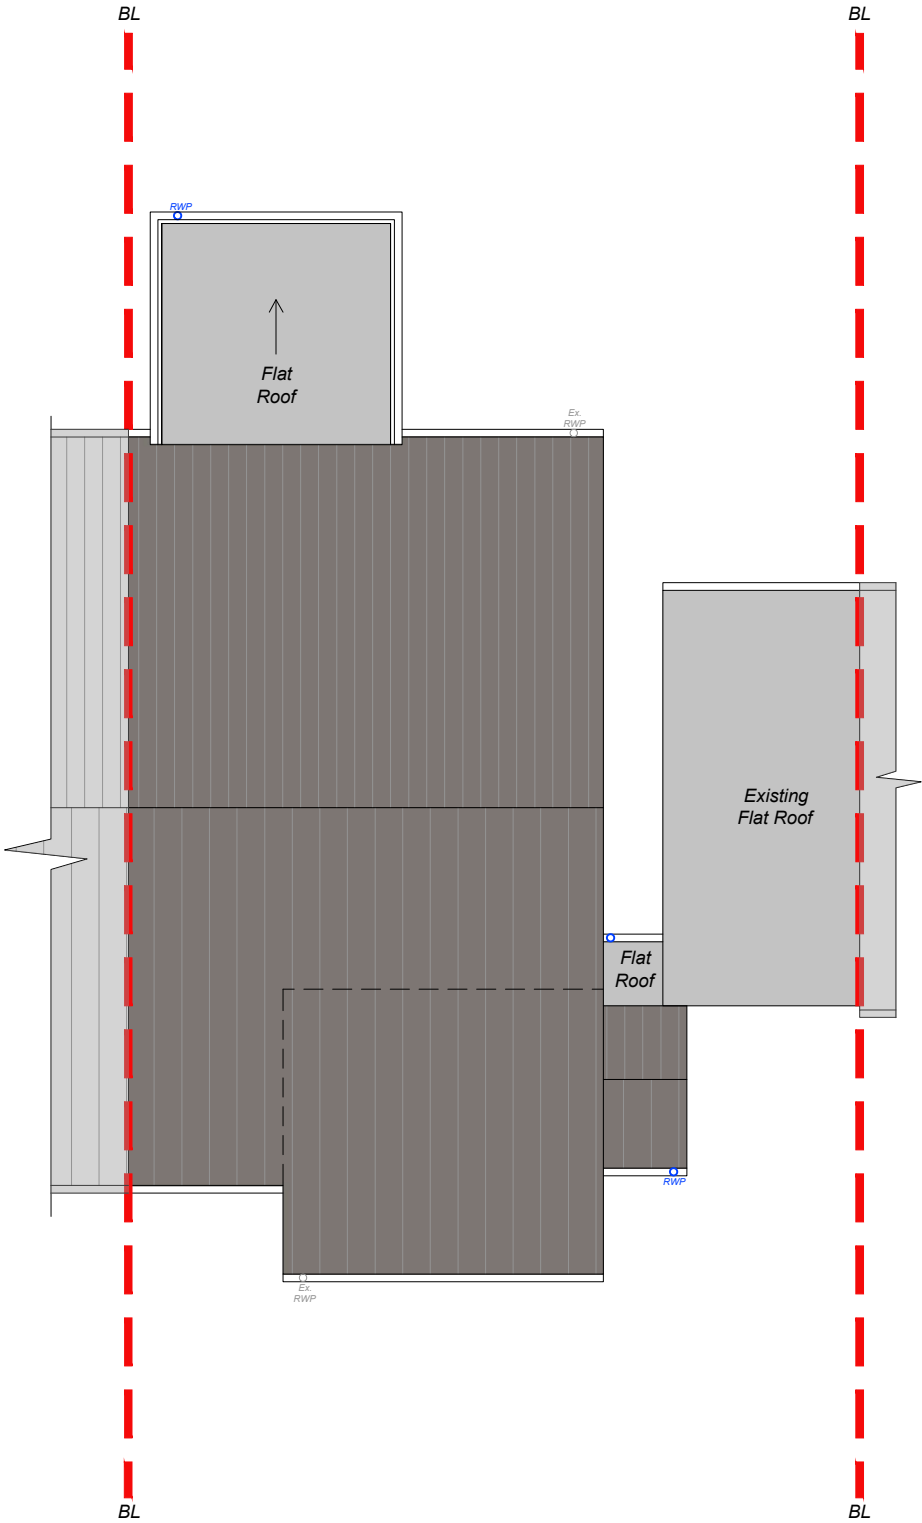

Proposed Roof Plan
Scale 1:100

