



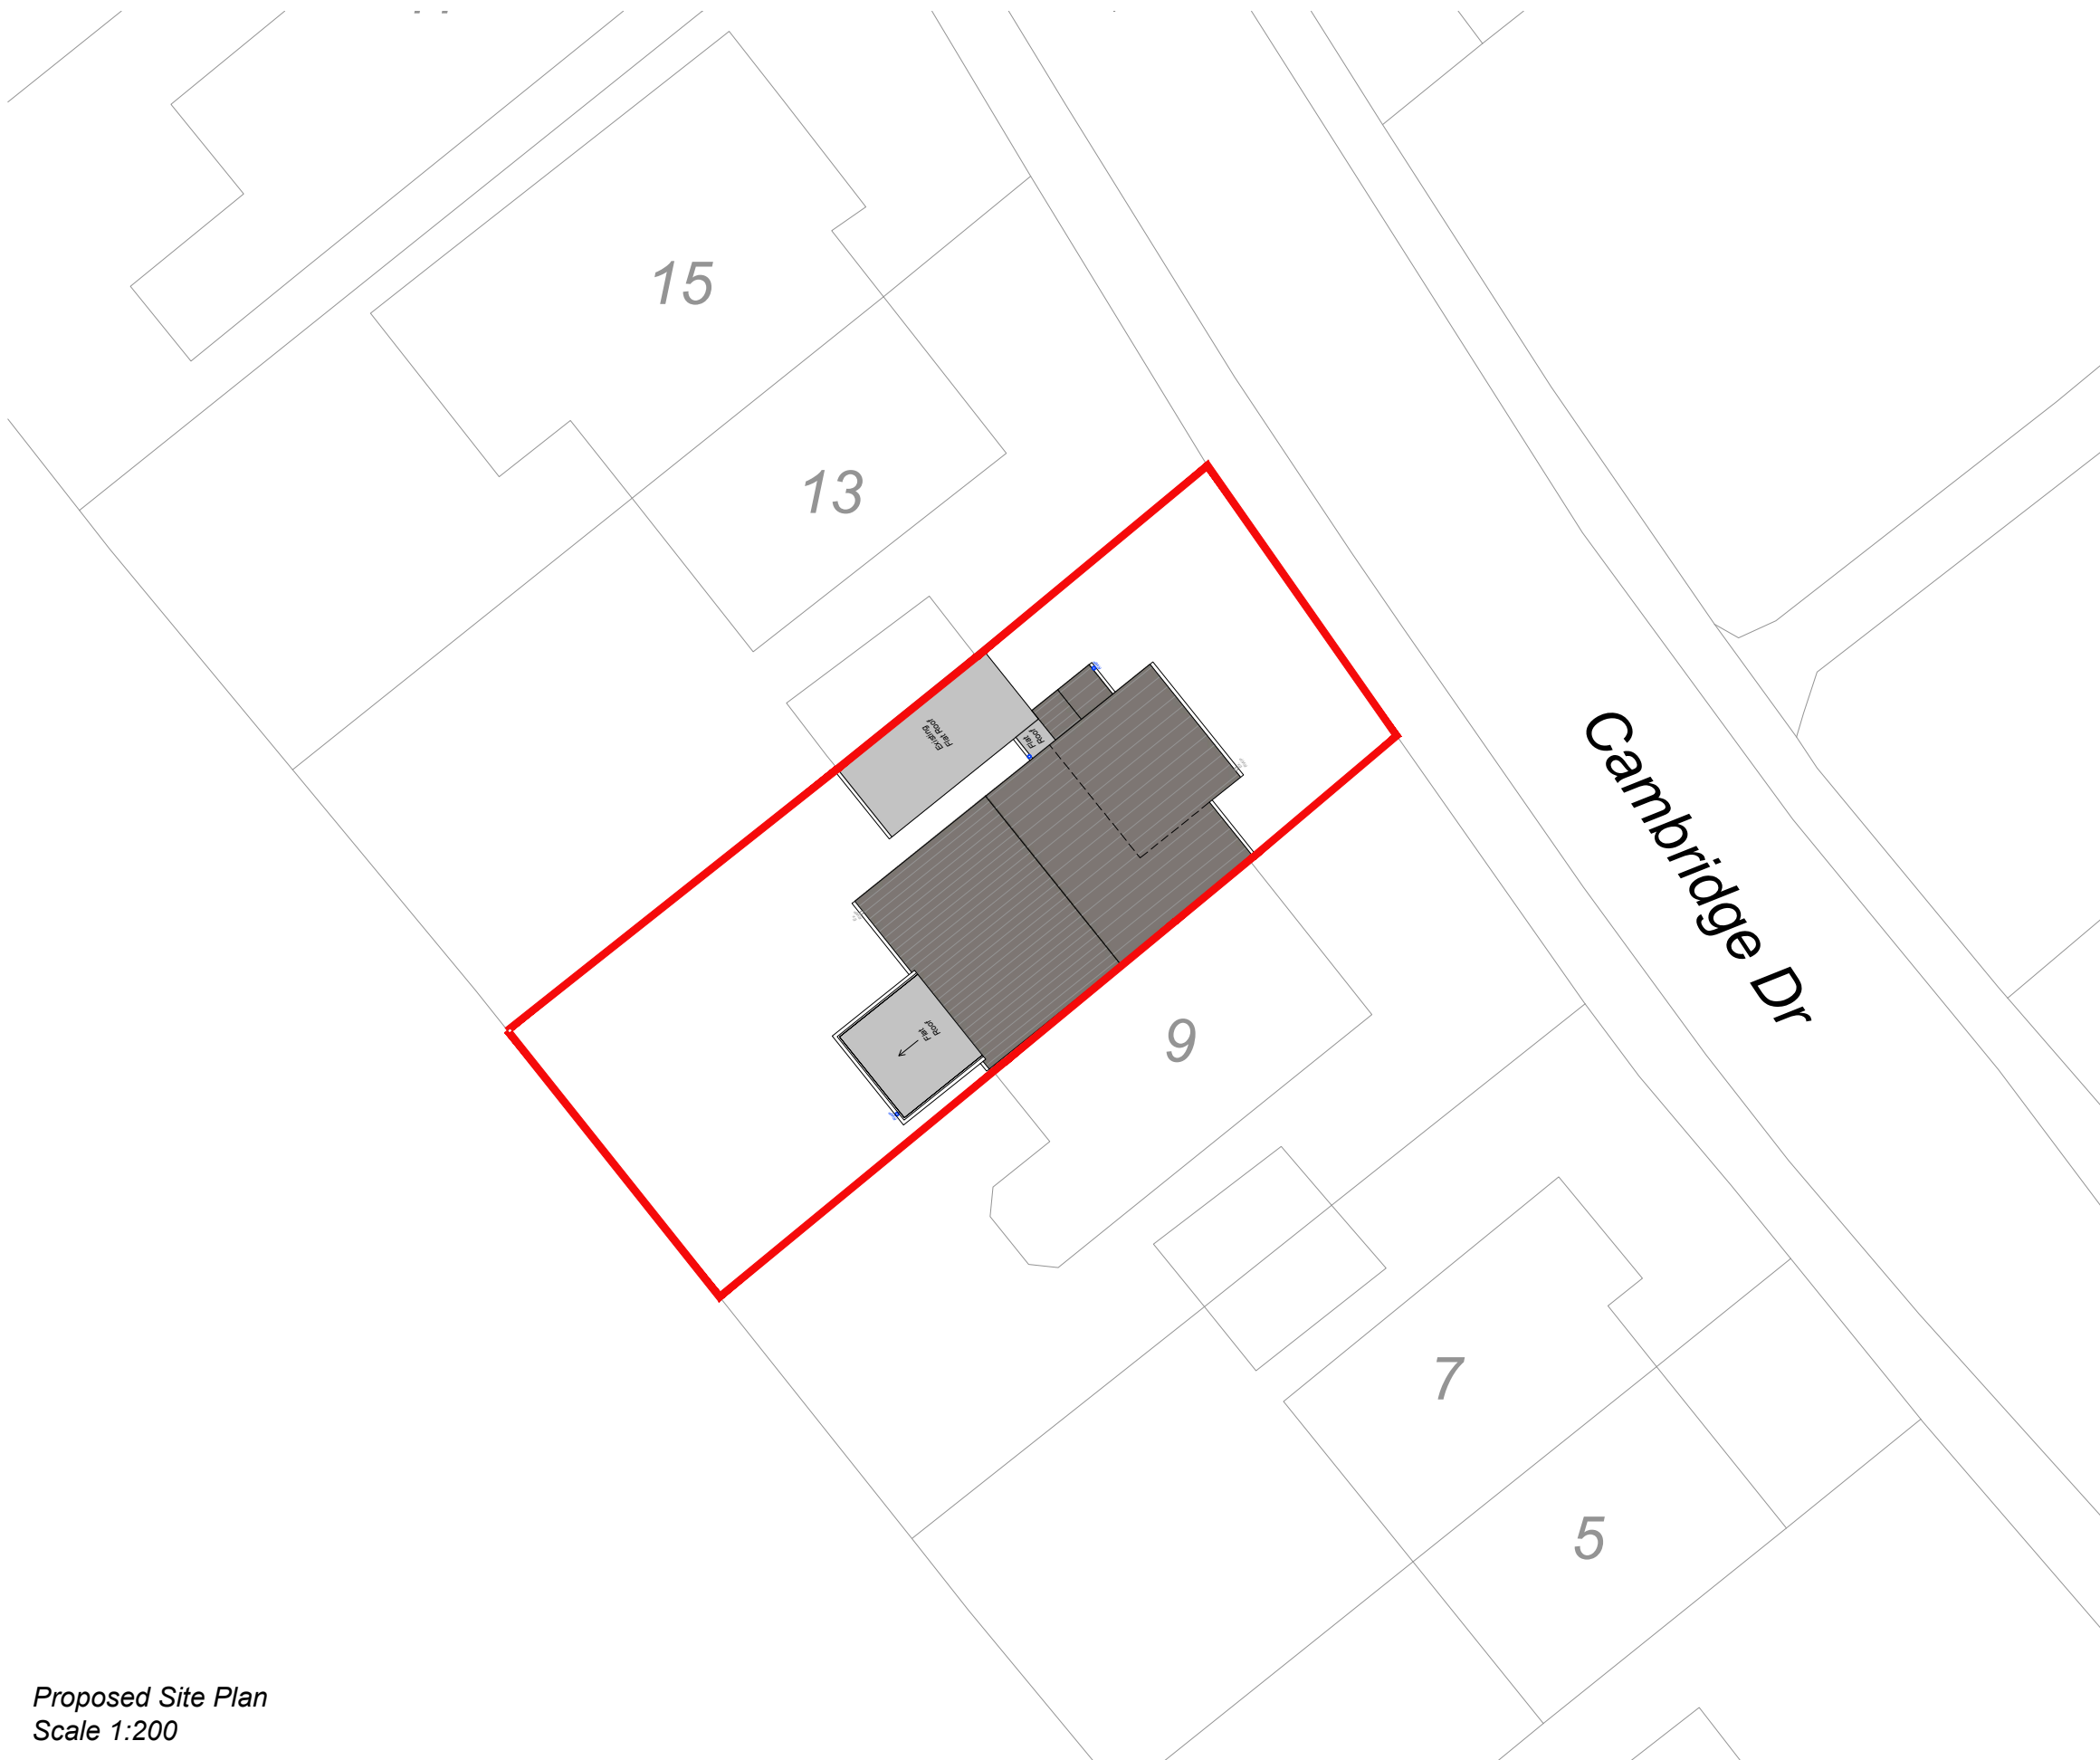

Proposed Site Plan
Scale 1:200

Ordnance Survey, (c) Crown Copyright 2026. All rights reserved. Licence number 100022432

 

Do not scale from this drawing. Work to given dimensions. All dimensions to be checked on site. Any discrepancies with this drawing to be reported and clarified prior to commencing work on site. ADM Surveyors Ltd accept no responsibility for works not undertaken fully in accordance with this drawing and relevant specifications.

Copyright © ADM Surveyors Limited

North Point:

Notes:

Rev:	Description:	By:	Date:

Project: Mr and Mrs Harrison 11 Cambridge Drive Desford Leicestershire LE9 9JB	Client: Mr and Mrs Harrison 11 Cambridge Drive Desford Leicestershire LE9 9JB		
Scale: 1:200	Drawing Issue: Planning		
Date: 16.10.2026	Drawn by: WNF	Checked by: TR	Paper Size: A3

Drawing Title:
Proposed Site Plan

Drawing Number: ADM-4221-PL-400	Revision Number: /
---	------------------------------

ADM

Surveyors

Chartered Quantity & Building Surveyors

Suite 1, Rosehill, 165 Lutterworth Road,
Blaby, Leicester, LE8 4DX
Tel: 0116 2775527
www.admsurveyors.co.uk

CHARTERED PRACTICE