


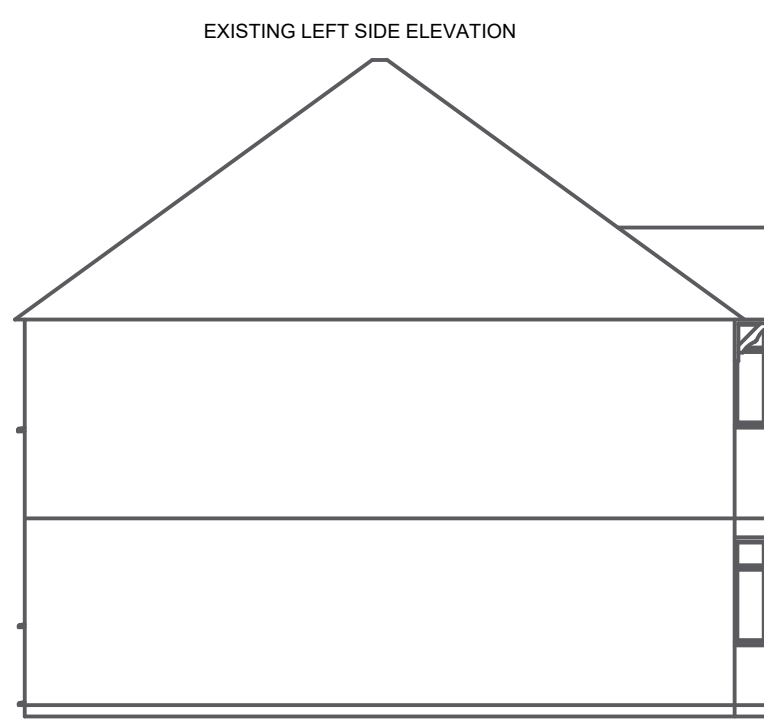
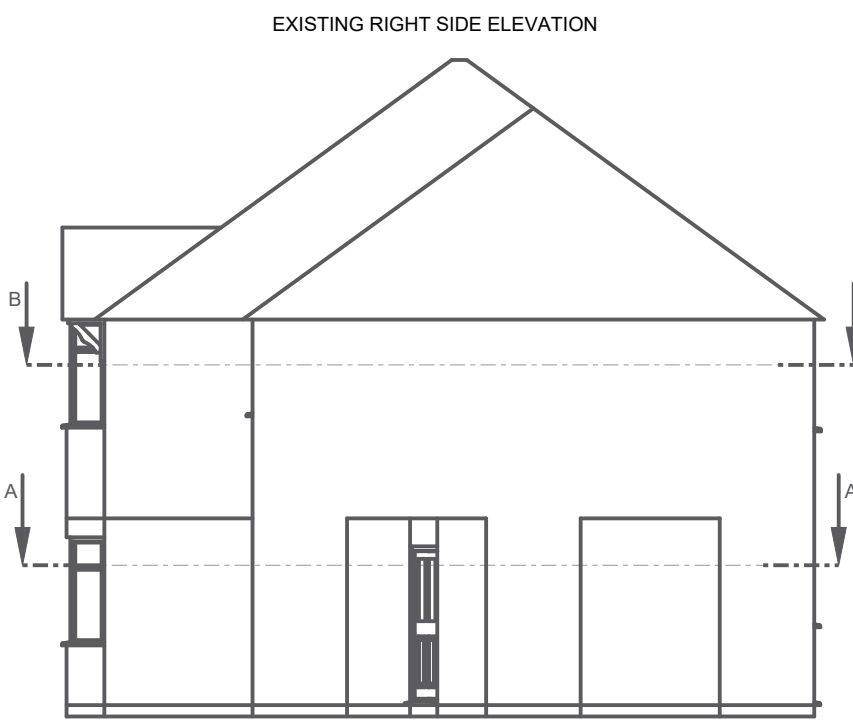
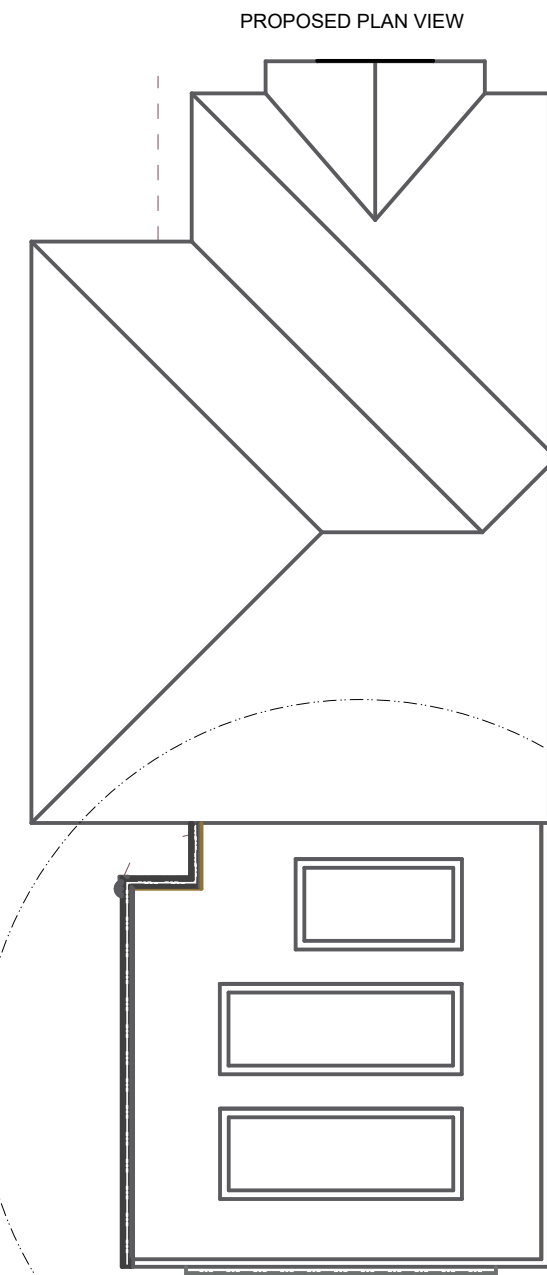
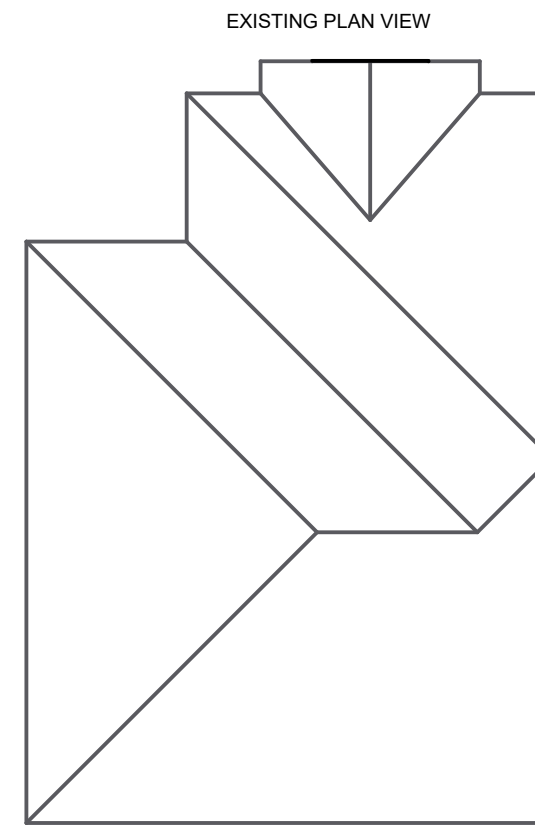


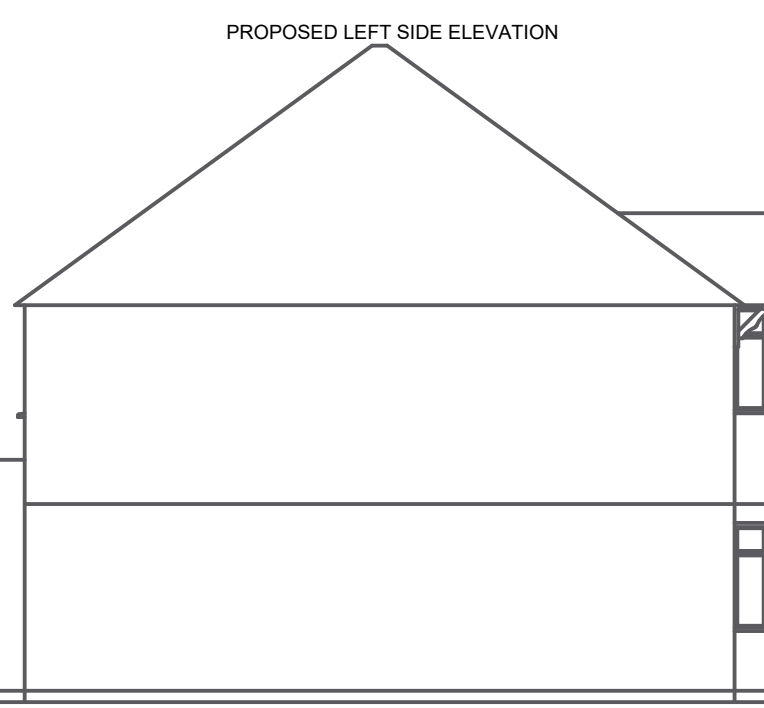


SCALE 1:100
SCALE 0.010

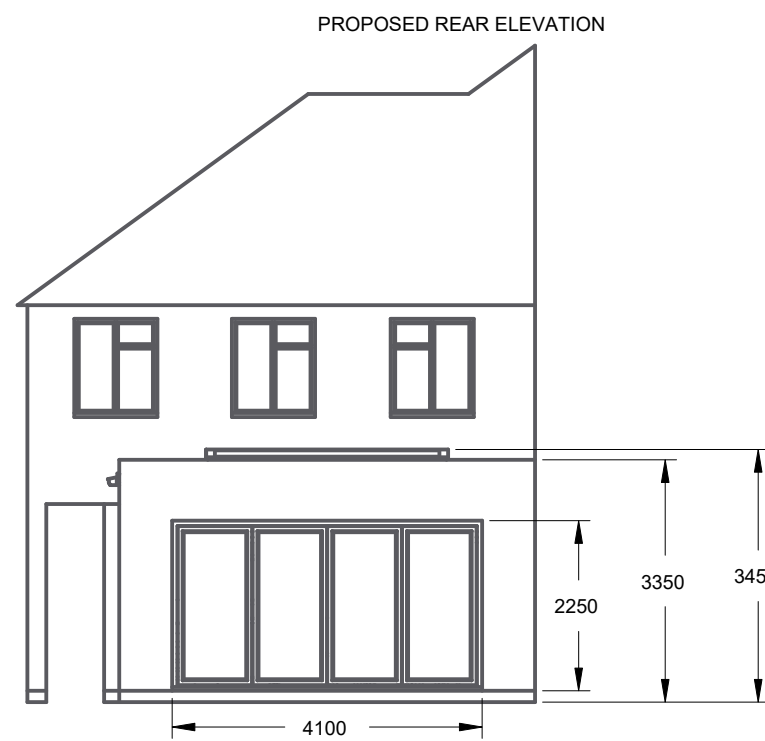


SCALE 1:100
SCALE 0.010

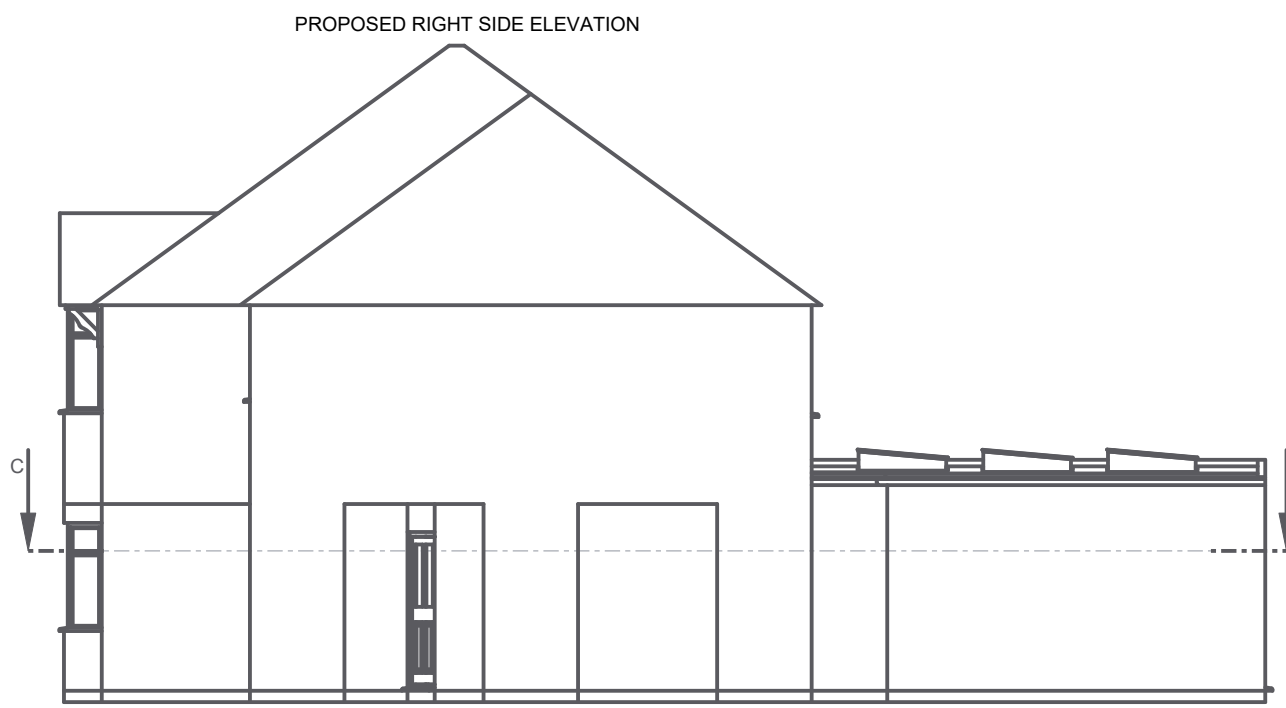


SEE DETAIL A

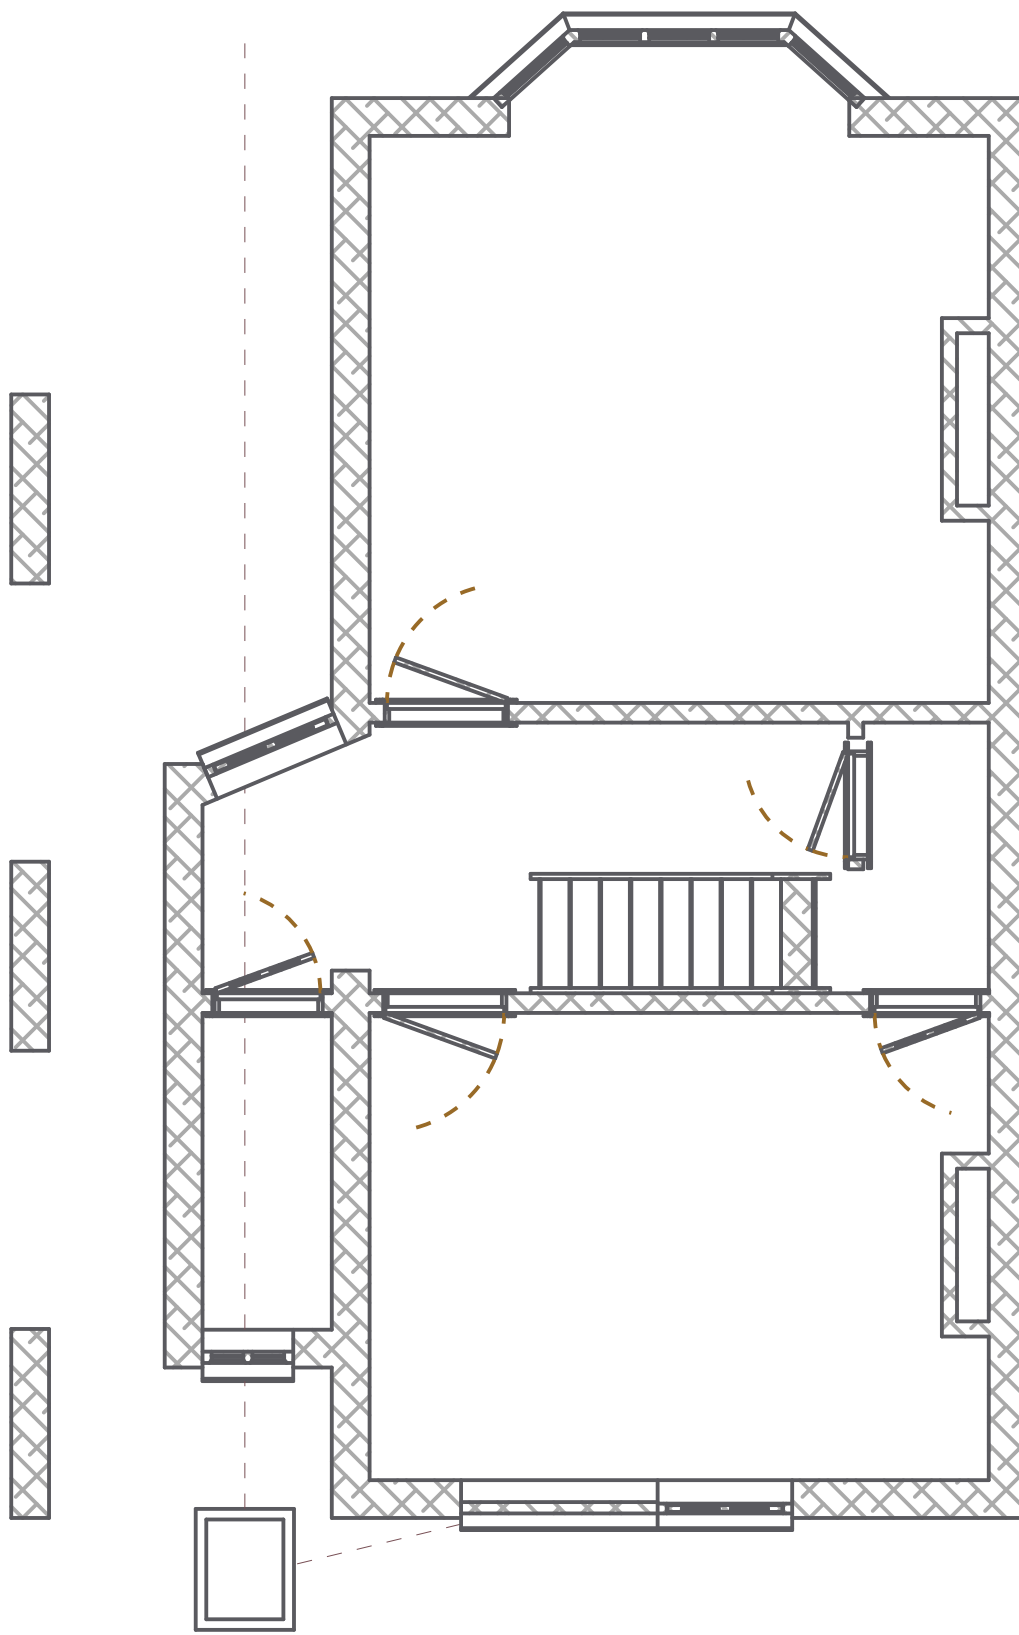




EXISTING GROUND FLOOR PLAN
SECTION A-A
SCALE 1:100
SCALE 0.020

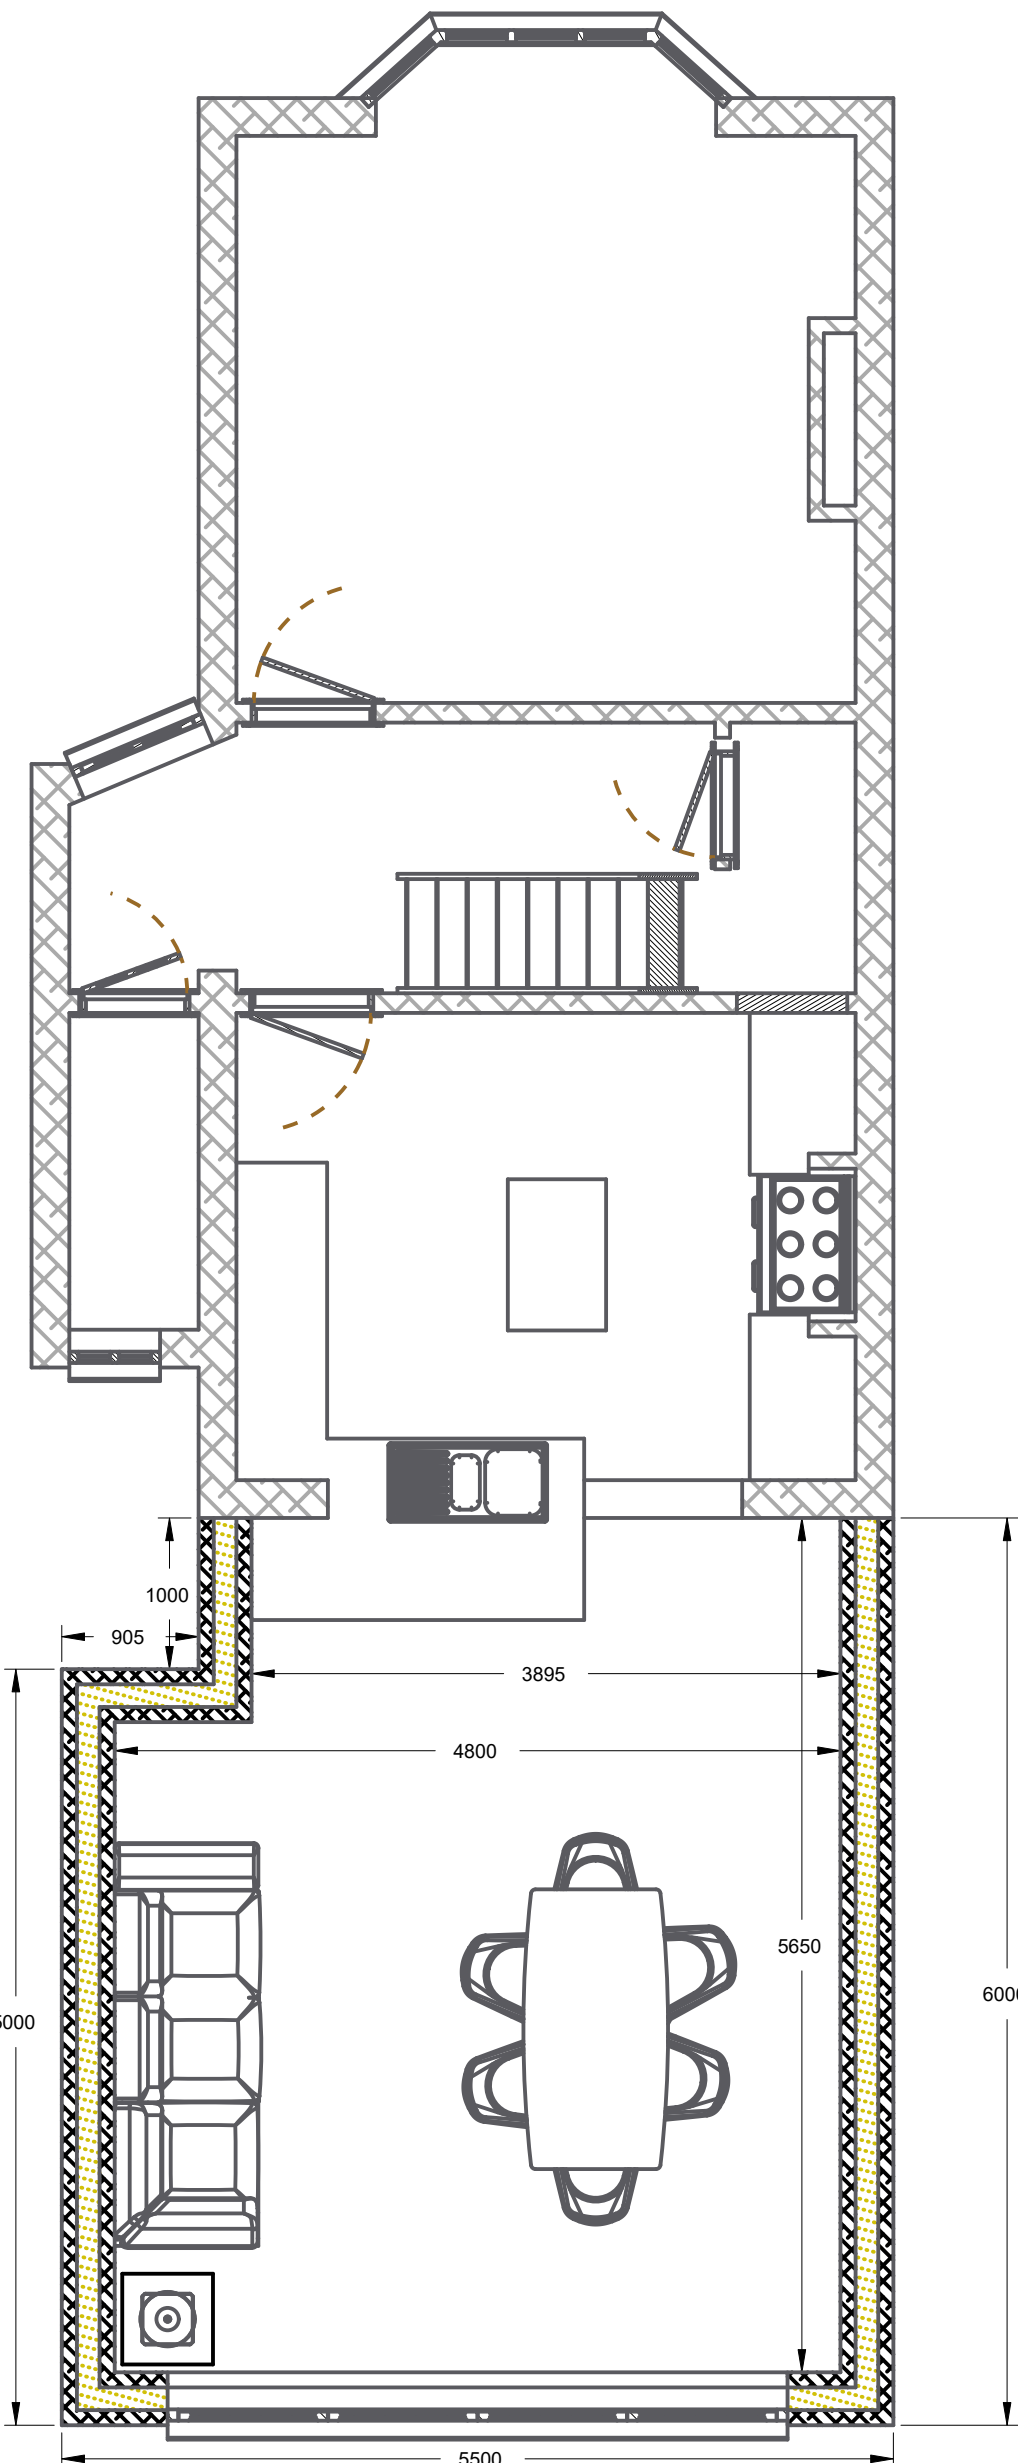

PROPOSED GROUND FLOOR PLAN
SECTION C-C
SCALE 1:50
SCALE 0.020

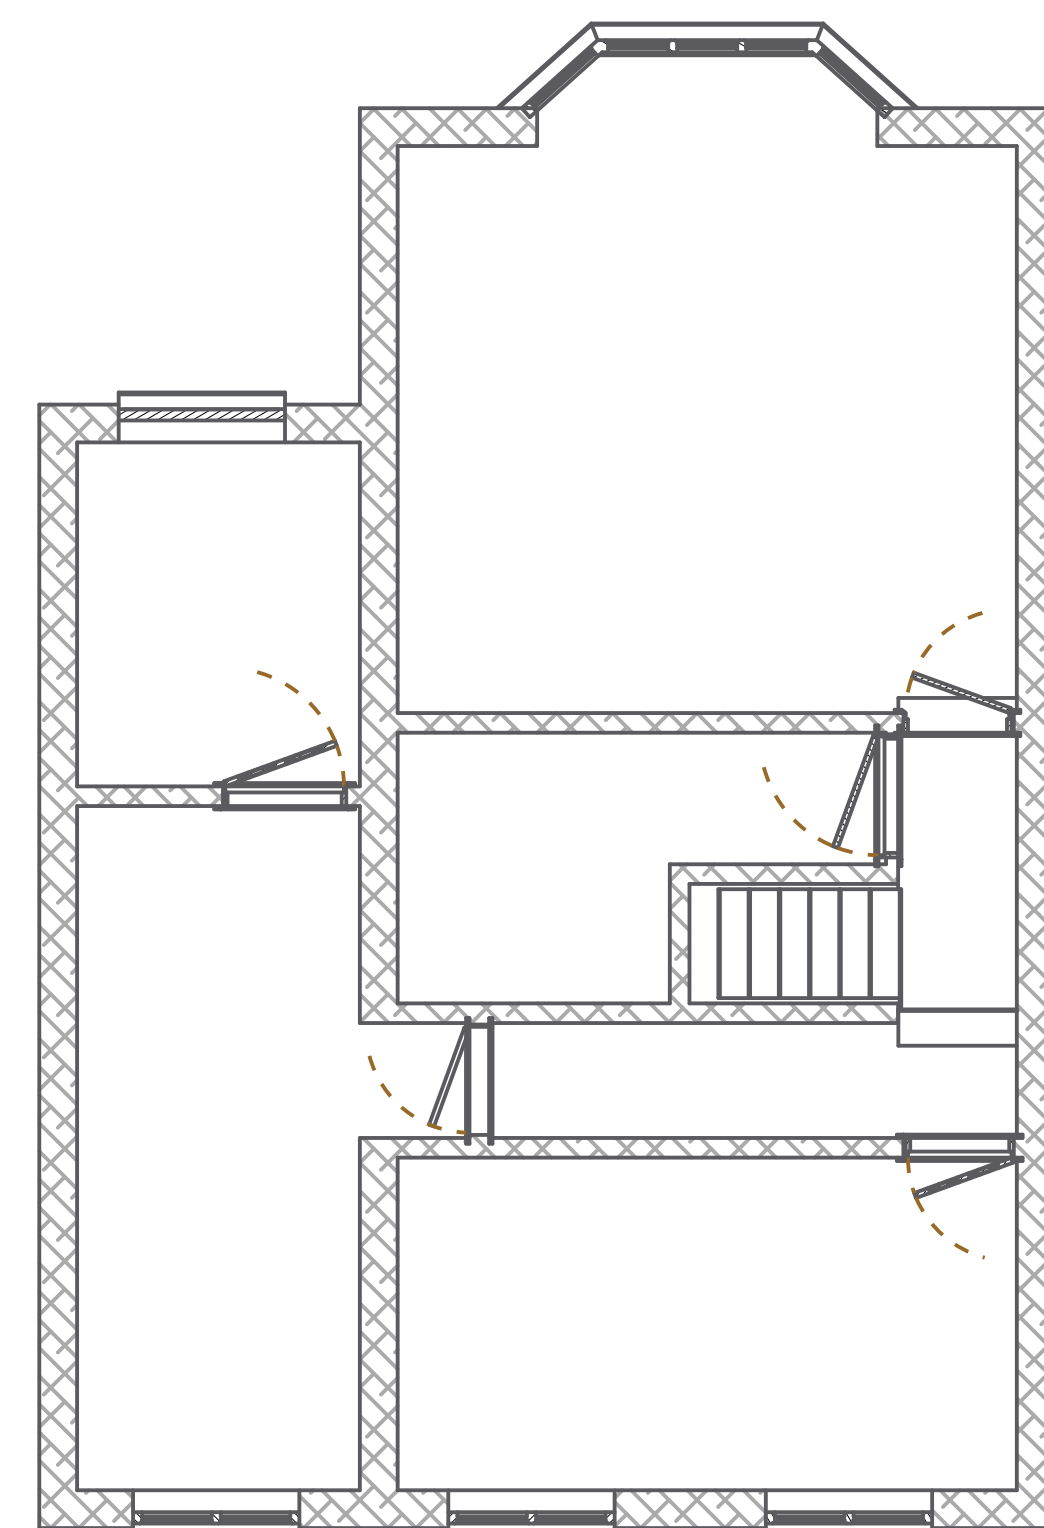

EXISTING FIRST FLOOR PLAN
NO CHANGE
SECTION B-B
SCALE 1:50
SCALE 0.020

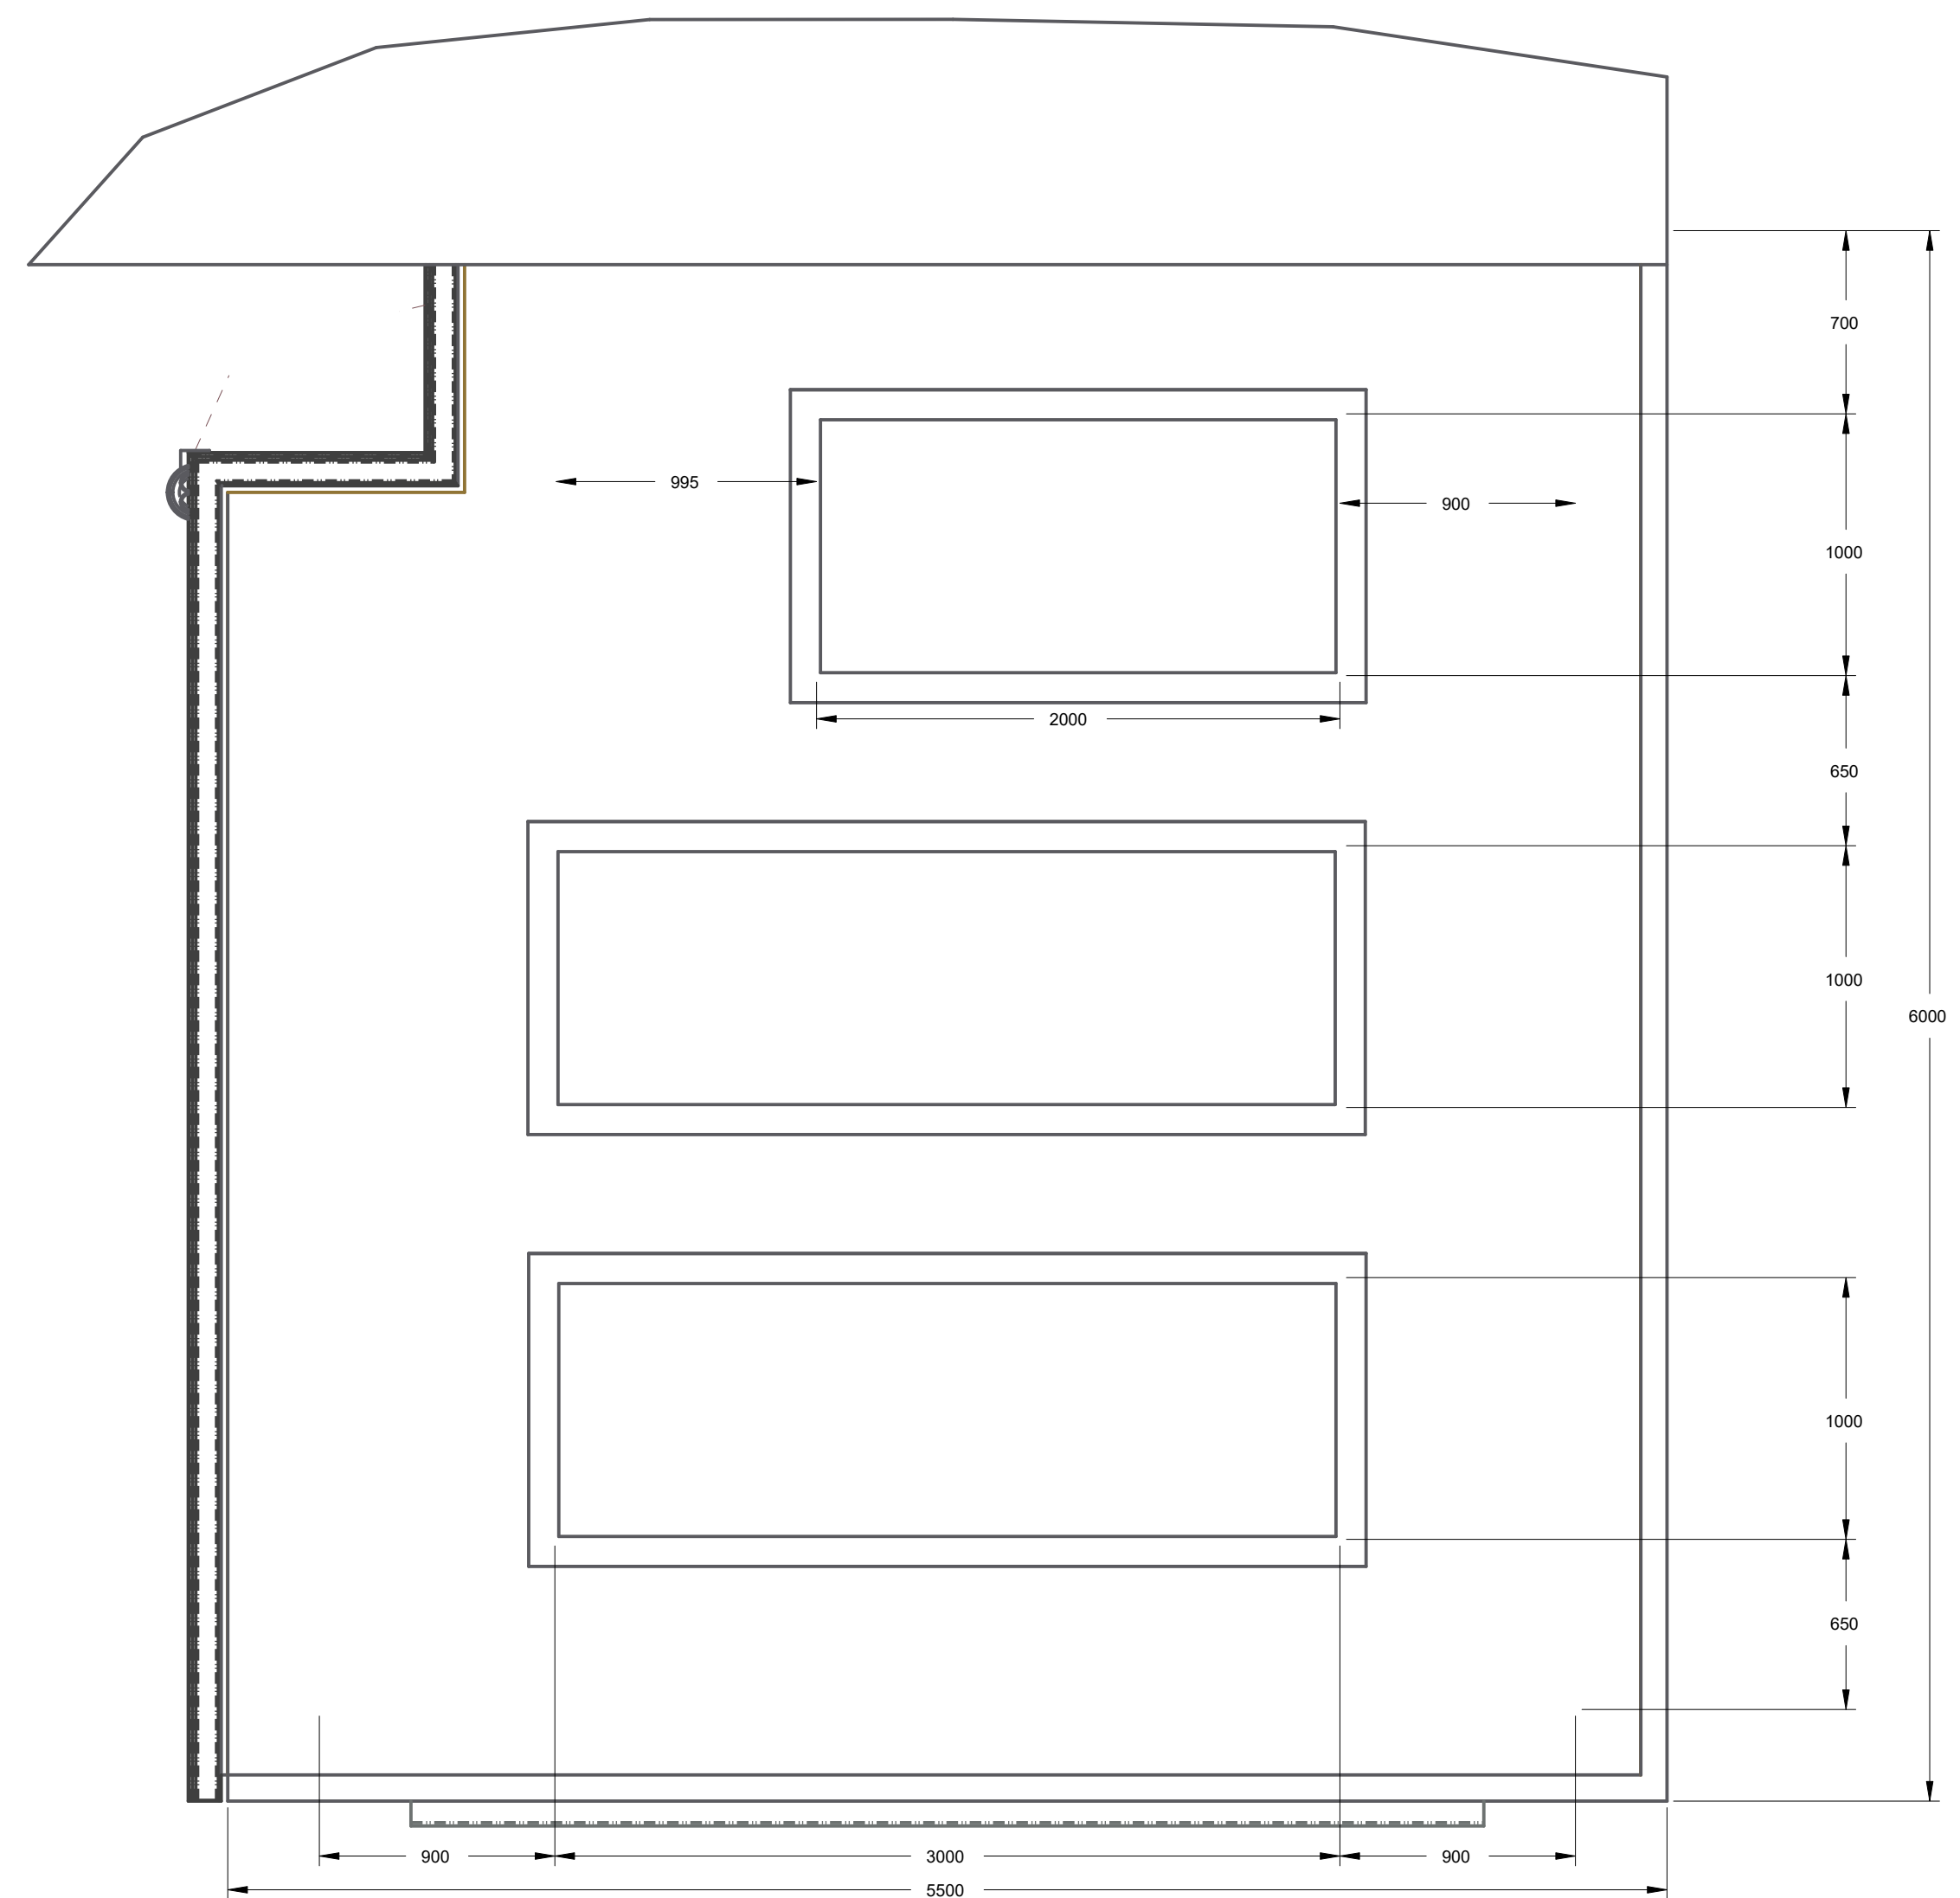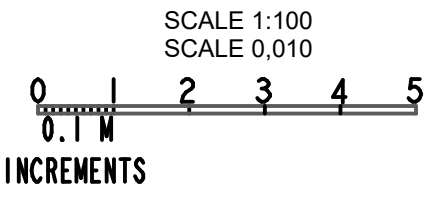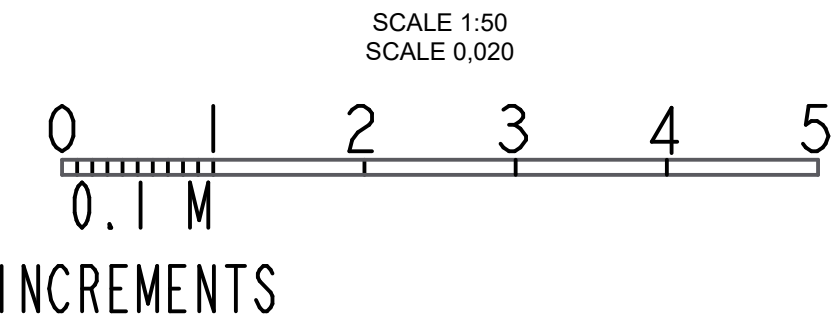

DETAIL A
ROOF LIGHT POSITIONS
SCALE 1:25
SCALE 0.040