






**Existing Front Elevation -
1:100**

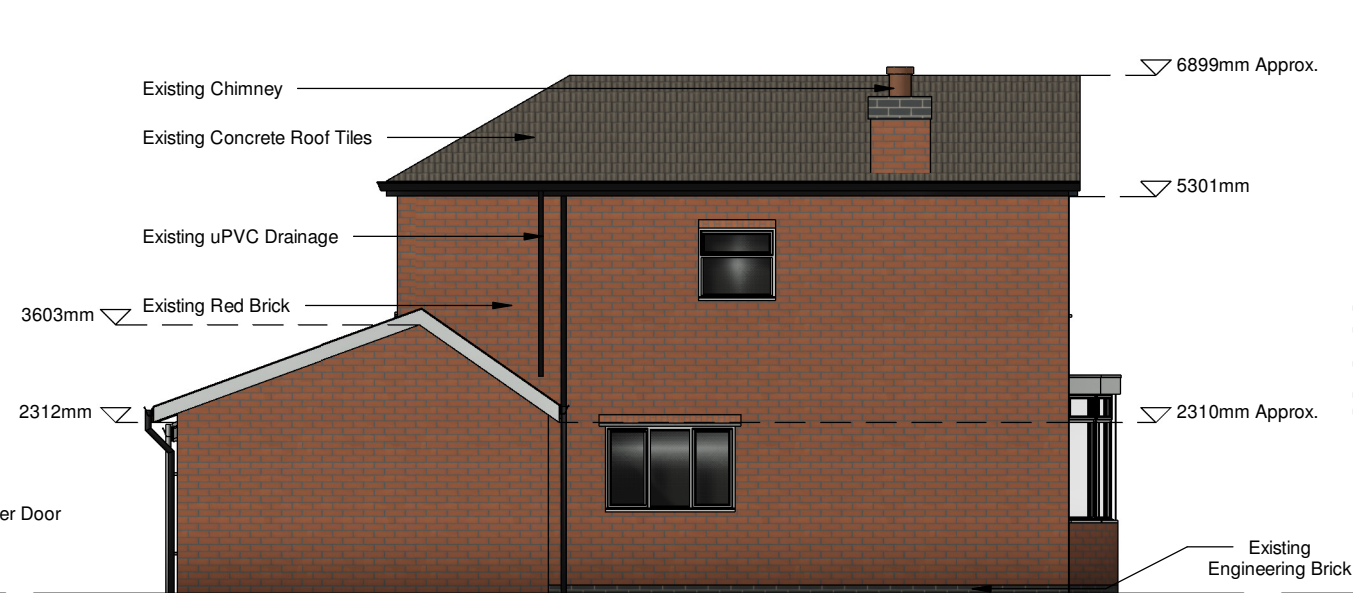


**Existing Side Elevation -
1:100**

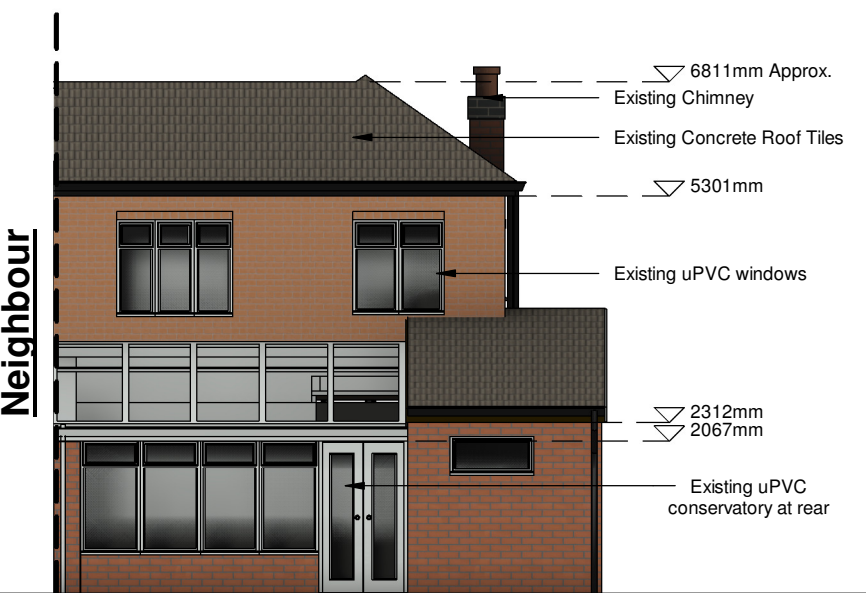


**Existing Rear Elevation -
1:100**

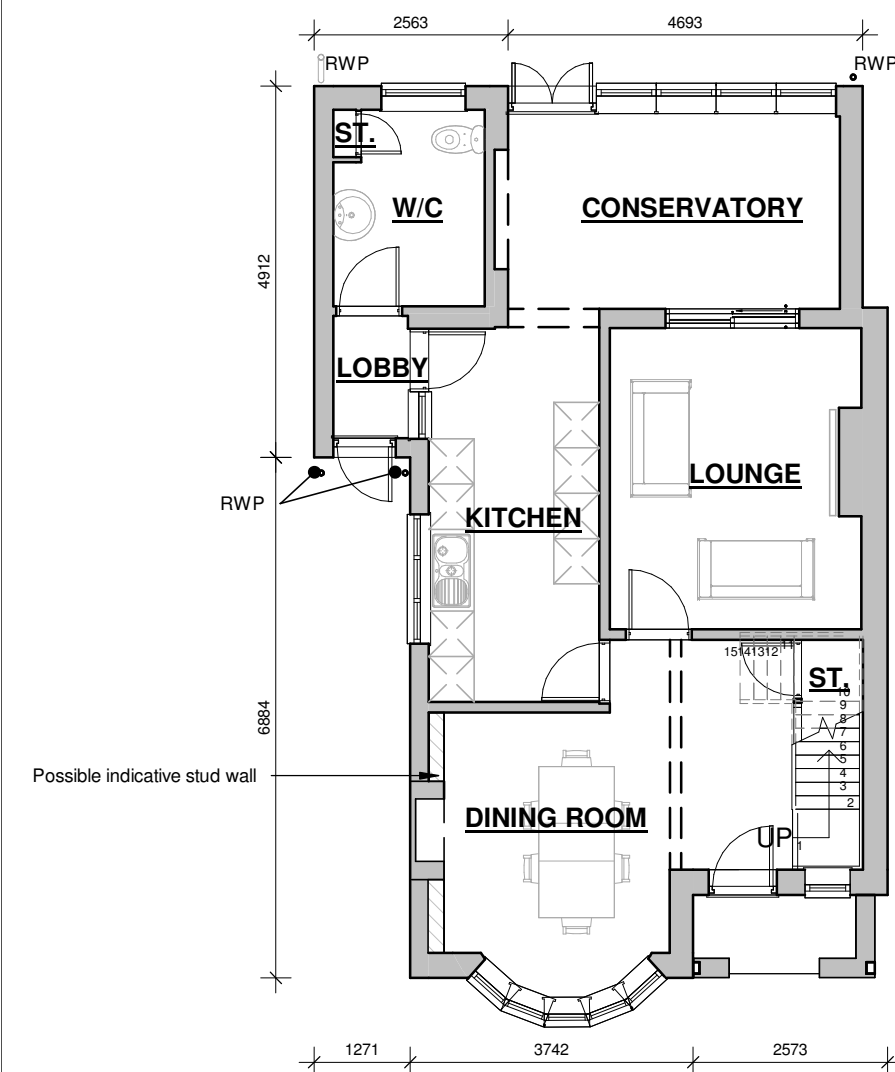


**Existing Ground Floor Plan -
1:100**

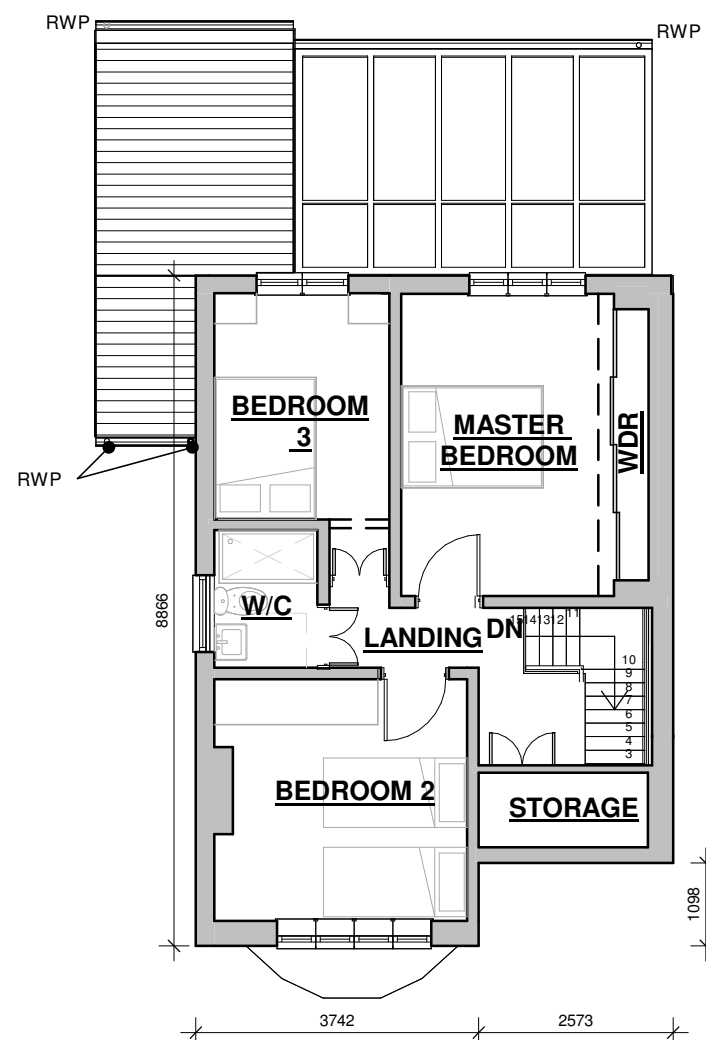

**Existing First Floor Plan -
1:100**

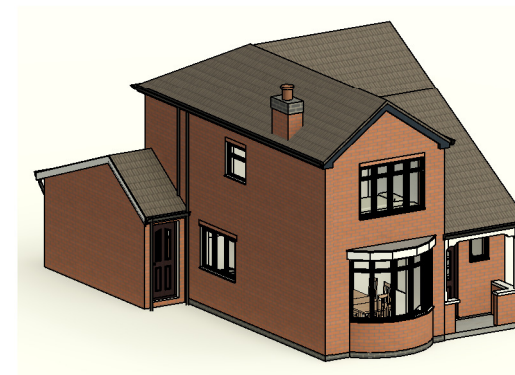


**Existing 3D View 1 -
Not To Scale**

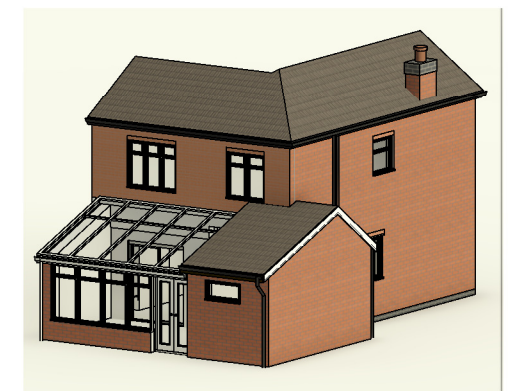

**Existing 3D View 2 -
Not To Scale**

Scale 1:100

 

NOTE : ALL DIMENSIONS ARE TO BE CONFIRMED ON SITE.

Client Mr & Ms Newton				Job No. 23/54 Drawing No. 01		hayward ARCHITECTS LTD 19 Station Road Hinckley Leicestershire LE10 1AW Tel: 01455 635 665 Fax: 01455 618 971 www.hayward-architects.co.uk	
Project Alternations and Extensions Sapcote Road Hinckley	Scale As Indicated	Sheet A3	Date JULY 2023				
	Drawing As Existing						
The COPYRIGHT OF THIS DRAWING IS VESTED IN HAYWARD ARCHITECTS LTD. REPRODUCTION IN ANY FORM, EITHER IN WHOLE OR IN PART IS FORBIDDEN WITHOUT THE PRIOR WRITTEN PERMISSION OF THE COPYRIGHT HOLDER. DO NOT SCALE FROM DRAWING AND ONLY FIGURED DIMENSIONS ARE TO BE USED					Drawing Status Planning		