






Front Elevation -
1:100

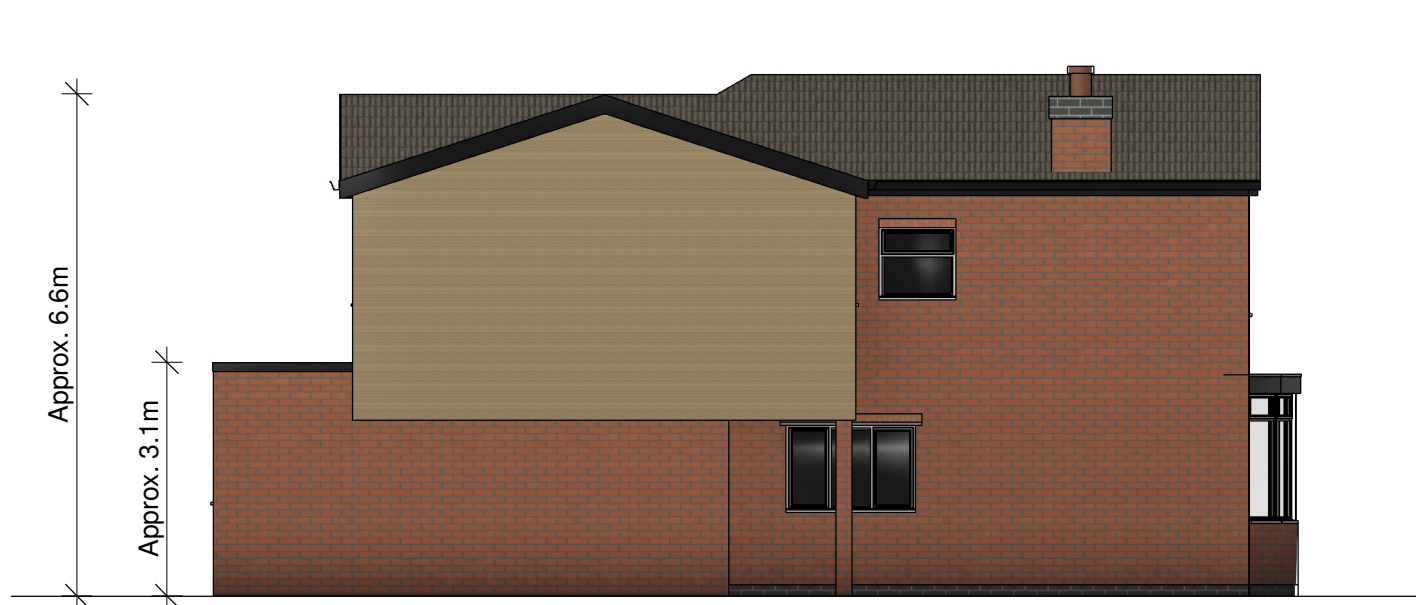


Side Elevation -
1:100

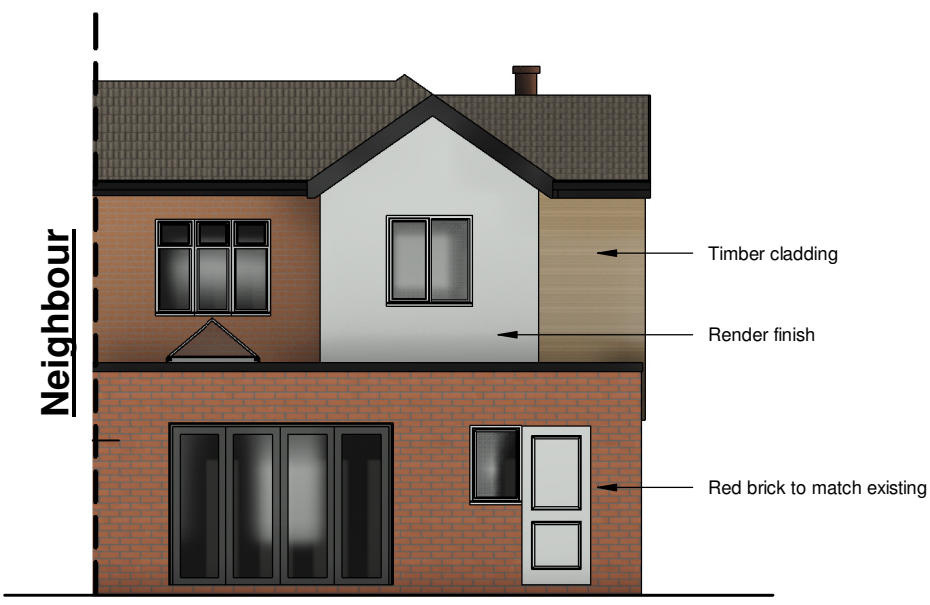

Rear Elevation -
1:100

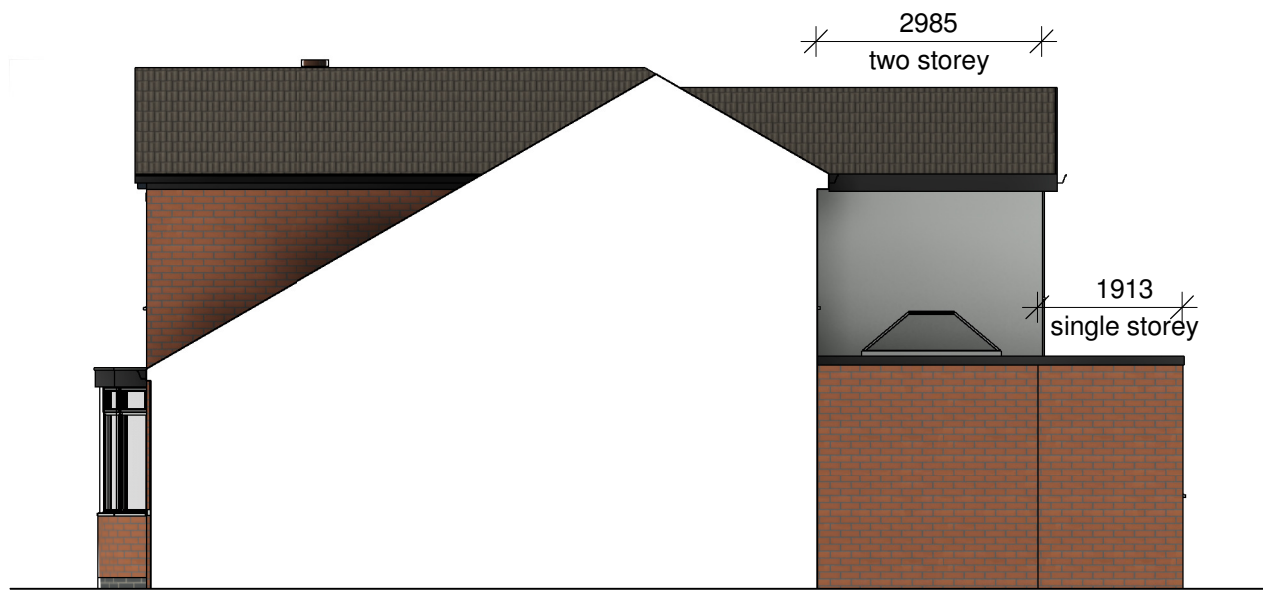


Side Elevation -
1:100

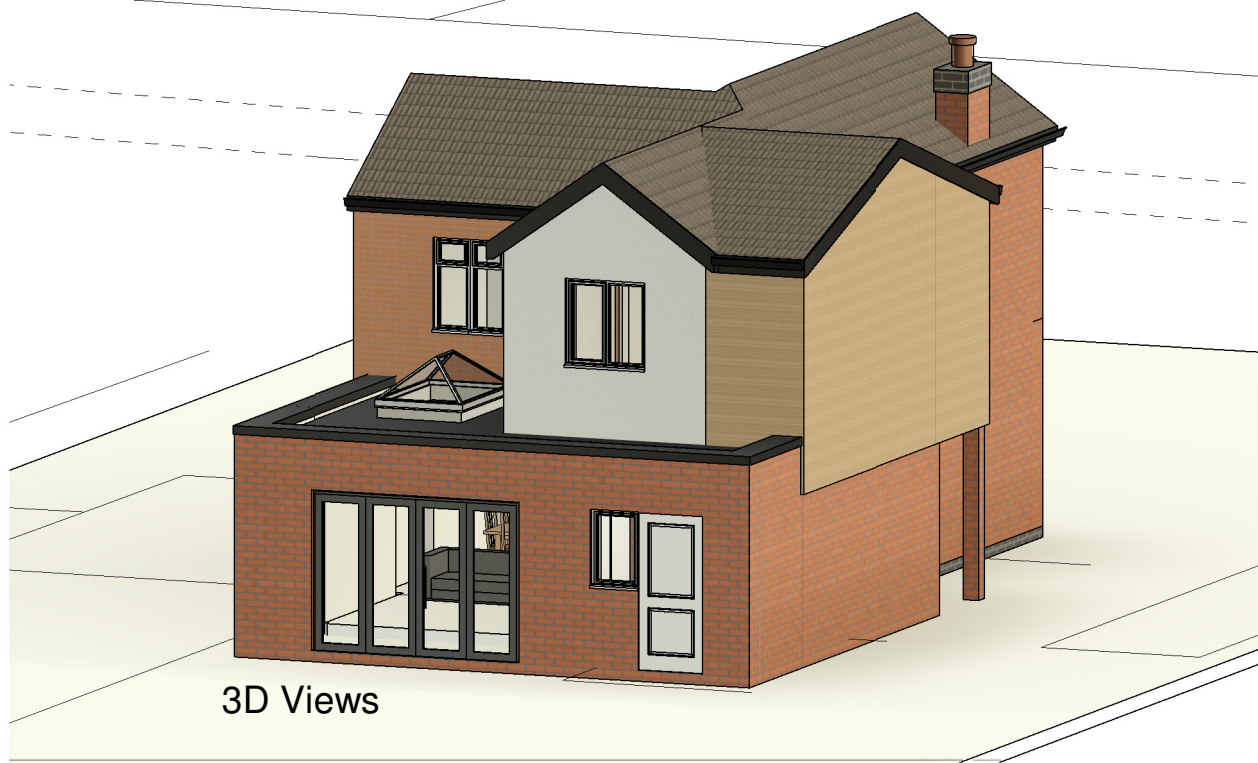


3D Views



NOTE : ALL DIMENSIONS ARE TO BE CONFIRMED ON SITE.

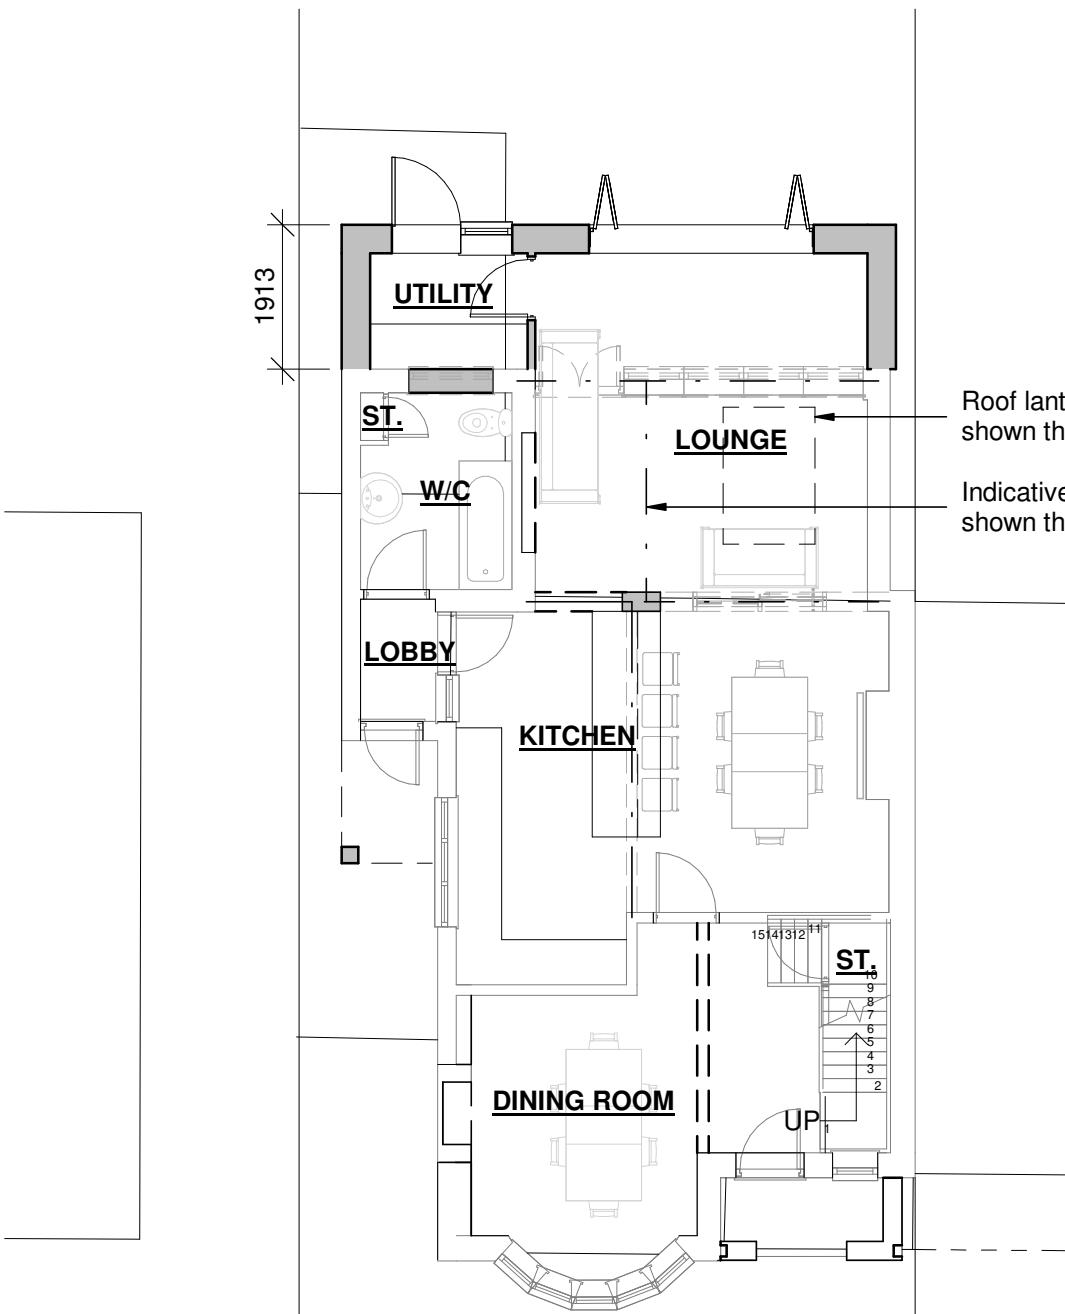

Existing Ground Floor Plan - 1:100

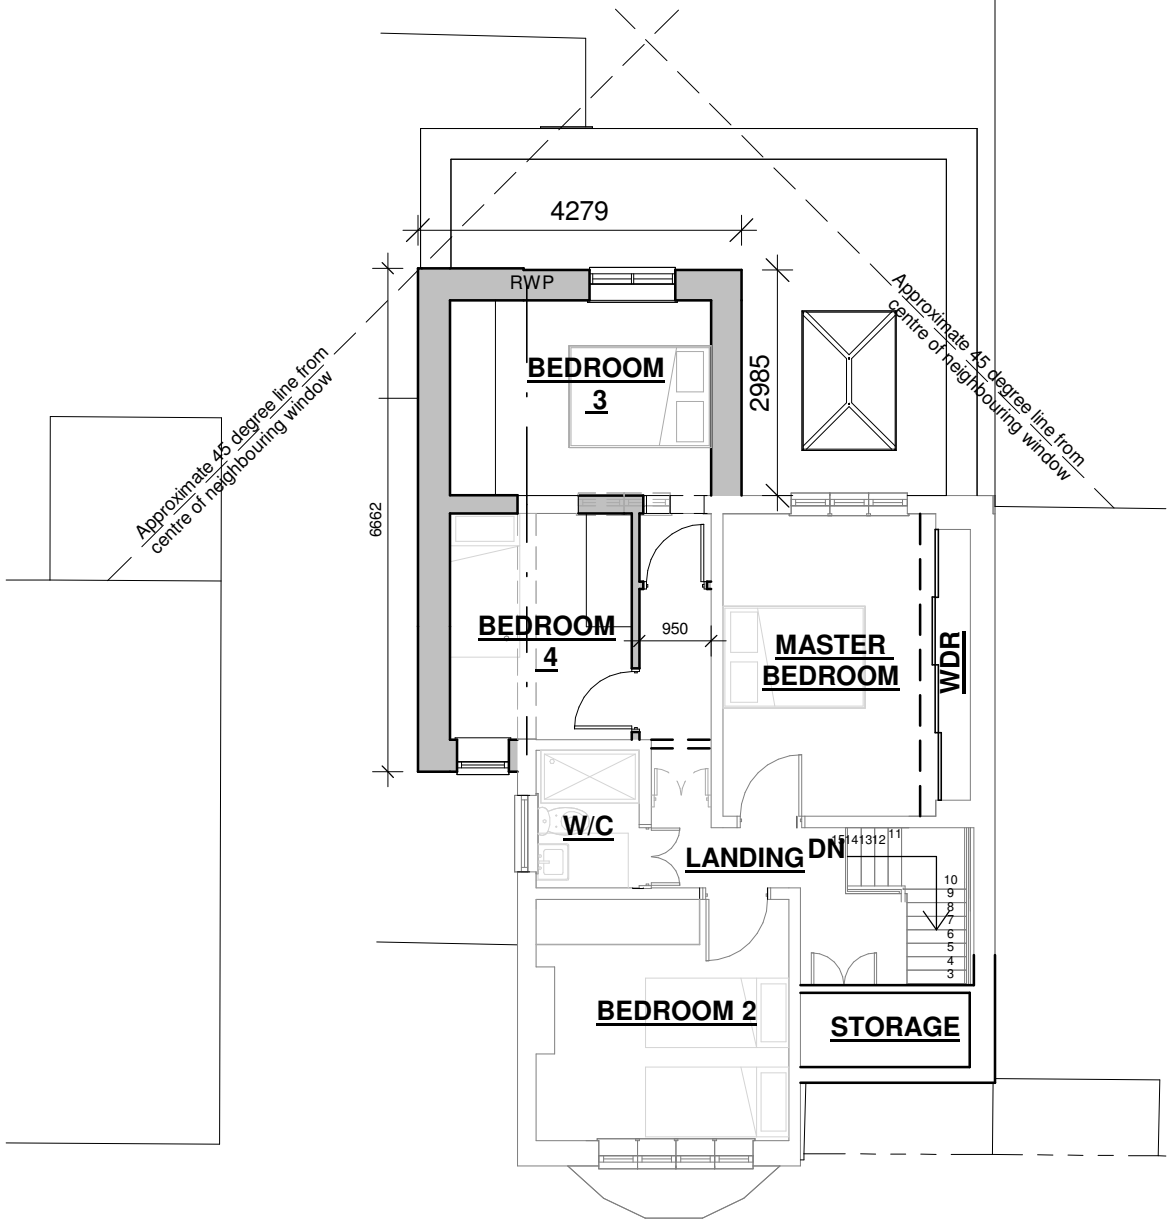

Existing First Floor Plan -
1:100

Client Mr & Ms Newton			hayward ARCHITECTS LTD 	
Project Title Alternations and Extensions 135 Sappote Road Hinckley				
Drawing Title As proposed			19 Station Road Hinckley Leicestershire LE10 1AW	
			Tel: 01455 635 665 Fax: 01455 618 971 www.hayward-architects.co.uk	
Scale 1:100	Date JULY 2023	Sheet A2	Job No. 23/54	Drawing No. 03a
Author ZLM	Checked by -			
THE COPYRIGHT OF THIS DRAWING IS VESTED IN HAYWARD ARCHITECTS LTD. REPRODUCTION IN ANY FORM EITHER IN WHOLE OR IN PART IS FORBIDDEN WITHOUT THE PRIOR WRITTEN PERMISSION OF THE COPYRIGHT HOLDER. DO NOT SCALE FROM DRAWING AND ONLY FIGURED DIMENSIONS ARE TO BE USED			Status Planning	