
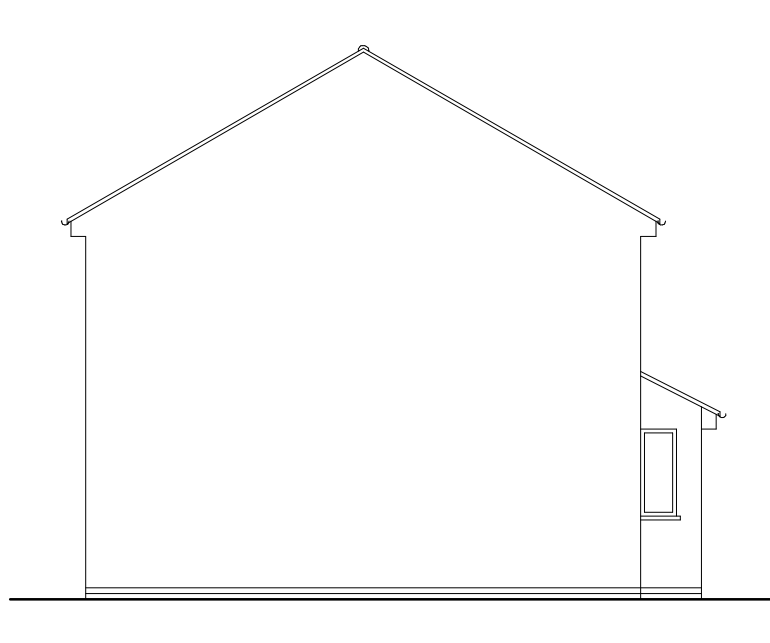
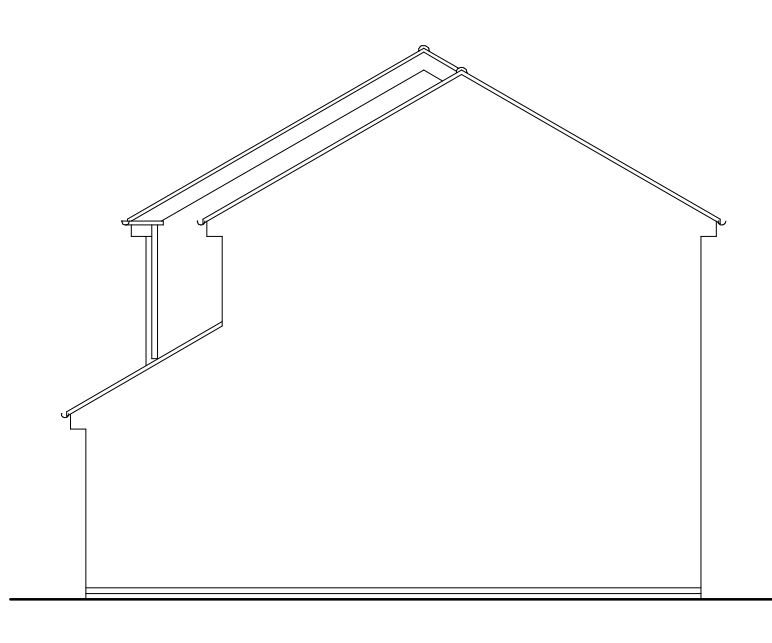


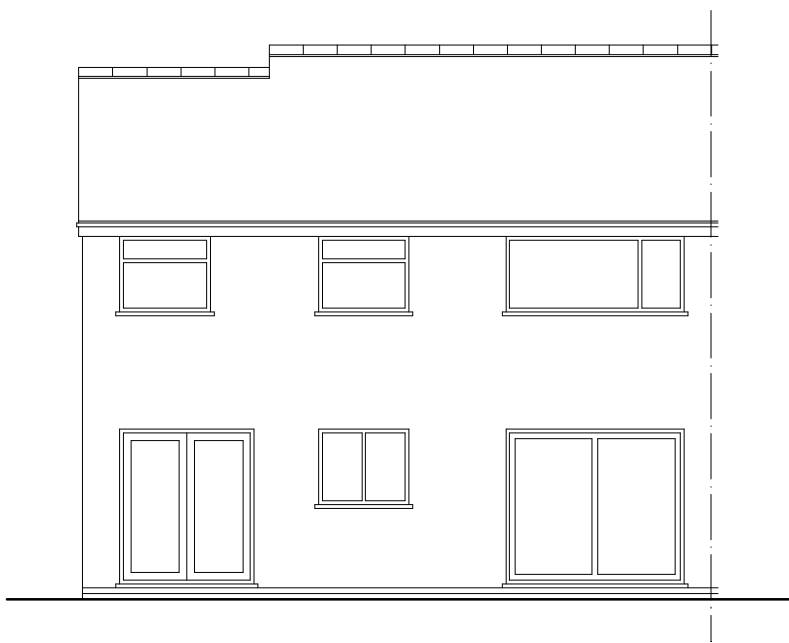

Existing Front Elevation

Existing Rear Elevation



Existing Elevation To No 19

Existing Elevation To No 17




Proposed Front Elevation

Proposed Rear Elevation

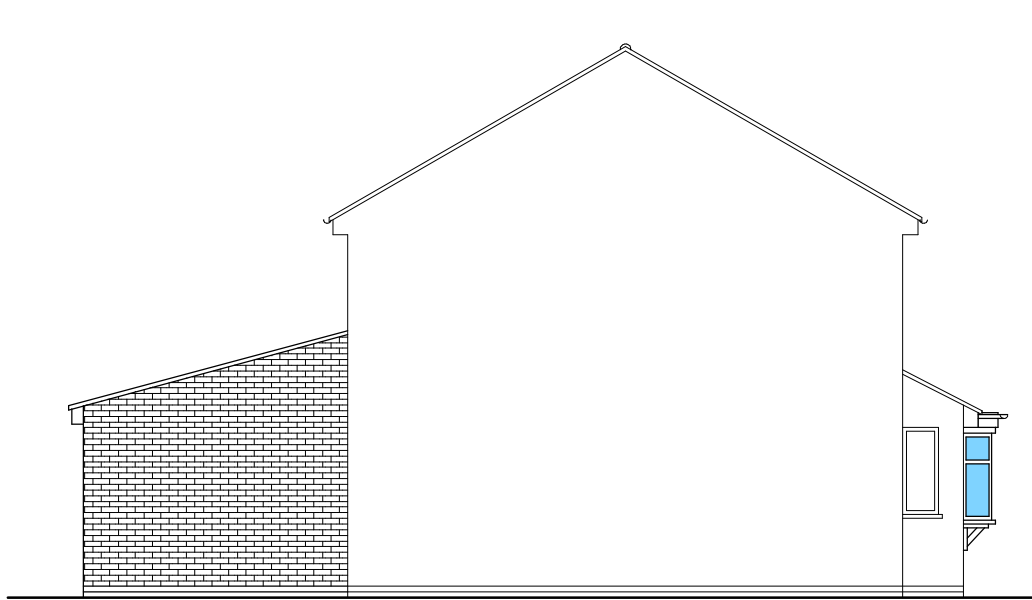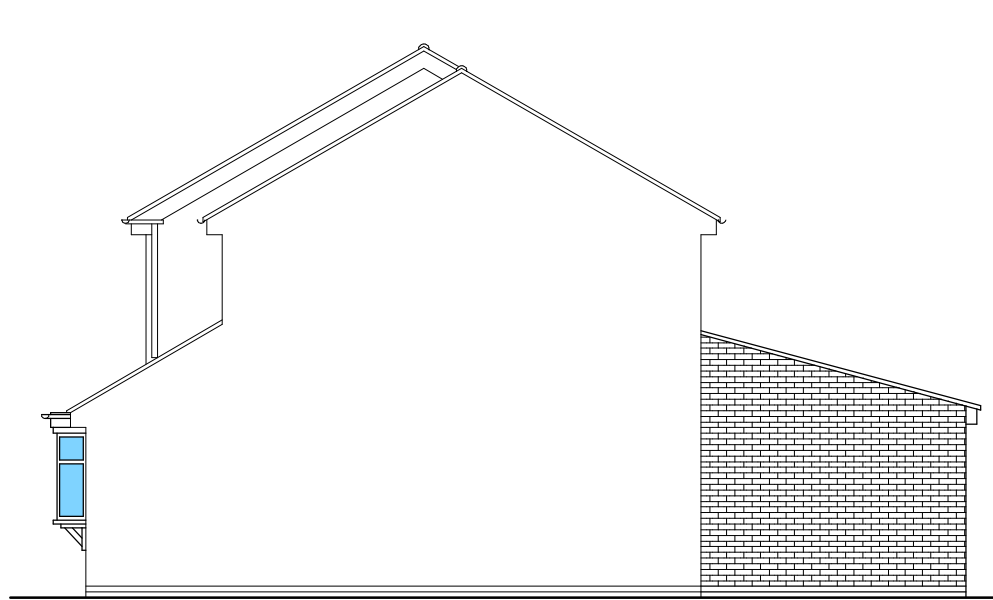


Proposed Elevation To No 19


Proposed Elevation To No 17

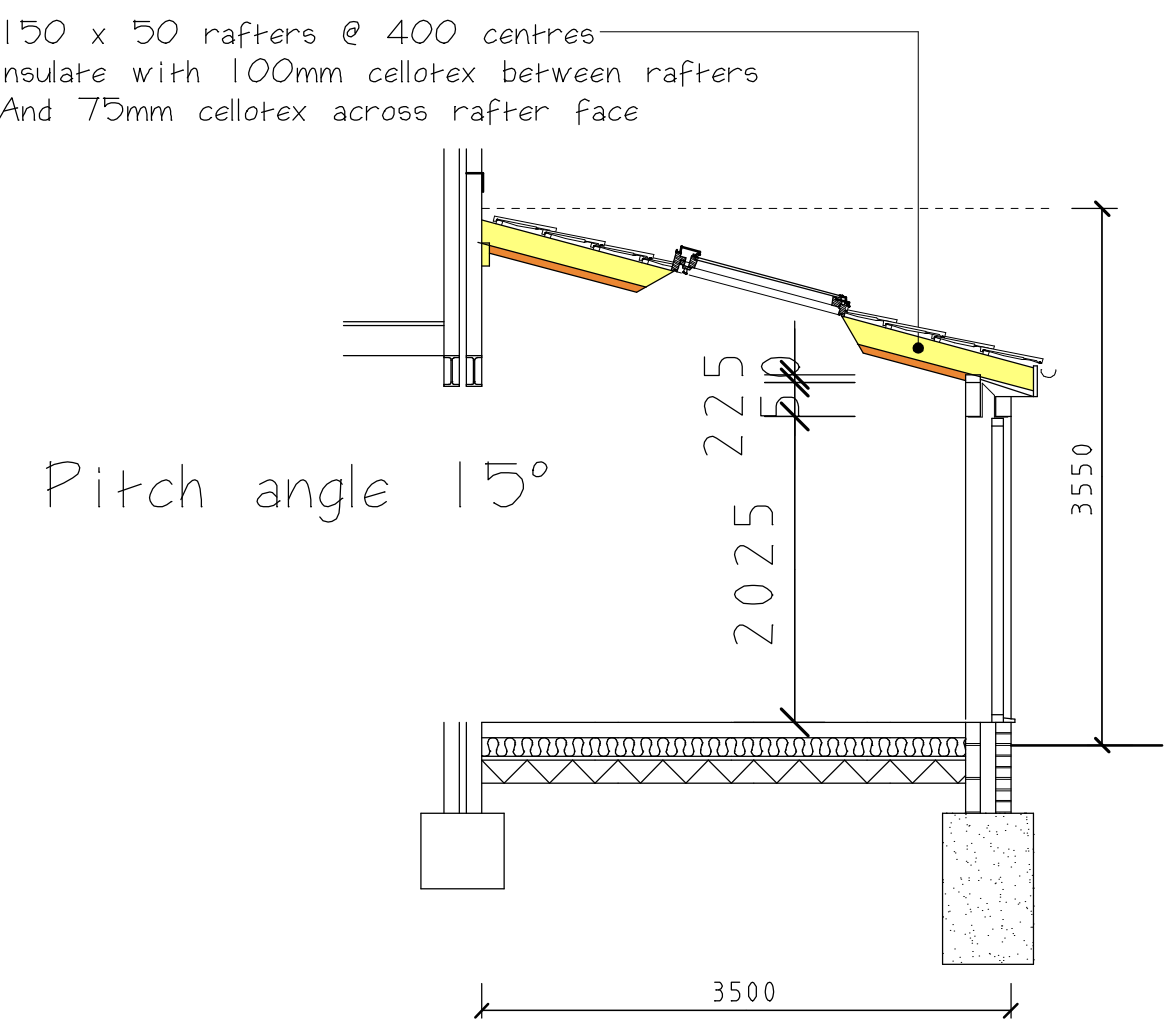


Section AA

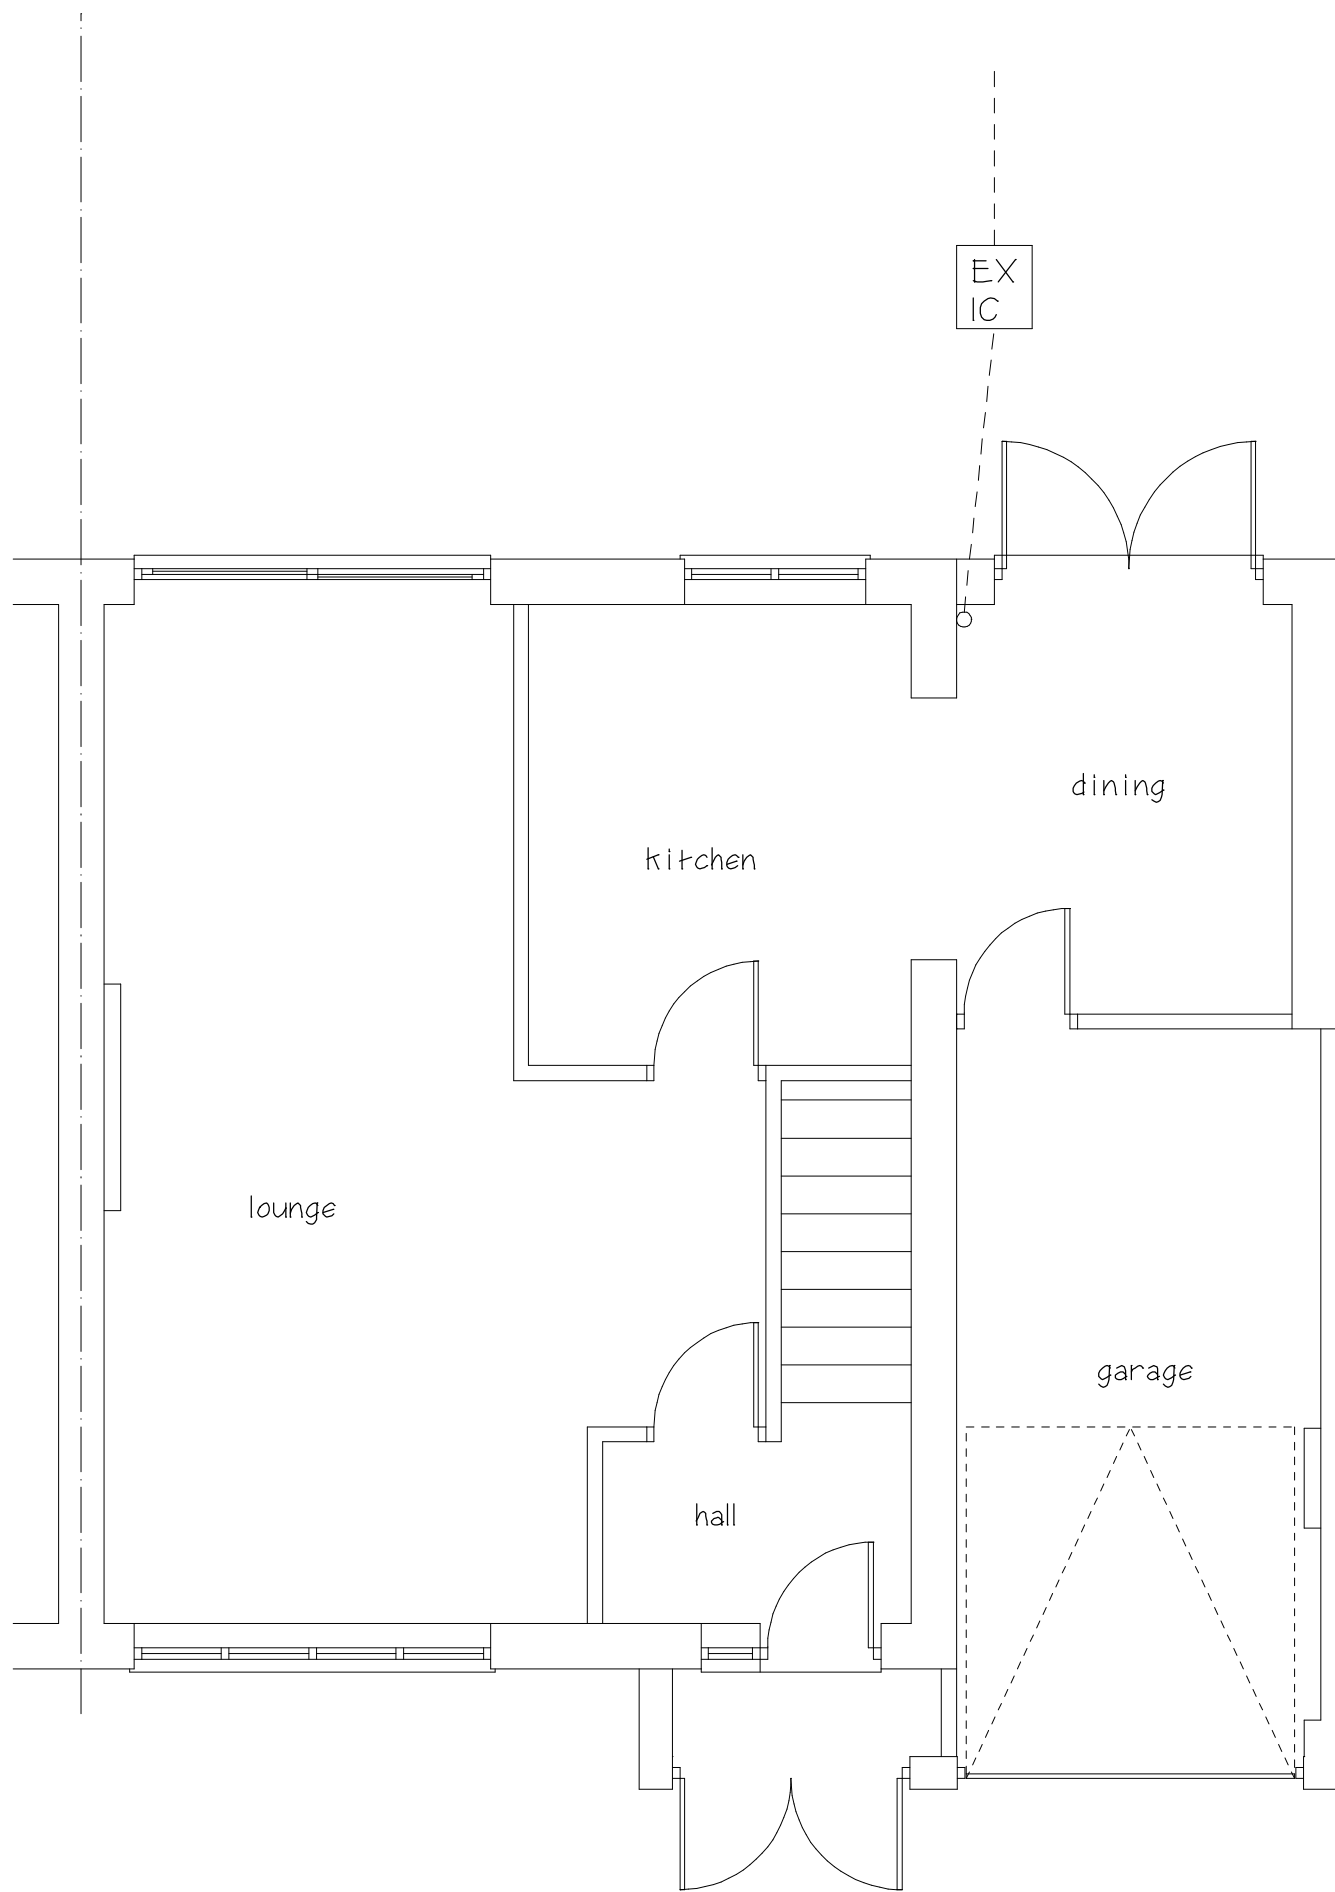

Existing Ground Floor Plan

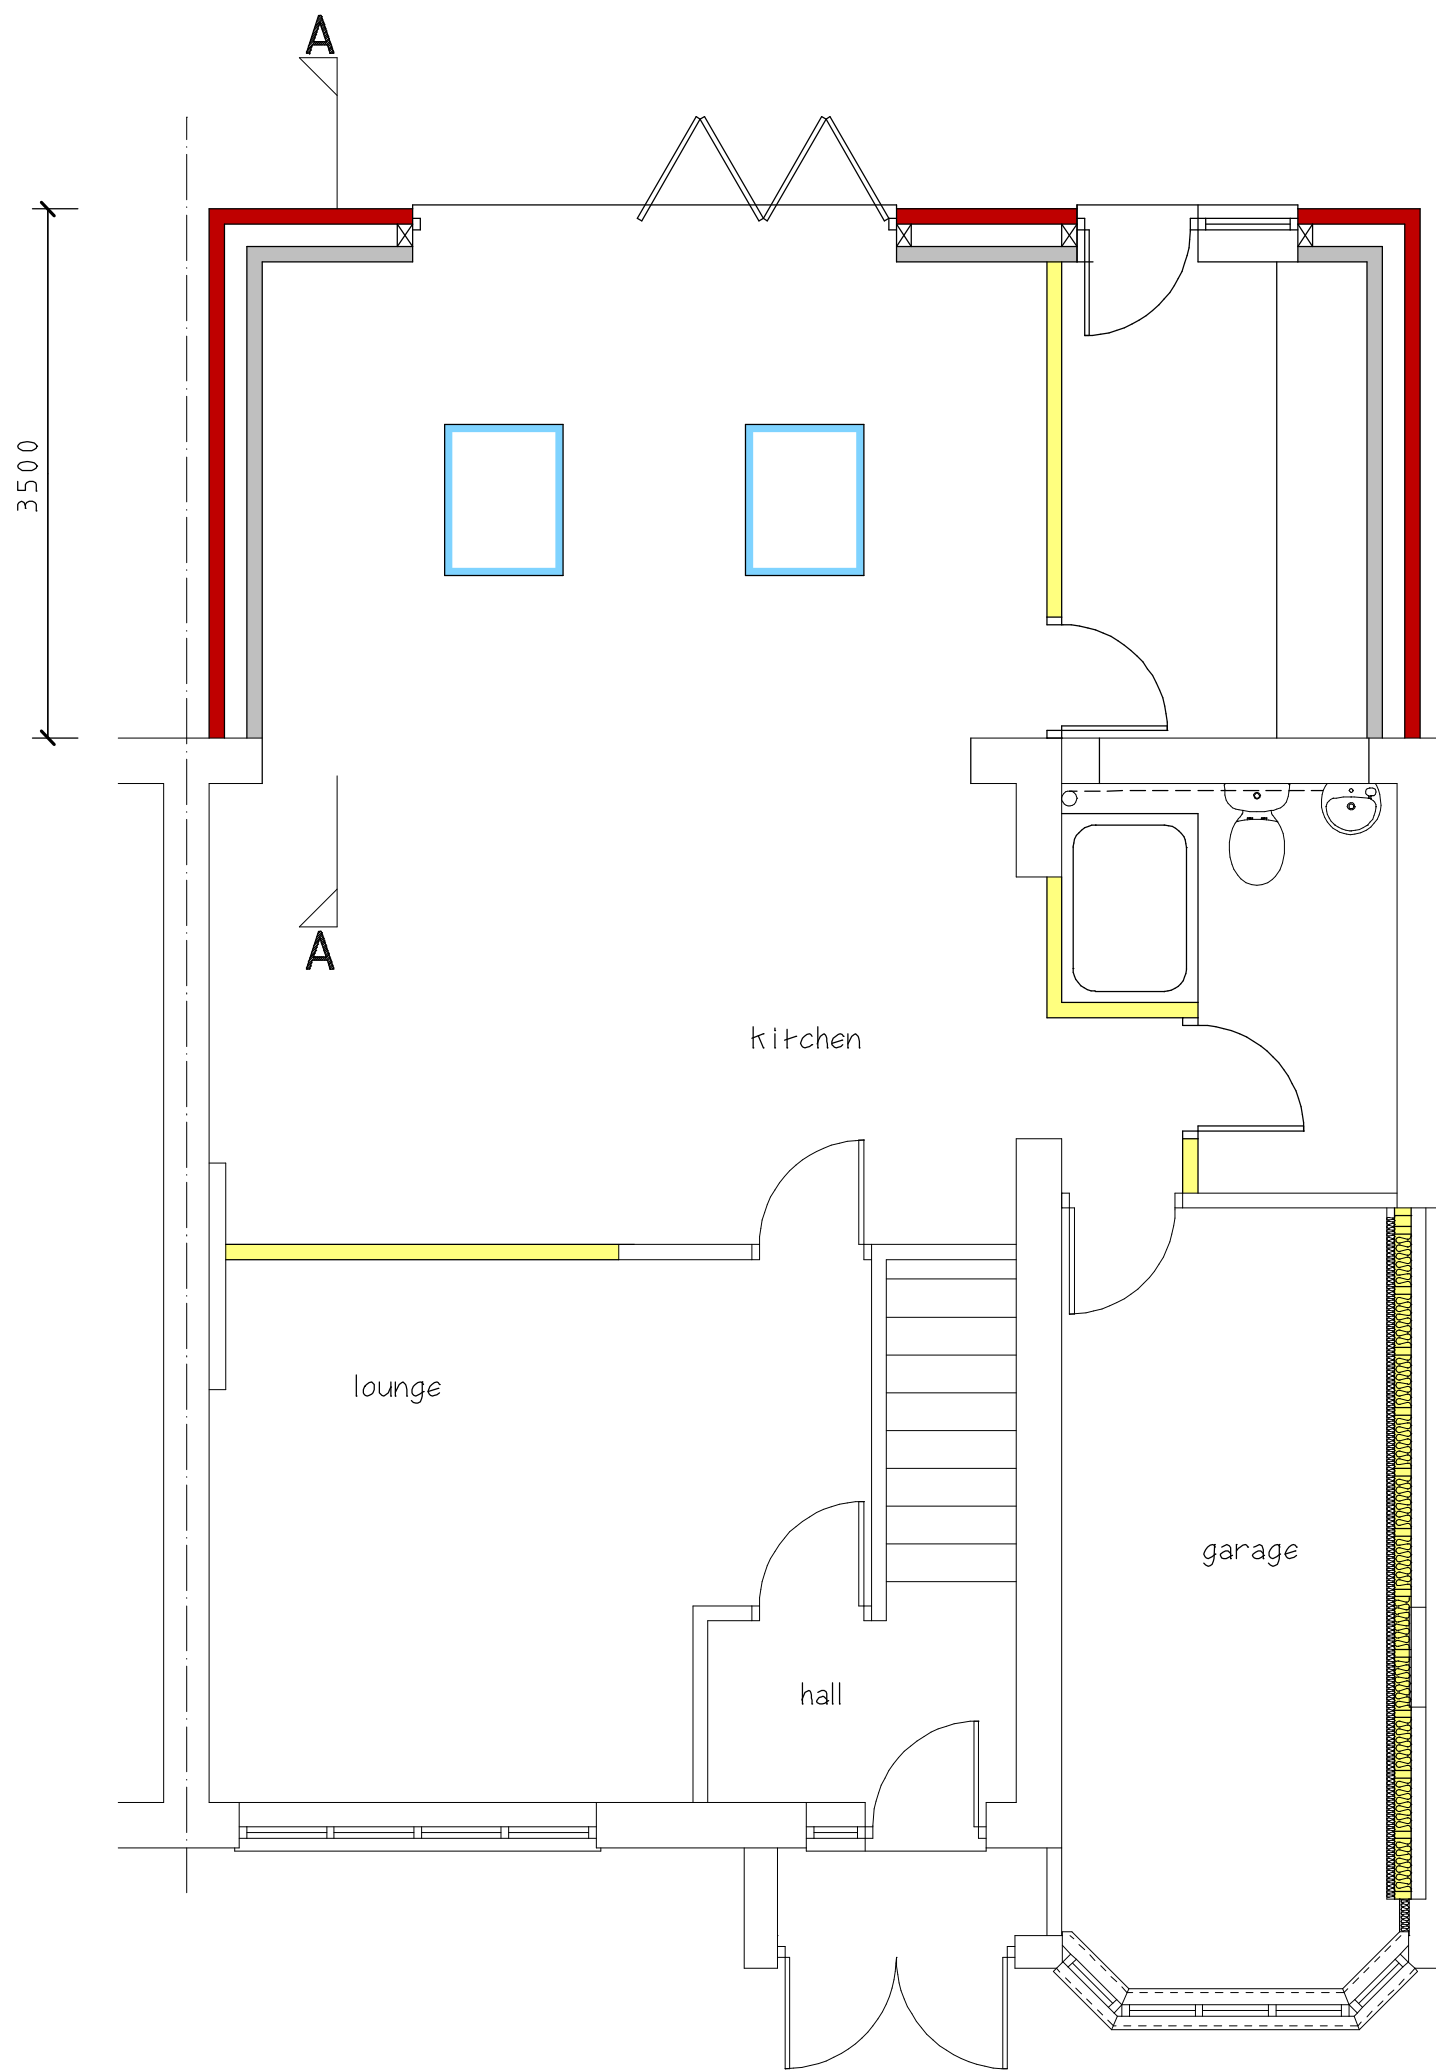

Proposed Ground Floor Plan

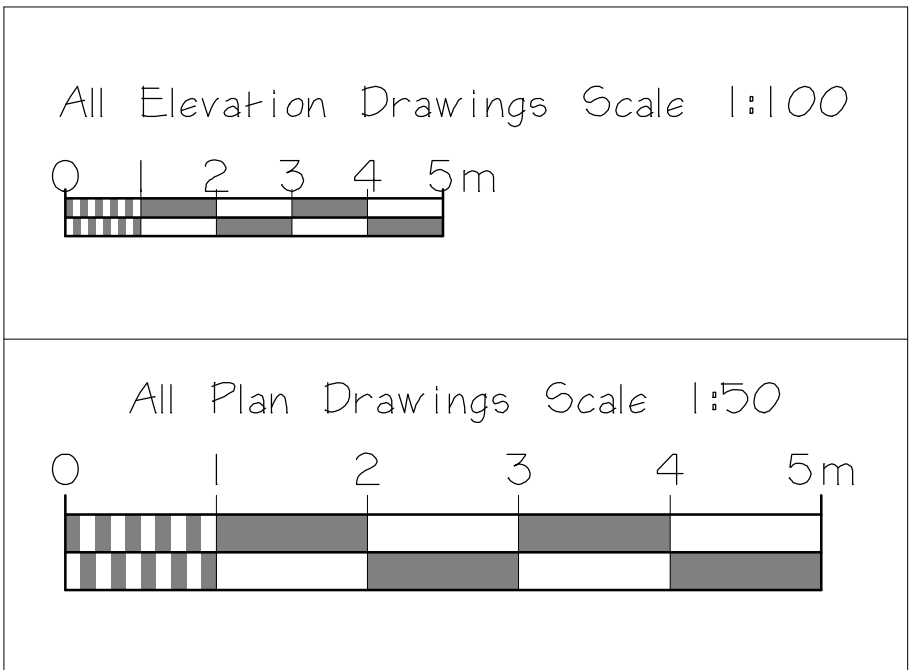

Scale Bars

CLIENT			
Mr & Mrs Bland			
JOB TITLE			
18 Overfield Close Ratby Leicester LE6 0JX			
DRAWING TITLE			
Proposed Extension To The Rear Of Semi Detached House			
SCALE	SHEET	DATE	DRAWN BY
1:50 & 1:100	A1	Feb 2025	A Moore
ANDREW MOORE ARCHITECTURAL SERVICES Tel; 07973397765 Email;andrewmoore@workmail.com			
DRG NO		SHEET NO	
1678		1	