


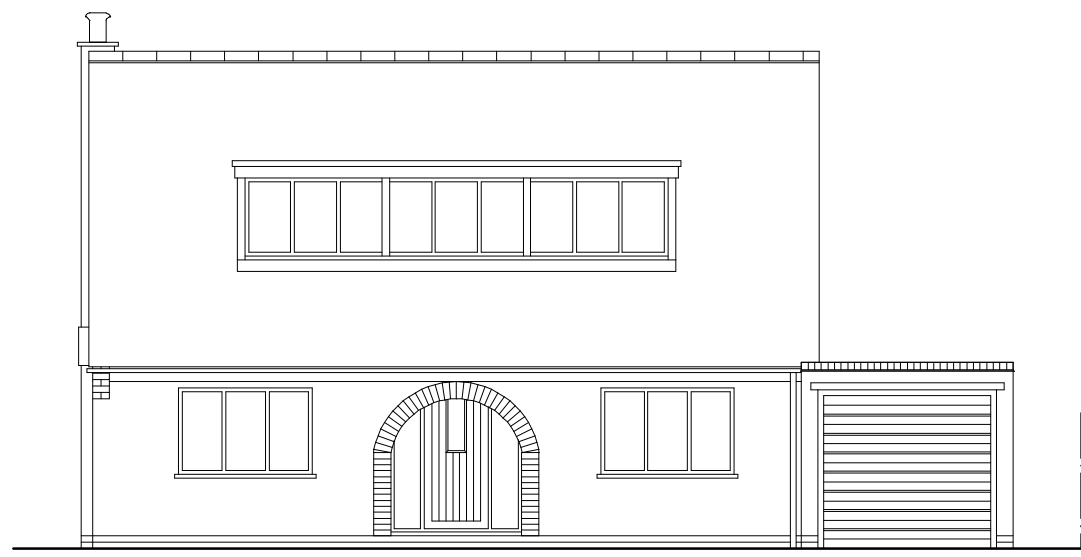


Existing Front Elevation



Existing Rear Elevation



Existing Elevation To No 4

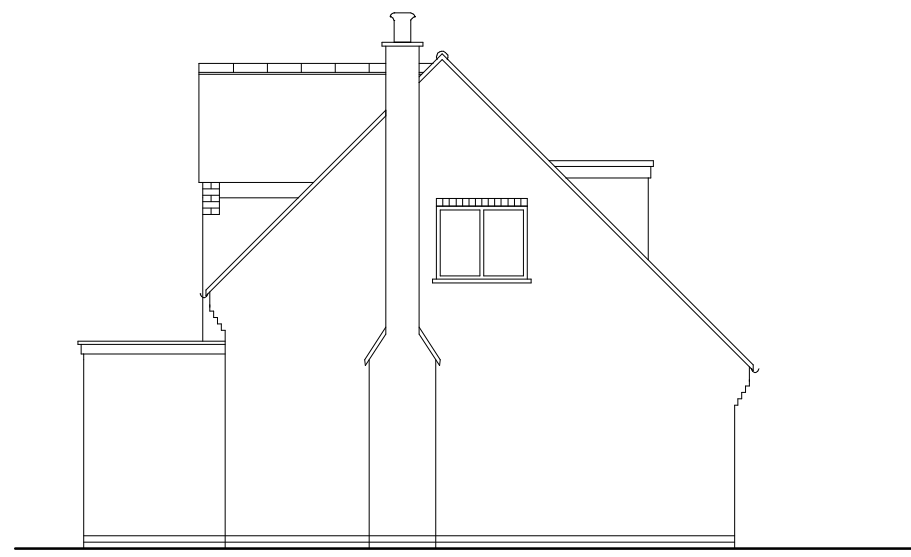

Existing Elevation To No 8




Proposed Front Elevation







Proposed Rear Elevation



Proposed Elevation To No 4

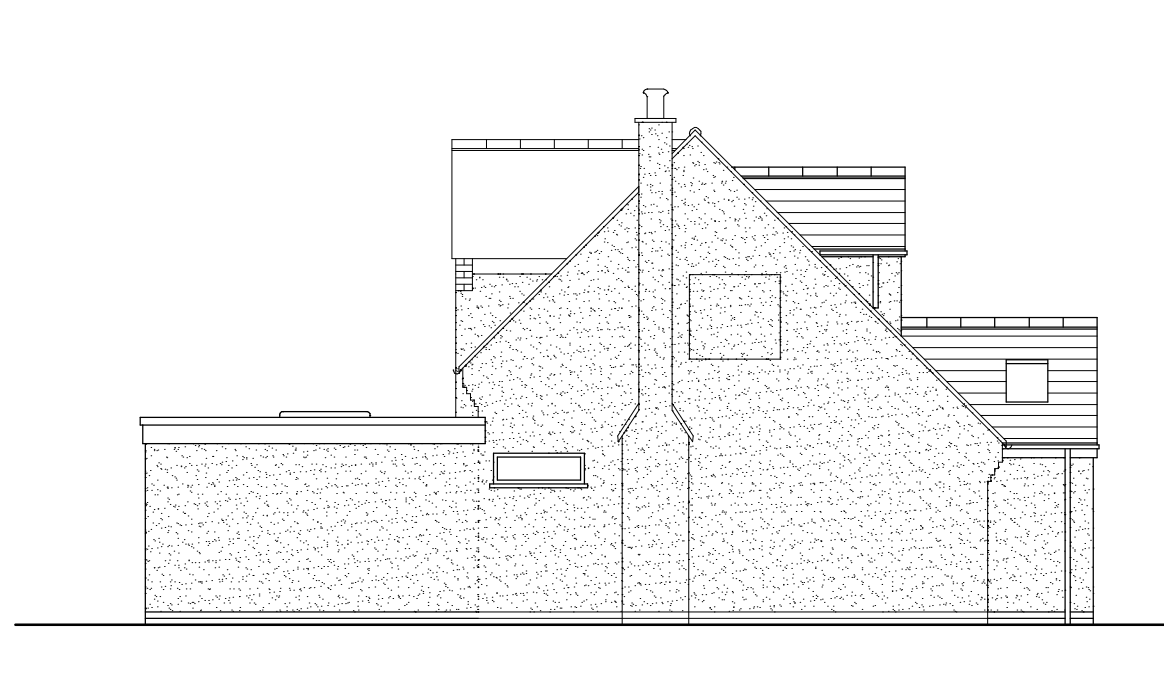

Proposed Elevation To No 8

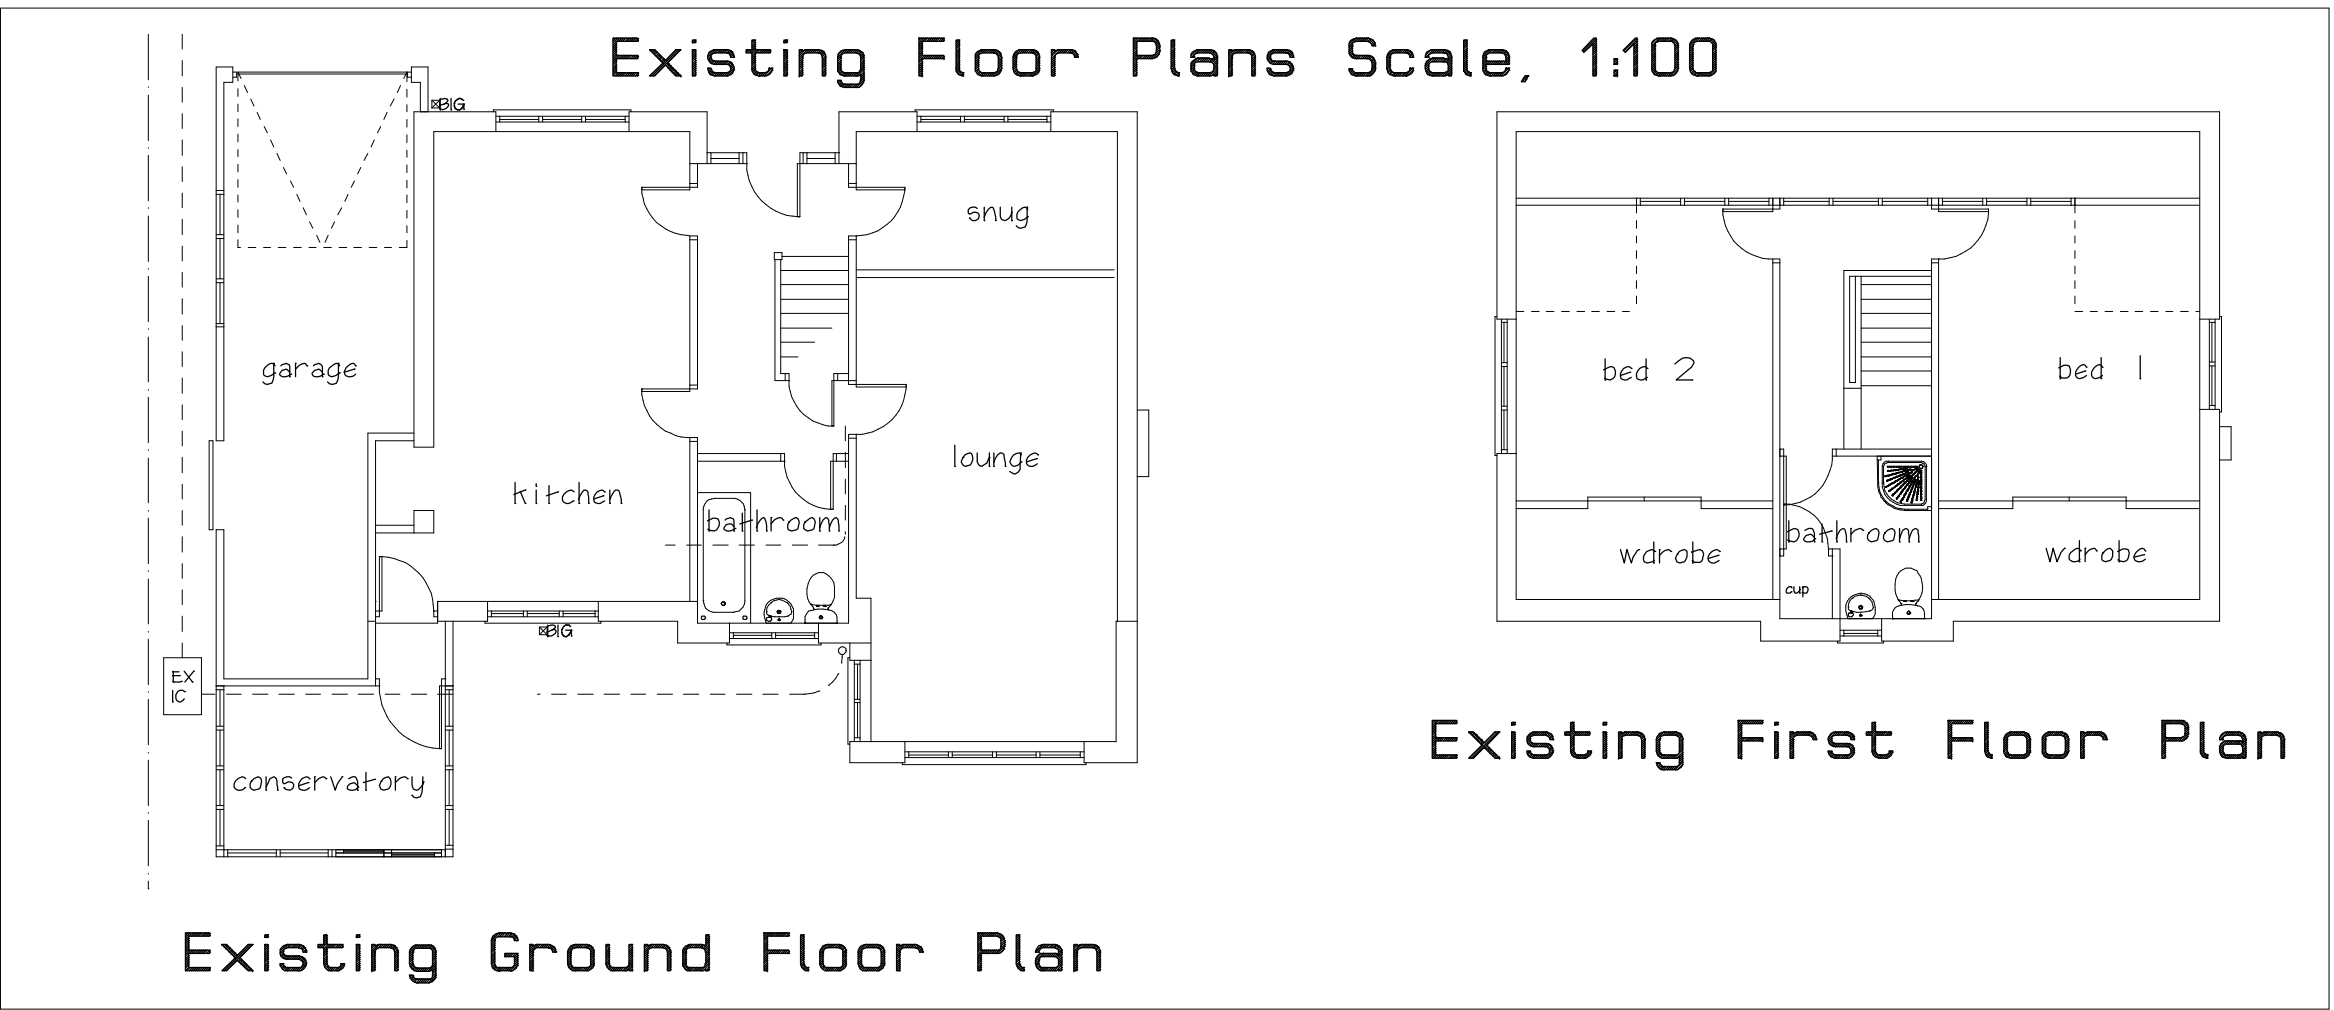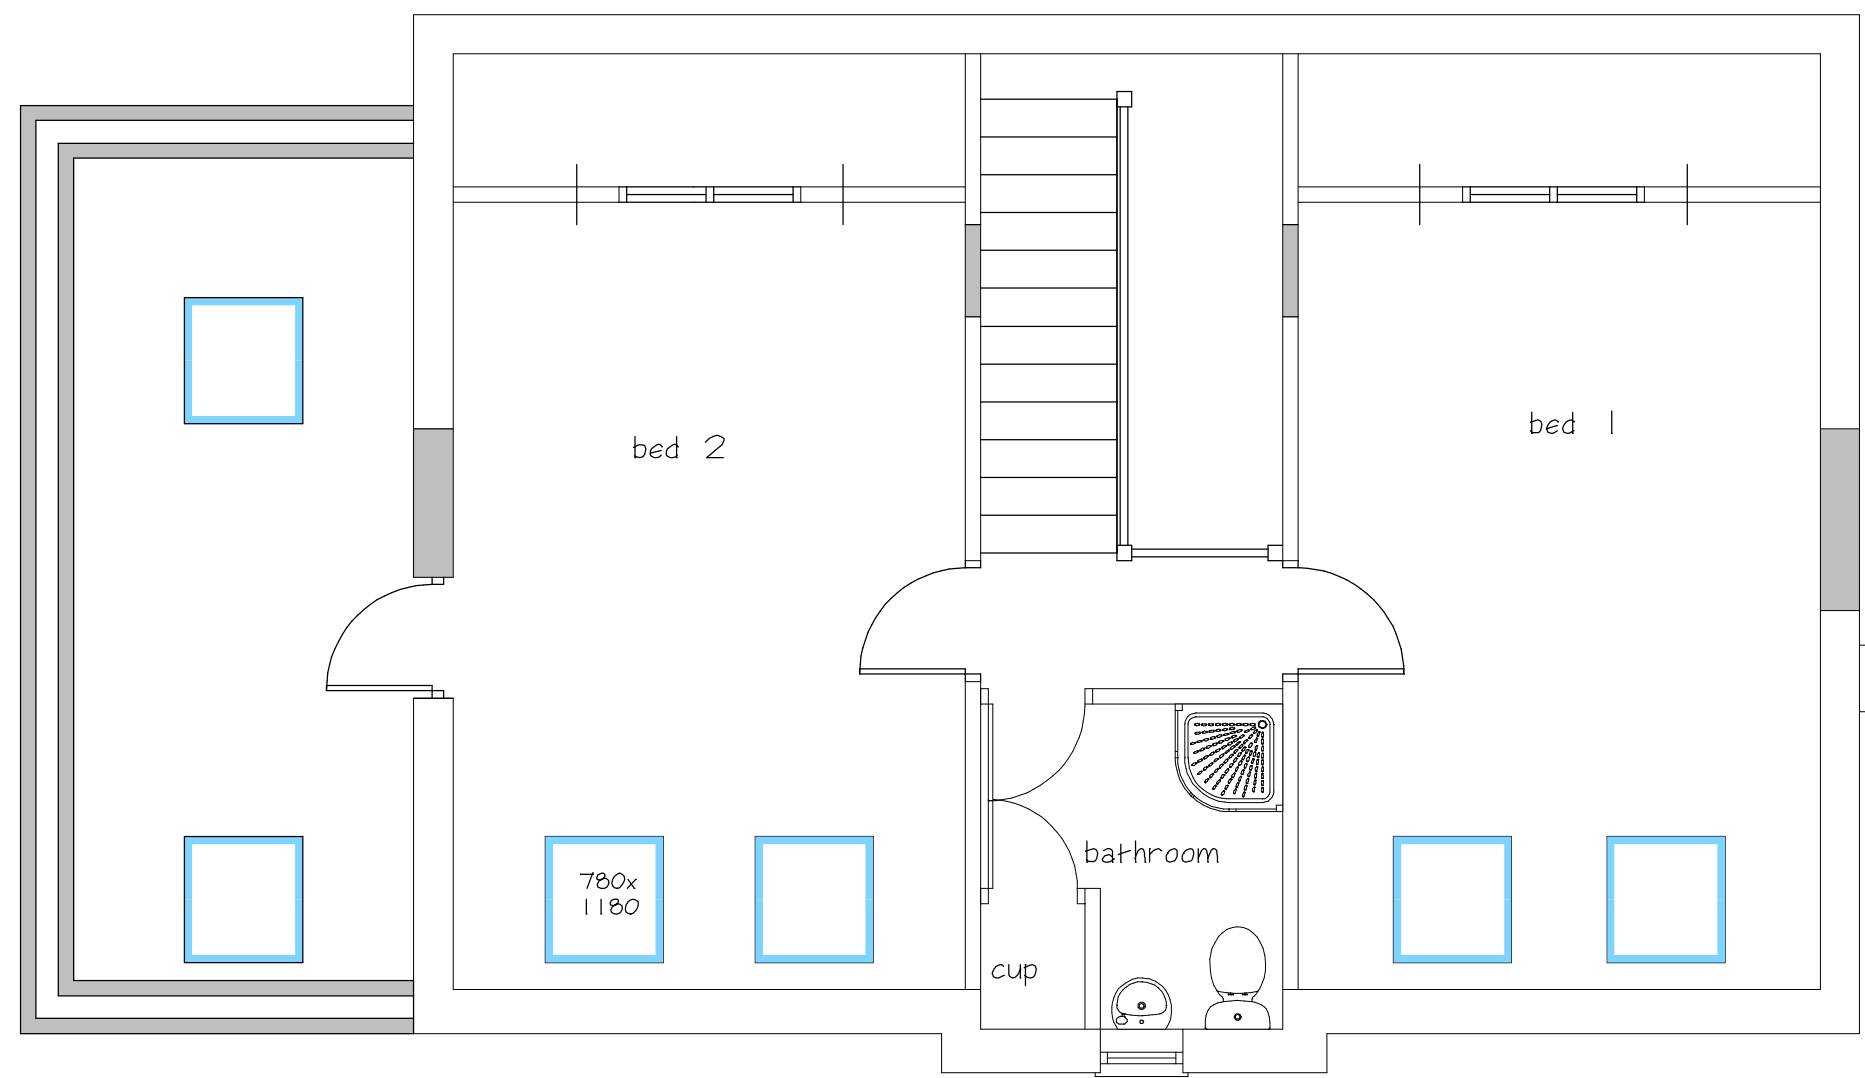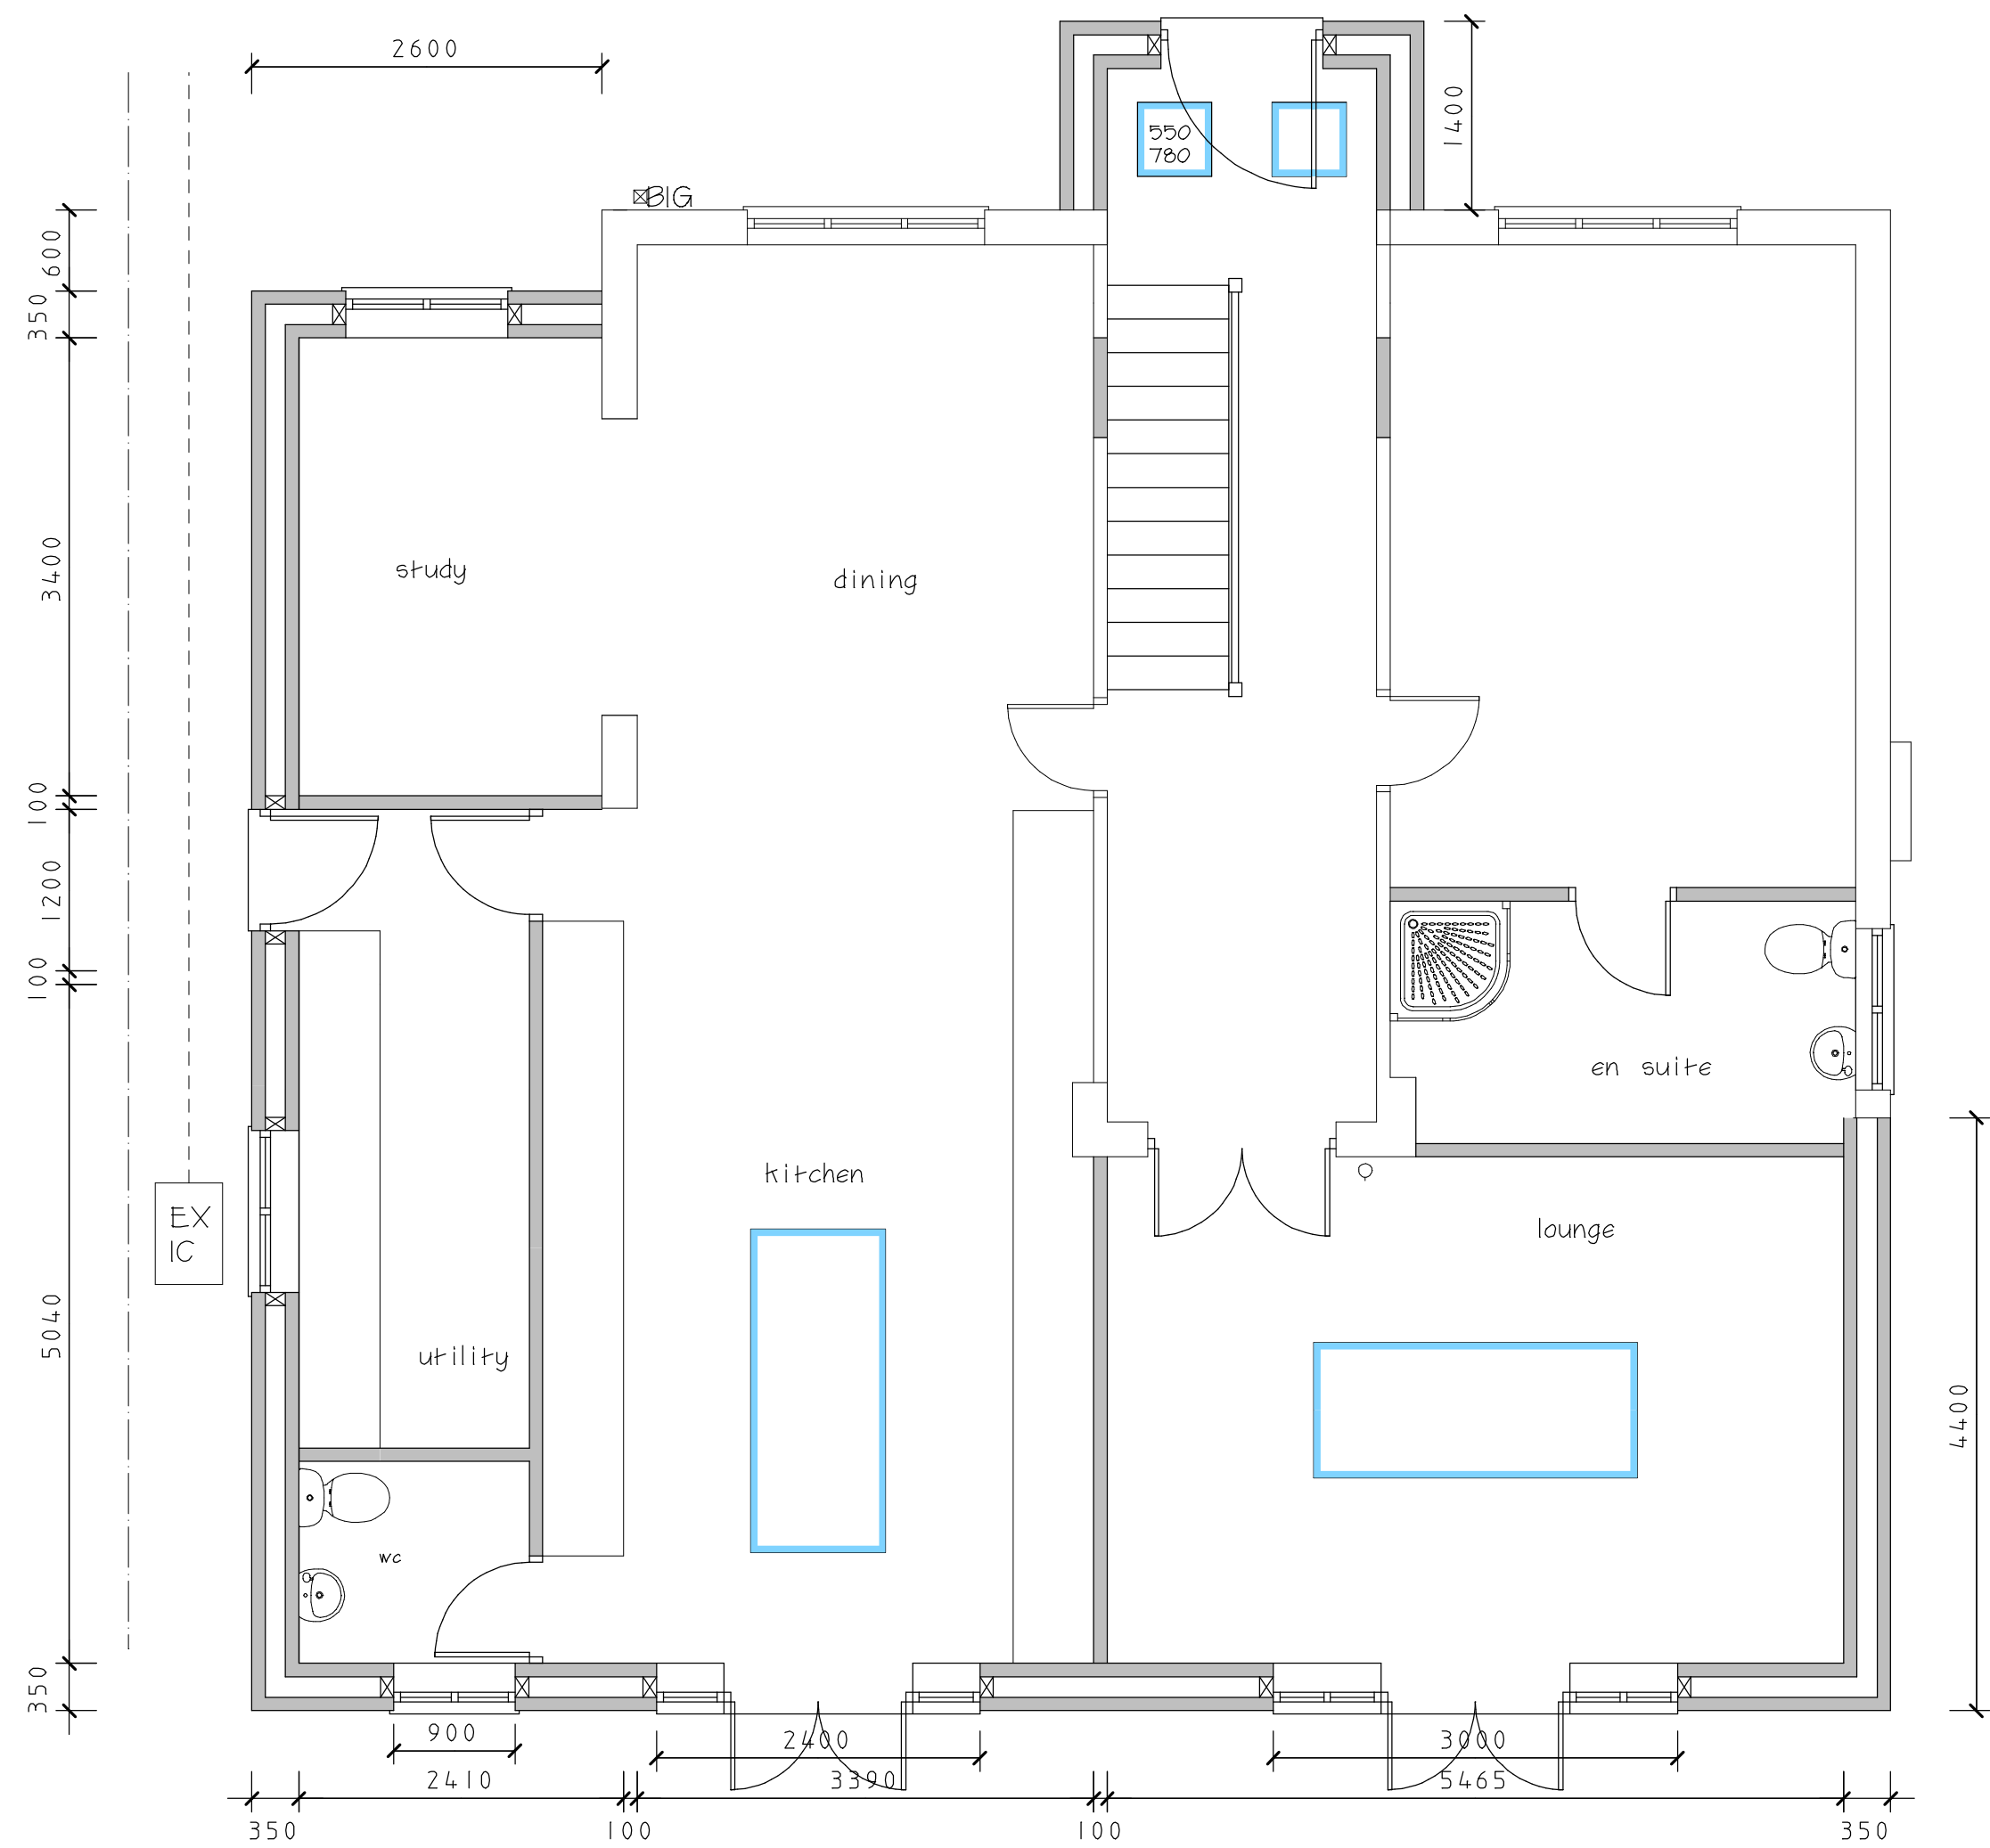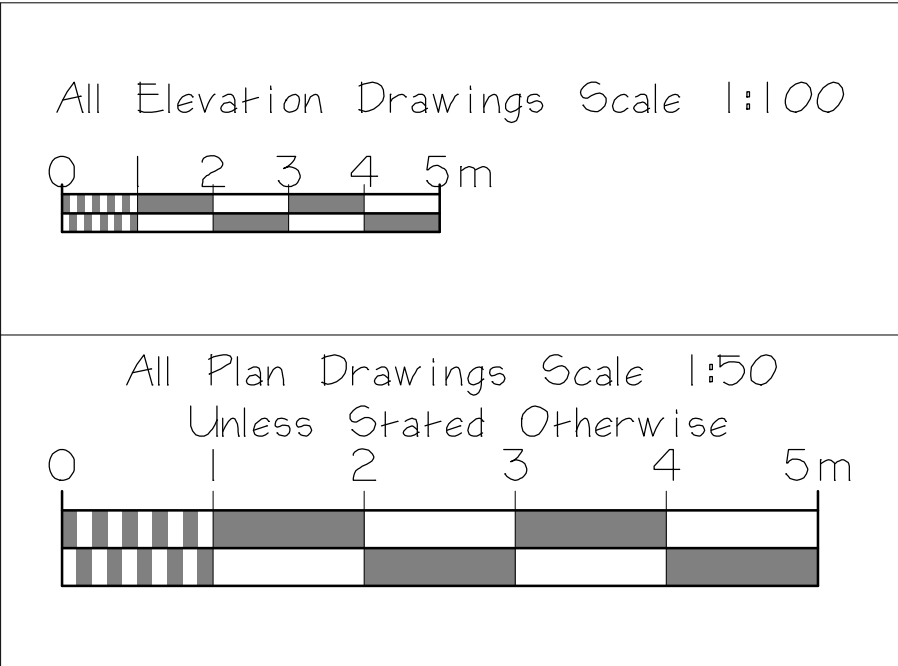

- MATERIALS:
- Walls: SmoothRender finished in Farrow and Ball Cornforth White
 - Feature Walls: Kuci stone clad
 - Roof, Slate roof
 - Front Window Cills: Portland stone in Georgian style
 - Windows, Flush casement in black
 - French Doors, Crittall style in black
 - Fascias, Black UPVC
 - Gutters, Aluminium in black

CLIENT

Darren Wheatley

JOB TITLE

**6 Eastwoods Road
Hinckley
Leicester
LE10 1LH**

DRAWING TITLE

**Proposed Extensions
And Alterations
To Detached
Dormer Bungalow**

SCALE	SHEET	DATE	DRAWN BY
1:50 & 1:100	A1	Jan 2025	A Moore

ANDREW MOORE
ARCHITECTURAL SERVICES
Tel; 07973397765
Email;andrewmoore@workmail.com

DRG NO	SHEET NO
1676	