


NOTES

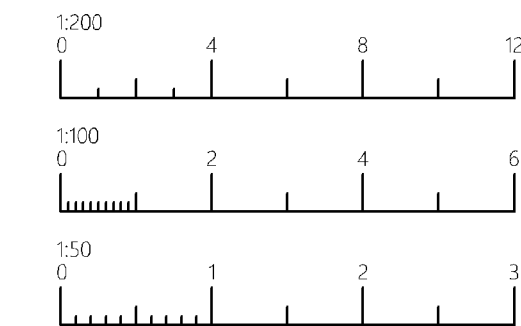

REVISION NO	DESCR.	DATE
-------------	--------	------

INCEPTION DATE

18/02/2025

STAGE

Construction Drawing

SCALE	SHEET SIZE
-------	------------

1:50, 1:200

A1

PROJECT BRIEF

SITE ADDRESS

Brook Cottage,
Newton Lane.
Odstone,
CV13 0QT

CLIENT

Mr & Mrs Fox

PROJECT ID	DRWG NO	REV
------------	---------	-----

25007

R101

N/A





FRONT ELEVATION

SCALE: 1:50



SIDE ELEVATION

SCALE: 1:50

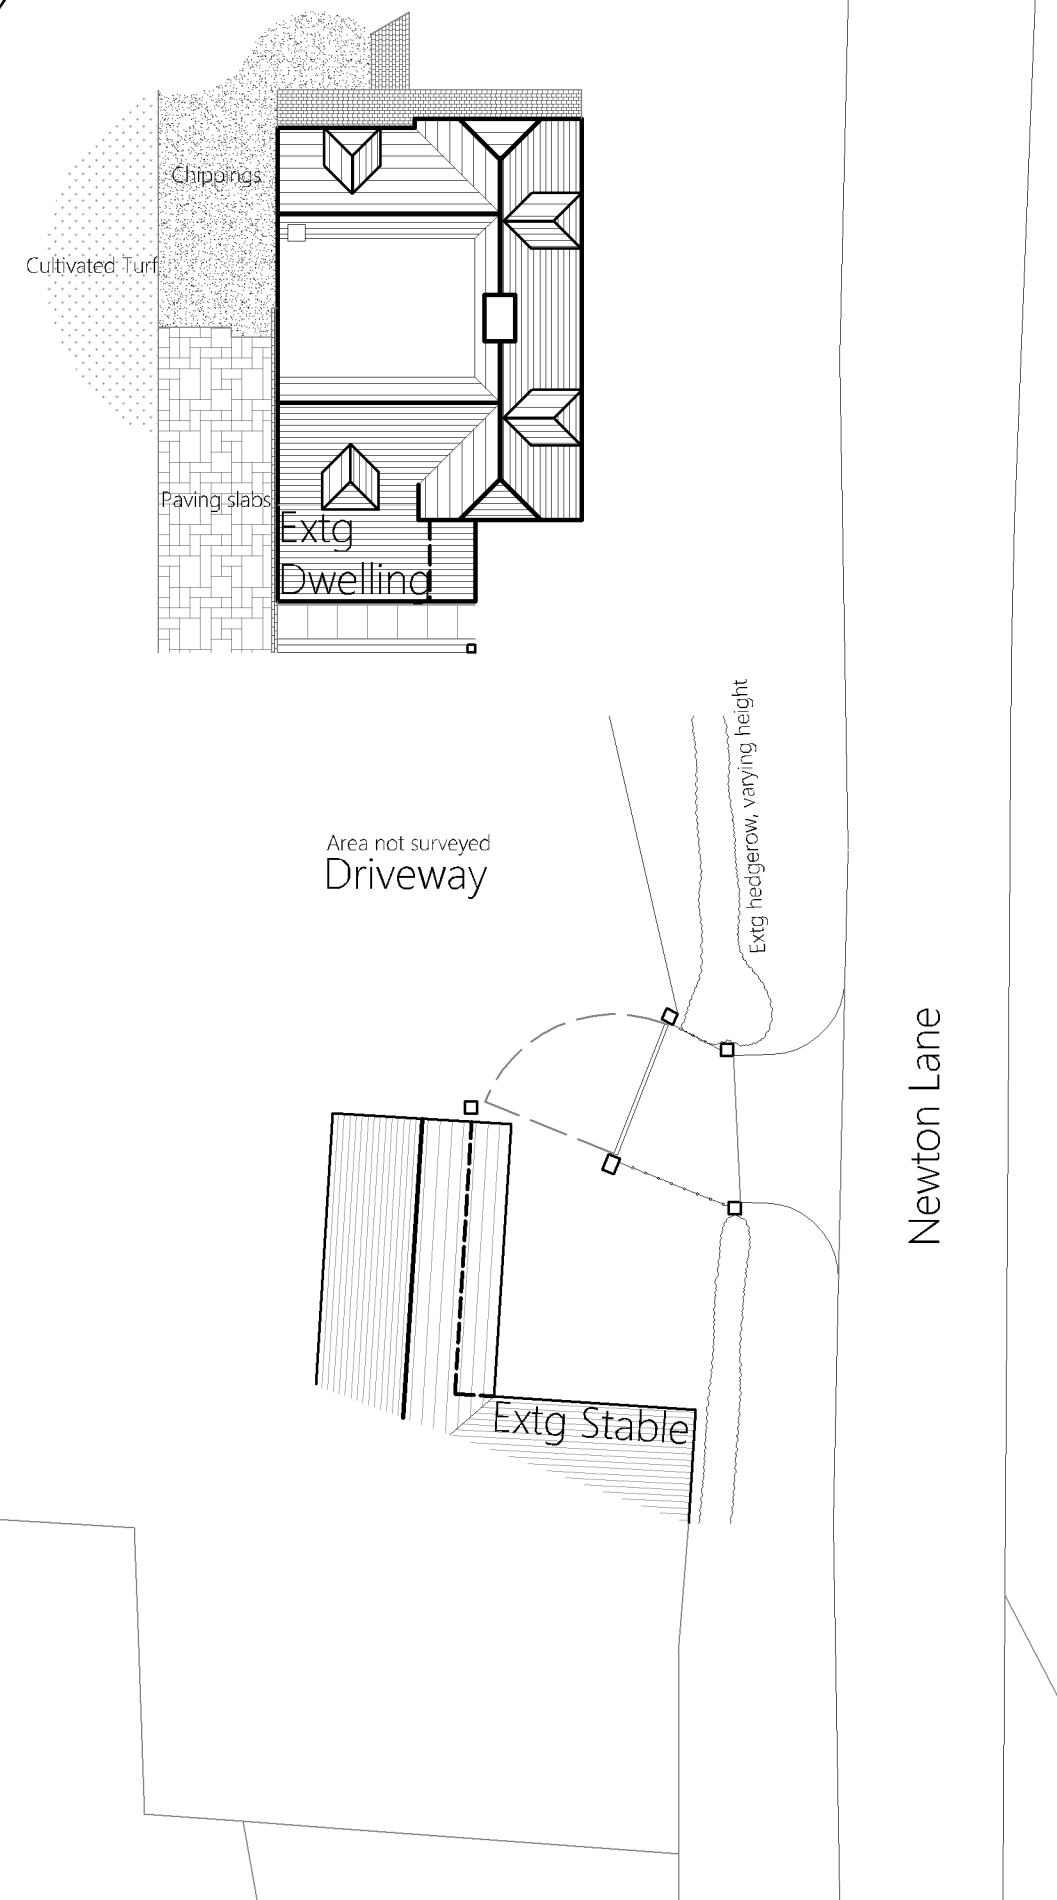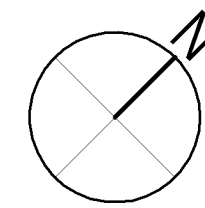

SITE PLAN

SCALE: 1:200




REAR ELEVATION

SCALE: 1:50




SIDE ELEVATION

SCALE: 1:50

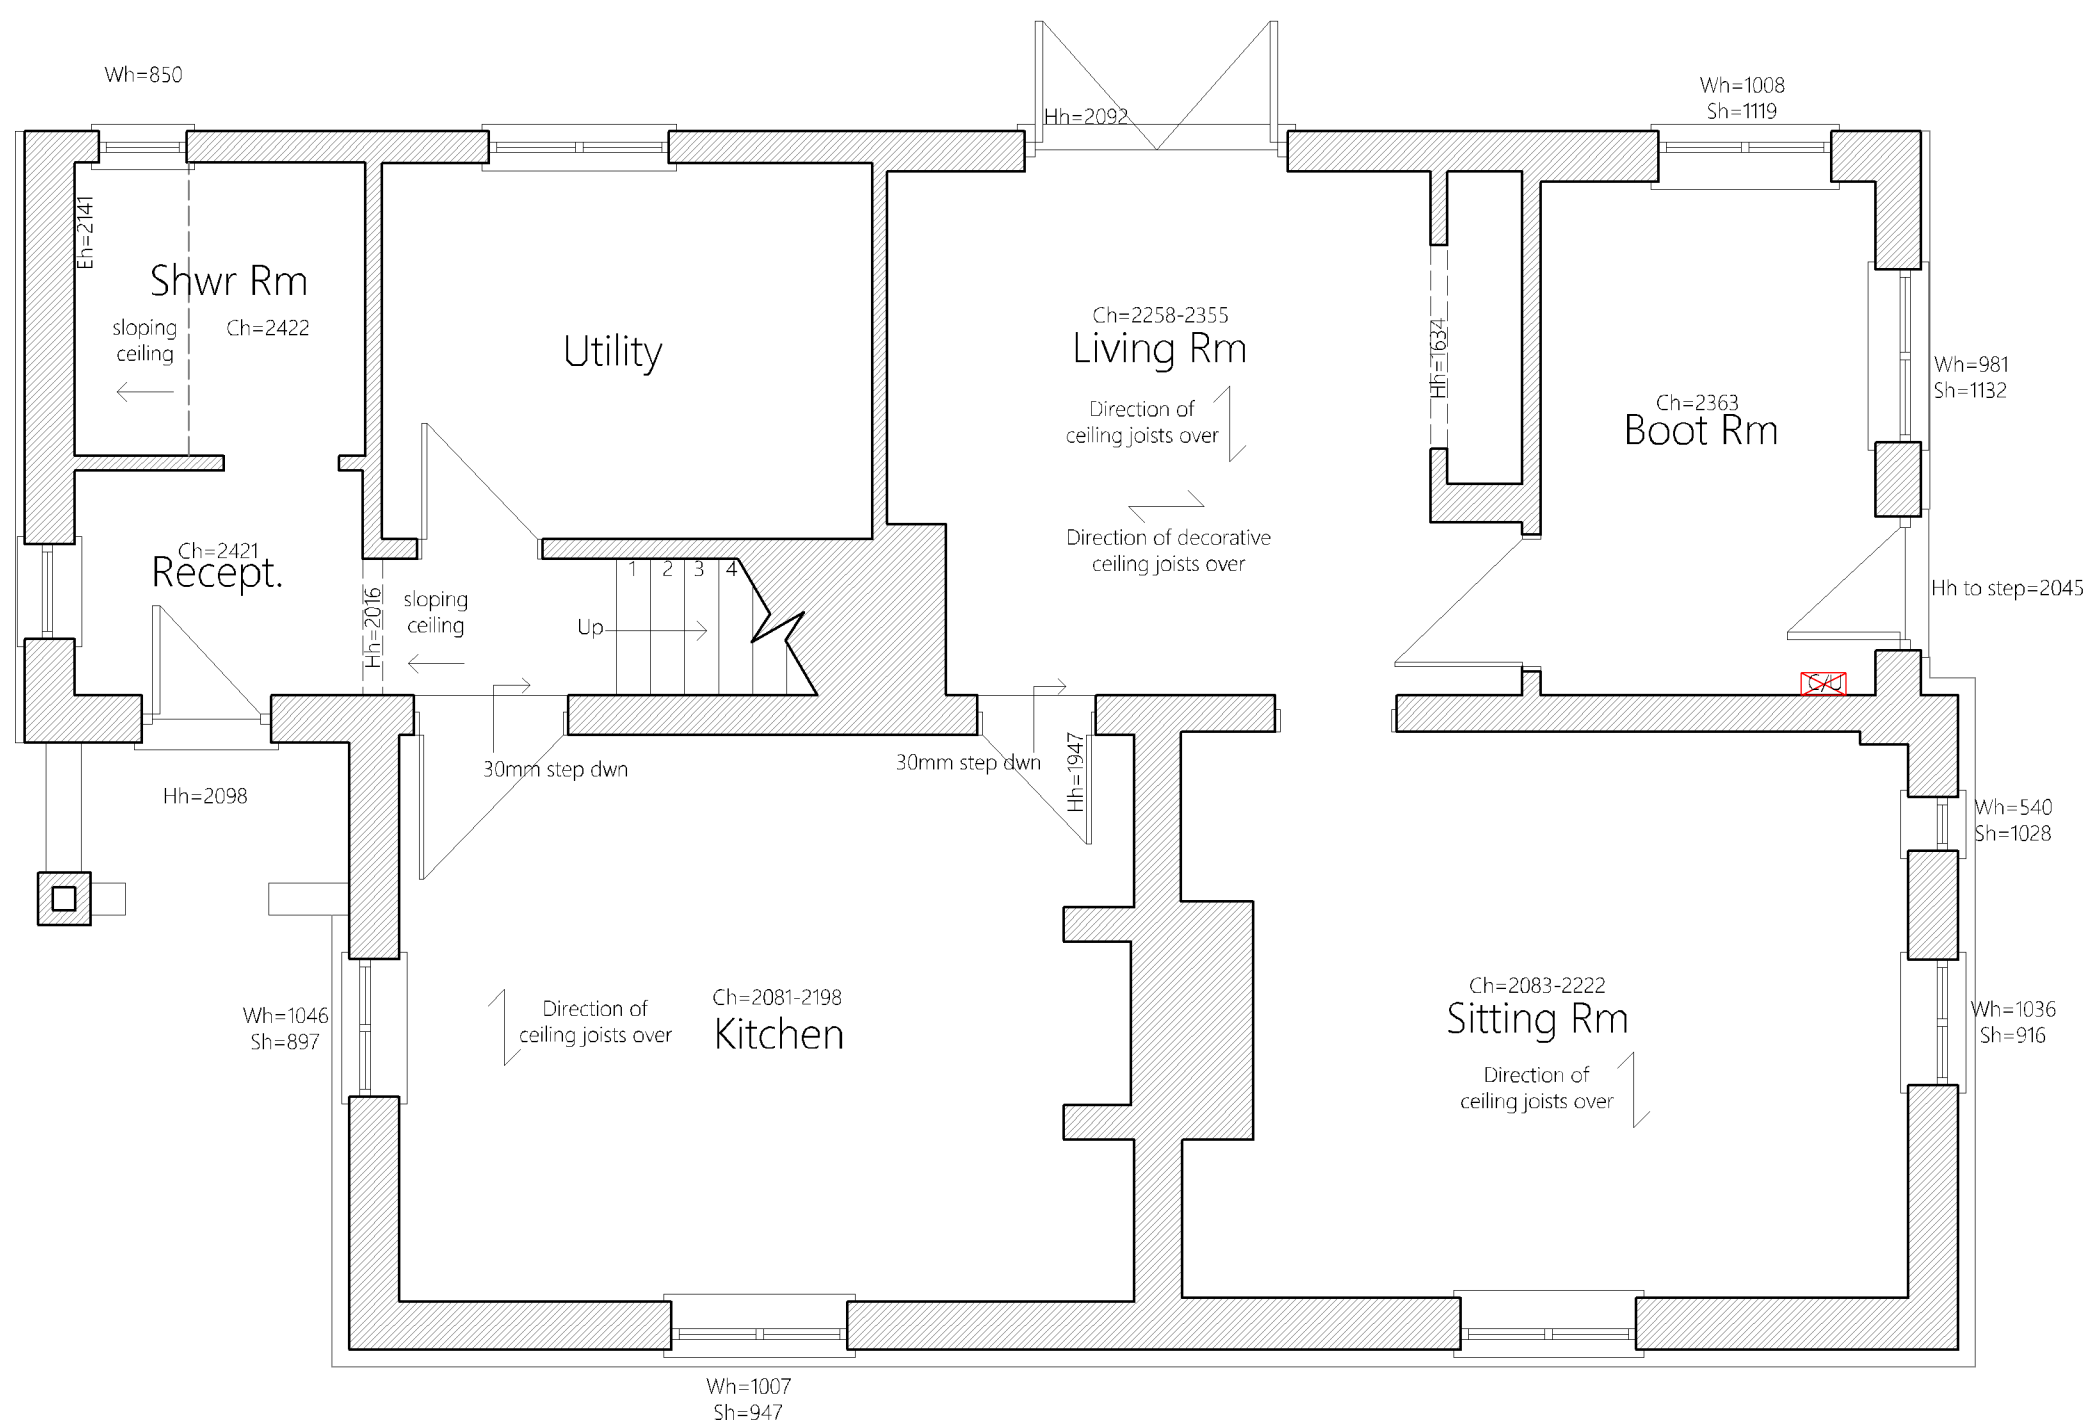

GROUND FLOOR PLAN

SCALE: 1:50

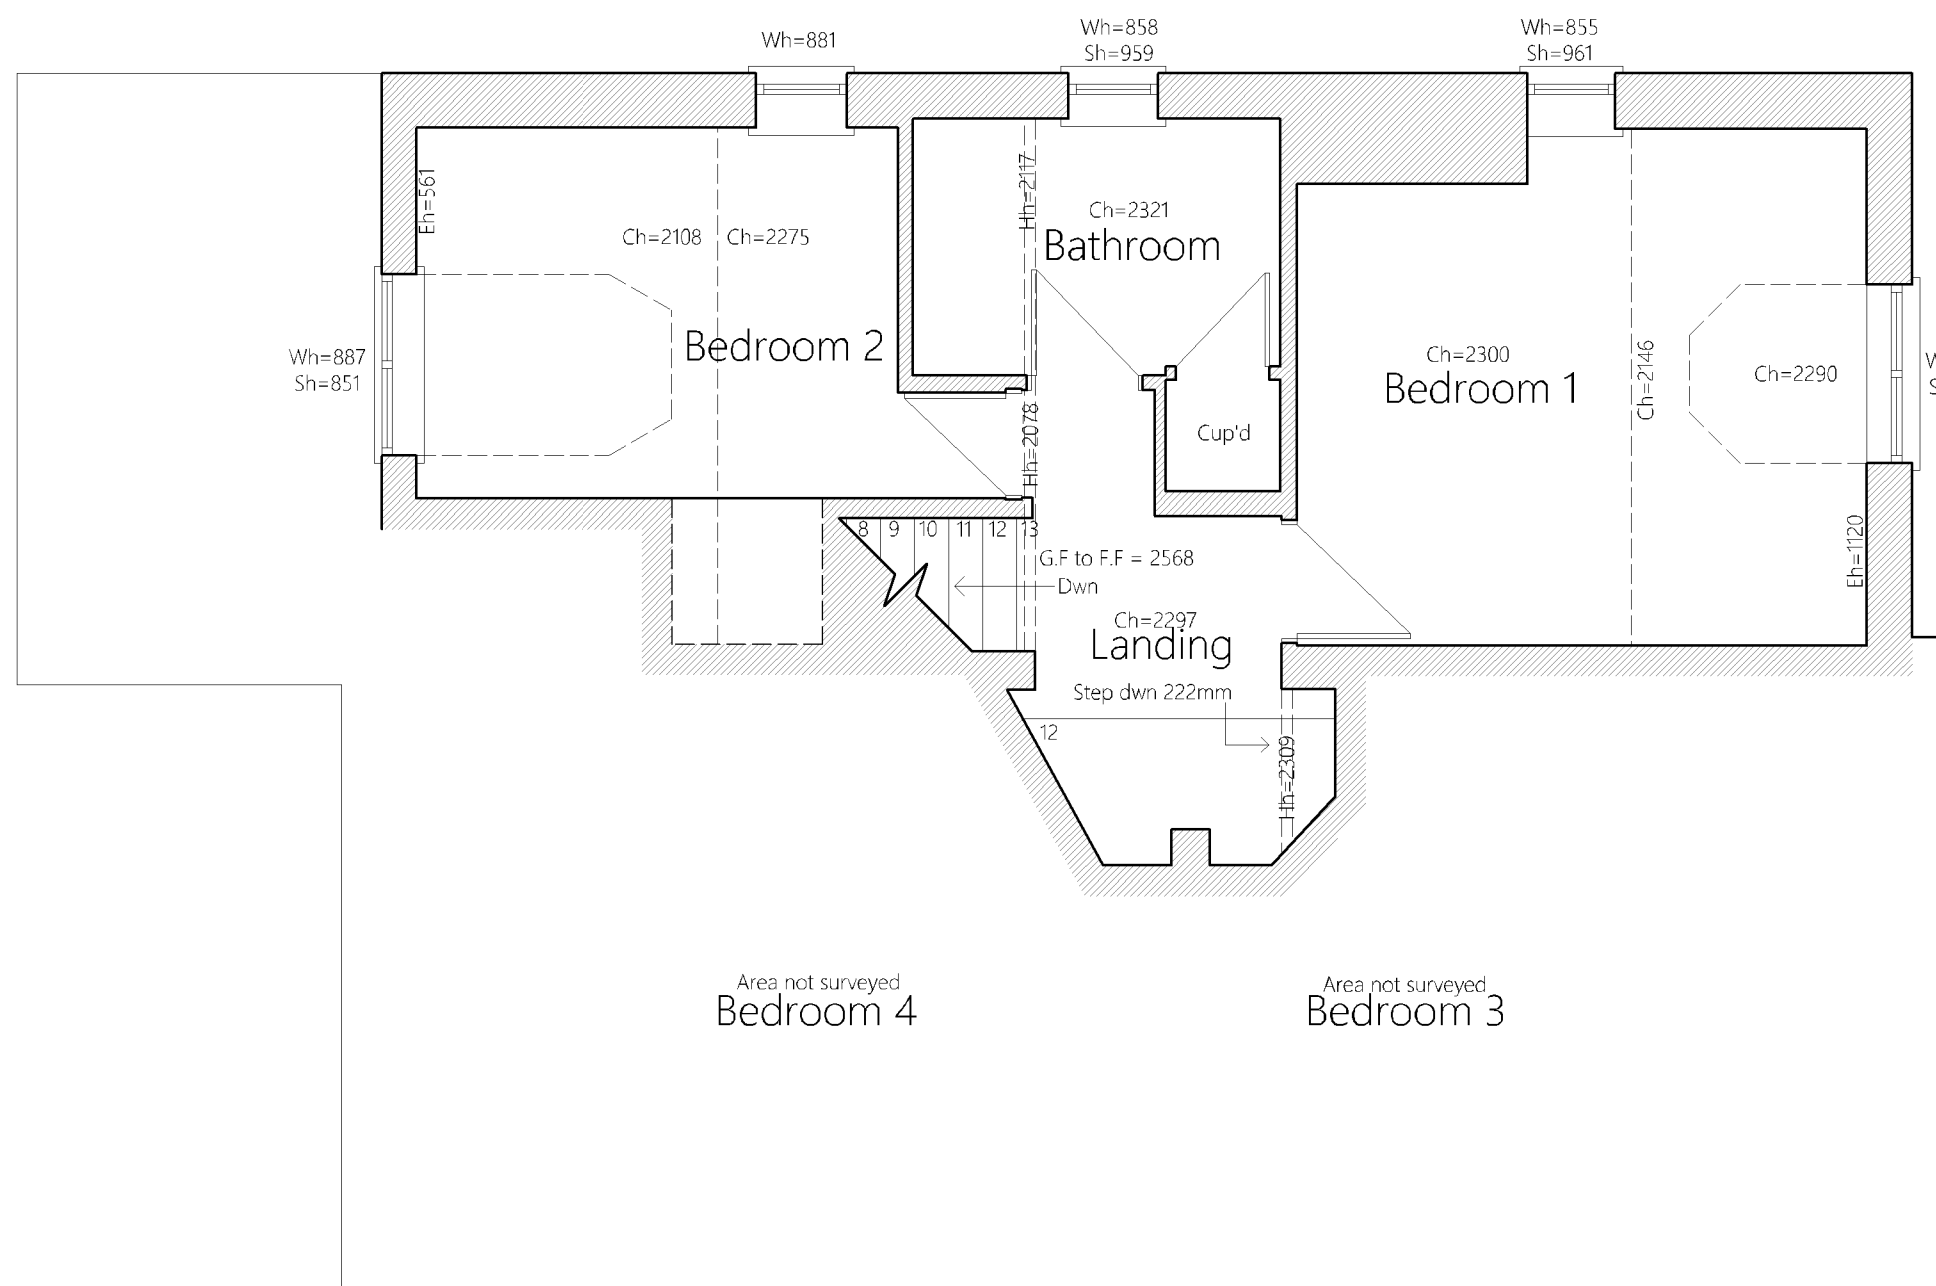

PARTIAL FIRST FLOOR PLAN

SCALE: 1:50