



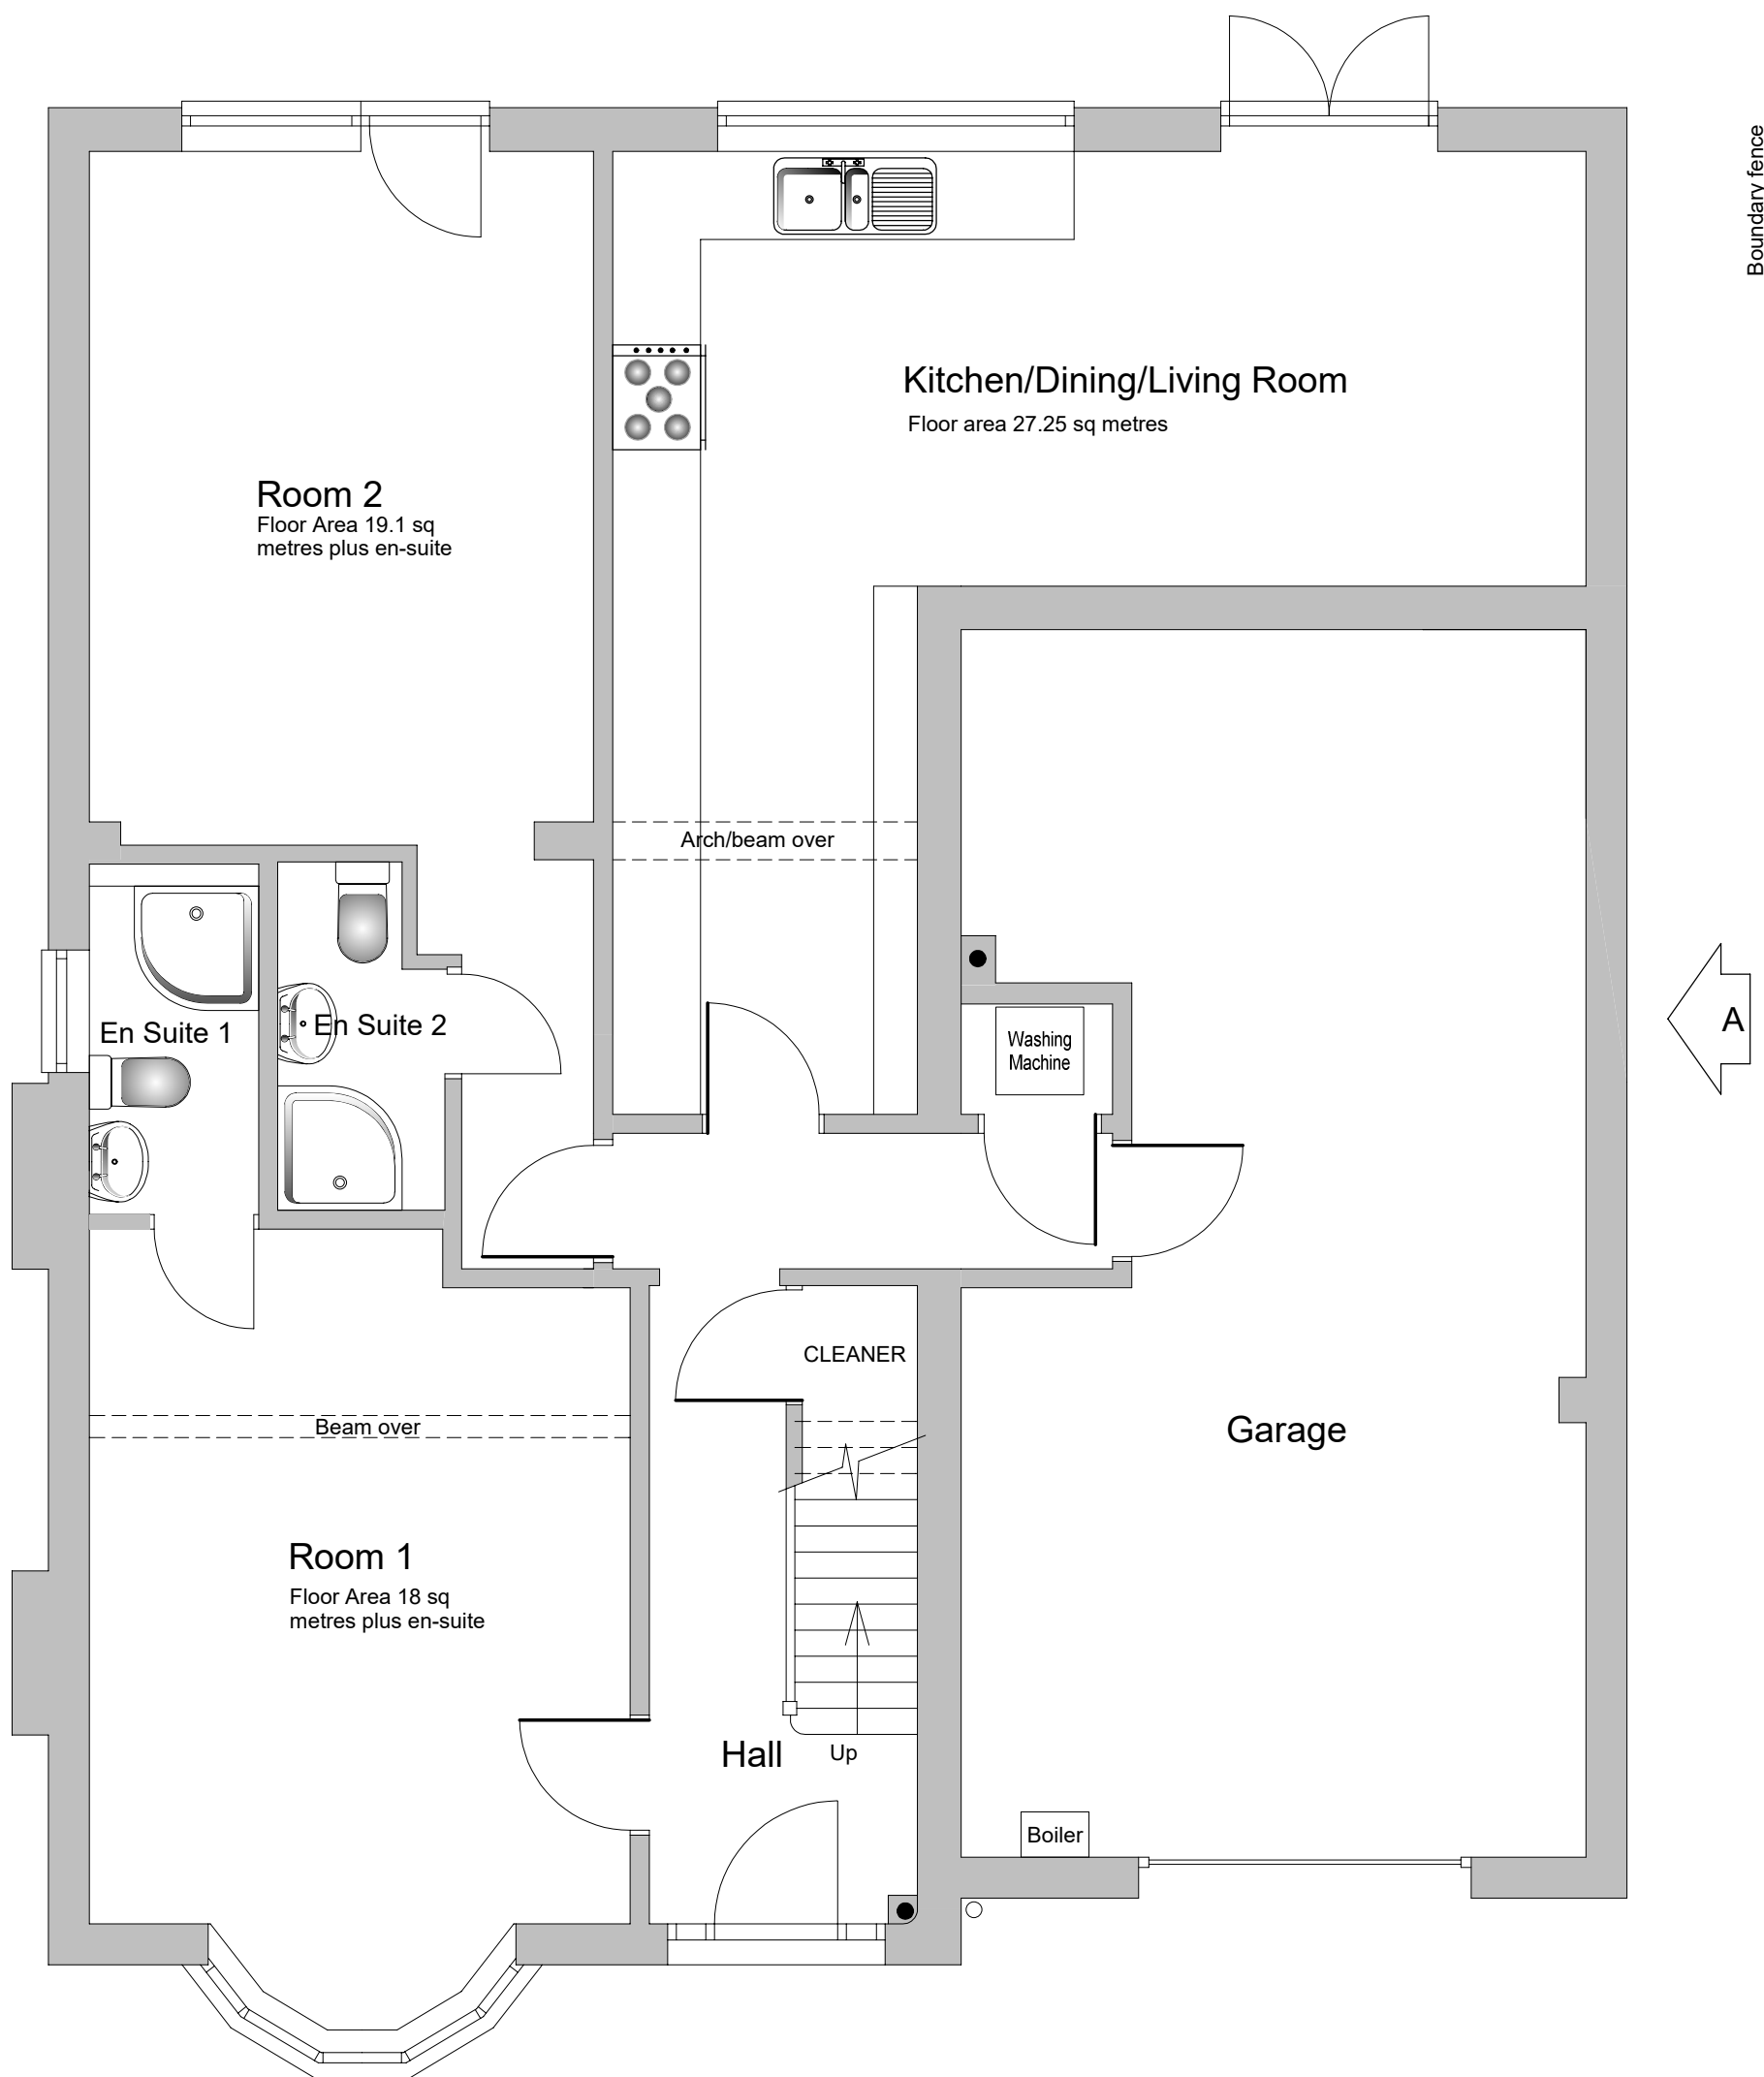

Existing Ground Floor Plan

Ceiling height 2550mm

Scales 1:50 when printed at A3 size (To print accurately to scale, select "Actual Size" from Adobe Reader print dialogue box)

 

P W Peacock

Architectural Project Planning & Management

57 Stourbridge Road Fairfield Bromsgrove Worcestershire B61 9LY

Tel (01527) 878945


Mobile 07813 943858

E-mail PPeacock1@aol.com

**114 Teign Bank Road, Hinckley
Leicestershire, LE10 0EE**


© 2024

Scale 1:50 February 2024 Drg No 1680/1 EXISTING LAYOUT

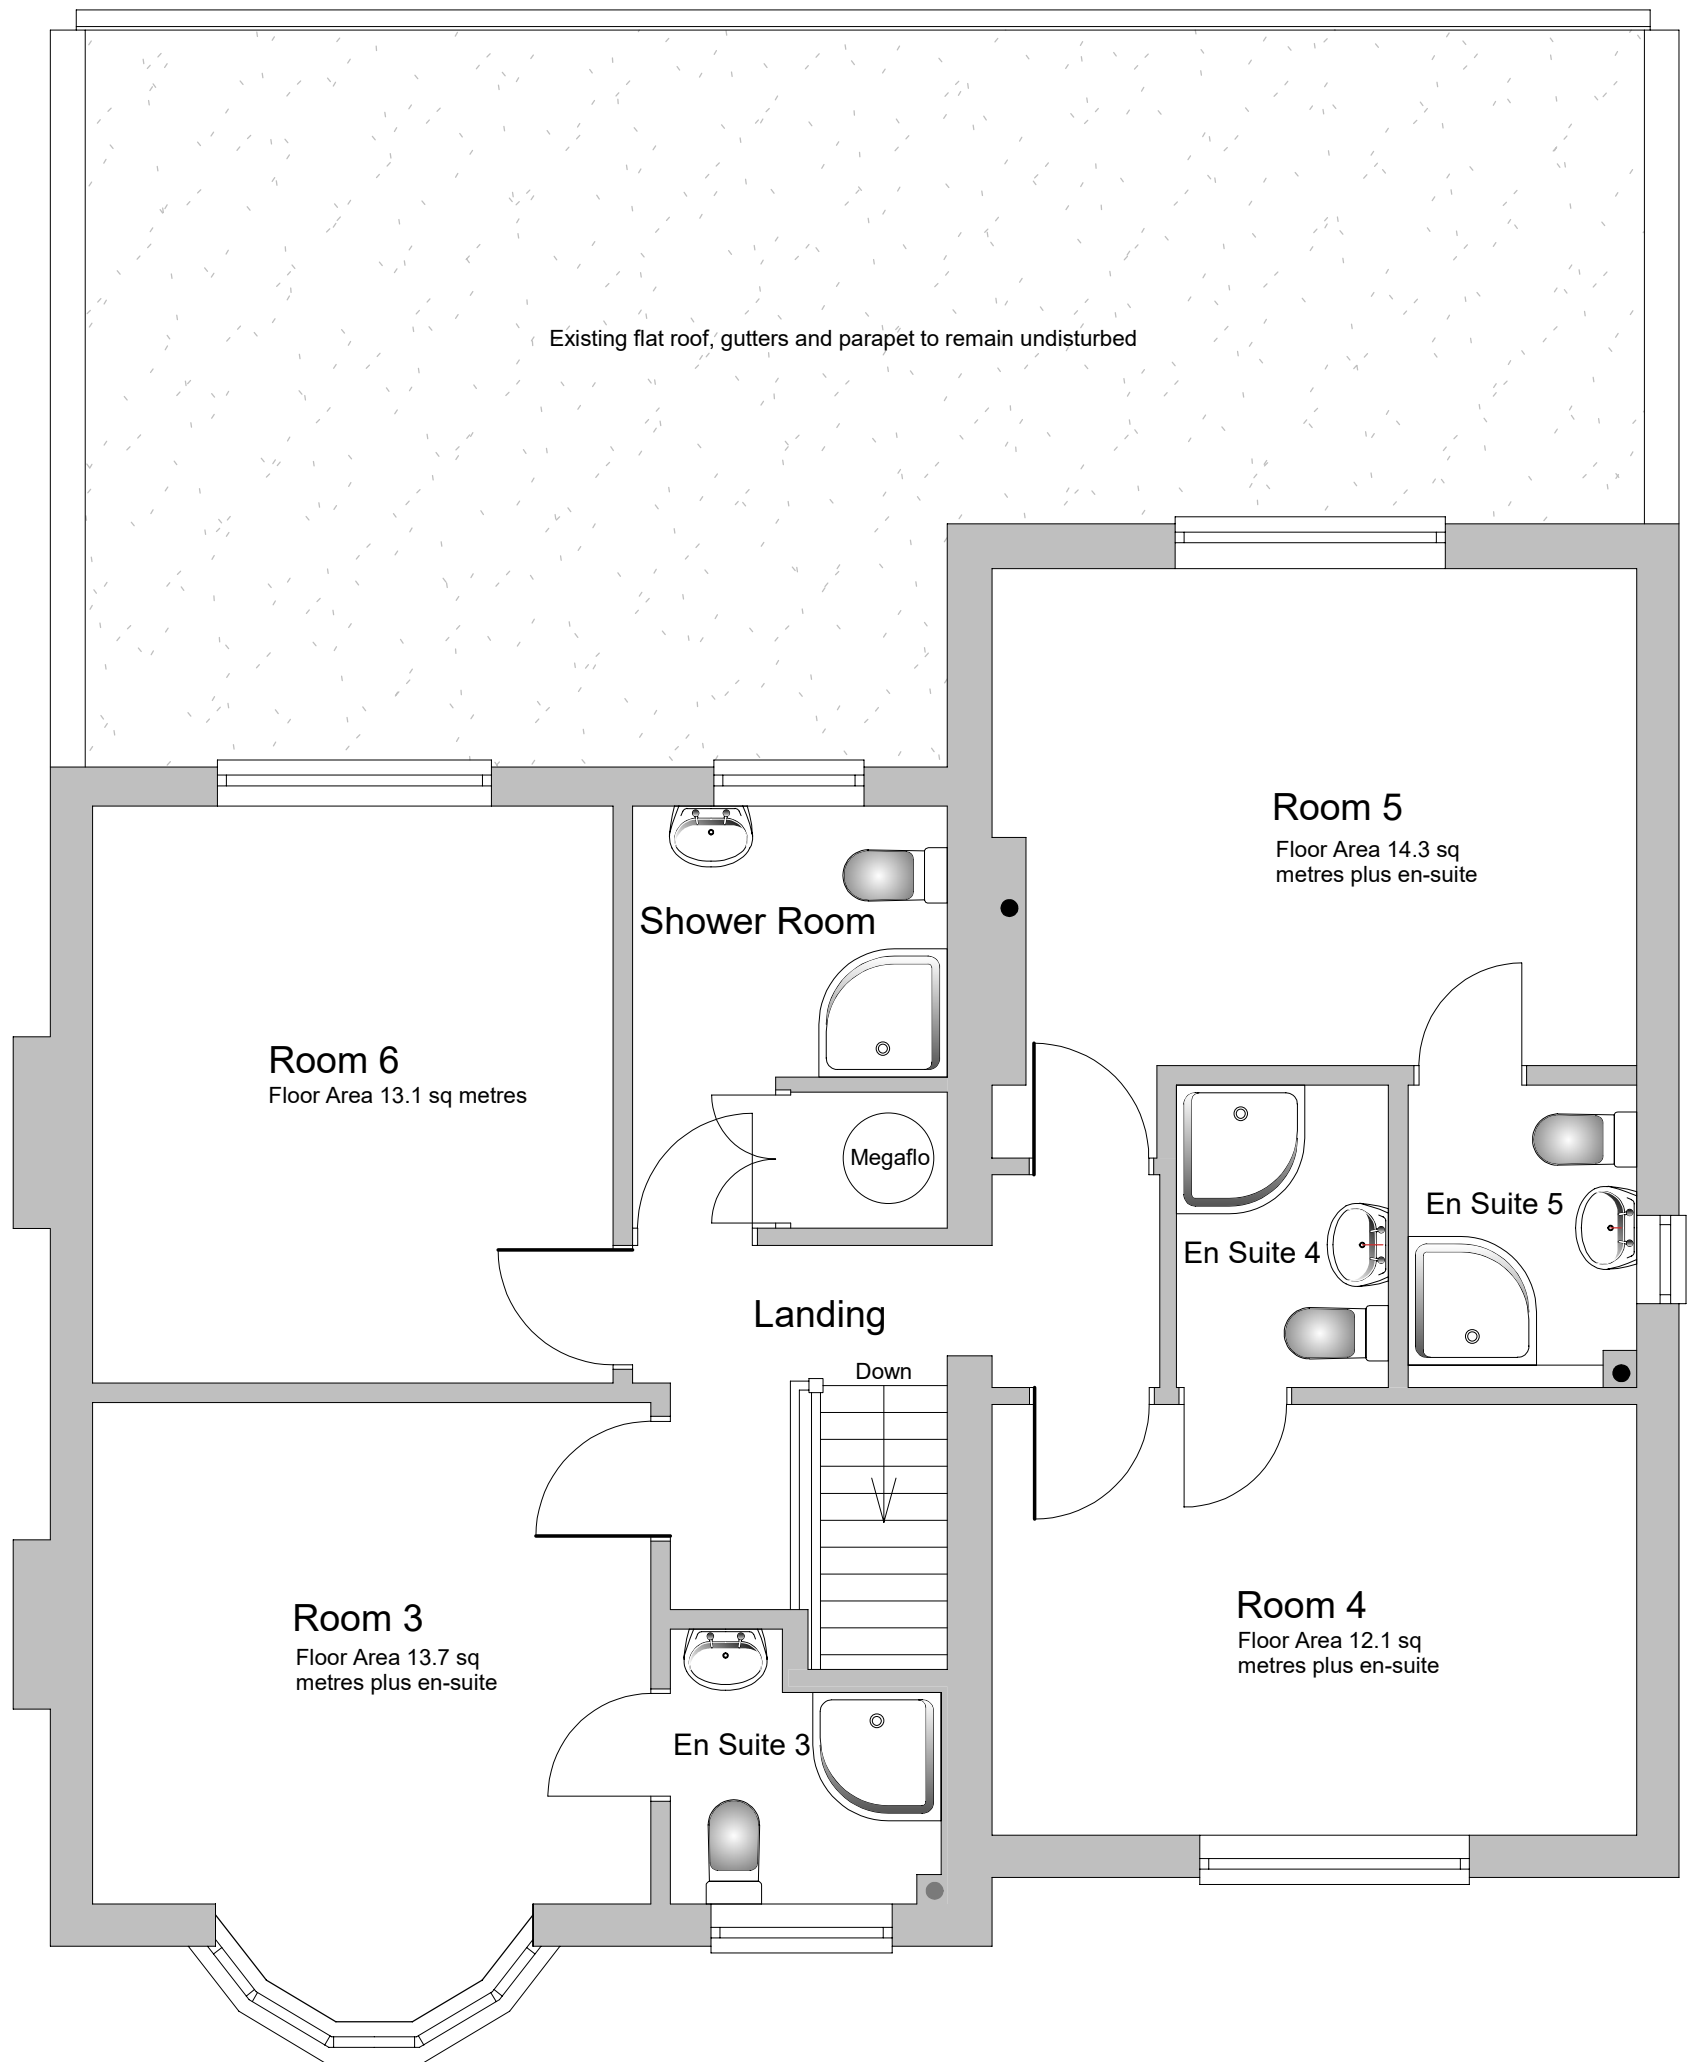

Existing First Floor Plan Remains unchanged

Scales 1:50 when printed at A3 size (To print accurately to scale, select "Actual Size" from Adobe Reader print dialogue box)

 

P W Peacock

Architectural Project Planning & Management

57 Stourbridge Road Fairfield Bromsgrove Worcestershire B61 9LY

Tel (01527) 878945

Mobile 07813 943858

E-mail PPeacock1@aol.com

**114 Teign Bank Road, Hinckley
Leicestershire, LE10 0EE**

© 2024

Scale 1:50 February 2024 Drg No 1680/2 EXISTING LAYOUT



Existing Front Elevation



Existing Rear Elevation Remains unchanged

Scales 1:50 when printed at A3 size (To print accurately to scale, select "Actual Size" from Adobe Reader print dialogue box)




P W Peacock
Architectural Project Planning & Management
57 Stourbridge Road Fairfield Bromsgrove Worcestershire B61 9LY
Tel (01527) 878945
Mobile 07813 943858
E-mail PPeacock1@aol.com

**114 Teign Bank Road, Hinckley
Leicestershire, LE10 0EE**

Scale 1:50 February 2024 Drg No 1680/3 EXISTING ELEVATIONS


© 2024

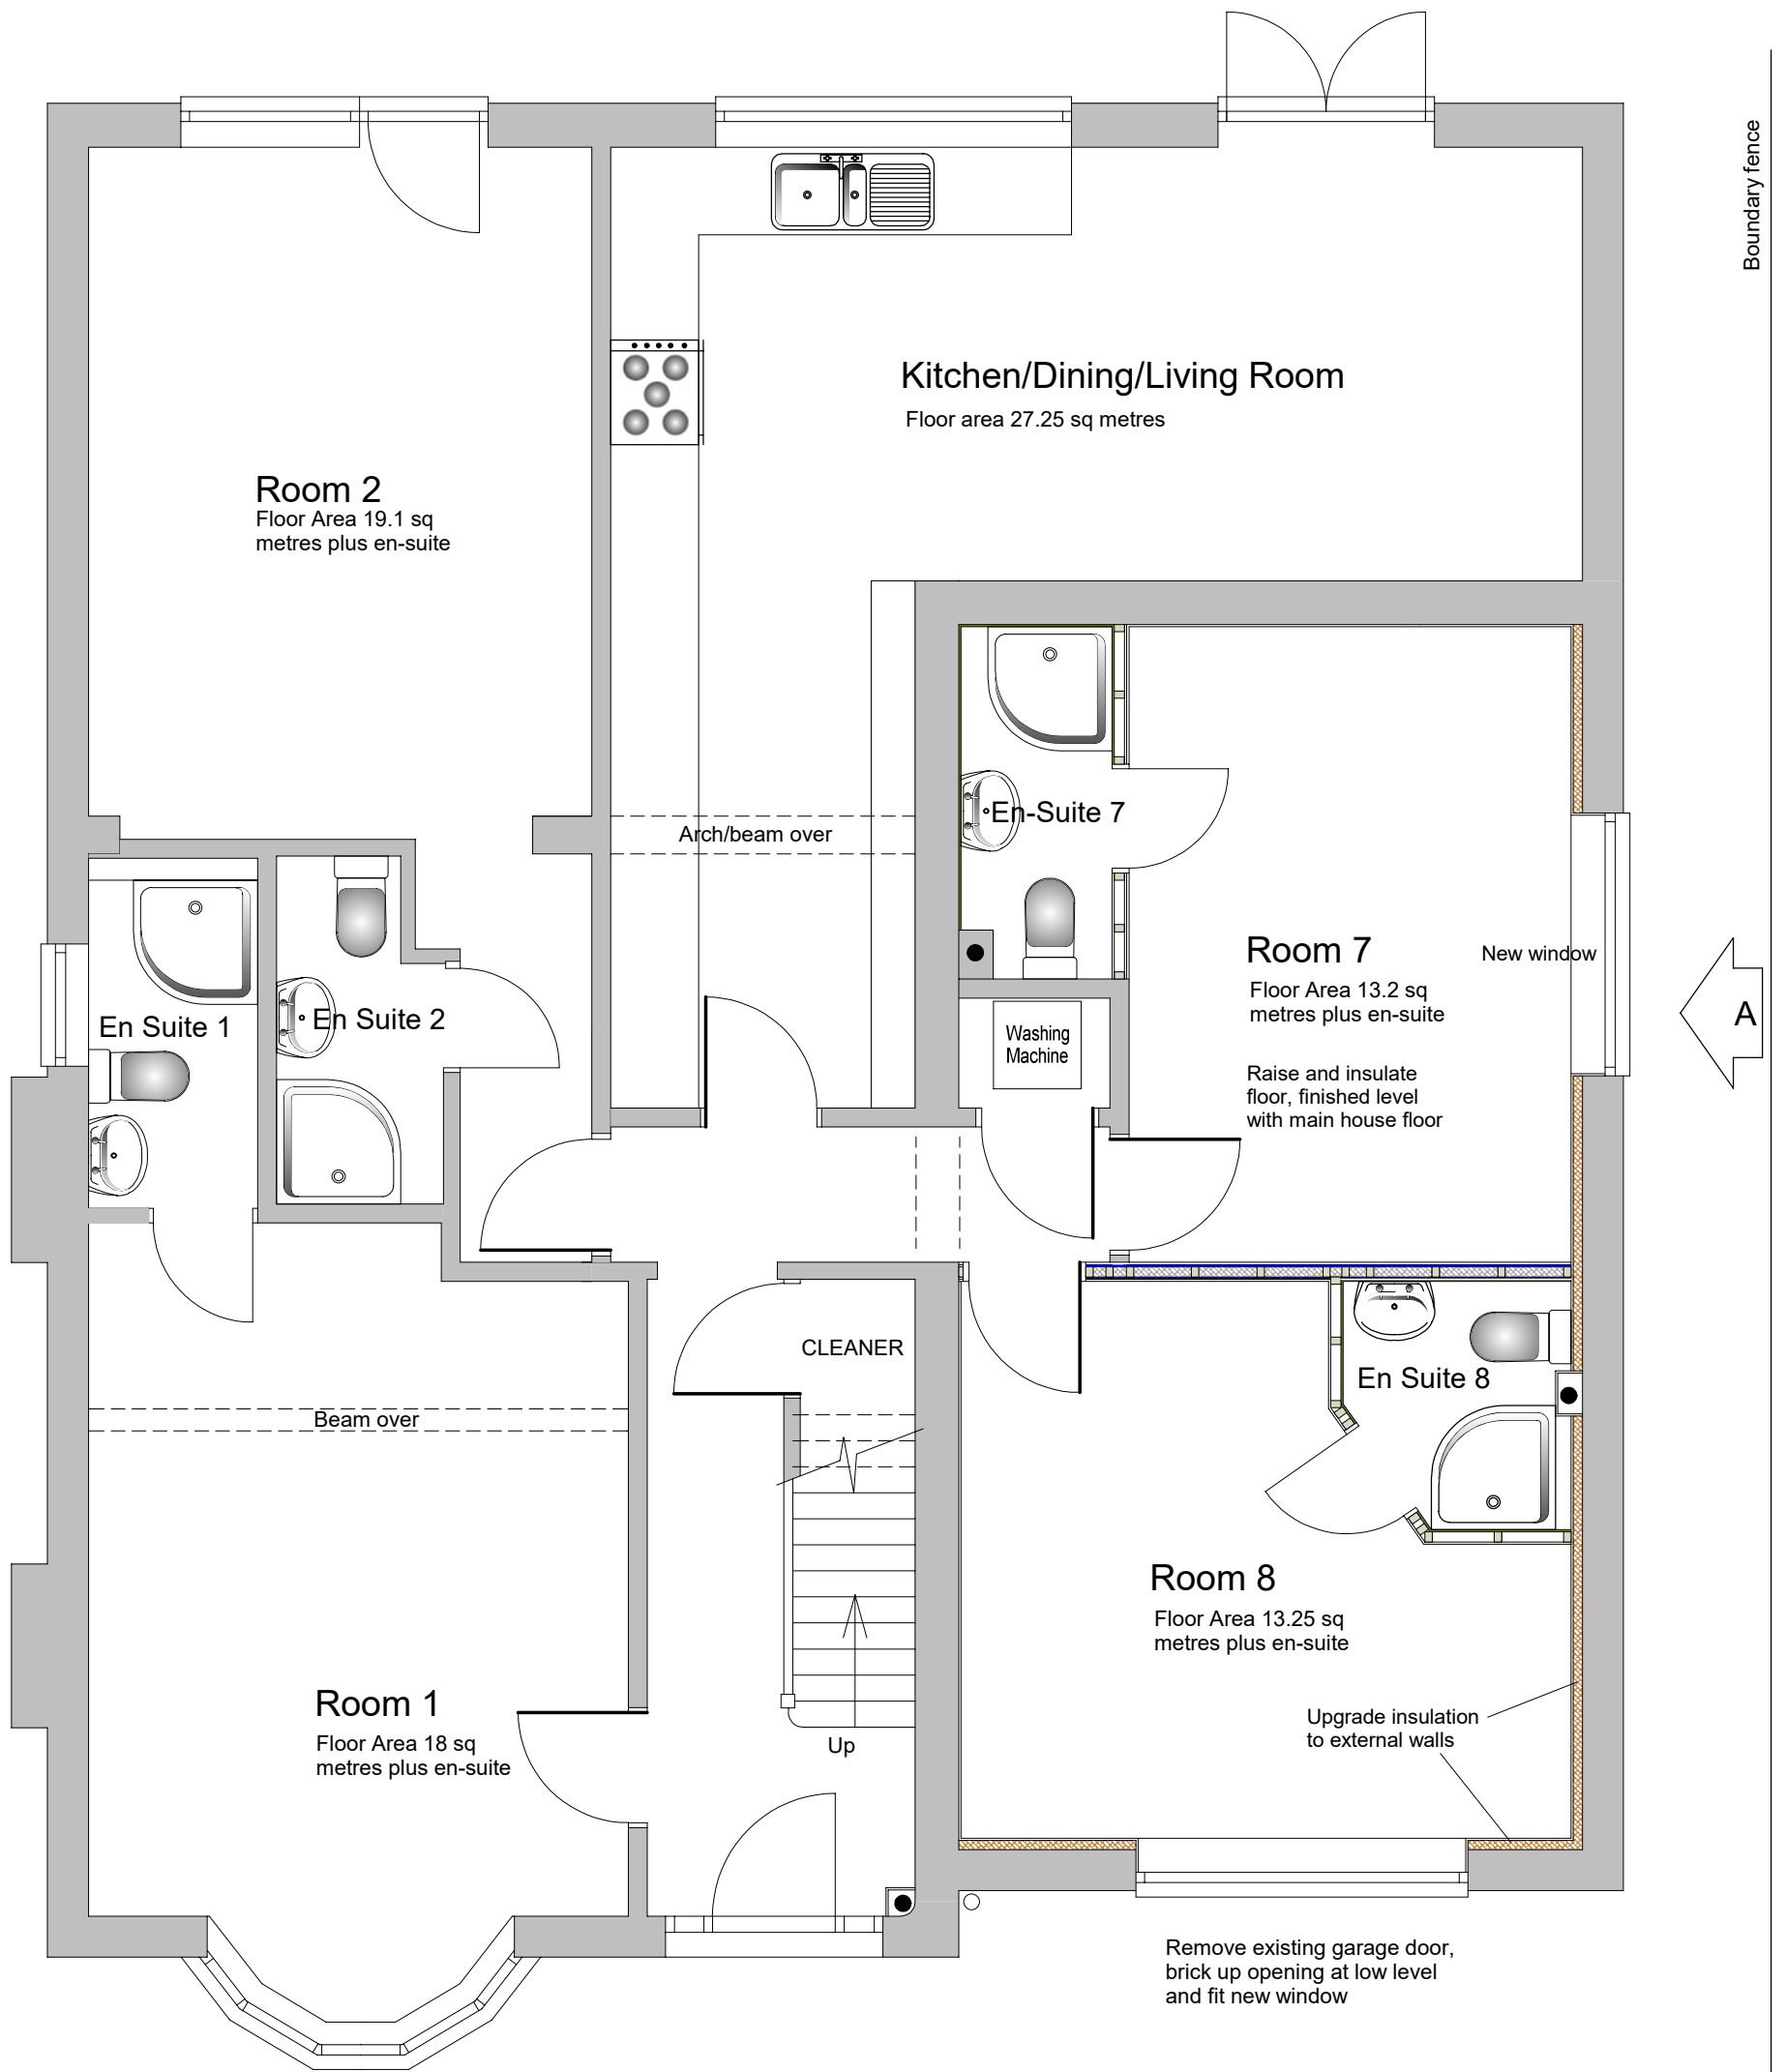

Proposed Ground Floor Plan

Ceiling height 2550mm

Scales 1:50 when printed at A3 size (To print accurately to scale, select "Actual Size" from Adobe Reader print dialogue box)

 

P W Peacock

Architectural Project Planning & Management

57 Stourbridge Road Fairfield Bromsgrove Worcestershire B61 9LY

Tel (01527) 878945


Mobile 07813 943858

E-mail PPeacock1@aol.com

**114 Teign Bank Road, Hinckley
Leicestershire, LE10 0EE**

© 2024

Scale 1:50 February 2024 Drg No 1680/4 PROPOSED LAYOUT

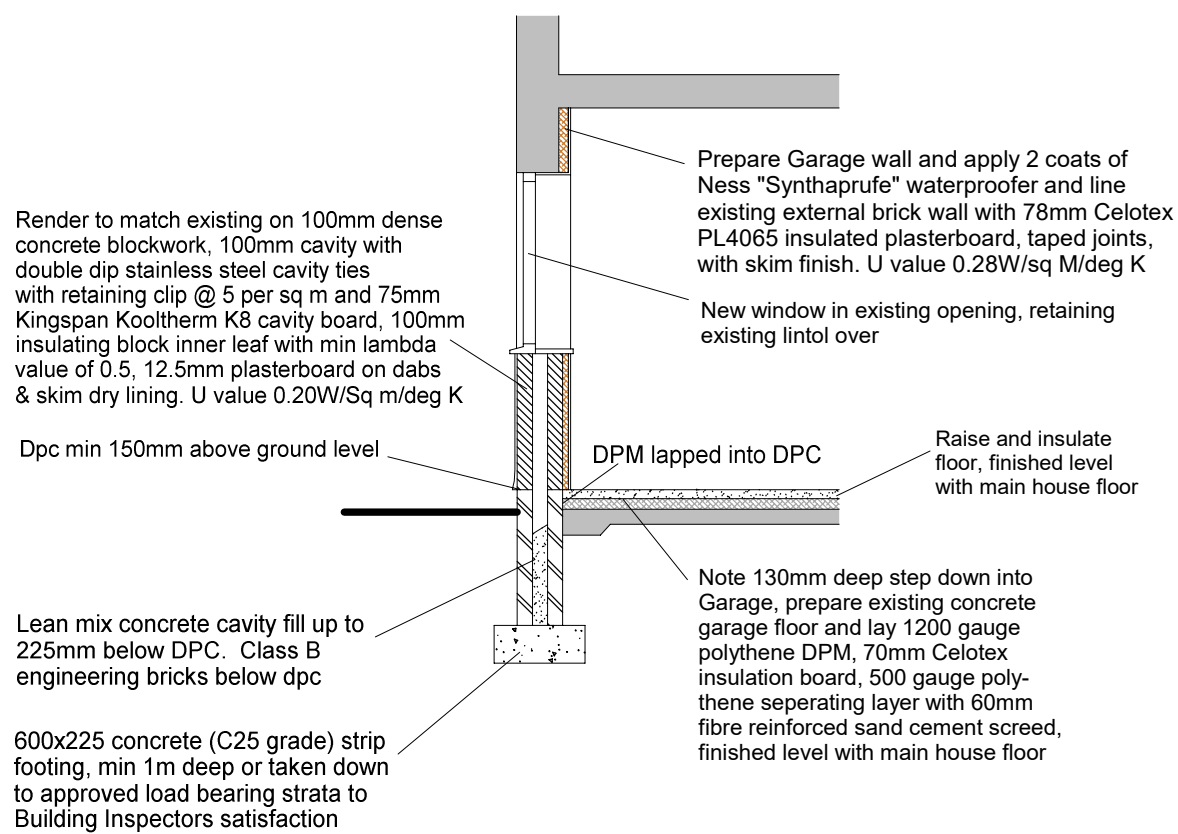

Section through Garage Door showing Infilling




Proposed Front Elevation

Render finish to match existing

Remove existing garage door, brick up opening at low level and fit new window all off new concrete strip footing See Detail above

Scales 1:50 when printed at A3 size (To print accurately to scale, select "Actual Size" from Adobe Reader print dialogue box)

 

P W Peacock

Architectural Project Planning & Management

57 Stourbridge Road Fairfield Bromsgrove Worcestershire B61 9LY


Tel (01527) 878945
Mobile 07813 943858

E-mail PPeacock1@aol.com


**114 Teign Bank Road, Hinckley
Leicestershire, LE10 0EE**

© 2024

Scale 1:50 February 2024 Drg No 1680/5 PROPOSED ELEVATION

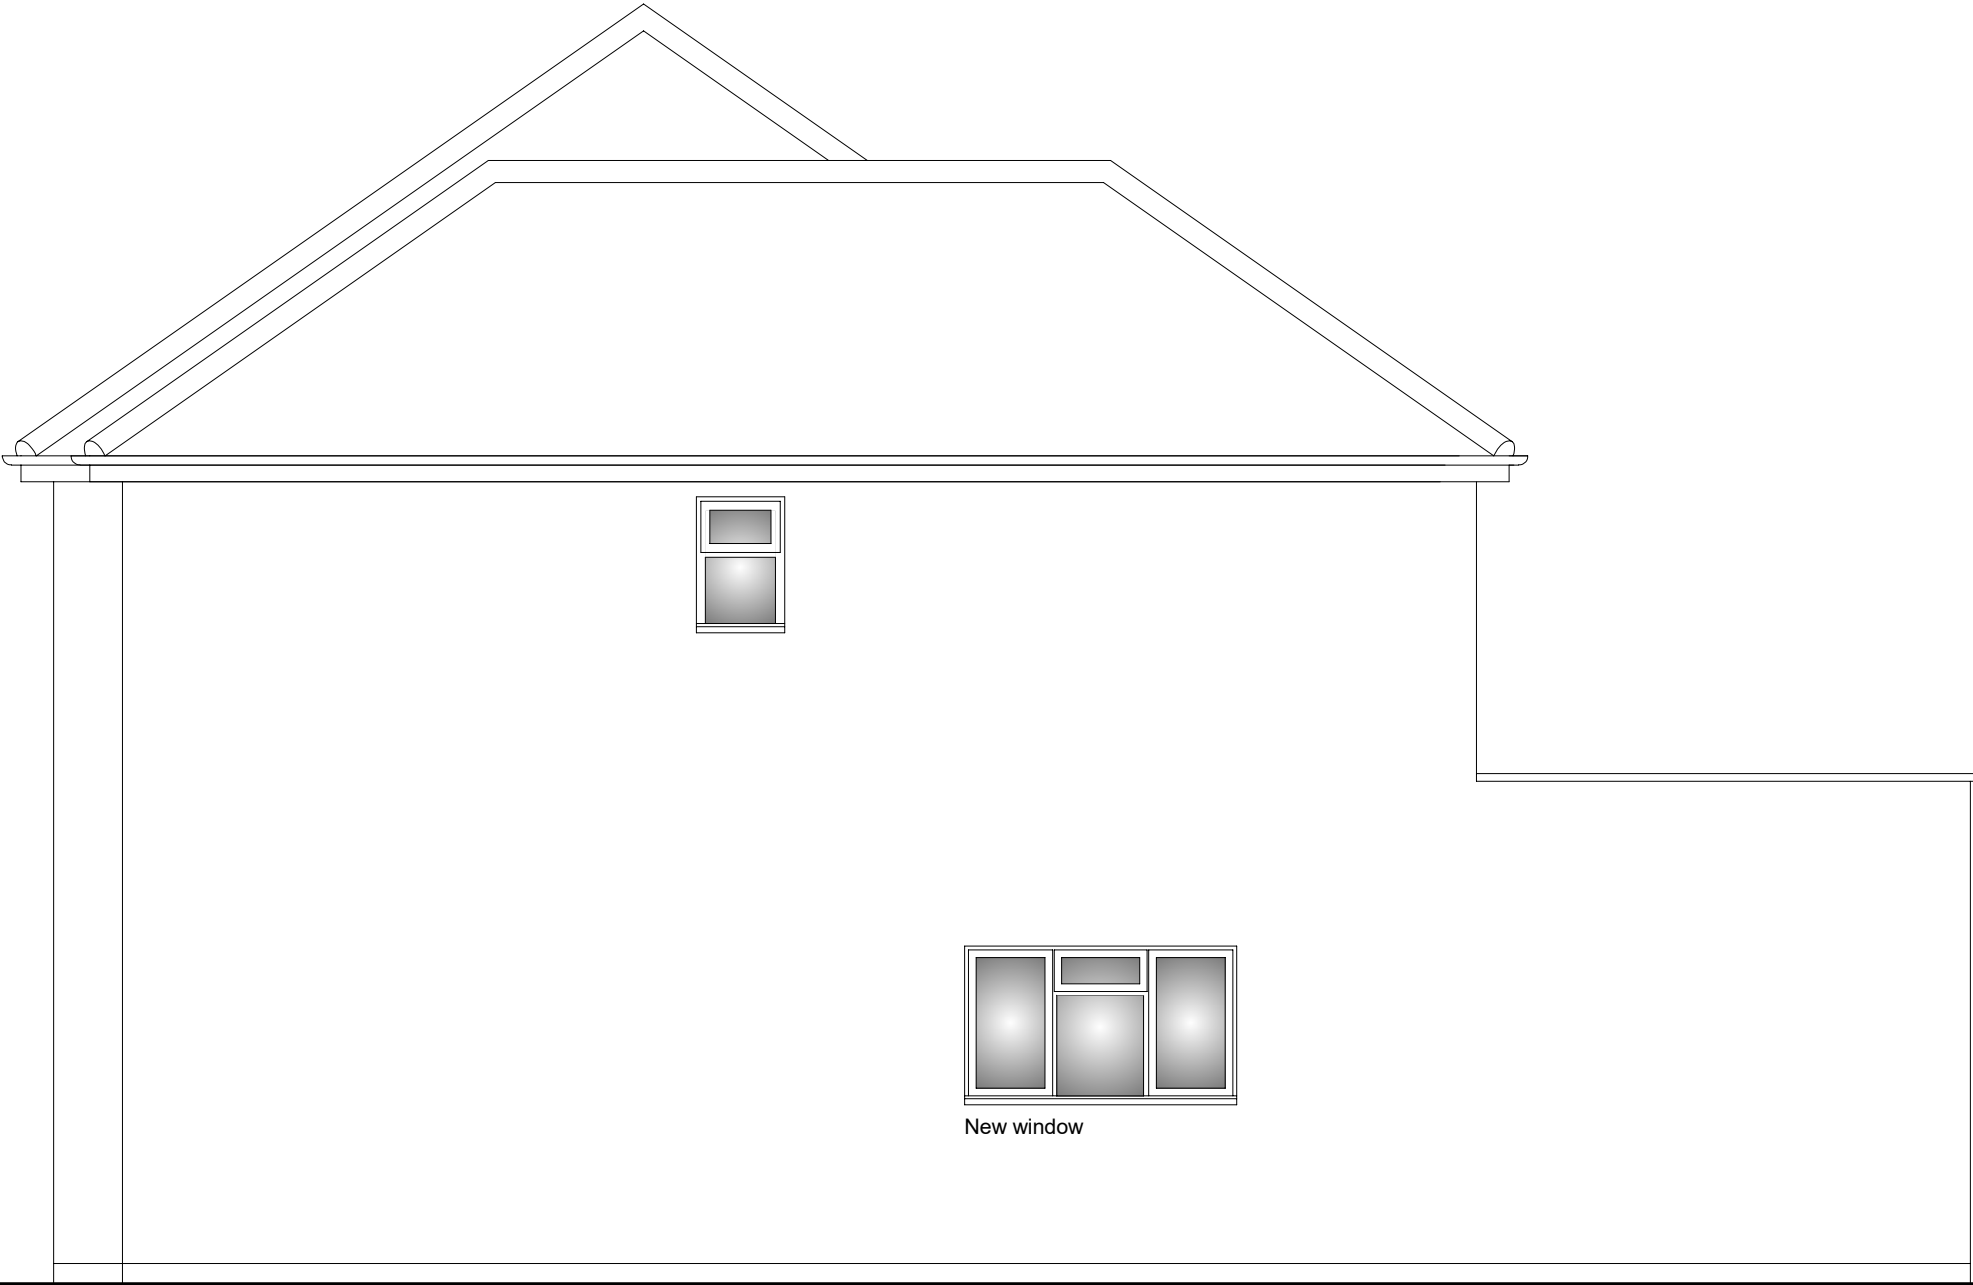

Proposed Side Elevation A

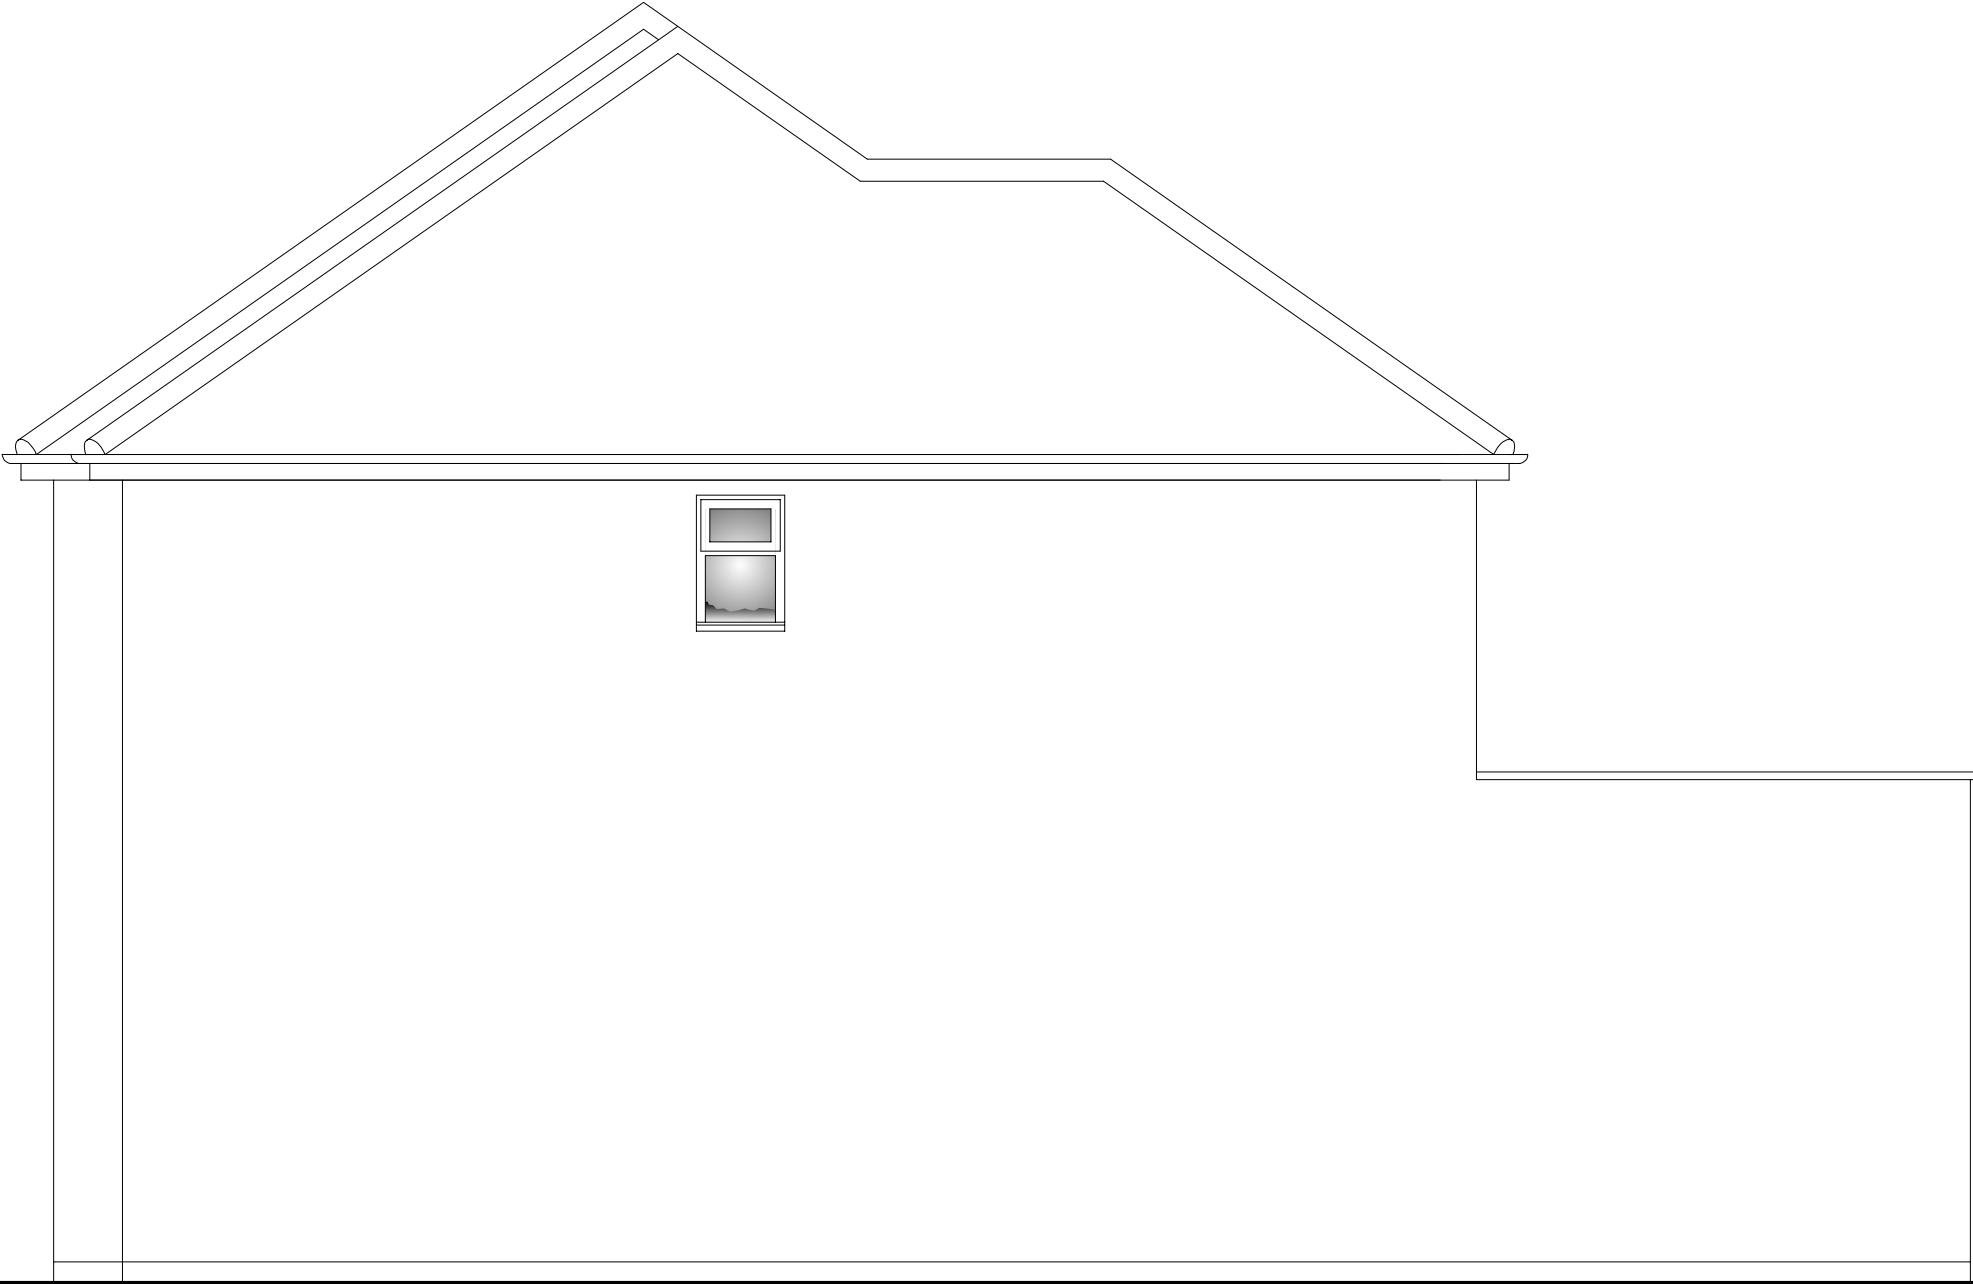

Existing Side Elevation A

Scales 1:50 when printed at A3 size (To print accurately to scale, select "Actual Size" from Adobe Reader print dialogue box)



P W Peacock
Architectural Project Planning & Management

57 Stourbridge Road Fairfield Bromsgrove Worcestershire B61 9LY
Tel (01527) 878945
Mobile 07813 943858
E-mail PPeacock1@aol.com

**114 Teign Bank Road, Hinckley
Leicestershire, LE10 0EE**

© 2024