



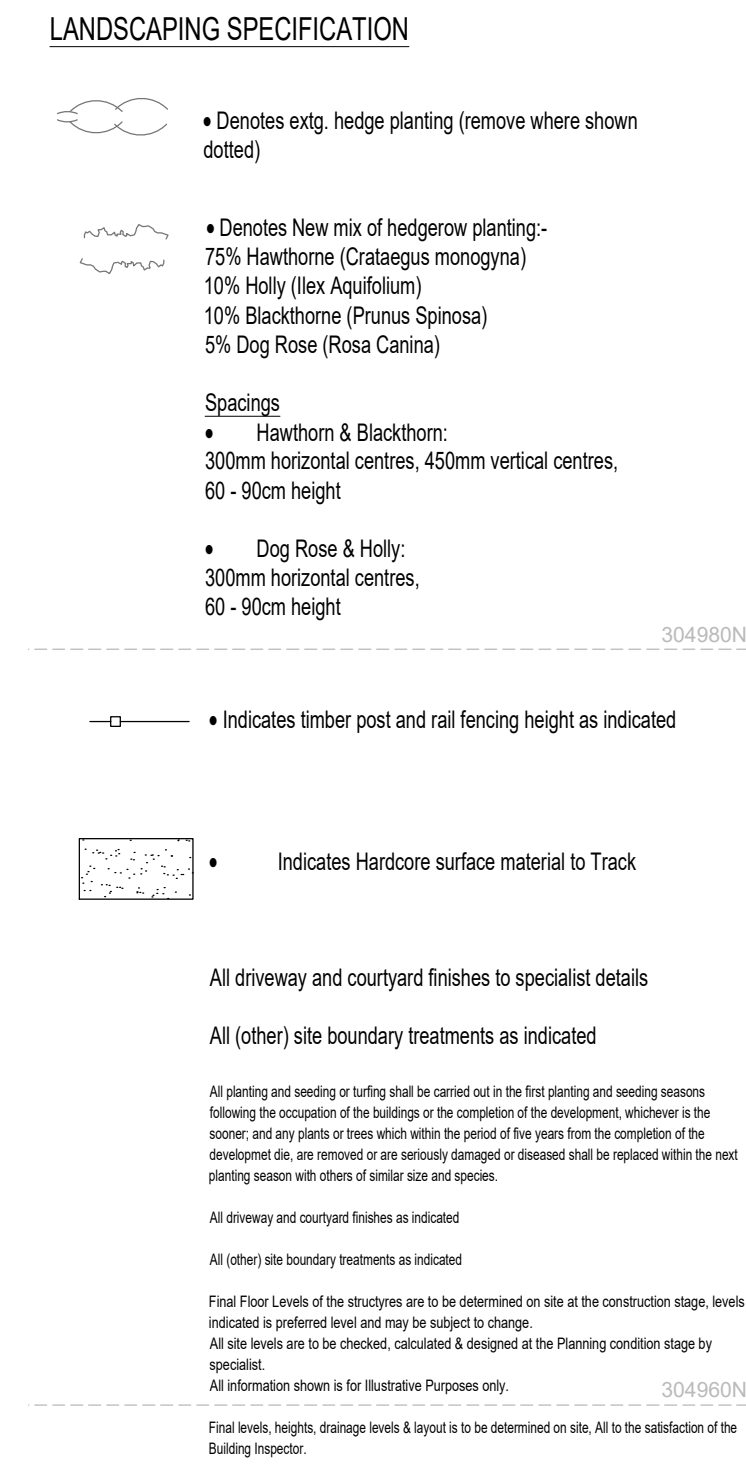

PLANNING DRAWING - SITE PLAN

PROPOSED WORKS - THE OAKS - MAIN STREET - BOTCHESTON - LEICESTERSHIRE

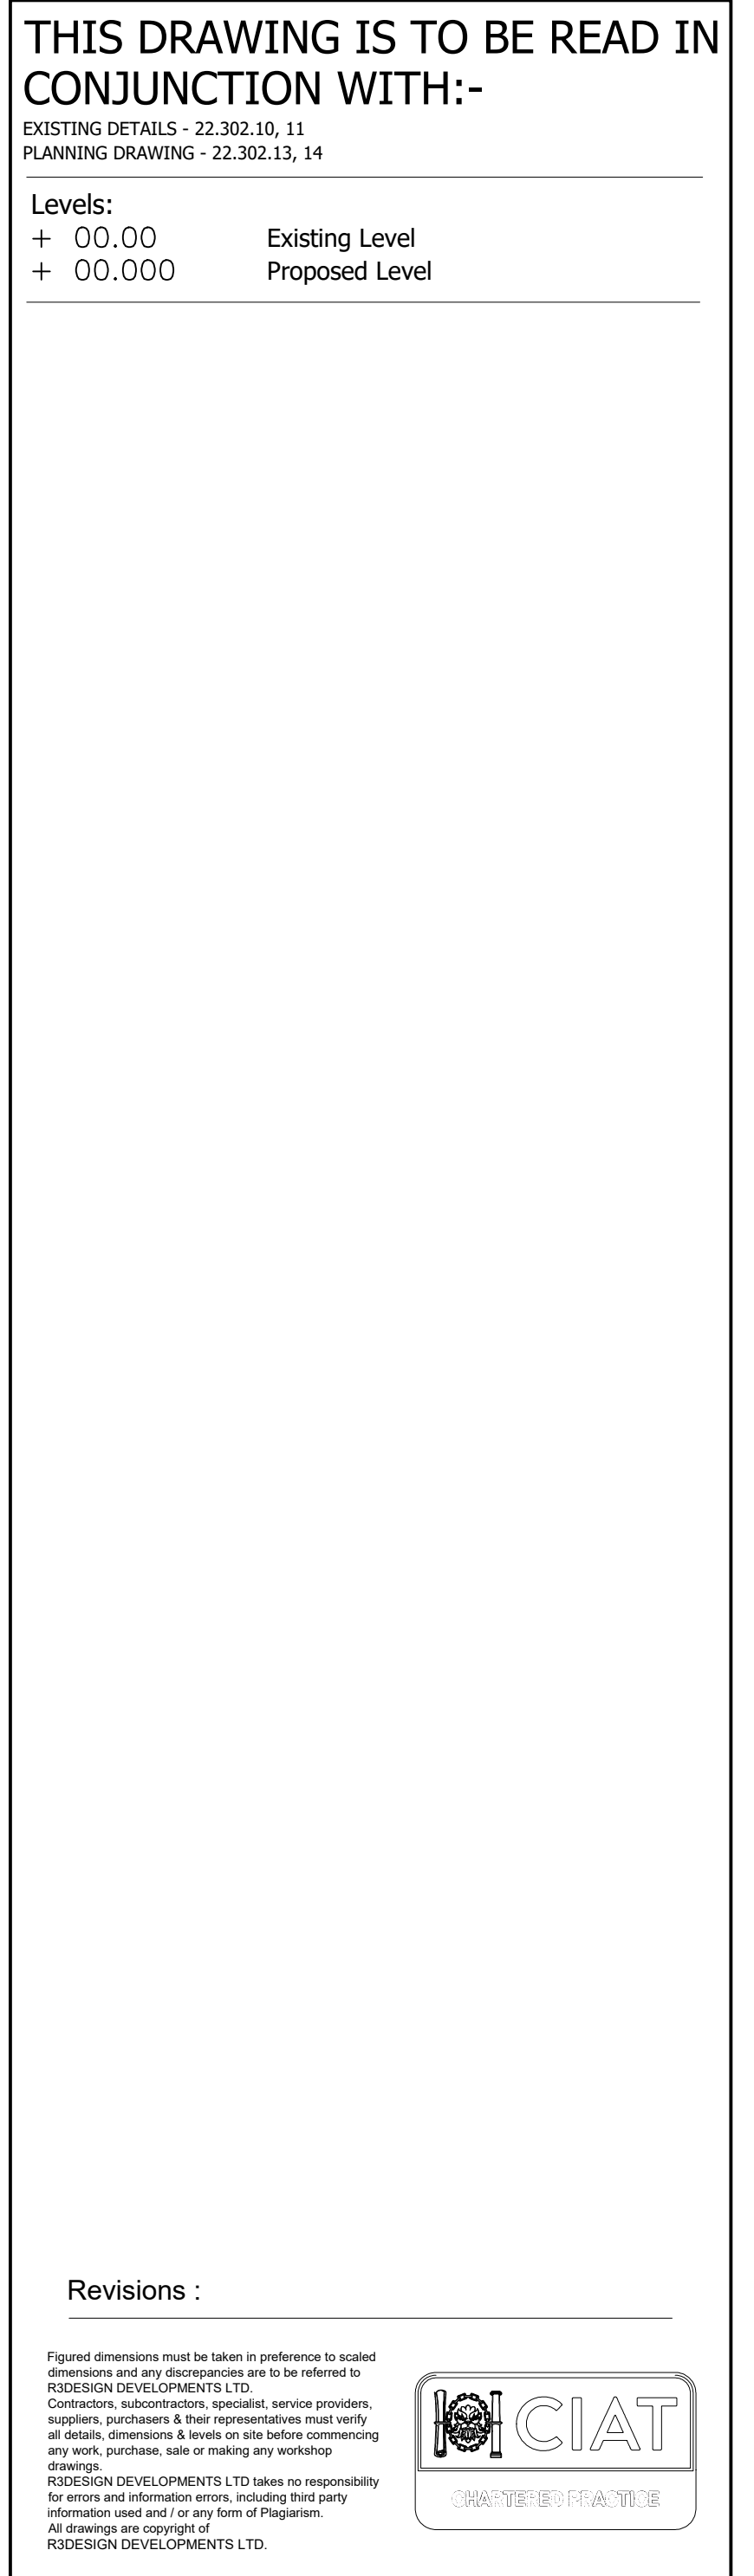

 R3DESIGN DEVELOPMENTS LTD	
The Glasshouse, 9 Hallam Close, Littlethorpe, Leics. LE19 2LA	
Tel 0153 2165175	Email r3@r3d.co.uk Web www.r3d.co.uk
Company Reg. No. 7627636	
Project Details	
Proposed Works	
The Oaks	
Main St, Botcheston	
Leicestershire	
Drawing Title	
Planning Drawing - Sheet 1 of 3	
Proposed Site Plan	
Client Details	
Mr & Mrs R. Beaumont	
Drawing No.	
22.302.12	
Date	Scale (A0 Size)
Jan 2024	1:200
Drawn by	Checked by
JSC	R3D