


THIS DRAWING IS TO BE READ IN CONJUNCTION WITH:-

EXISTING DETAILS - 22.302.10, 11
PLANNING DRAWING - 22.302.12, 13


Materials & Finish

Timber / composite cladding
Timber framed windows and doors
Clay Rooftiles
Black plastic gutters & downpipes


ILLUSTRATIVE INFORMATION ONLY
FINAL LEVELS TO BE DETERMINED ON SITE

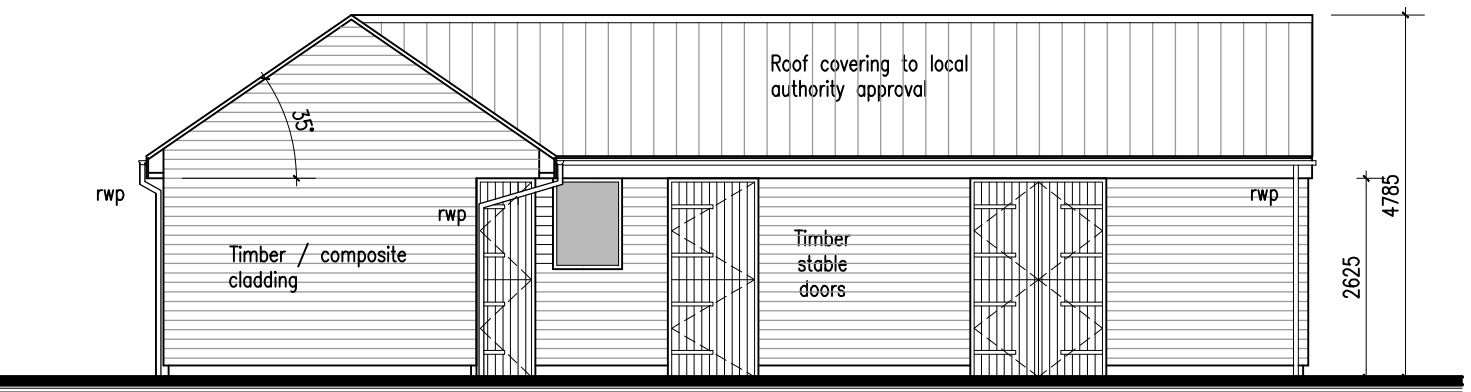


Front Elevation
Scale 1:100

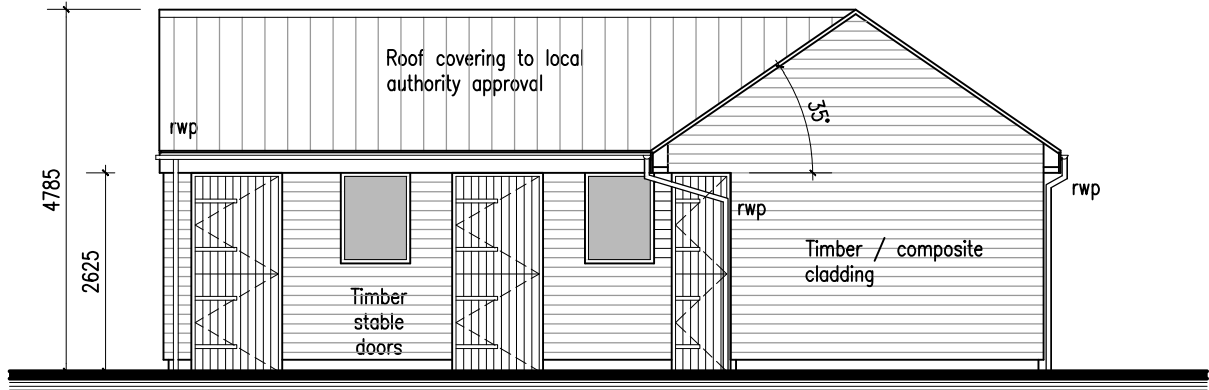


Side Elevation
Scale 1:100

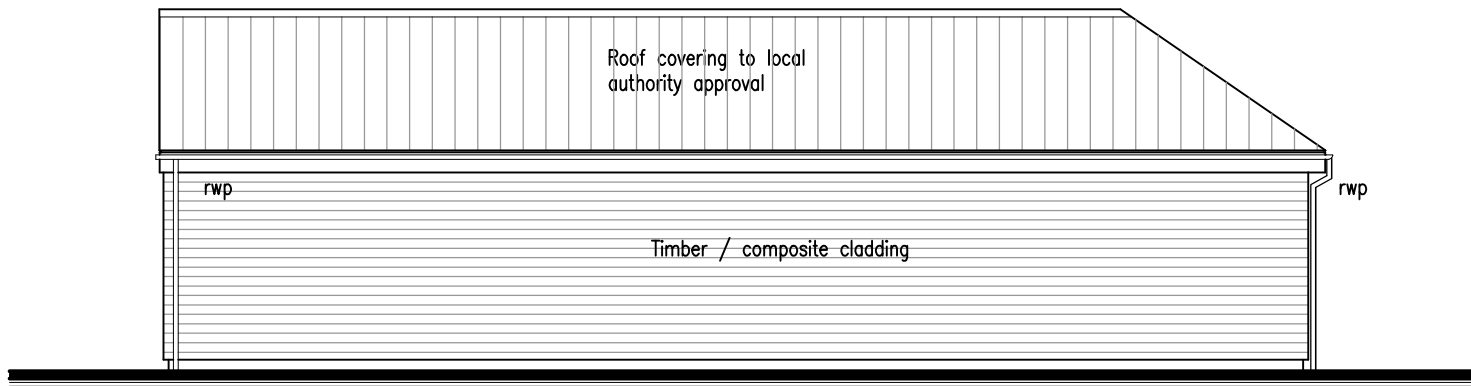

Rear Elevation
Scale 1:100

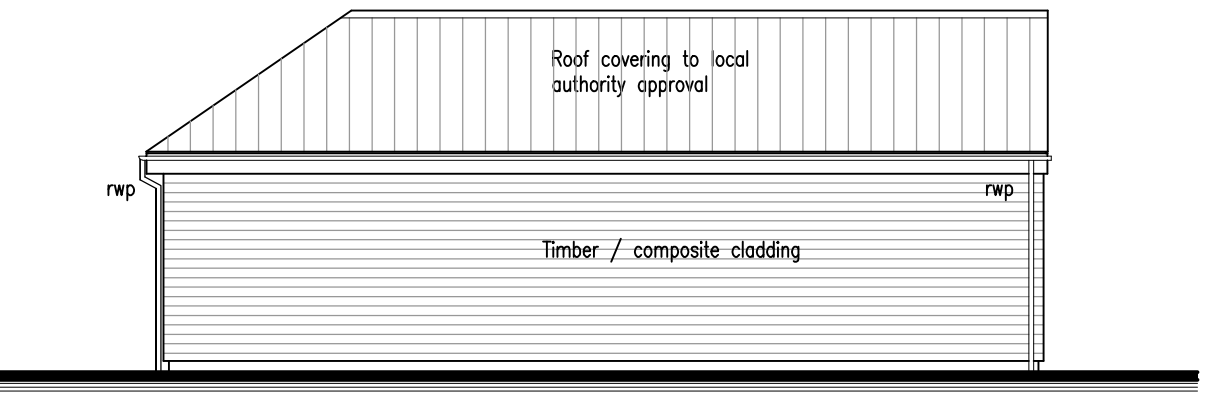

Side Elevation
Scale 1:100

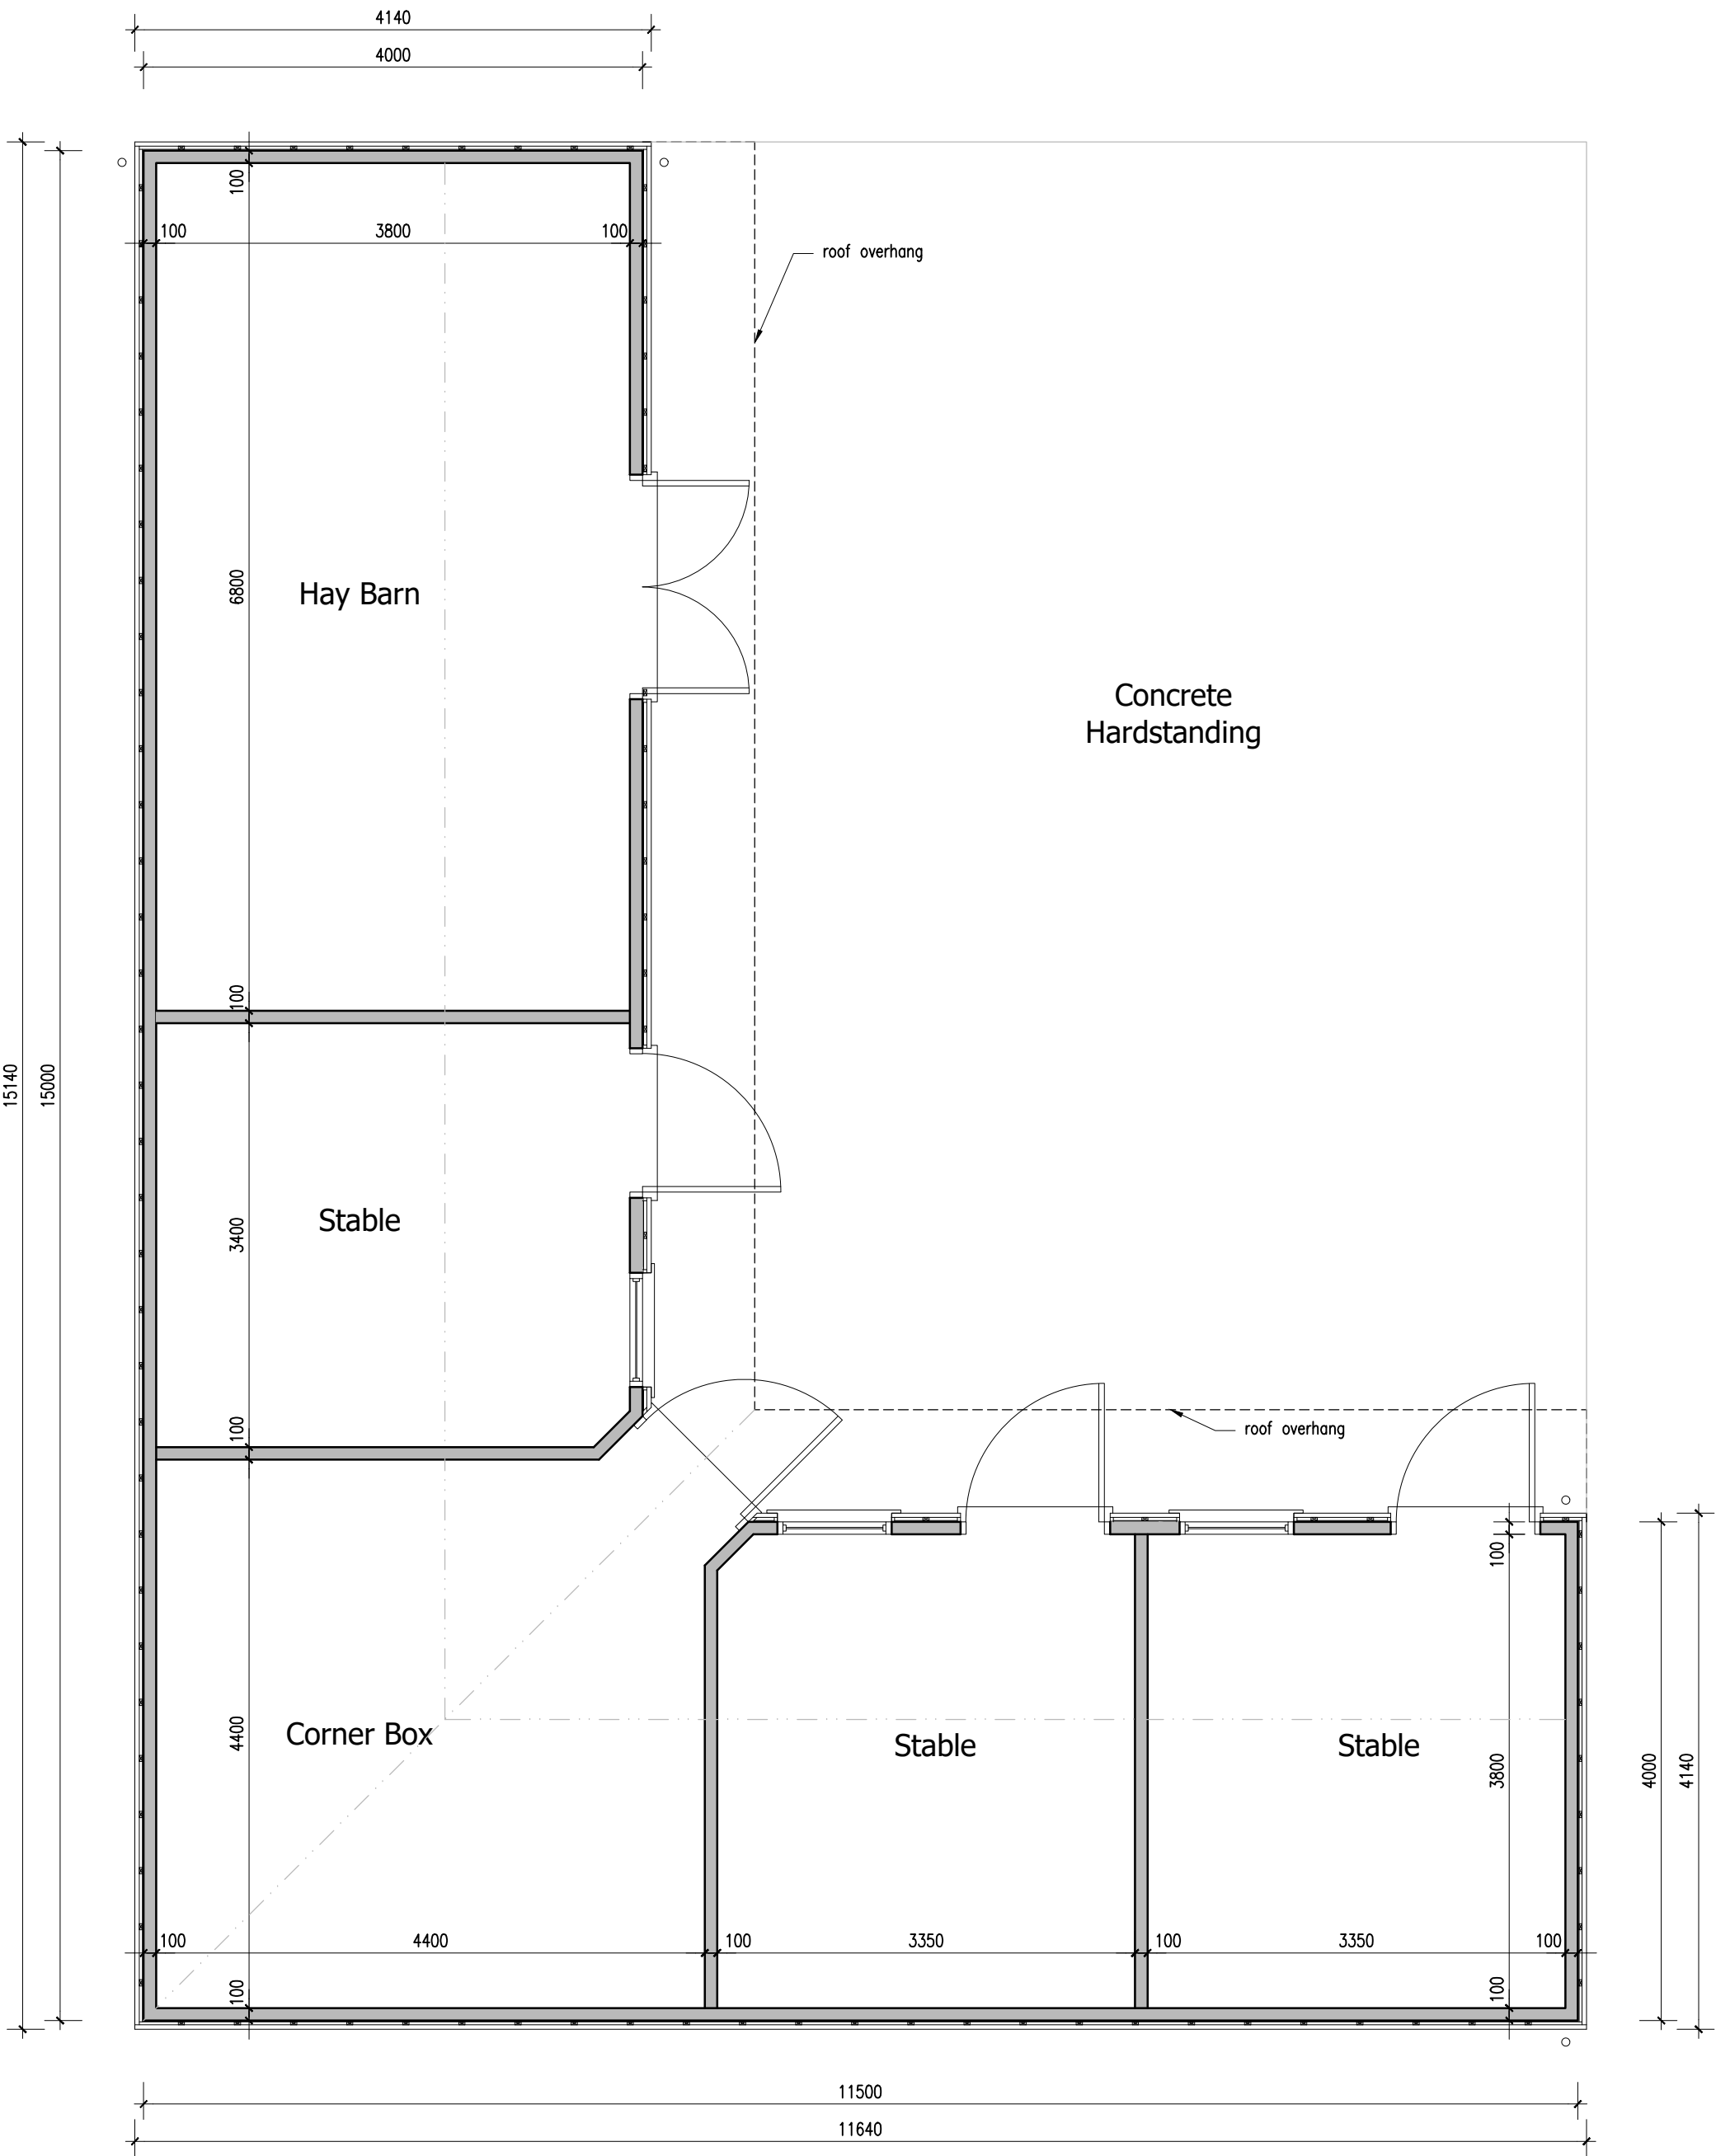

Floor Plan
Scale 1:50

PLANNING DRAWING - STABLE

PROPOSED WORKS - THE OAKS - MAIN STREET - BOTCHESTON - LEICESTERSHIRE

Revisions :

Figured dimensions must be taken in preference to scaled dimensions and any discrepancies are to be referred to R3DESIGN DEVELOPMENTS LTD.
Contractors, subcontractors, specialist, service providers, suppliers, purchasers & their representatives must verify all details, dimensions & levels on site before commencing any work, purchase, sale or making any workshop drawings.
R3DESIGN DEVELOPMENTS LTD takes no responsibility for errors and information errors, including third party information used and / or any form of Plagiarism.
All drawings are copyright of R3DESIGN DEVELOPMENTS LTD.



The Glasshouse, 9 Hallam Close, Littlethorpe, Leics. LE19 2LA
Tel: 0116 2165175 Email: r3@r3ddl.com Web: www.r3ddl.com
Company Reg. No. 7657636

Project Details

Proposed Works
The Oaks
Main St, Botcheston
Leicestershire

Drawing Title

Planning Drawing - Sheet 3 of 3
Proposed Stable

Client Details

Mr & Mrs R. Beaumont

Drawing No.

22.302.14

Date

Jan 2024

Drawn by

SR

Scale (A1 Size)

1:100, 1:50

Checked by

R3D

