

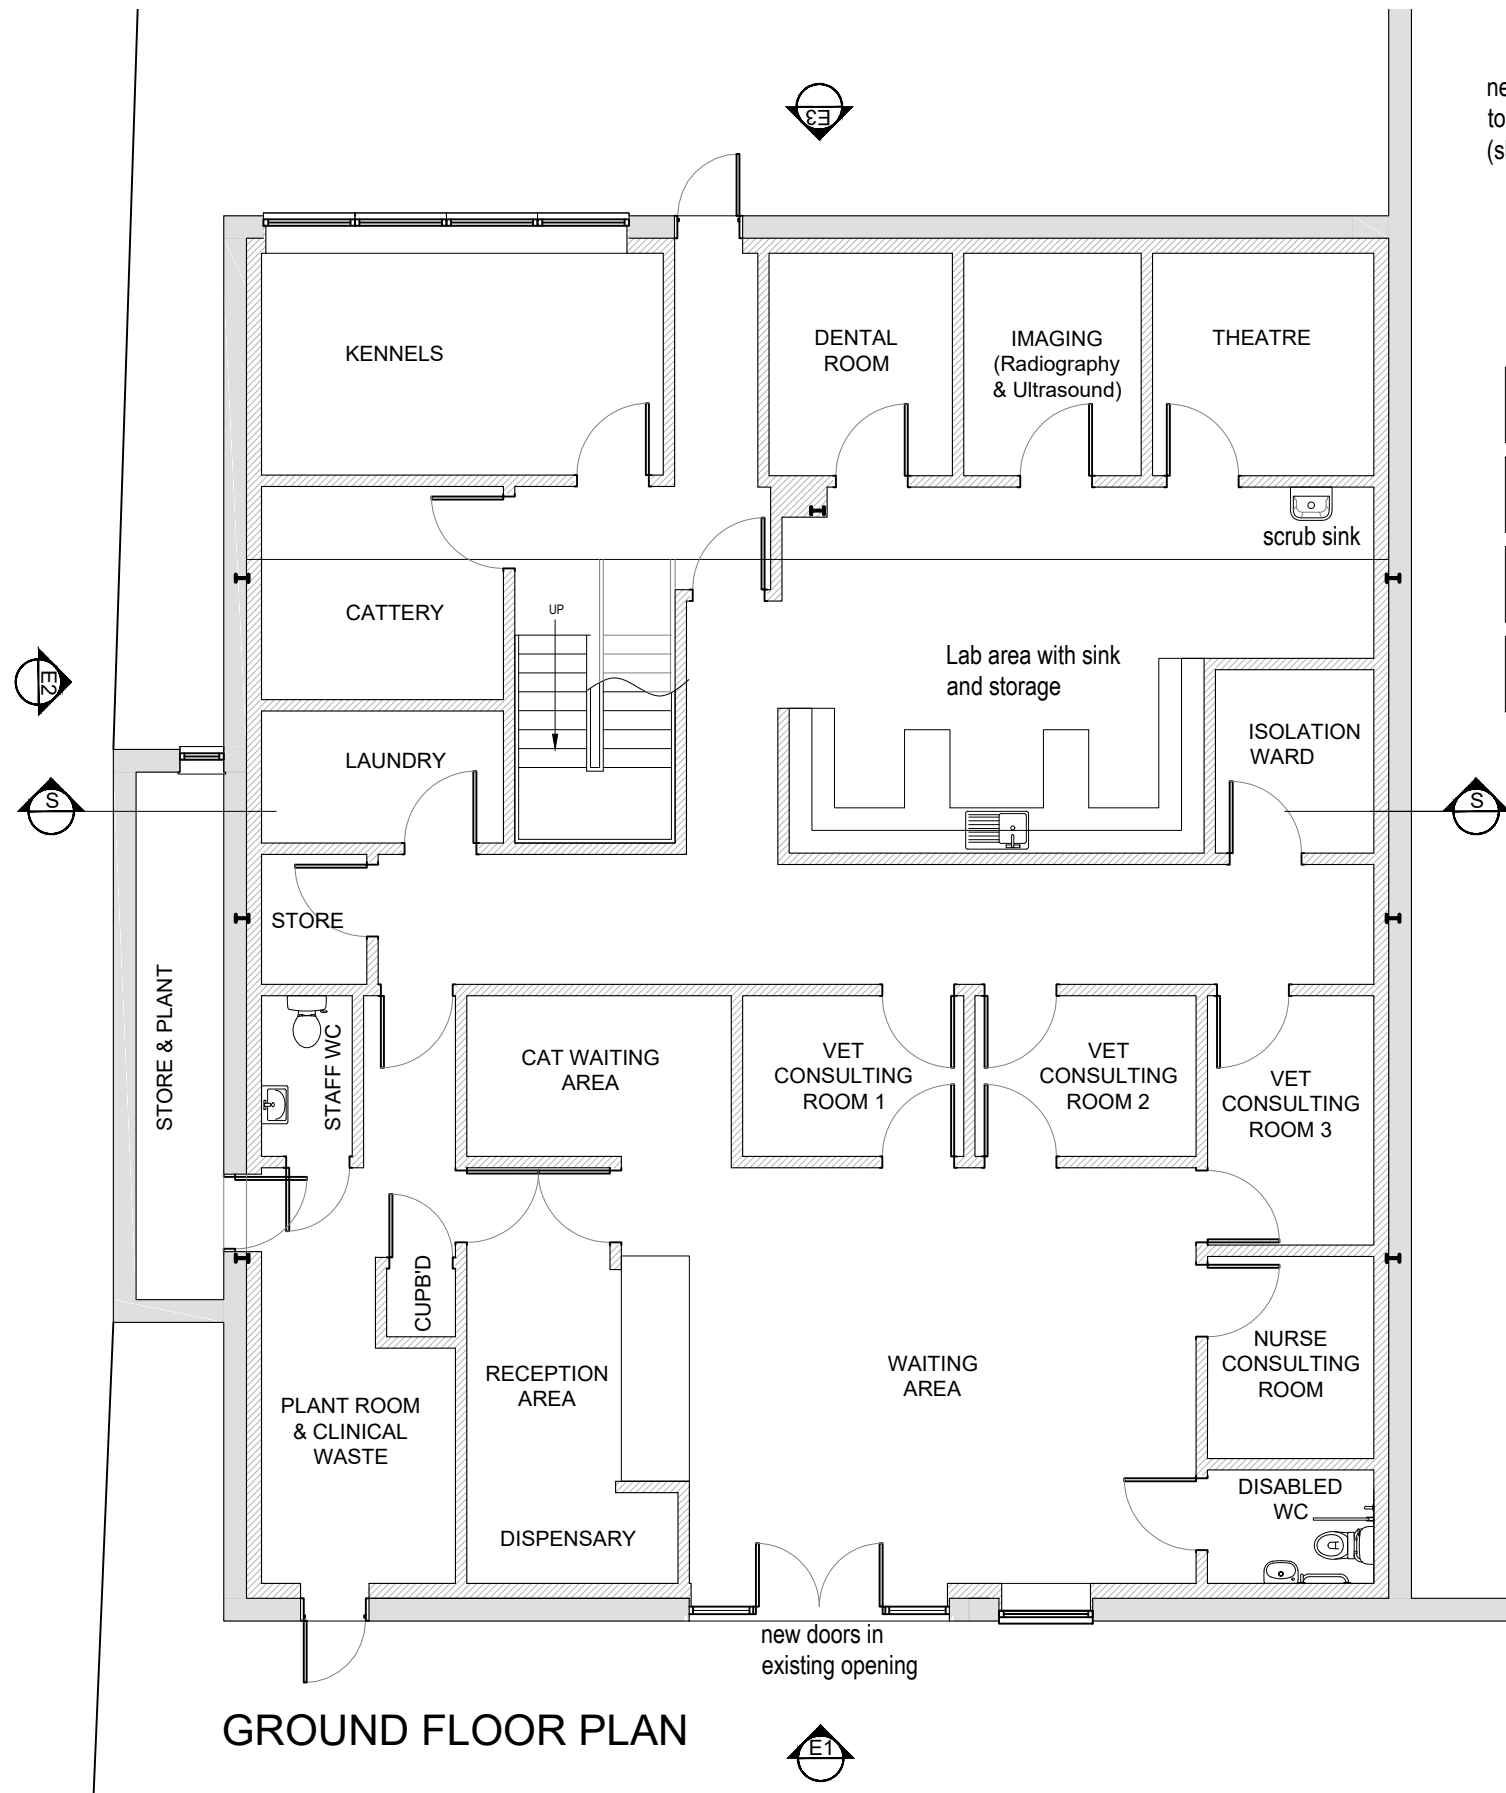


 

new air handling units
to specialist design
(shown indicatively)

MEZZANINE PLAN

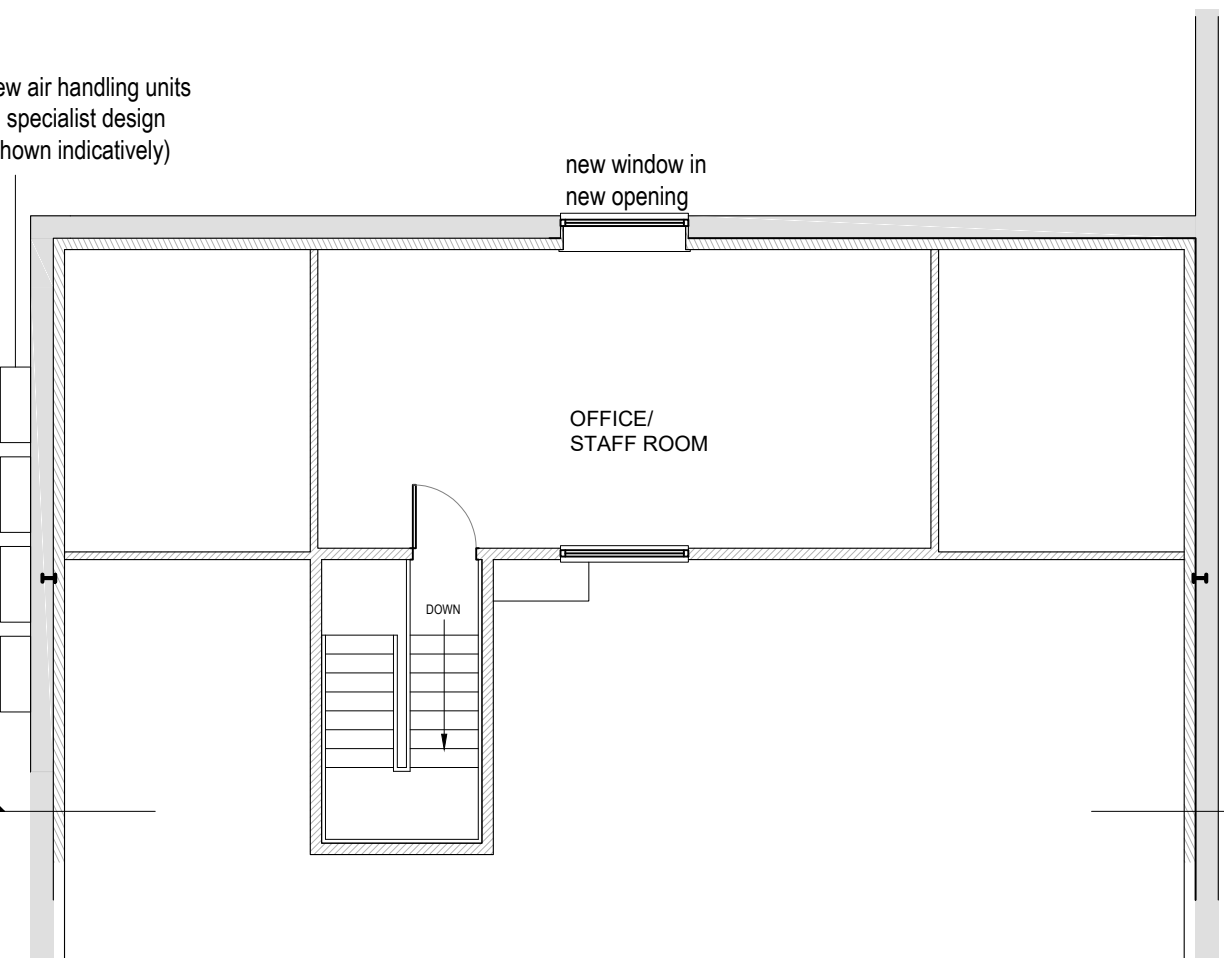

**PLANNING
APPLICATION**

STAR Veterinary Clinic
Relocation of Veterinary Practice to
Pinwall
Leicestershire

Proposed Floor Plans

Scale: 1:100 @ A3
Date: February 2024
Drawn By: CP Checked By:
Drawing No. 2024-798-05



urban designs limited
suite 6 | anson court
horninglow street
burton upon trent
staffordshire
de14 1ng
t: 01283 763763
e: info@urban-designs.co.uk
w: www.urban-designs.co.uk

Rev	Description	Date	DB