





PROPOSED EAST ELEVATION
scale 1:50



PROPOSED NORTH ELEVATION
scale 1:50

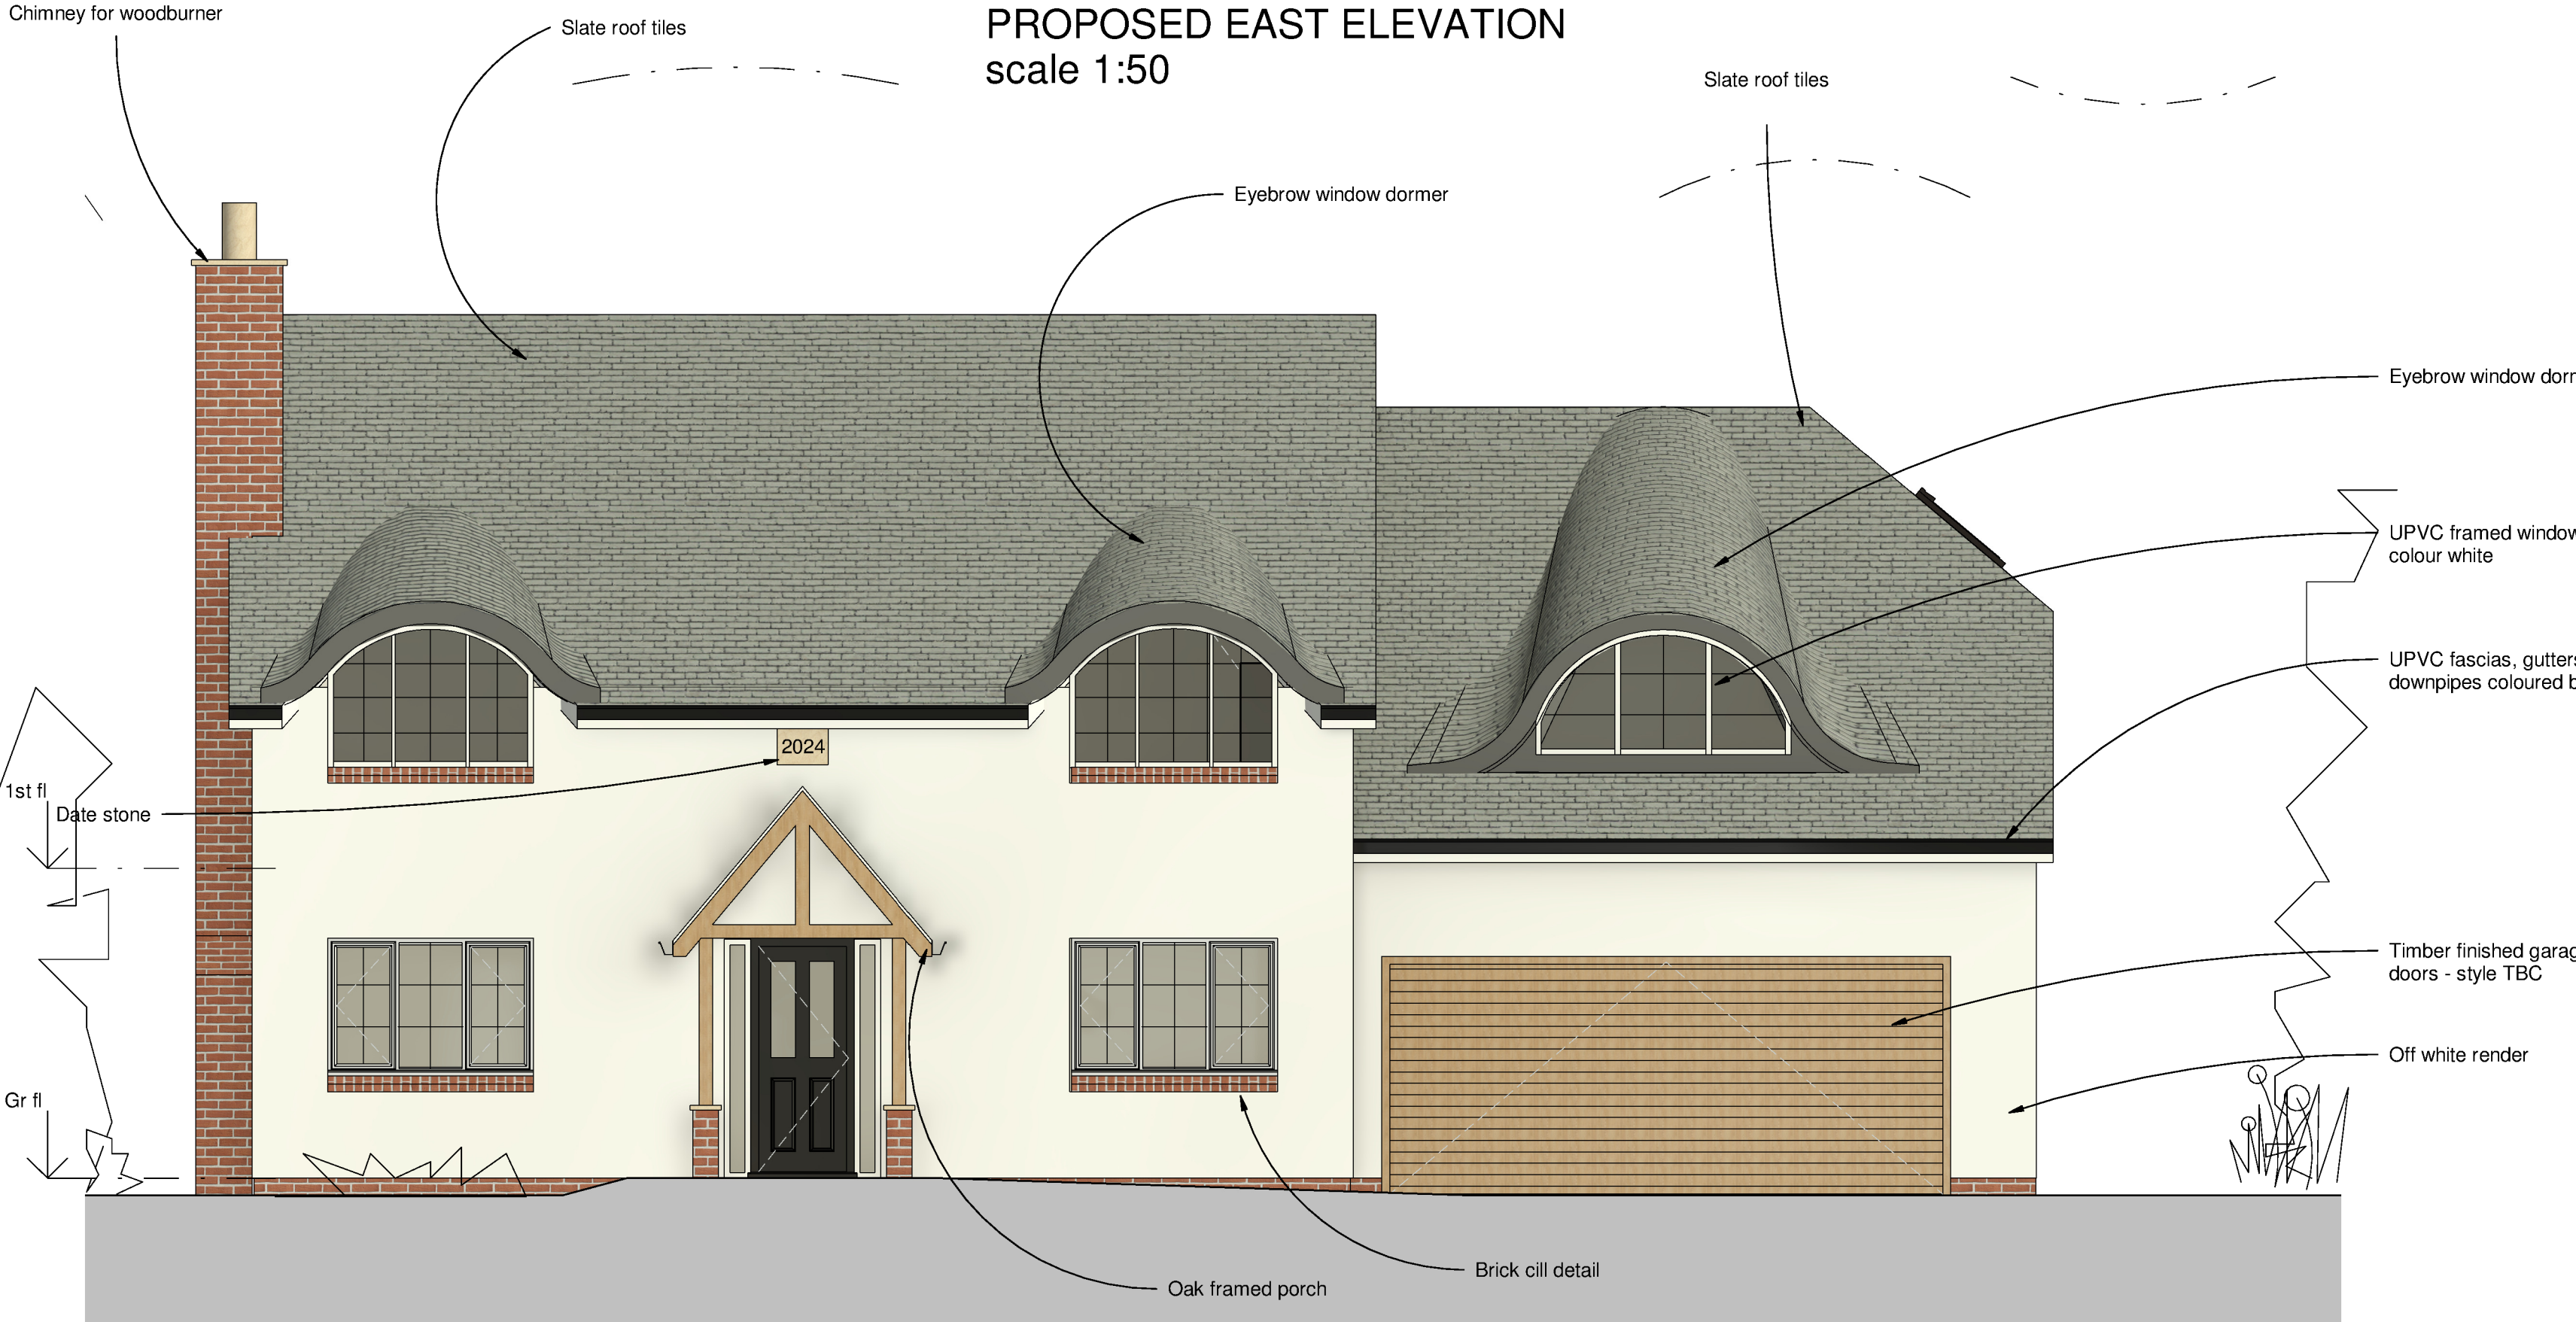

PROPOSED WEST ELEVATION
scale 1:50

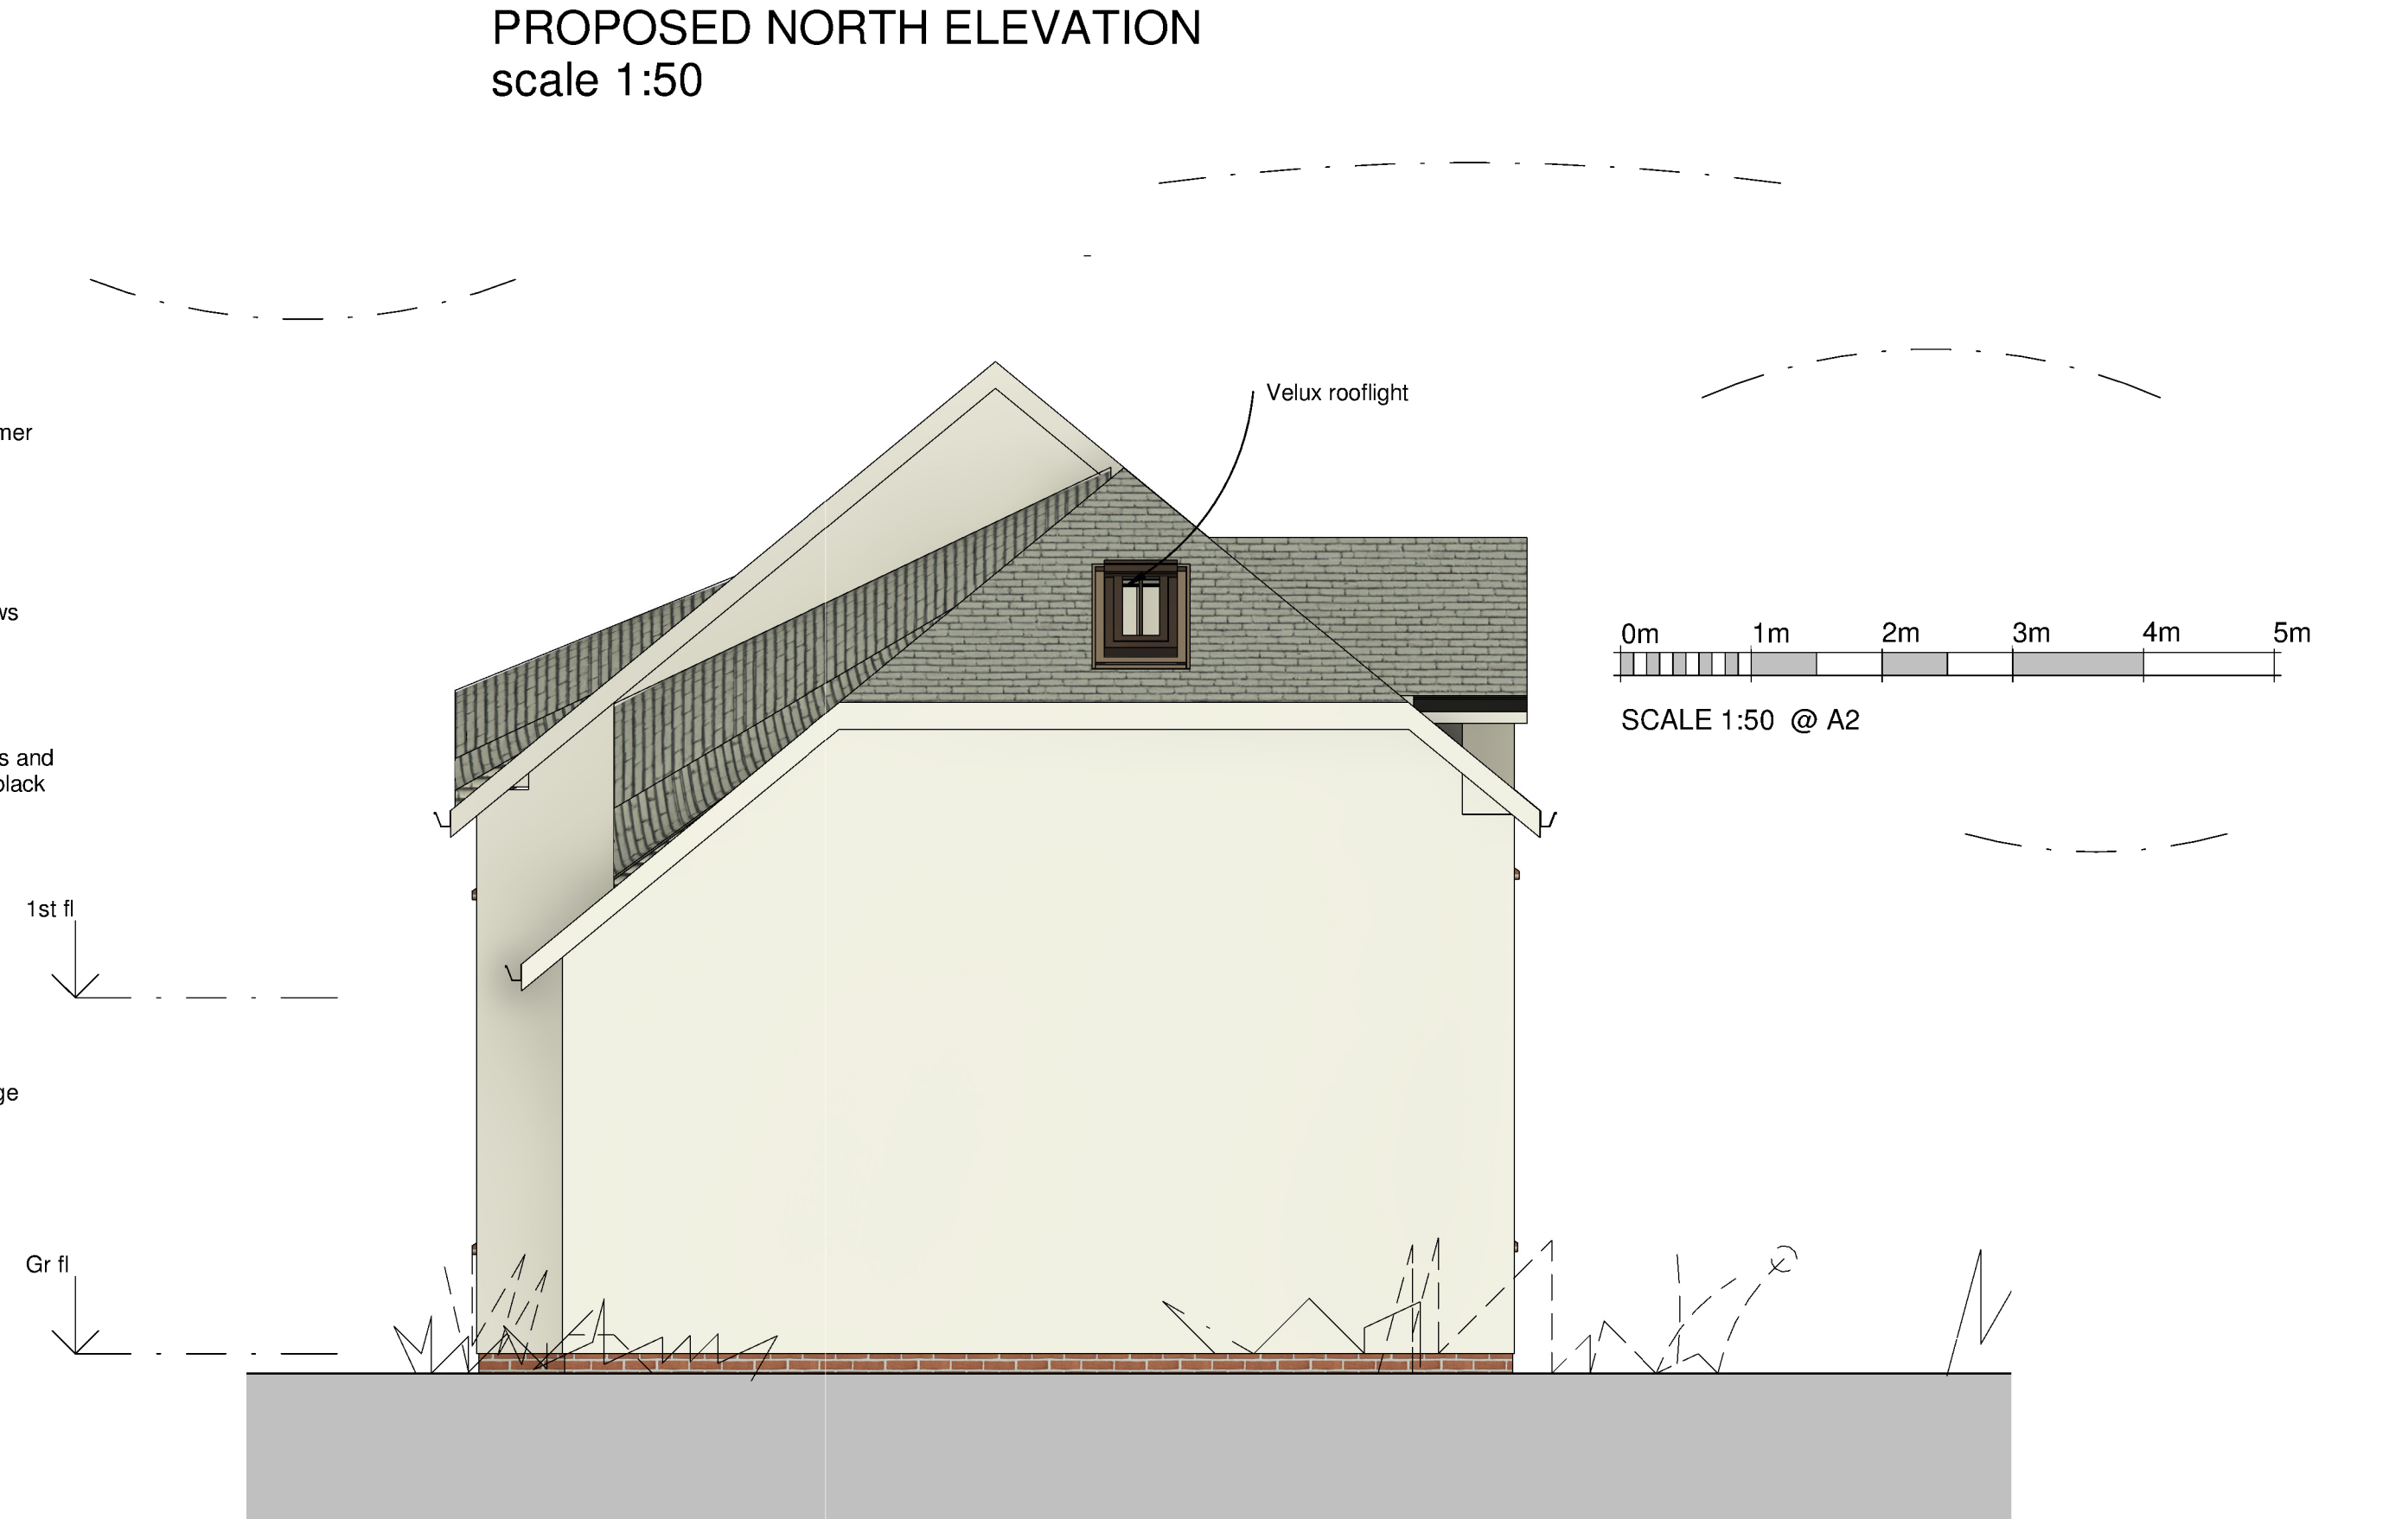

PROPOSED SOUTH ELEVATION
scale 1:50

0m 1m 2m 3m 4m 5m
SCALE 1:50 @ A2

Rev.	Date	Description	By	Ckd
A	26.04.23	Alterations following client feedback	RD	LW
B	02.05.23	Rear chimney omitted	RD	LW
C	03.05.23	Roof lowered rear dormer added	RD	LW
D	09.05.23	Roof lowered dormers added	RD	LW
E	26.06.23	Roof lowered length of building reduced	RD	LW
F	05.02.26	Materials added	RD	LW




Pure White



Roof tiles Spanish Cupa Pizarras




Brickwork to chimney lbstock Etruria mixtture

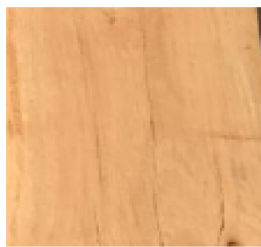

Entrance canopy frame oak



UPVC wood effect window frames

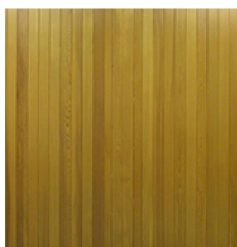

Timber finish to garage door

Client Mr and Mrs Rumble			 19 Station Road Hinckley Leicestershire LE10 1AW Tel:  Fax:  www.hayward-architects.co.uk	
Project Title Proposed new house Station RD Stoke Golding				
Drawing Title House Elevations				
Scale 1:50	Date 29.03.23	Sheet A1	Job No. 22-62	Drawing No. 16F
Author RD	Checked by LW		Status COMMENT	
THE COPYRIGHT OF THIS DRAWING IS VESTED IN HAYWARD ARCHITECTS LTD. REPRODUCTION OR USE BY ANY PERSON OR BY ANY PERSON IN WHOM THE DESIGNER HAS DELEGATED THE RIGHT OF REPRODUCTION OR USE OF THIS DRAWING WITHOUT THE WRITTEN PERMISSION OF HAYWARD ARCHITECTS LTD. IS PROHIBITED AND WILL BE CONSIDERED AN INFRINGEMENT OF THE COPYRIGHT. HAYWARD ARCHITECTS LTD. ACCEPTS NO LIABILITY FOR ANY LOSS OR DAMAGE CAUSED BY THE USE OF THIS DRAWING.				