


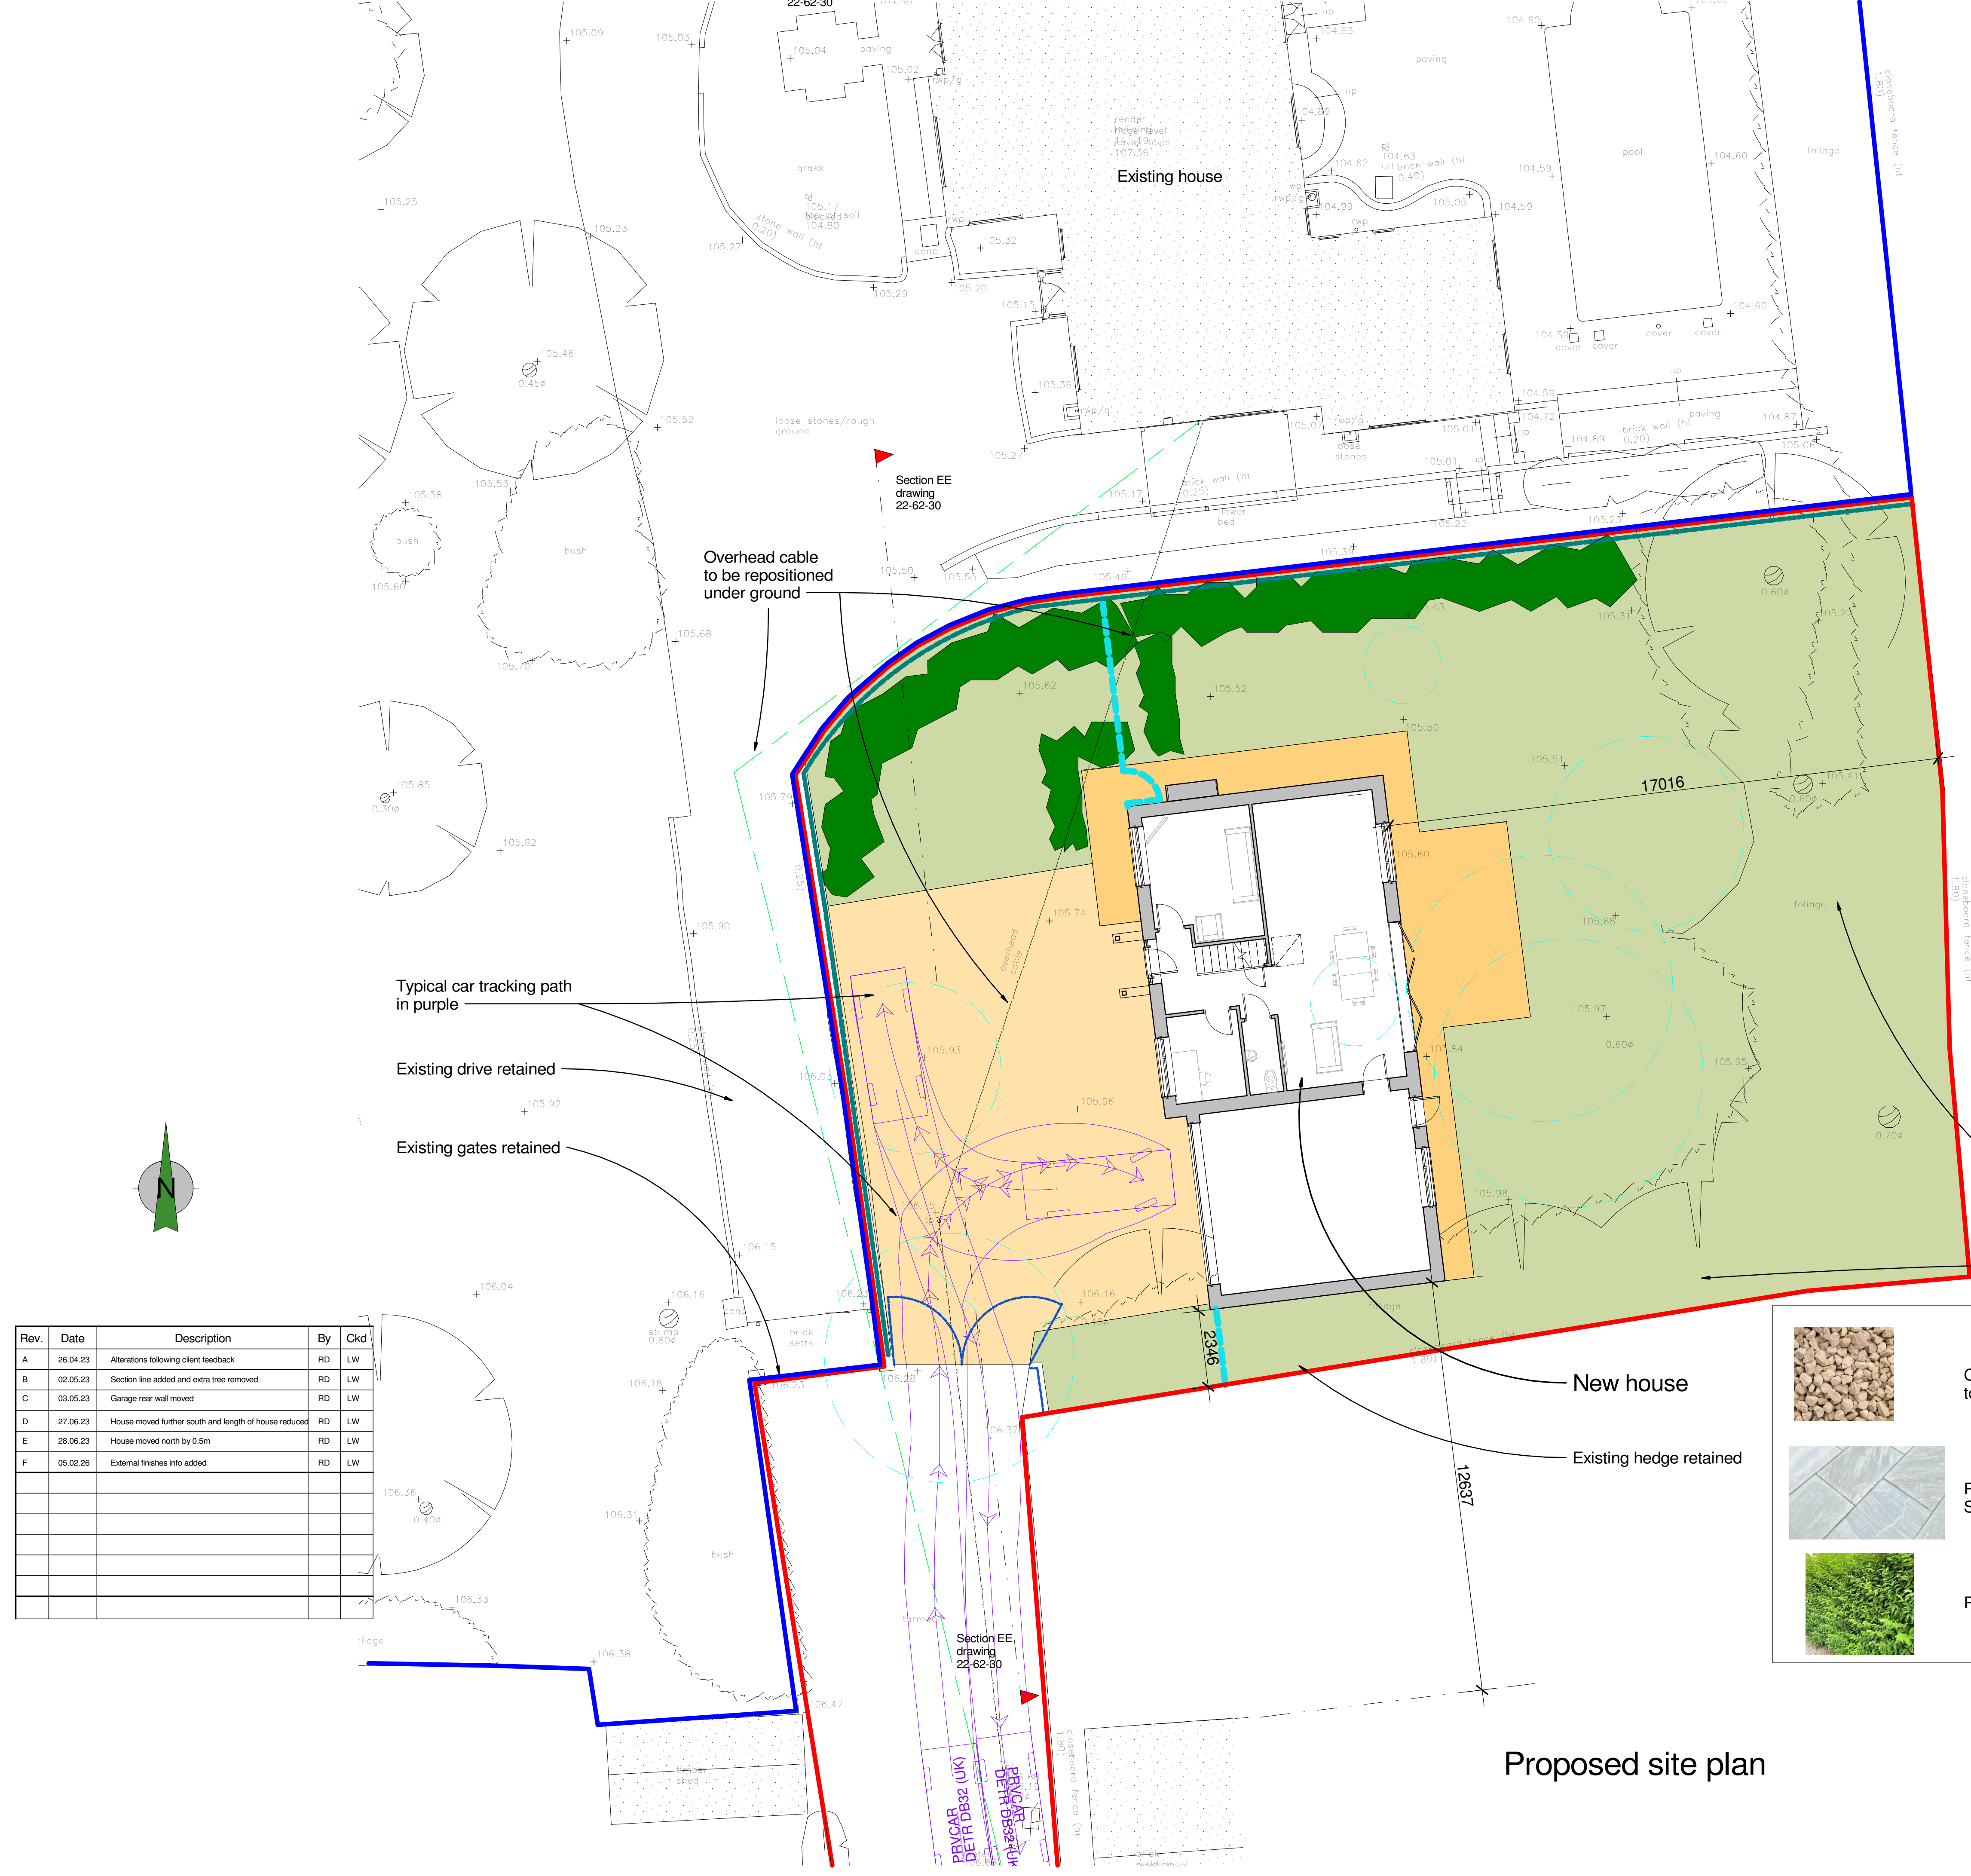

KEY

Existing trees removed

New 1.8 m high close boarded fence with concrete posts and gate

New 1.2 m high post and rail farm fence

New 2m high steel gates to match in appearance existing house gates


New path areas
Kandla grey indian stone

New drive areas
Cotswold stone chippings

Grass lawn

New hedge planting
Privet hedge

Possible overhead cable diversion route to be agreed (to be below ground)

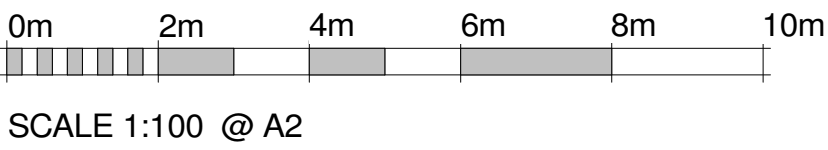

Cotswold stone chipping's to driveway

1.2m high timber post and rail fence

Paving slabs Kandla grey Indian Stone

Privet hedge

1.8m high timber close boarded fence

Rev.	Date	Description	By	Ckd
A	26.04.23	Alterations following client feedback	RD	LW
B	02.05.23	Section line added and extra tree removed	RD	LW
C	03.05.23	Garage rear wall moved	RD	LW
D	27.06.23	House moved further south and length of house reduced	RD	LW
E	28.06.23	House moved north by 0.5m	RD	LW
F	05.02.26	External finishes info added	RD	LW

Proposed site plan

Client

Mr and Mrs Rumble

Project Title

Proposed new house
Station RD
Stoke Golding

Drawing Title

Proposed site plan

Scale

1:100

Date

18.04.23

Sheet

A1

Author

RD

Checked by

LW

Job No.

22-62

Drawing No.

17F

Status

COMMENT

hayward

ARCHITECTS LTD

19 Station Road
Hinckley
Leicestershire
LE10 1AW

Tel: 01455 635 665
Fax: 01455 616 971
www.hayward-architects.co.uk