




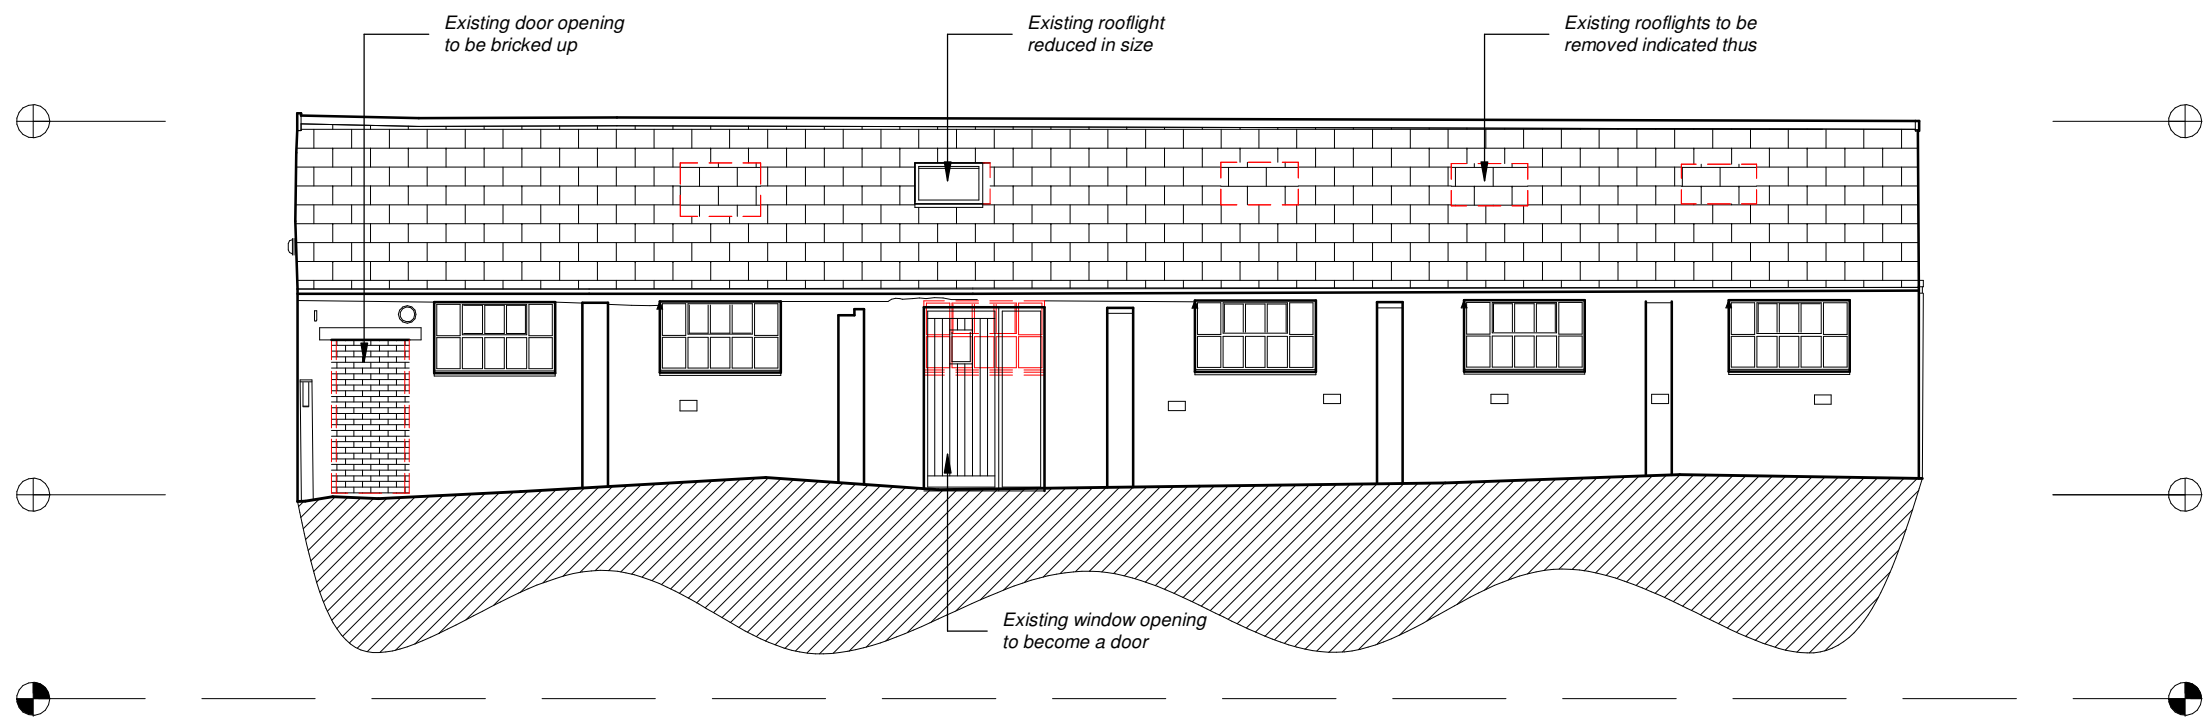


Courtyard (North East) elevation

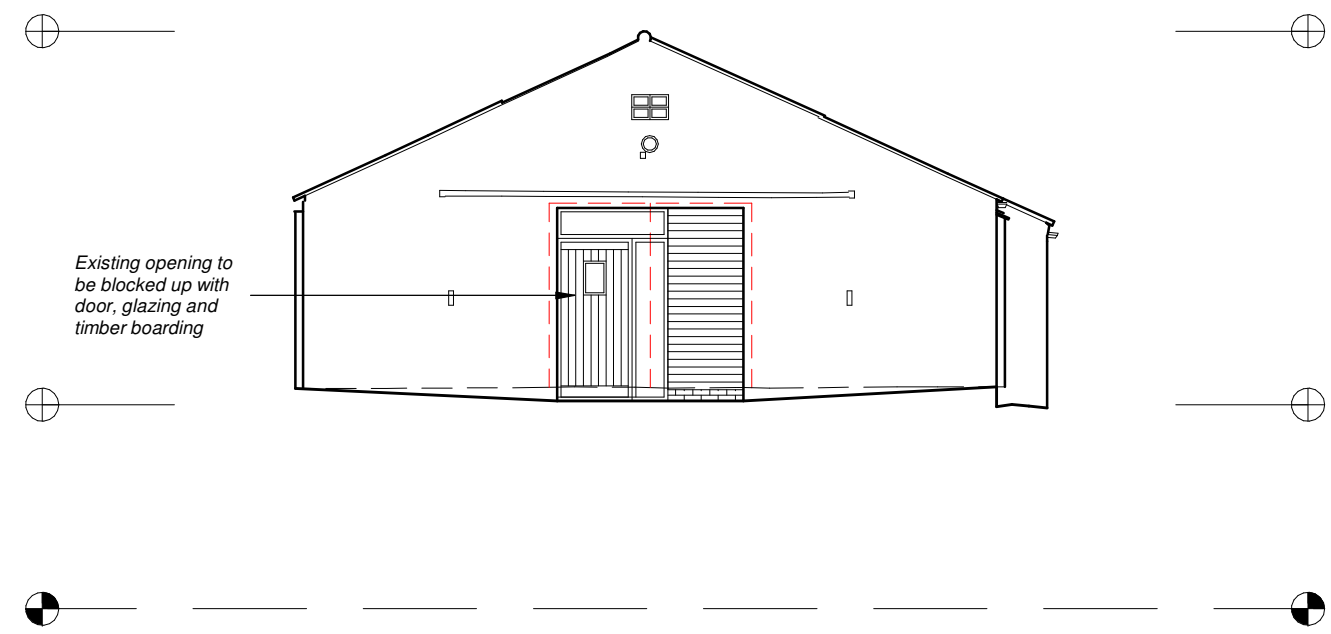


Side (North West) elevation

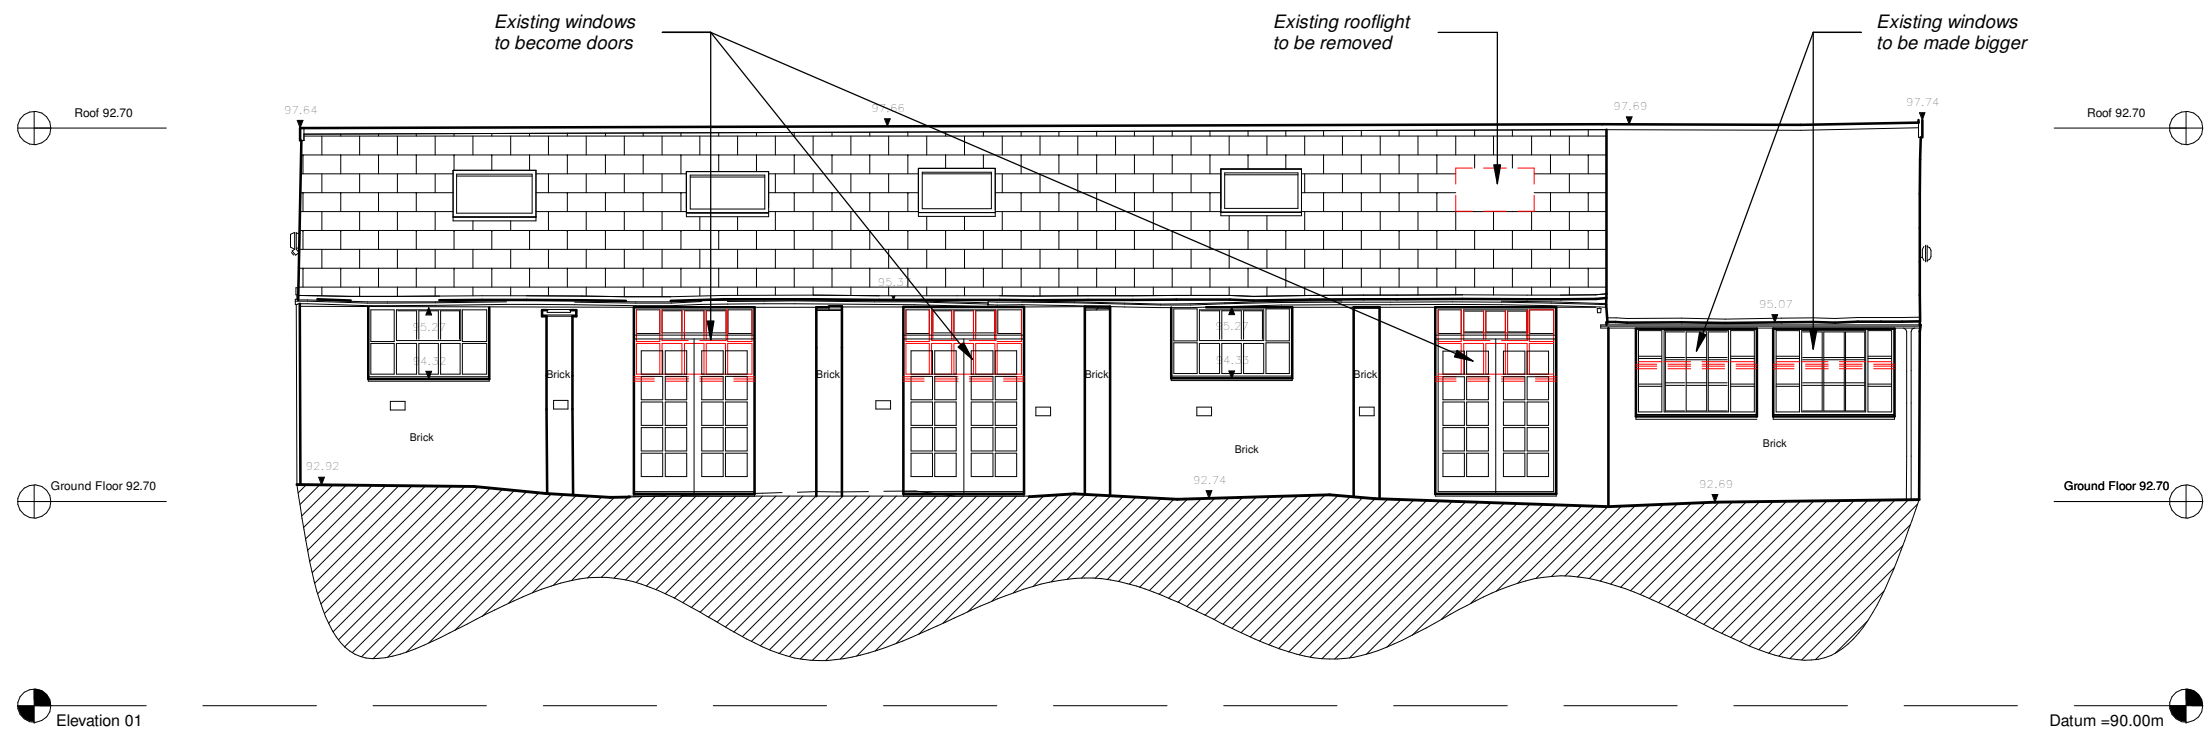


Garden (South West) elevation

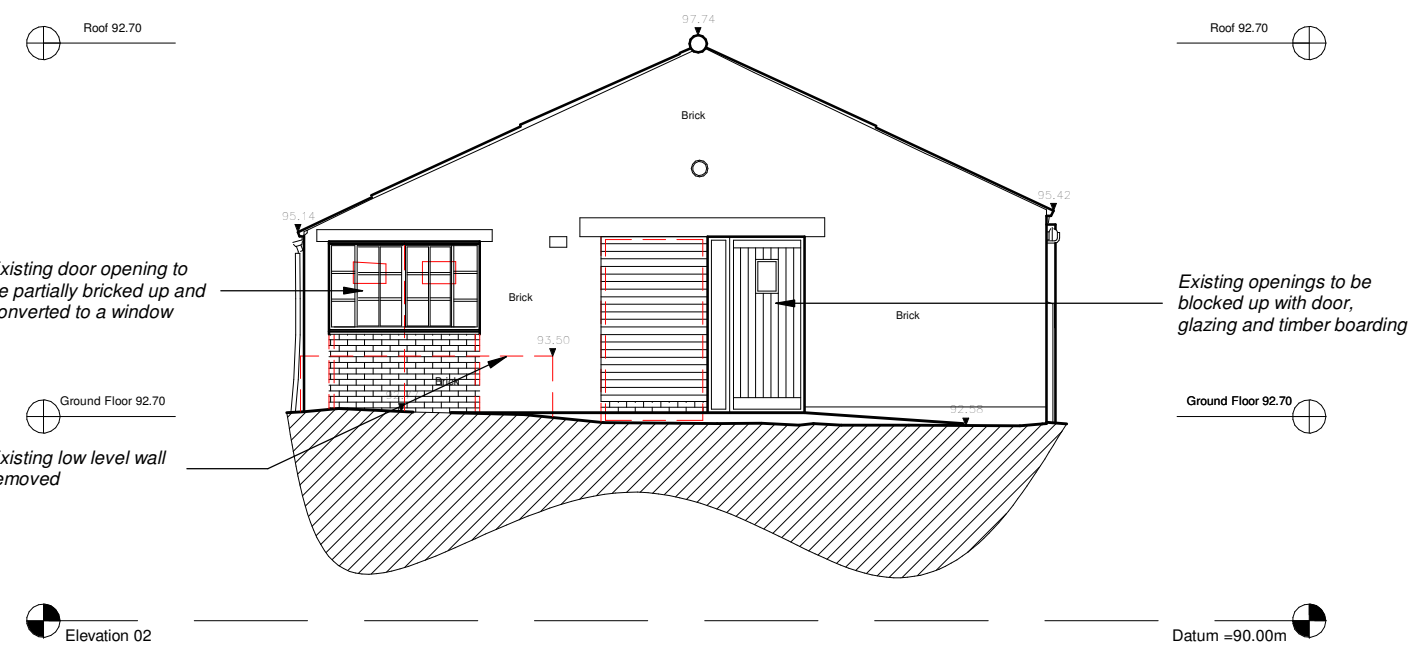


Side (South East) elevation

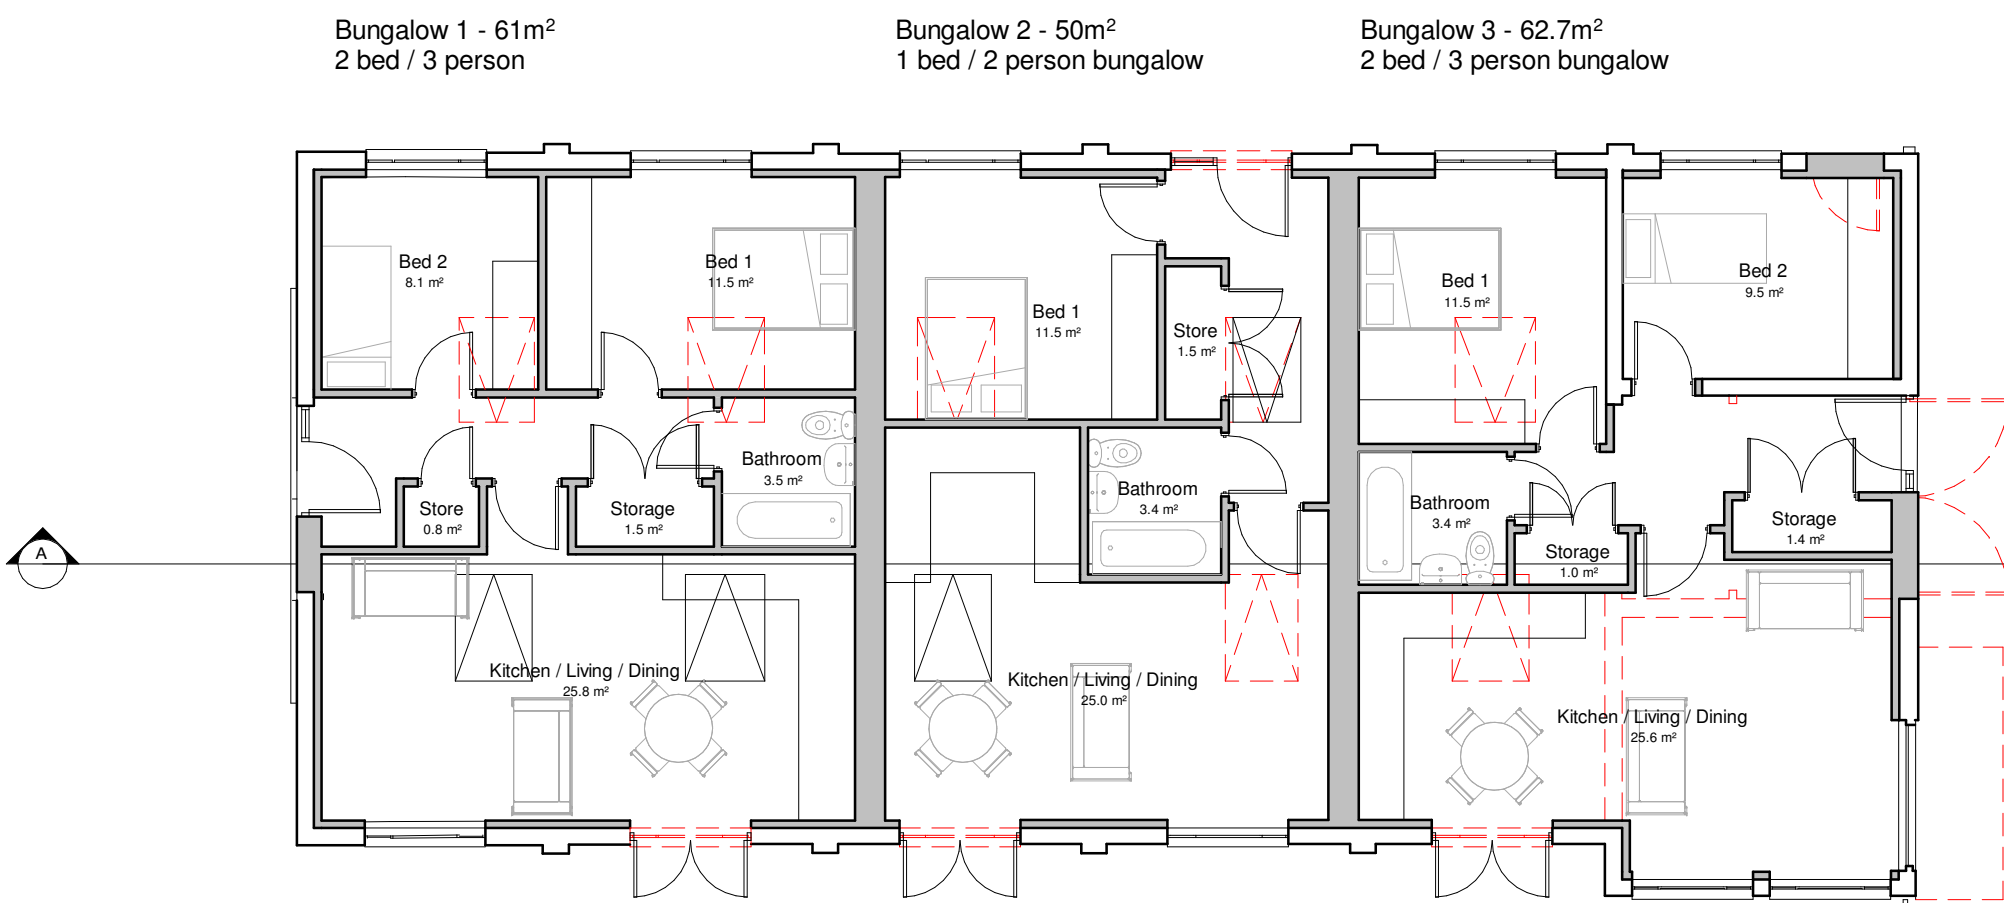

Floor plan

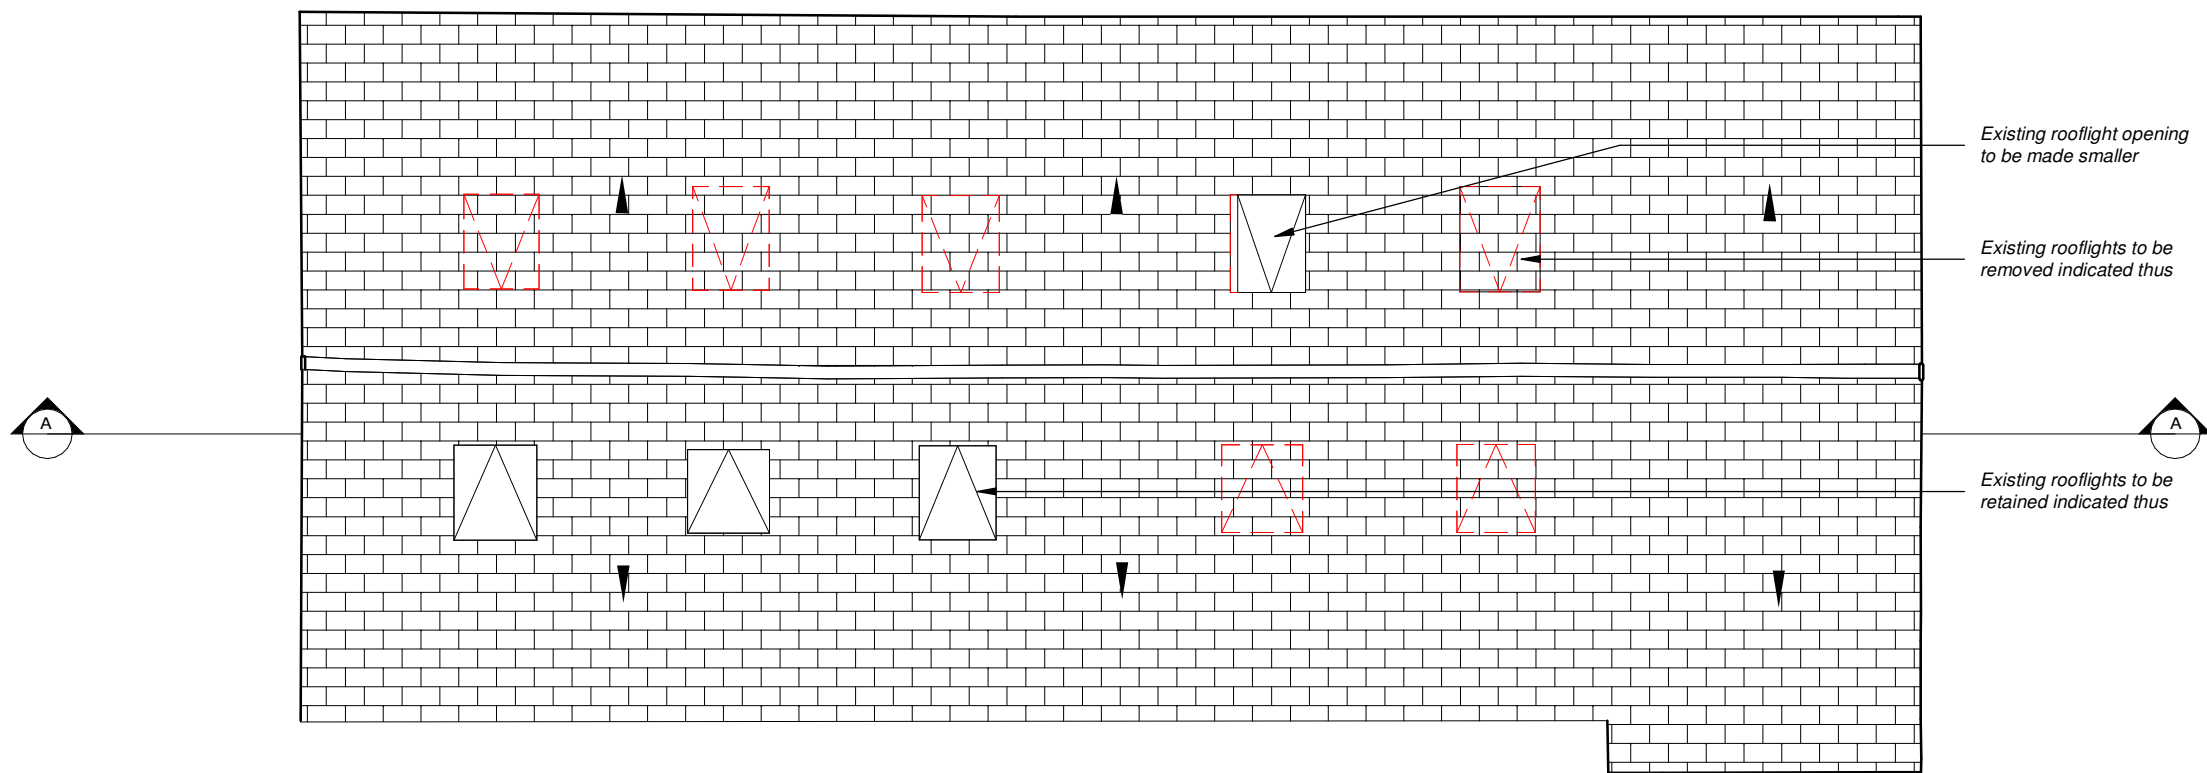

Roof plan

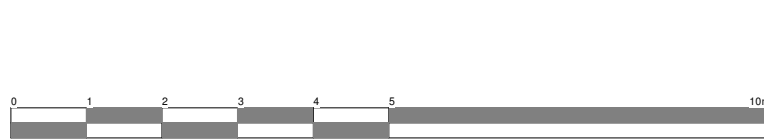

Client Mr Oliver		HAYWARD architects 19 Station Road Hinckley Leicestershire LE10 1AW Tel: 01455 635 665 www.haywardarchitects.co.uk		
Project Title Proposed development Lodge Farm Upton				
Drawing Title Barn - As proposed				
Scale 1:100	Date Oct 2025	Sheet A1	Job No. 25/85	Drawing No. 02
Author ZLM	Checked by LJW		Status PLANNING	