

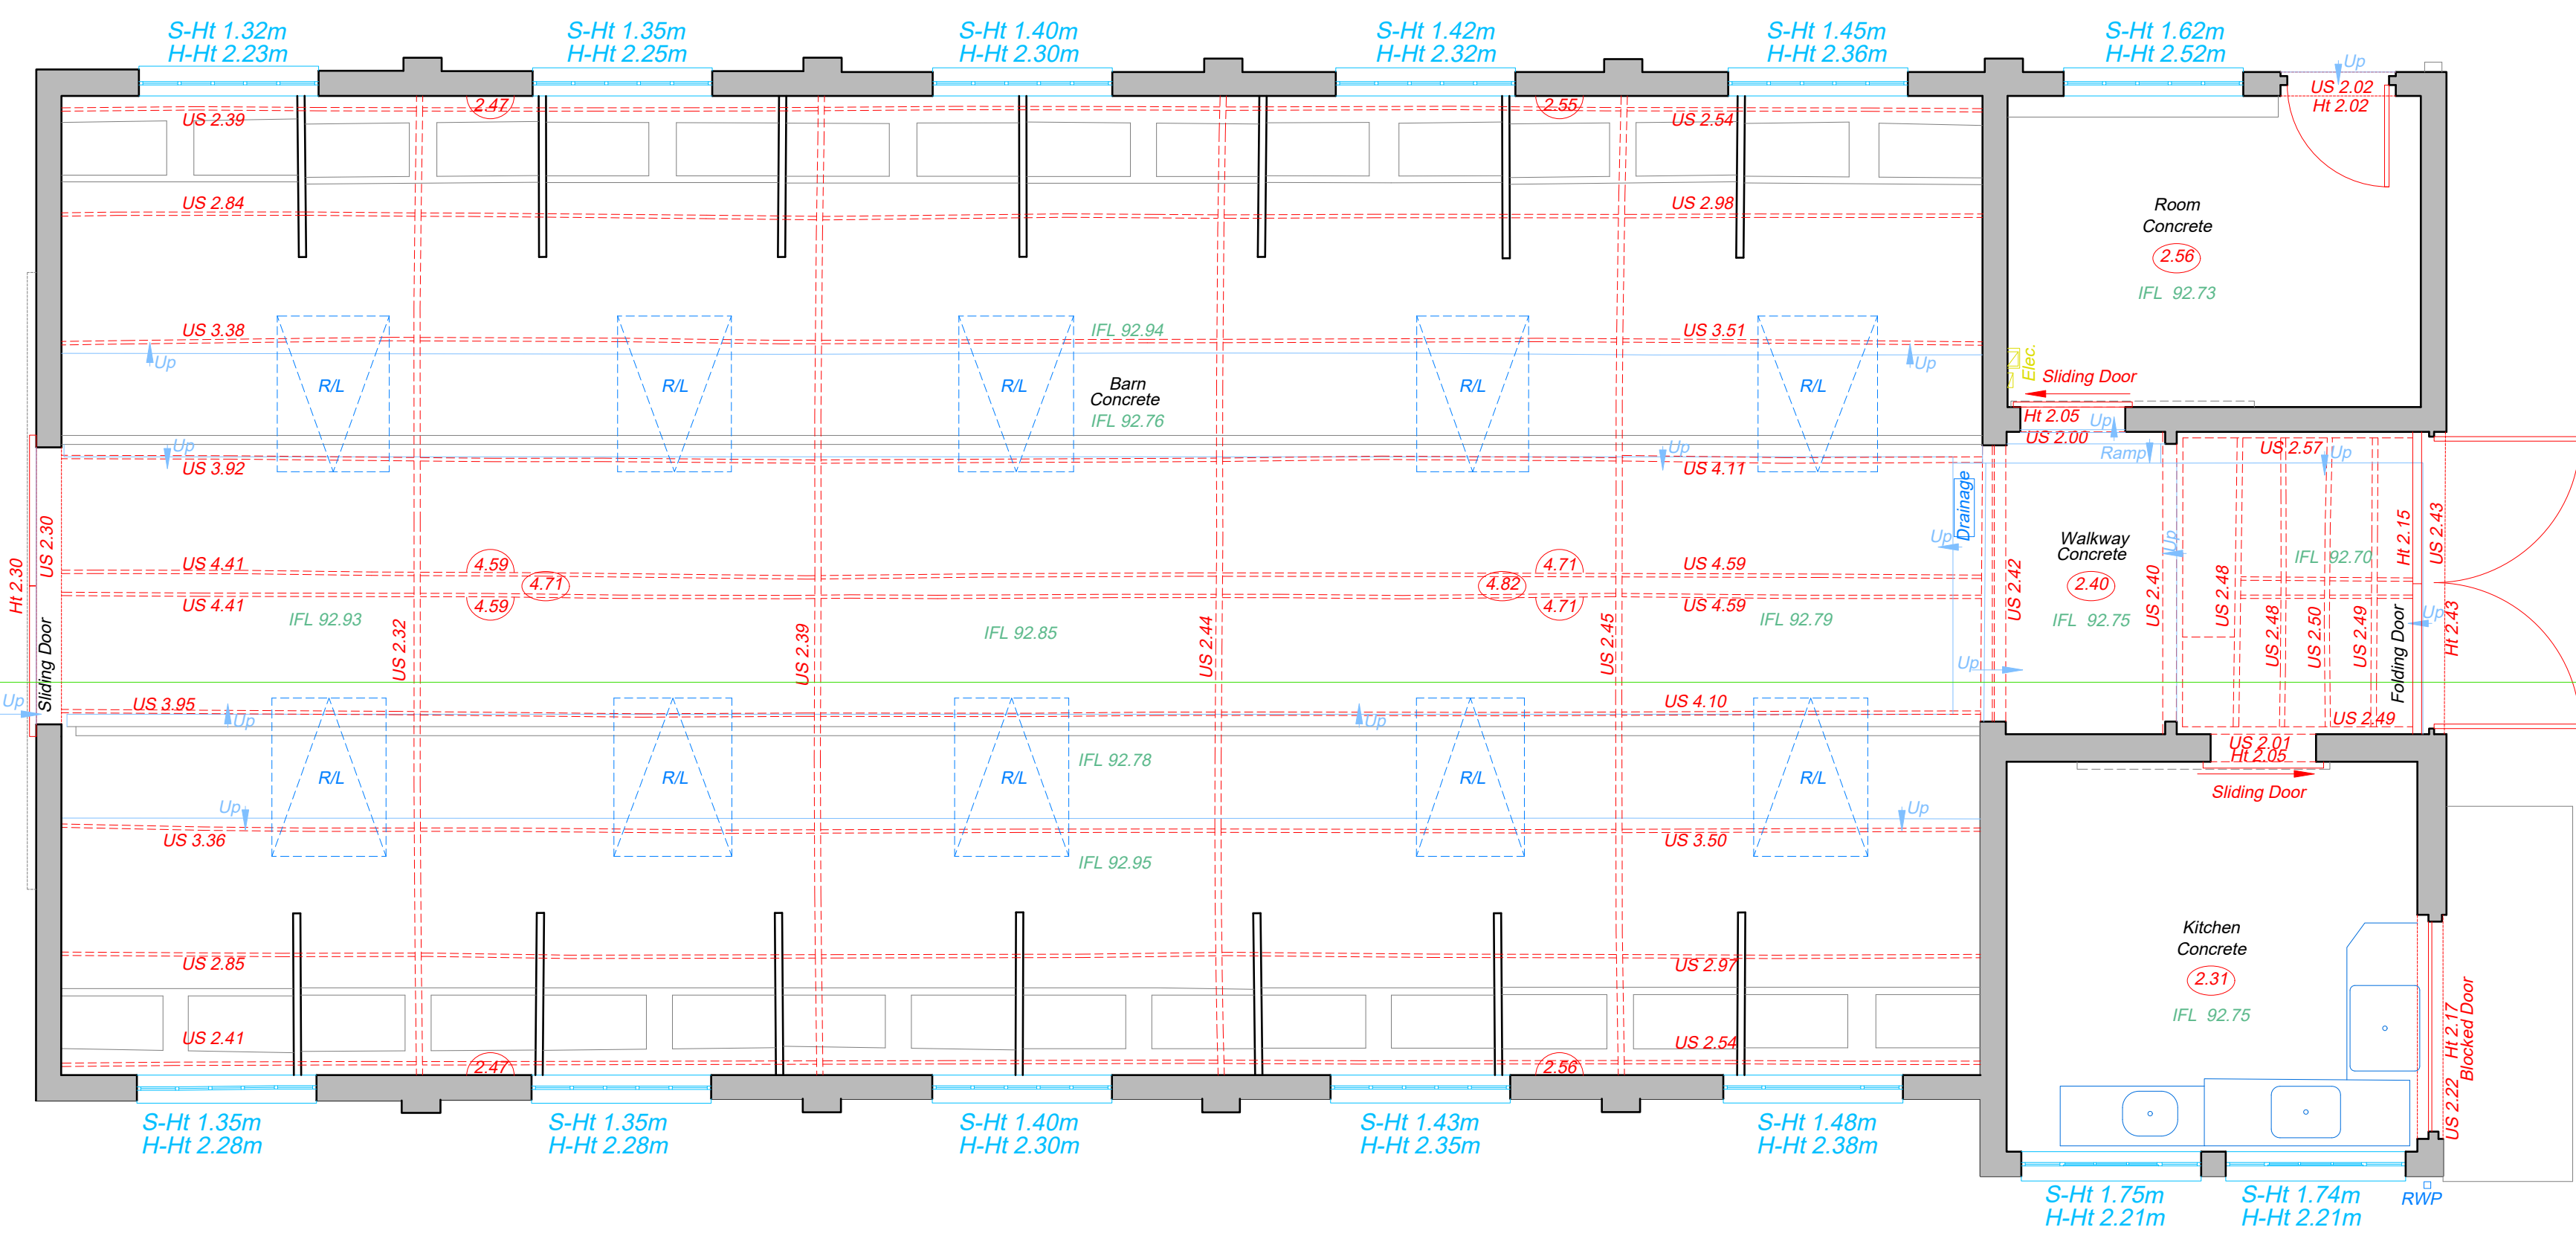


 

Floor Plan Legend:	Topographic Legend:
Window Cill & Head Height SH: Sill Height From FFL HH: Head Height From FFL	Buildings / Walls
Door Height From FFL Ht 2.00	Building Canopy / Overhang
Overhead Detail	Concrete edge
Stairs/Step	Kerb line
Radiator	Centre Line
Ventilation / Overhead	Barrier
Access Hatch	Hedge
TV Point	Security Fence
Phone Point	Panel Fence
13A Power Socket	Gate
Fused Socket	Overhead Line
Shaver Socket	Tree / Sapling
Extractor Fan	Tree Canopy Line
Lantern Light	Chambers
Down Light	Survey Station & Name
Light Dimmer Switch	Bench Mark
Fixed Lighting	Temporary Bench Mark
Fire Alarm Button	Cover level
Fire Extinguisher	Invert level
Room Name	Pipe Invert (diameter)
Floor Covering	Gully
Ceiling Height 2.49	Manhole
Internal Floor Level IFL 145.80	Inspection chamber

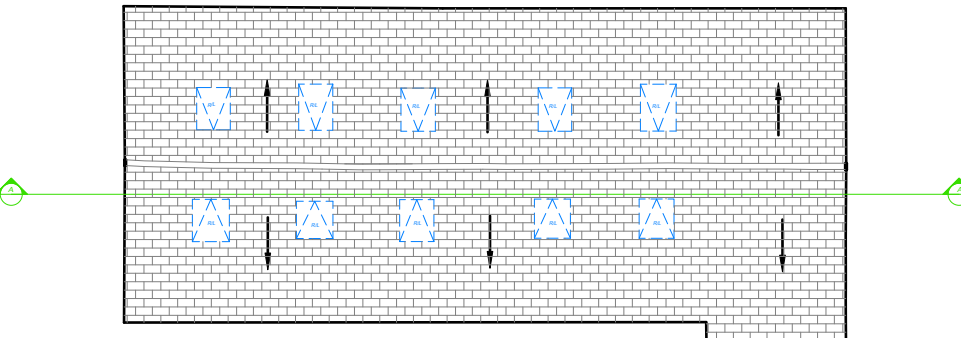

CASTLE SURVEYS LTD
info@castlesurveys.co.uk
WWW.CASTLESURVEYS.CO.UK

MIDLANDS
UNIT 12, INMANDE OFFICE PARK,
LEICESTERSHIRE
LE65 2AB
HEAD OFFICE
01530 569338

MANCHESTER
91 PRINCESS STREET, MANCHESTER,
M1 4HT
0161 549 0206

LONDON
54 POLAND STREET, LONDON,
W1F 7NU
020 3728 2884

CHELLENHAM
29 CAMBRAY PLACE, CHELLENHAM,
GL50 1UN
01242 384677

GLASGOW
2 WEST REGENT STREET, GLASGOW,
G2 1RW
01530 569338

SITE DETAILS:
Lodge Farm, Upton,
CV13 6BN

TITLE:
Existing Ground Floor Plan

DRAWING NO.:
25665-25-02

REV:
-

SCALE:
1: 50

DATE:
01-10-2025

DRAWN:
OS

CHECKED:
IU



LEVEL DATUM:
OSGB36(15)

Paper Size - A1

Comments:
This plan should only be used for its original purpose. Castle Surveys Ltd does not accept any responsibility for this plan if supplied to any other party, other than the original client.
All dimensions and levels should be checked on site prior to design and construction.
Drainage information (where applicable) has been visually inspected from the surface and therefore should be treated as approximate only. Some services may have been omitted due to parked vehicles or due to the site being overgrown with vegetation.
Tree information (where applicable) has been surveyed from ground level and therefore should be treated as approximate only. Advise that a tree survey should be carried out.
Roof linework (where applicable) is indicative only.

DO NOT SCALE
©Copyright Castle Surveys Ltd 2025

INSERTION POINT -ROOF PLAN


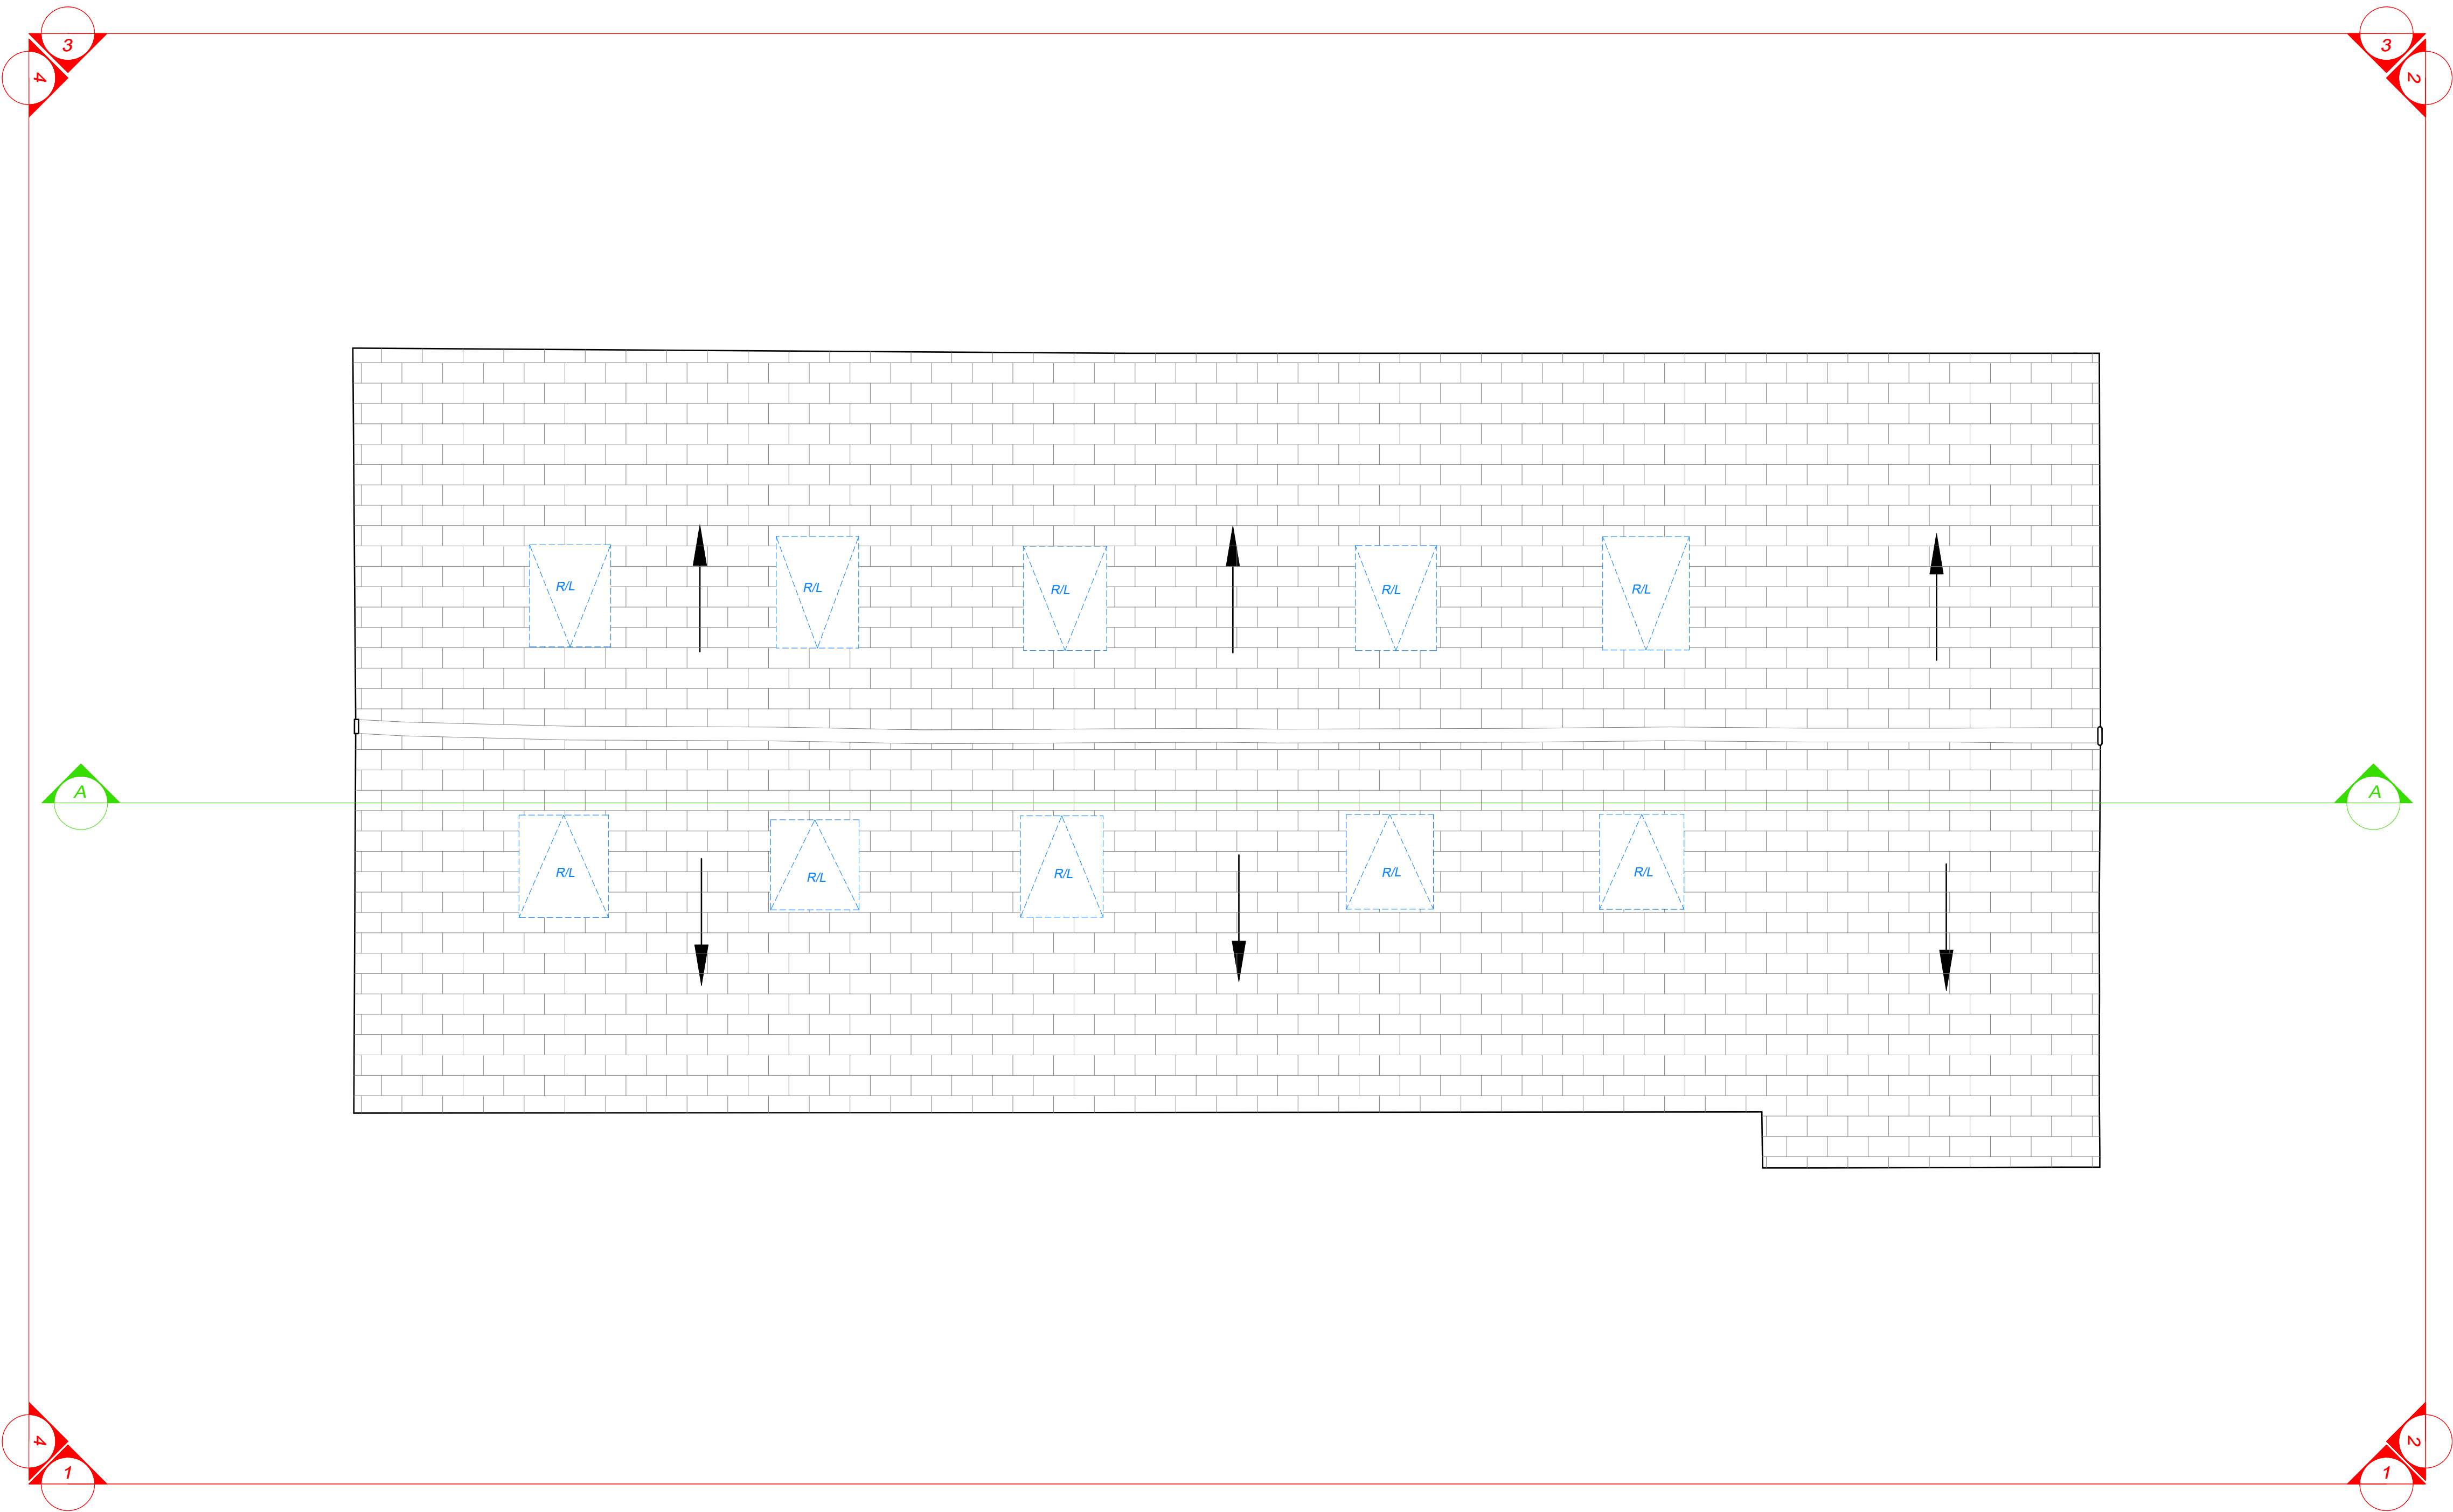
 


Floor Plan Legend:

	Window Cill & Head Height SHH: Sill Height From FFL HH: Head Height From FFL HHT: Head Height From FFL
	Door Height From FFL
	Overhead Detail
	Stairs/Step
	Radiator
	Ventilation / Overhead
	Access Hatch
	TV Point
	Phone Point
	13A Power Socket
	Fused Socket
	Shaver Socket
	Extractor Fan
	Lantern Light
	Down Light
	Light Dimmer Switch
	Light Switch
	Fixed Lighting
	Fire Alarm Button
	Fire Extinguisher
	Room Name
	Floor Covering
	Ceiling Height
	Internal Floor Level

Topographic Legend:

	Buildings / Walls
	Building Canopy / Overhang
	Concrete edge
	Kerb line
	Centre Line
	Barrier
	Hedge
	Security Fence
	Panel Fence
	Gate
	Overhead Line
	Tree / Sapling
	Tree Canopy Line
	Chambers
	Survey Station & Name
	Bench Mark
	Temporary Bench Mark
	Cover level
	Invert level
	Pipe Invert (diameter)
	Gully
	Manhole
	Inspection chamber
	Flag Staff
	Flag Staff
	Electric Post
	Electric Post
	Pipe Invert
	Gully
	Control Box
	Sign Post
	Sign Post
	Post
	Water Meter
	Bellona Beacon
	Bolton
	Bus Stop
	Earthing Rod
	Post Box
	Man Stone
	Flag Staff
	Gas Meter
	Electric Post
	Telegraph Post
	Pipe Invert
	Gully
	Cover Unknown
	Electricity Cover
	BT Cover
	Fire Hydrant
	Gas Cover
	Stop Valve
	TV Cover
	Gas Valve
	Peg

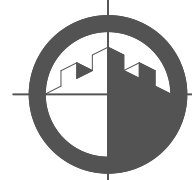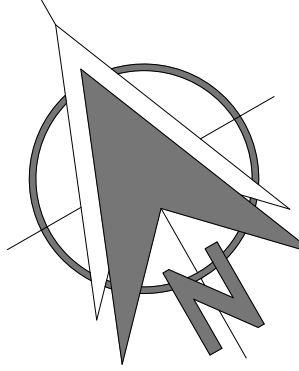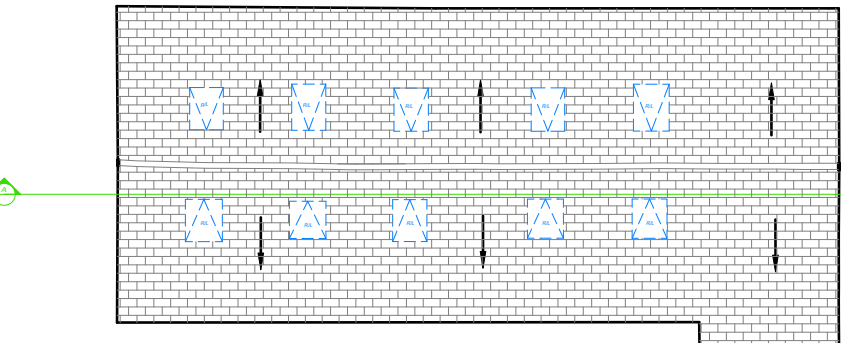

CASTLE SURVEYS LTD
info@castlesurveys.co.uk
WWW.CASTLESURVEYS.CO.UK



MIDLANDS

UNIT 14, BARNWICK OFFICE PARK,
LEICESTERSHIRE
LE66 2AB
HEAD OFFICE
01530 569338

MANCHESTER

91 PRINCESS STREET, MANCHESTER,
M1 4HT
0161 549 0206

LONDON

54 POLAND STREET, LONDON,
W1F 7JN
020 3728 2884

CHEL TENHAM

29 CAMBRAY PLACE, CHEL TENHAM,
GL50 1JN
01242 384677

GLASGOW

2 WEST REGENT STREET, GLASGOW,
G2 1RW
01530 569338

SITE DETAILS:

Lodge Farm, Upton,
CV13 6BN

TITLE:

Existing Roof Plan

DRAWING NO.:

25665-25-02

REV:

-

SCALE:

1: 50

DATE:

01-10-2025

DRAWN:

OS

CHECKED:

IU

LEVEL DATUM:

OSGB36(15)

Paper Size - A1

Comments:

This plan should only be used for its original purpose. Castle Surveys Ltd does not accept any responsibility for this plan if supplied to any other party, other than the original client.

All dimensions and levels should be checked on site prior to design and construction.


Drainage information (where applicable) has been visually inspected from the surface and therefore should be treated as approximate only. Some services may have been omitted due to parked vehicles or due to the site being overgrown with vegetation.

Tree information (where applicable) has been surveyed from ground level and therefore should be treated as approximate only. Advise that a tree survey should be carried out.

Roof linework (where applicable) is indicative only.

DO NOT SCALE

©Copyright Castle Surveys Ltd 2025

 

INSERTION POINT -ROOF PLAN