


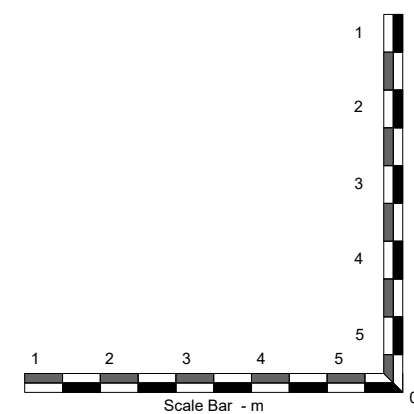
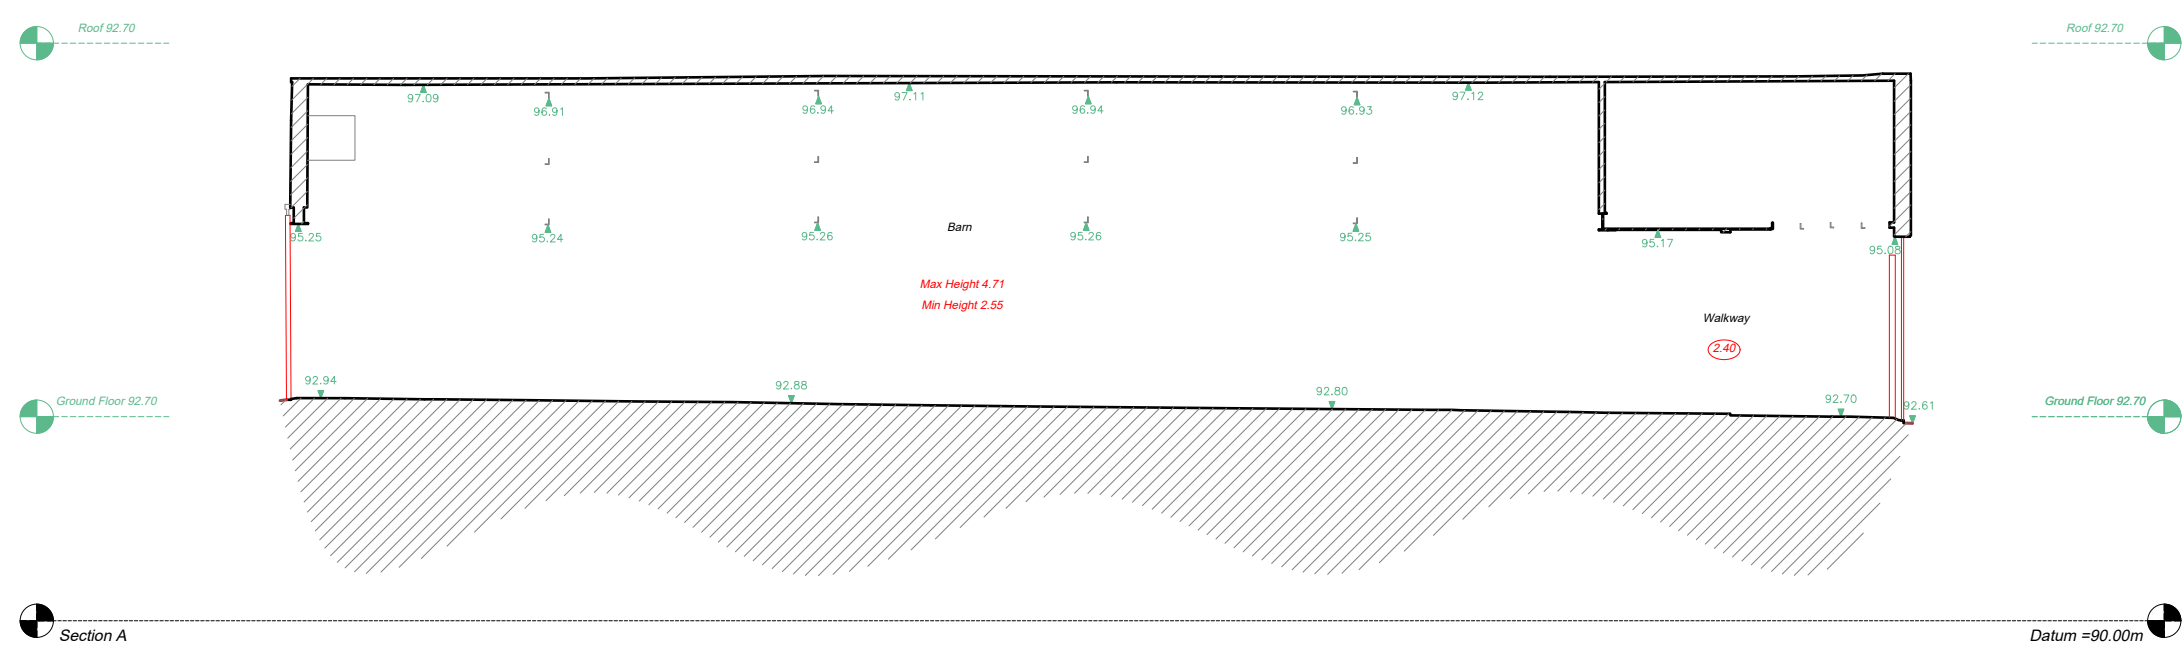
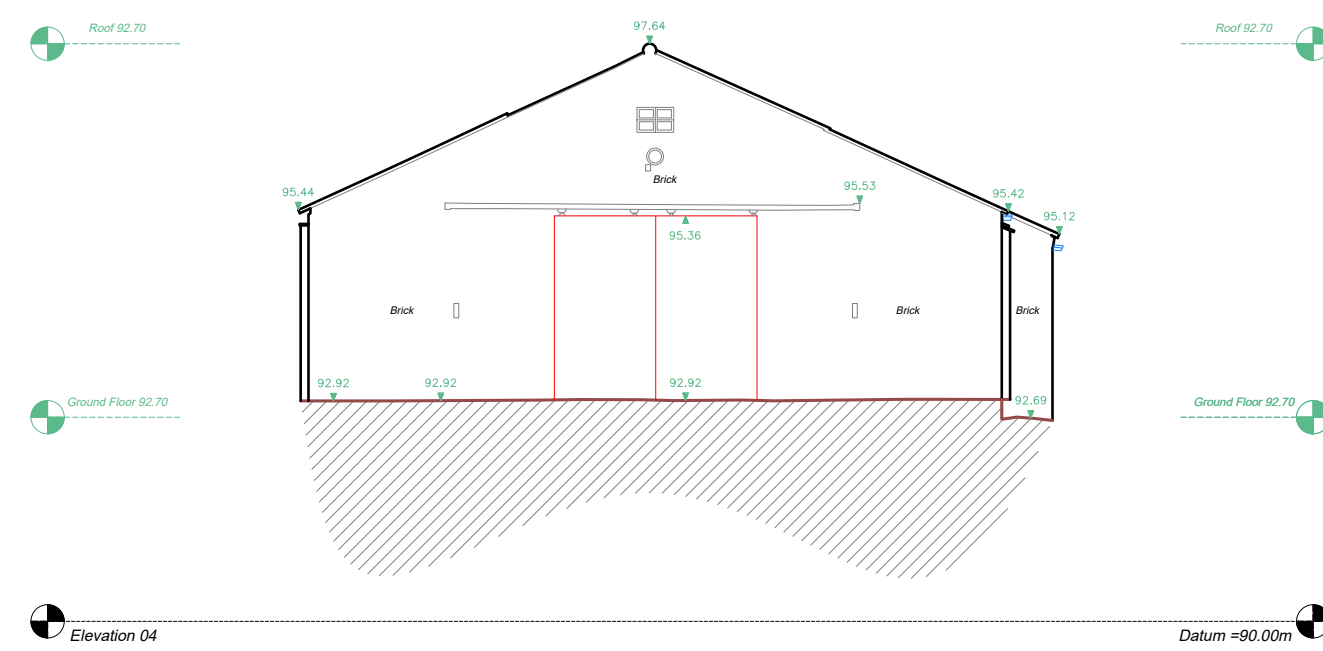
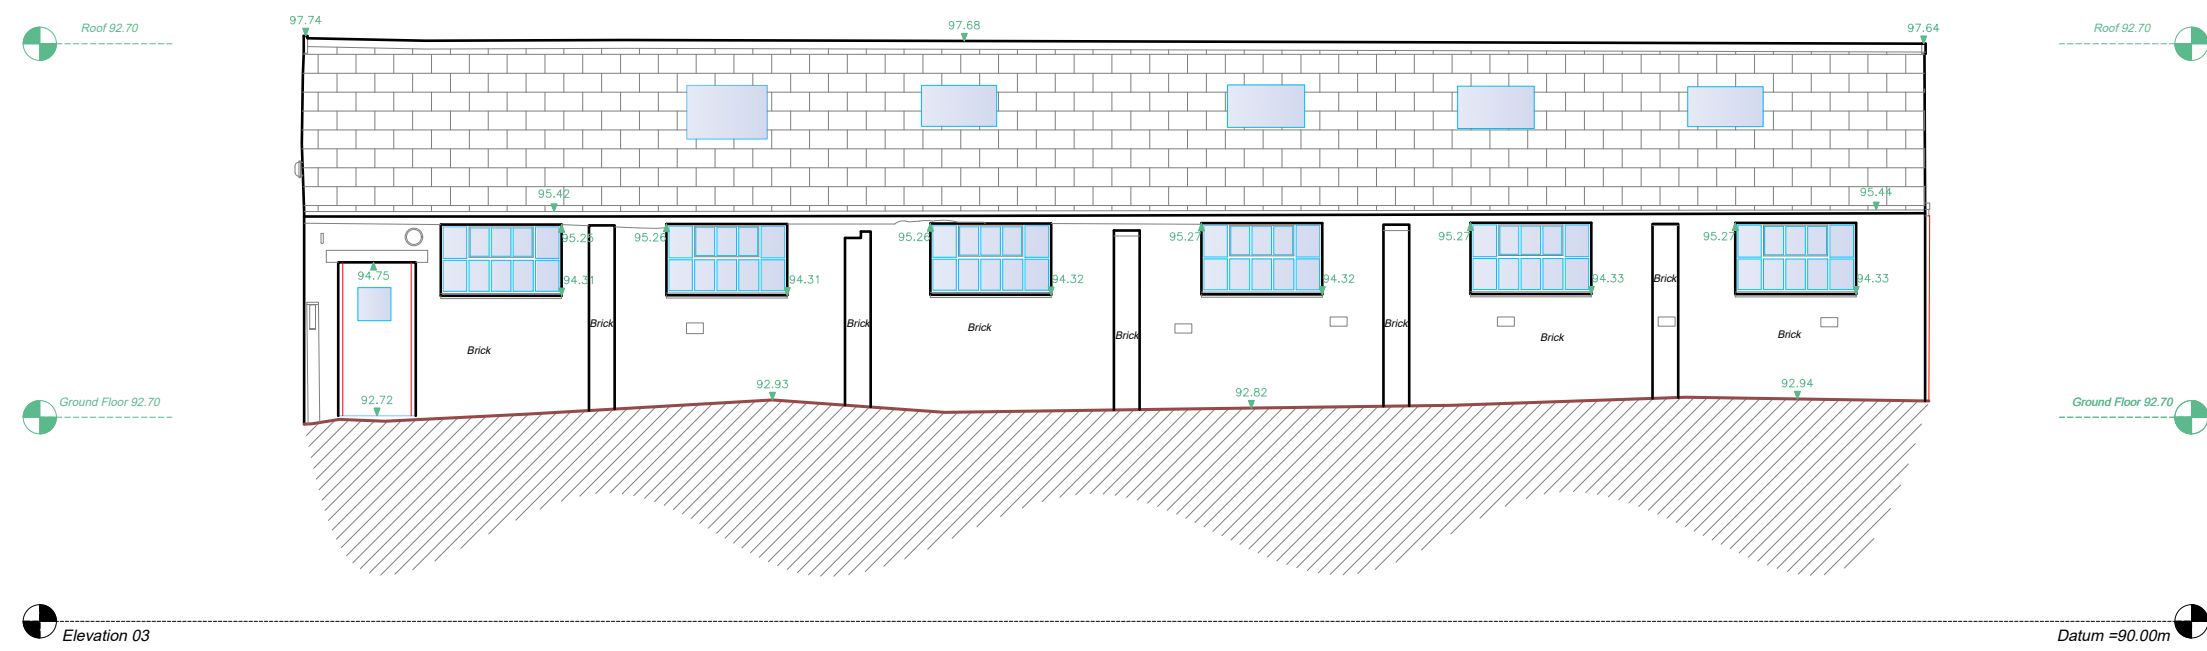
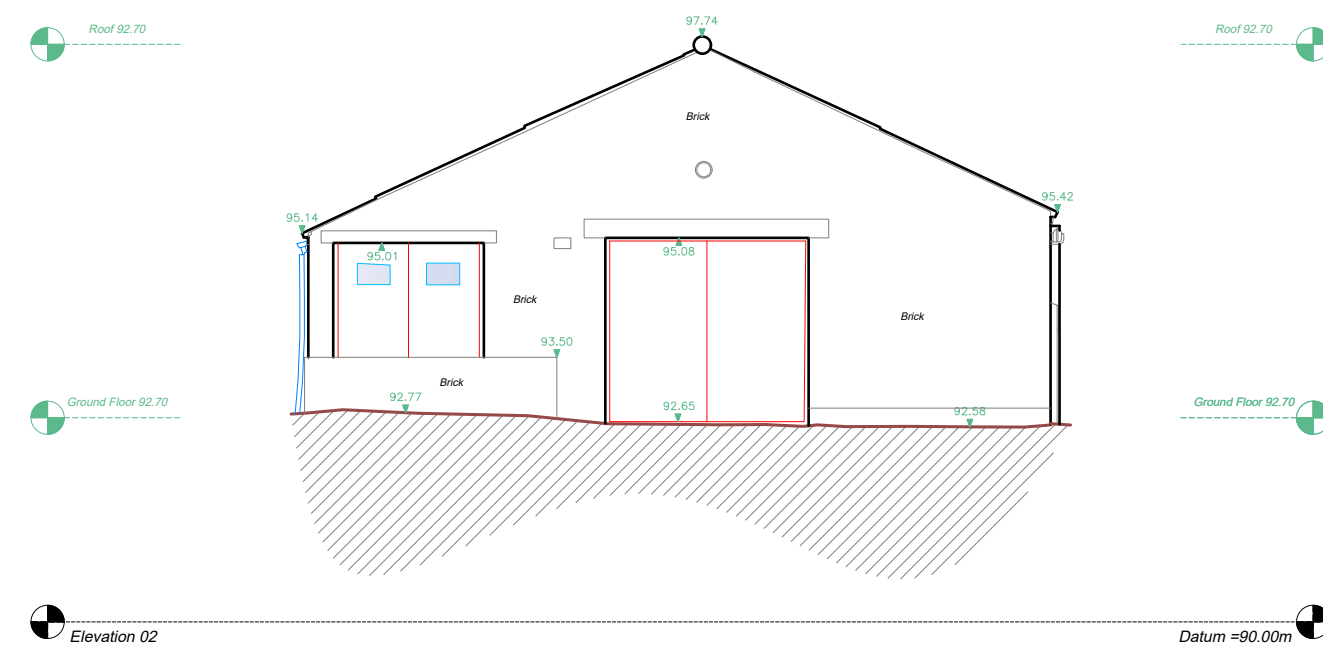


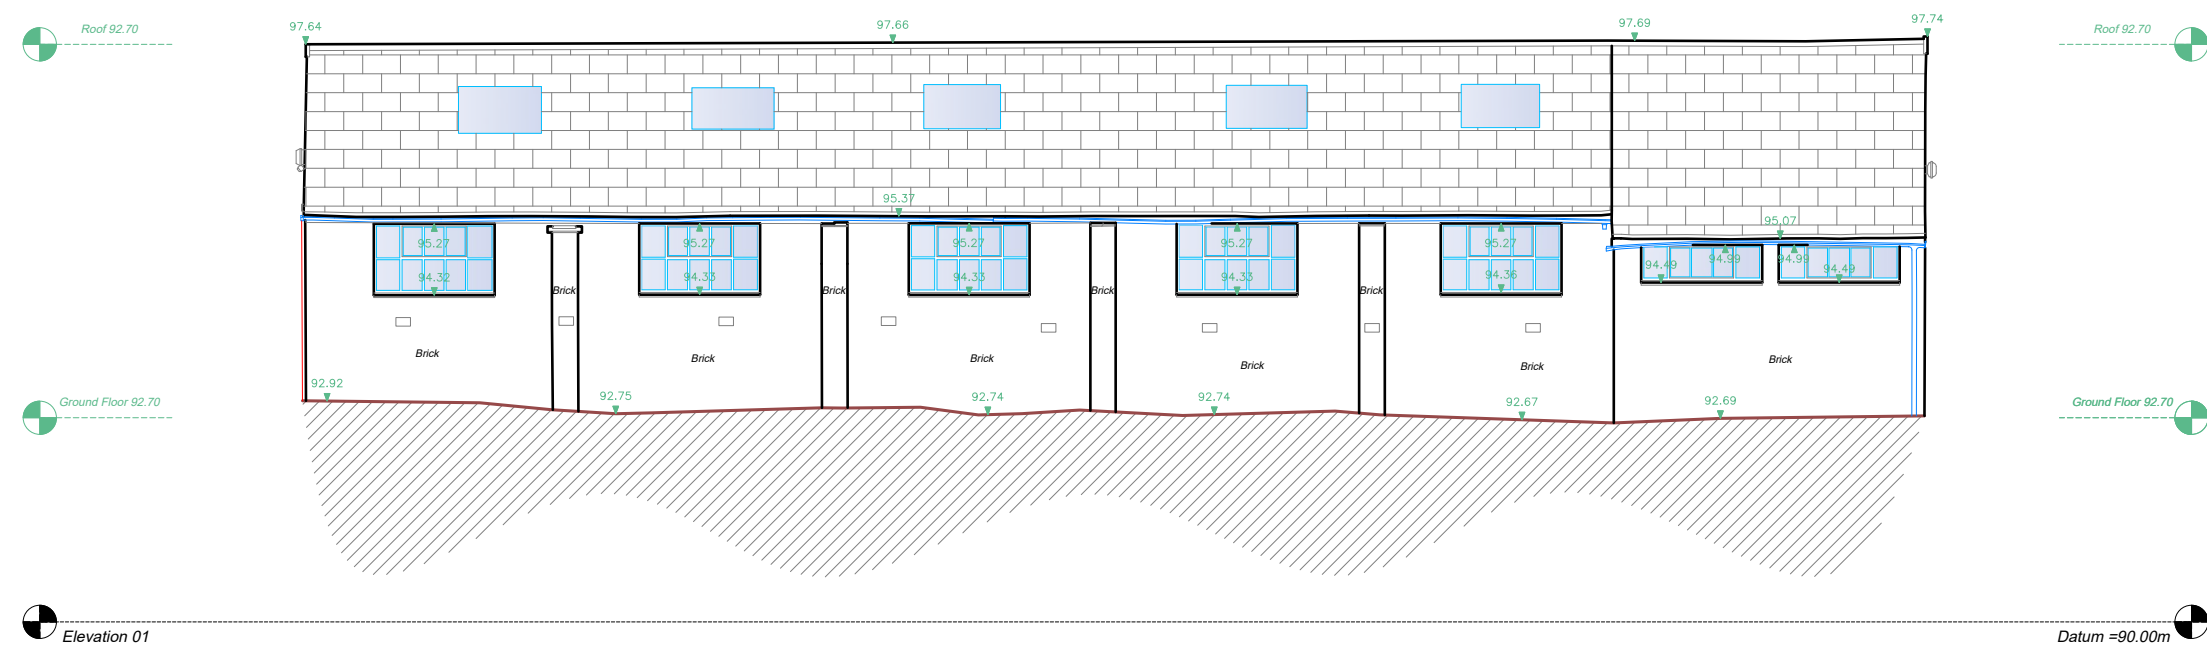

Floor Plan Legend:	Topographic Legend:
Window Cill & Head Height SH: Sill Height From FFL HH: Head Height From FFL	Buildings / Walls
Door Height From FFL	Building Canopy / Overhang
Overhead Detail	Concrete edge
Stairs/Step	Kerb line
Radiator	Centre Line
Ventilation / Overhead	Barrier
Access Hatch	Hedge
TV Point	Security Fence
Phone Point	Panel Fence
13A Power Socket	Gate
Fused Socket	Overhead Line
Shaver Socket	Tree / Sapling
Extractor Fan	Tree Canopy Line
Lantern Light	Chambers
Down Light	Survey Station & Name
Light Dimmer Switch	Bench Mark
Fixed Lighting	Temporary Bench Mark
Fire Alarm Button	Cover level
Fire Extinguisher	Invert level
Room Name	Pipe Invert (diameter)
Floor Covering	Gully
Ceiling Height	Manhole
Internal Floor Level	Inspection chamber

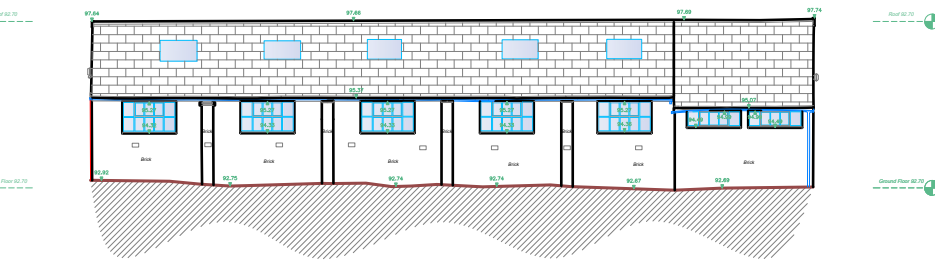

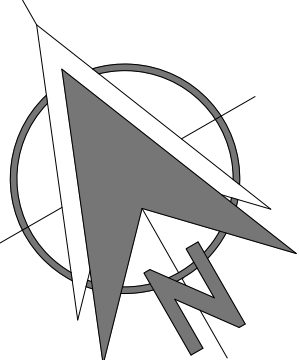

CASTLE SURVEYS LTD
info@castlesurveys.co.uk
WWW.CASTLESURVEYS.CO.UK

MIDLANDS
UNIT 12, BARNACE OFFICE PARK,
LEICESTERSHIRE
LE65 2AB
HEAD OFFICE
01530 569338

MANCHESTER
91 PRINCESS STREET, MANCHESTER,
M1 4HT
0161 549 0206

LONDON
54 POLAND STREET, LONDON,
W1F 7JN
020 3728 2884

CHEL TENHAM
29 CAMBRAY PLACE, CHEL TENHAM,
GL50 1JN
01242 384677

GLASGOW
2 WEST REGENT STREET, GLASGOW,
G2 1RW
01530 569338

SITE DETAILS:

Lodge Farm, Upton,
CV13 6BN

TITLE:

Existing Elevations & Section

DRAWING NO.:

25665-25-03

REV:

-

SCALE:

1: 100

DATE:

01-10-2025

DRAWN:

OS

CHECKED:

IU

LEVEL DATUM:

OSGB36(15)

Paper Size - A1

Comments:

This plan should only be used for its original purpose. Castle Surveys Ltd does not accept any responsibility for this plan if supplied to any other party, other than the original client.

All dimensions and levels should be checked on site prior to design and construction.

Drainage information (where applicable) has been visually inspected from the surface and therefore should be treated as approximate only. Some services may have been omitted due to parked vehicles or due to the site being overgrown with vegetation.

Tree information (where applicable) has been surveyed from ground level and therefore should be treated as approximate only. Advise that a tree survey should be carried out.

Roof linework (where applicable) is indicative only.

DO NOT SCALE

©Copyright Castle Surveys Ltd 2025