




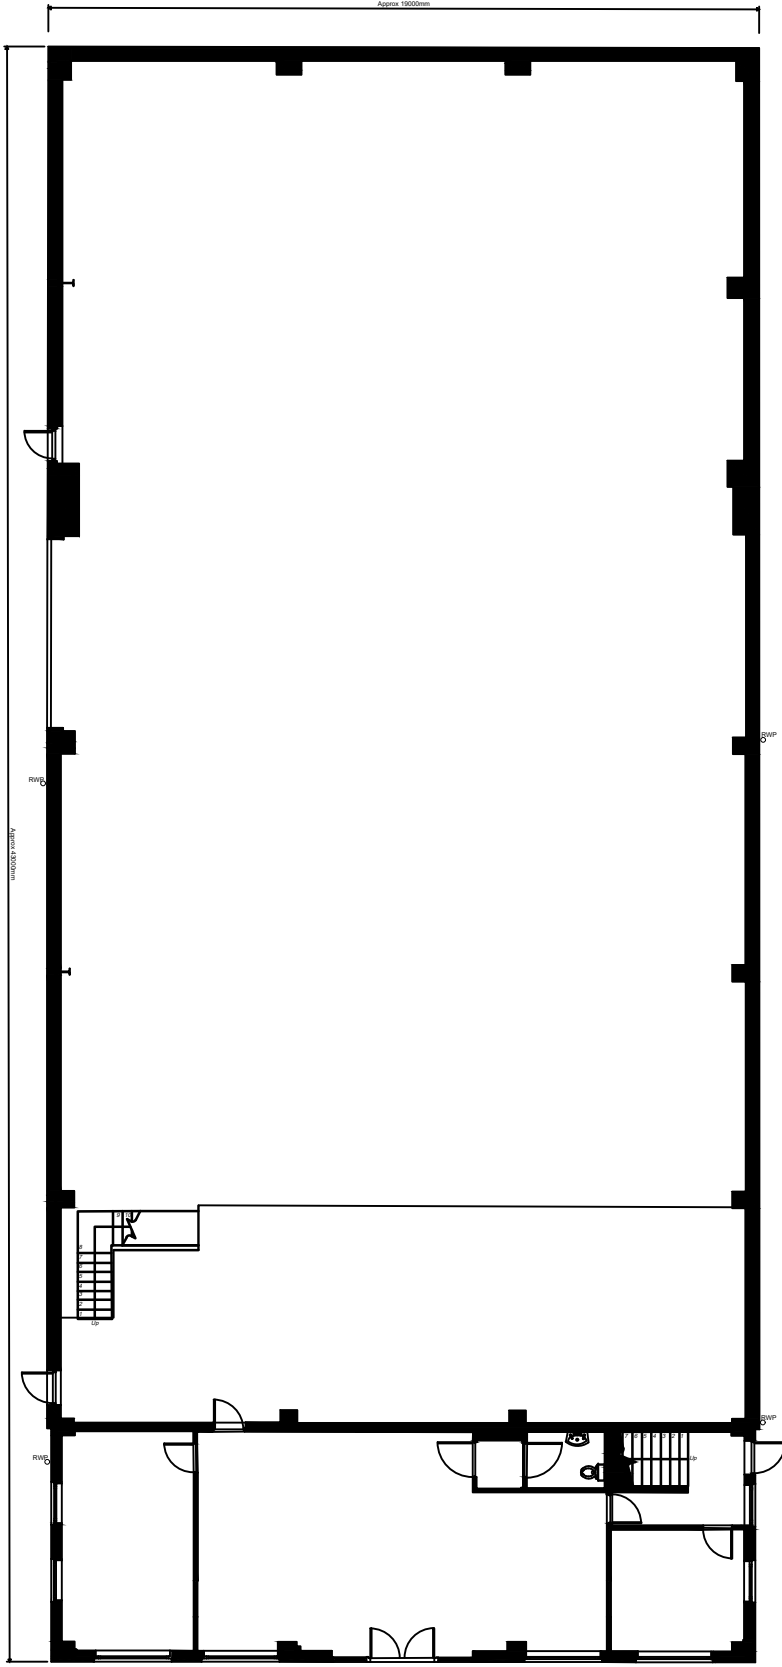


EXISTING GROUND
FLOOR PLAN

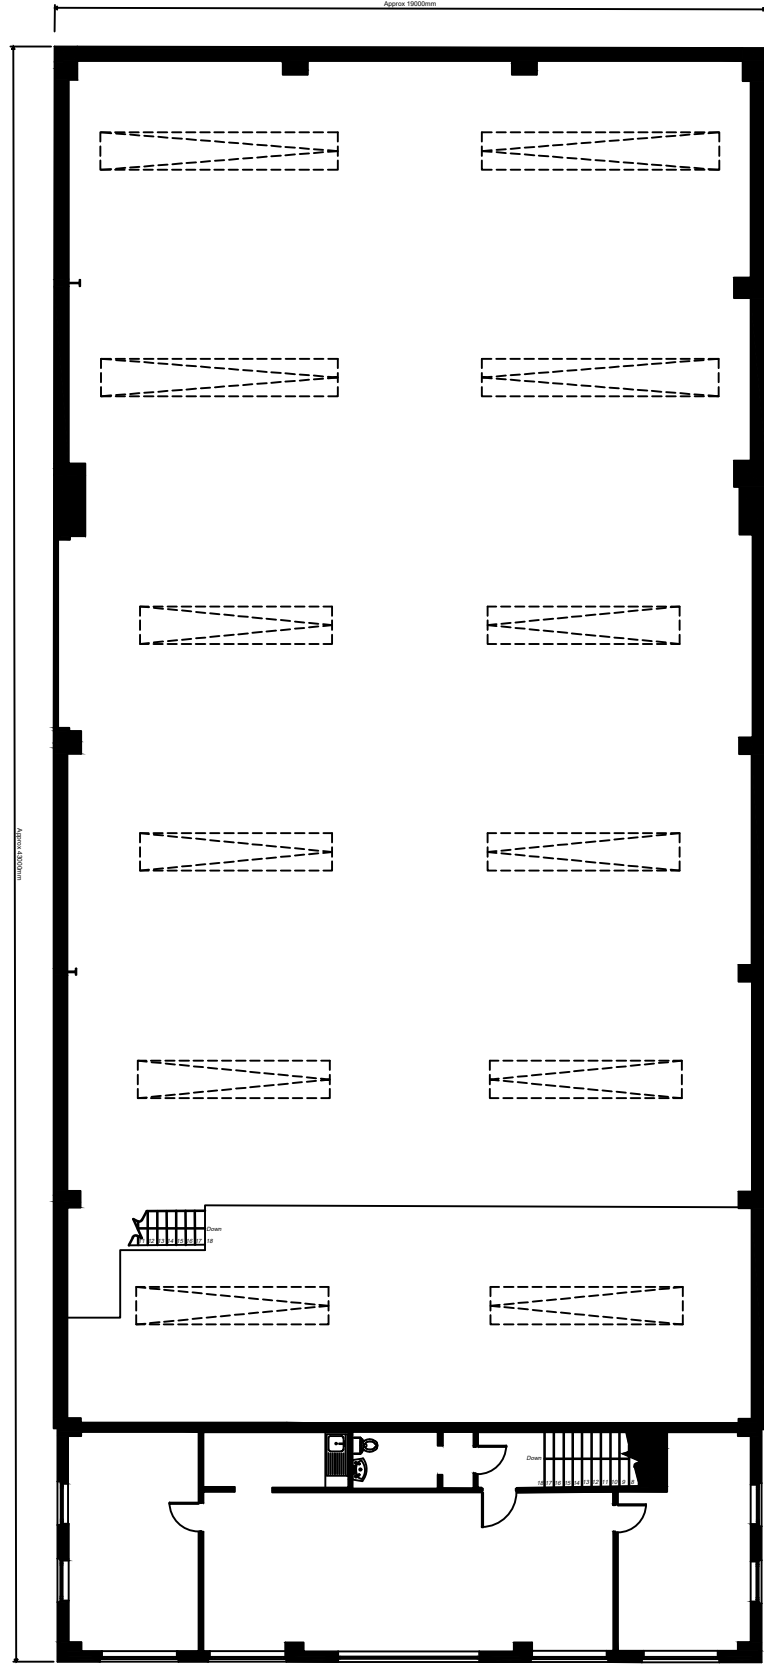


EXISTING FIRST
FLOOR PLAN

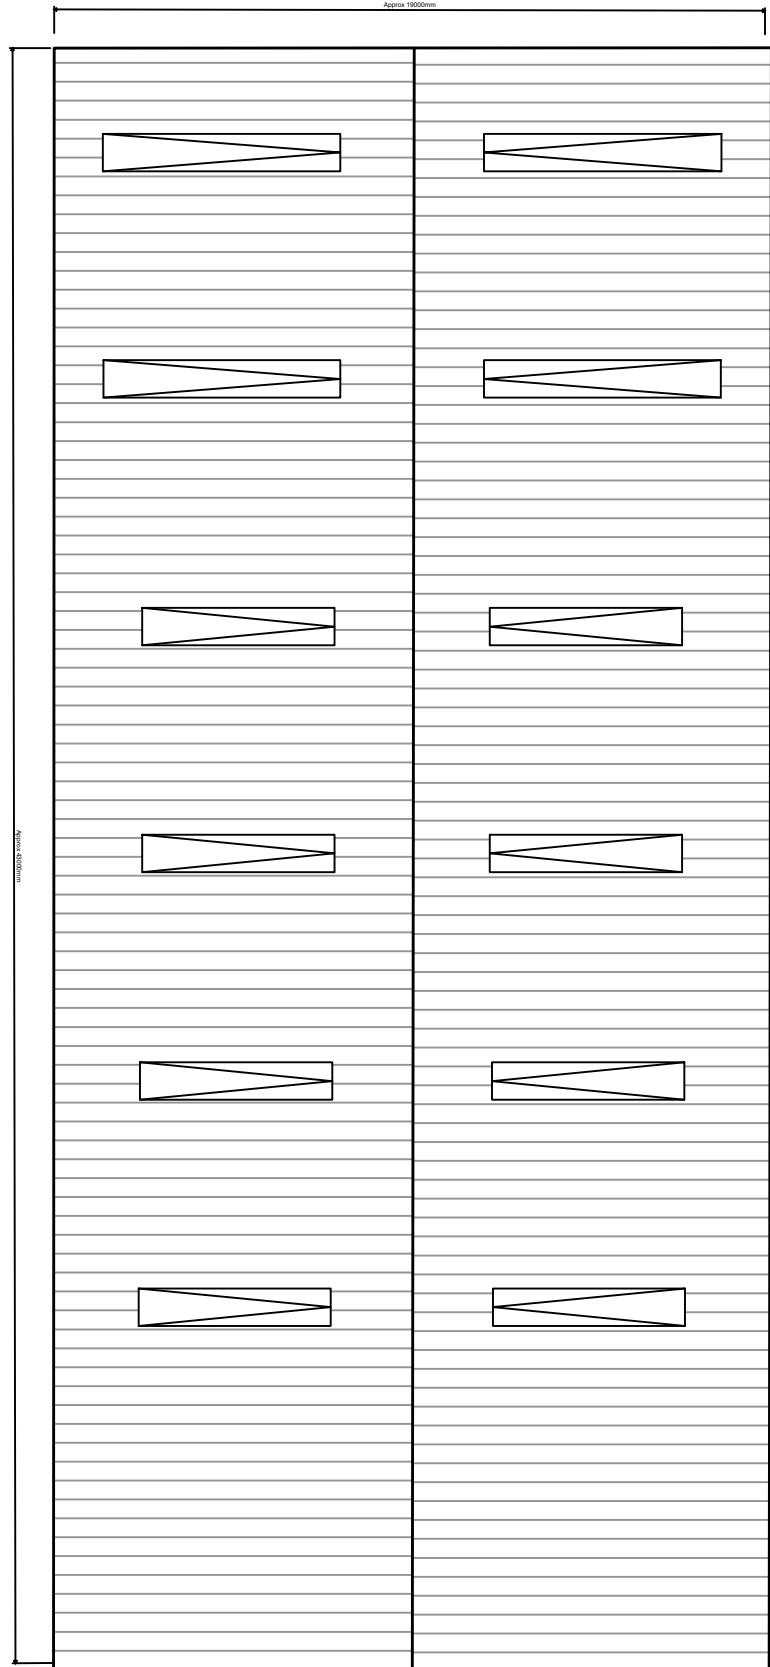


EXISTING ROOF
PLAN

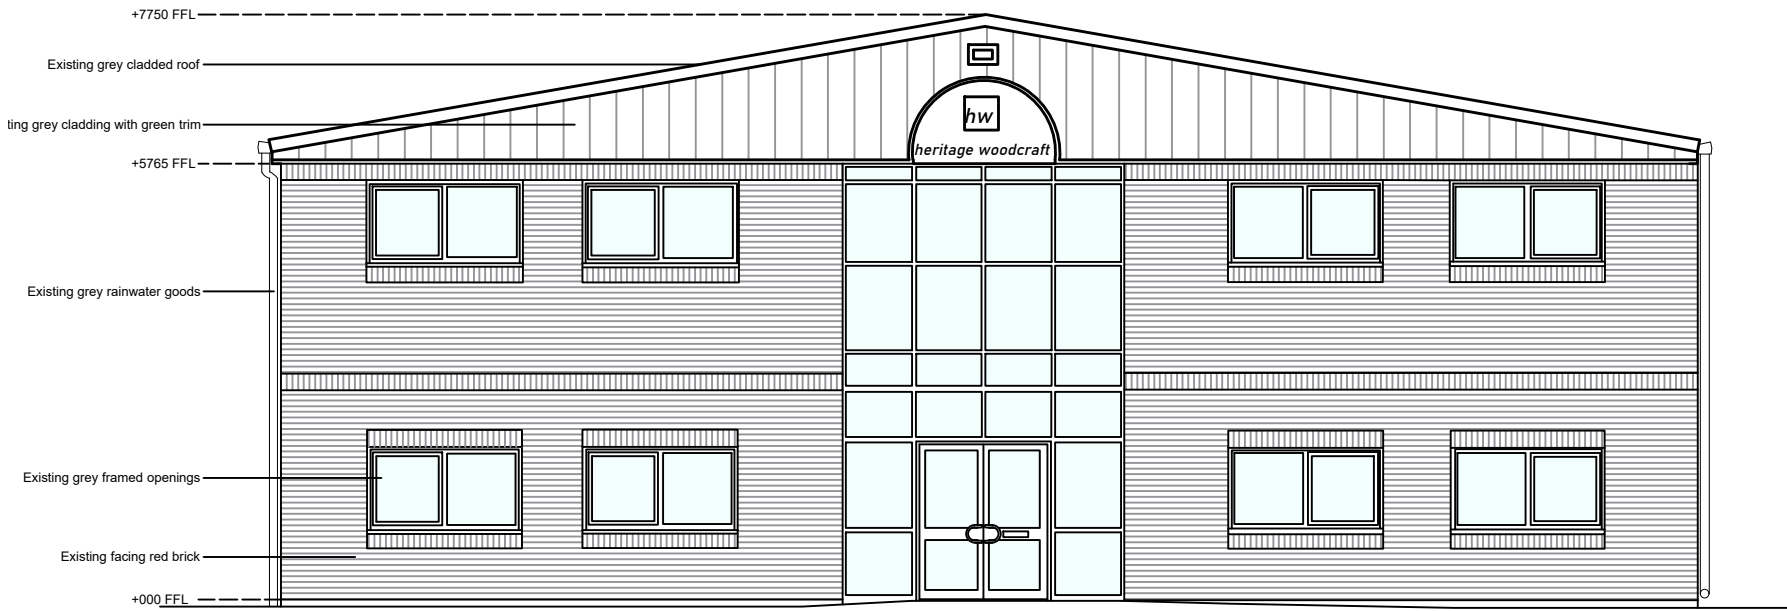


EXISTING FRONT
ELEVATION

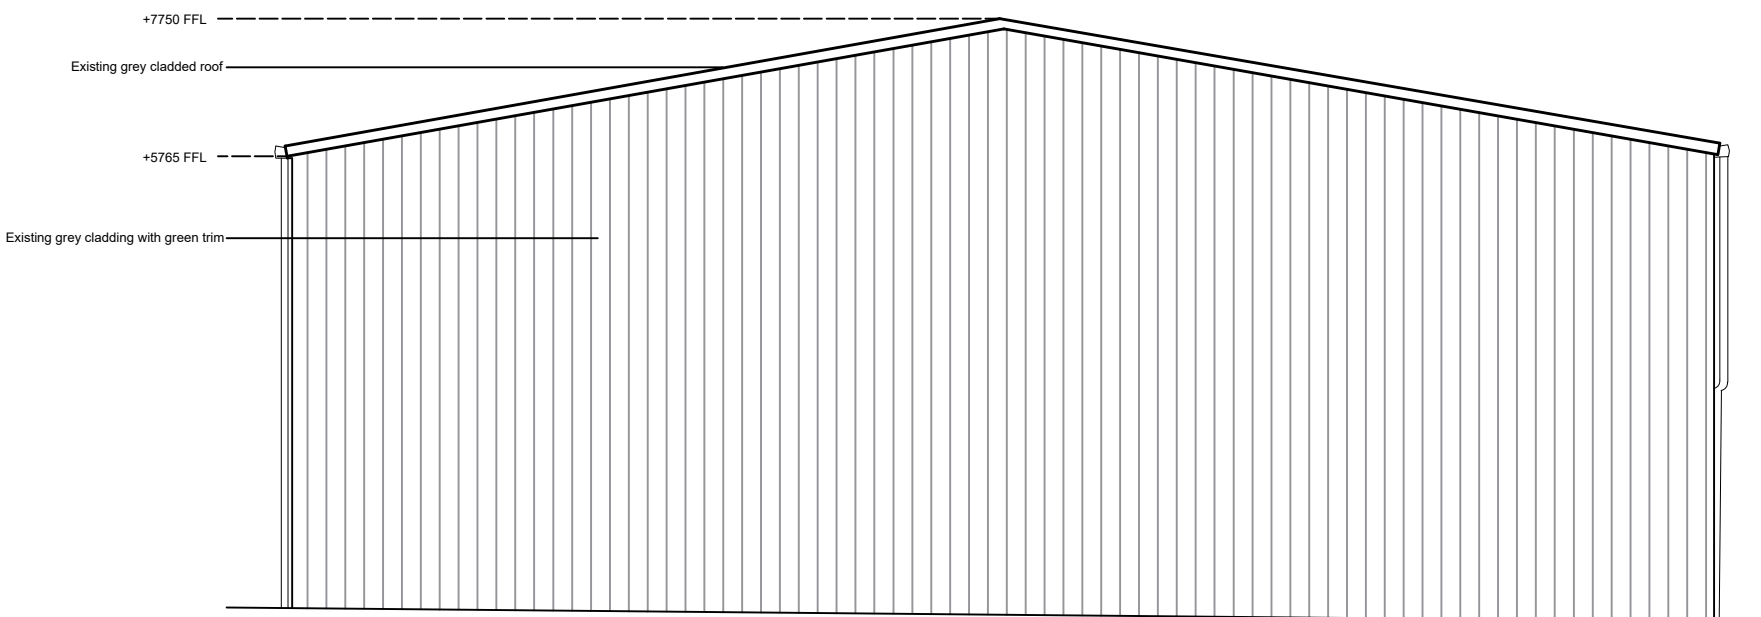

EXISTING REAR
ELEVATION

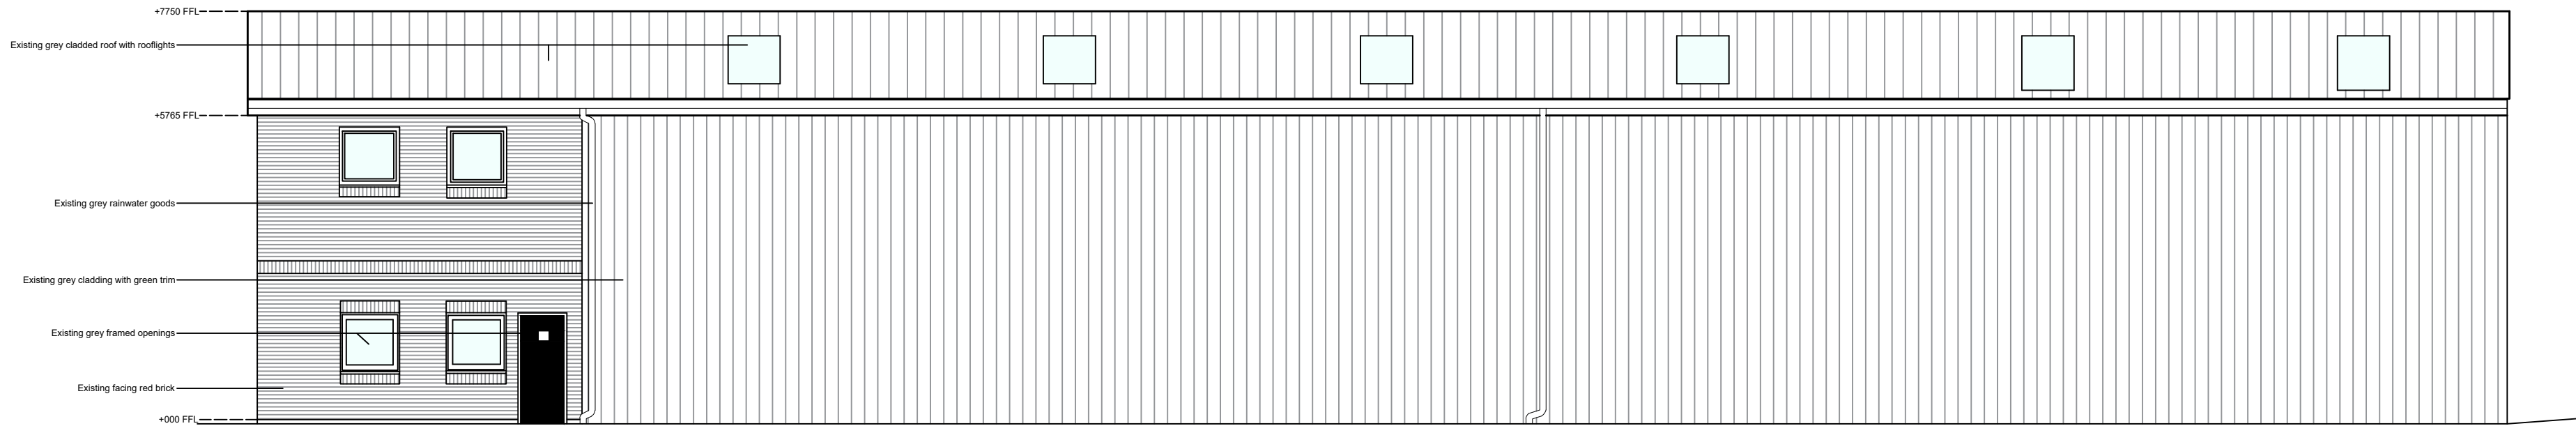

EXISTING SIDE
ELEVATION 1

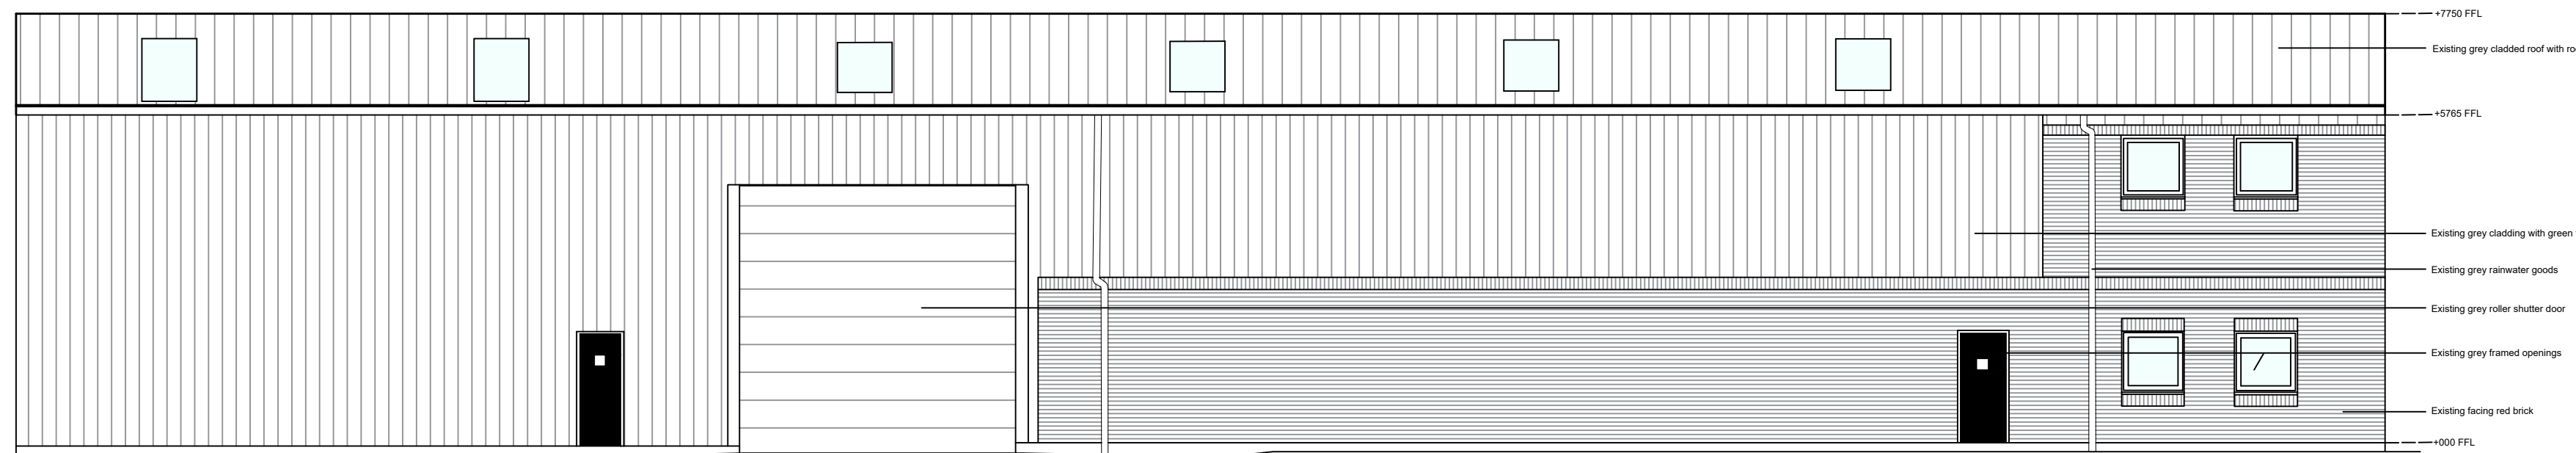

EXISTING SIDE
ELEVATION 2

NOTE:
• Existing unit not surveyed by Hayward Architects

Client	Heritage Woodcraft		 hayward ARCHITECTS LTD 19 Station Road Hinckley Leicestershire LE10 1AW Tel: 01455 635 665 Fax: 01455 618 971 www.hayward-architects.co.uk
Project Title	Proposed Industrial Unit Extension Wheatfield Way Hinckley		
Drawing Title	Existing Unit		
Scale	Plans 1:200 - Elevations 1:100	Sheet	Job No.
Author	CB	Date Feb 2026	A1
		25/124	Drawing No. 01
Scales		Status	
1:100 - 1:500 1:1000 - 1:2000 1:5000 - 1:10000 1:10000 - 1:25000 1:25000 - 1:50000 1:50000 - 1:100000 1:100000 - 1:250000 1:250000 - 1:500000 1:500000 - 1:1000000 1:1000000 - 1:2500000 1:2500000 - 1:5000000 1:5000000 - 1:10000000 1:10000000 - 1:25000000 1:25000000 - 1:50000000 1:50000000 - 1:100000000 1:100000000 - 1:250000000 1:250000000 - 1:500000000 1:500000000 - 1:1000000000 1:1000000000 - 1:2500000000 1:2500000000 - 1:5000000000 1:5000000000 - 1:10000000000 1:10000000000 - 1:25000000000 1:25000000000 - 1:50000000000 1:50000000000 - 1:100000000000 1:100000000000 - 1:250000000000 1:250000000000 - 1:500000000000 1:500000000000 - 1:1000000000000 1:1000000000000 - 1:2500000000000 1:2500000000000 - 1:5000000000000 1:5000000000000 - 1:10000000000000 1:10000000000000 - 1:25000000000000 1:25000000000000 - 1:50000000000000 1:50000000000000 - 1:100000000000000 1:100000000000000 - 1:250000000000000 1:250000000000000 - 1:500000000000000 1:500000000000000 - 1:1000000000000000 1:1000000000000000 - 1:2500000000000000 1:2500000000000000 - 1:5000000000000000 1:5000000000000000 - 1:10000000000000000 1:10000000000000000 - 1:25000000000000000 