



PROPOSED SIDE ELEVATION 2

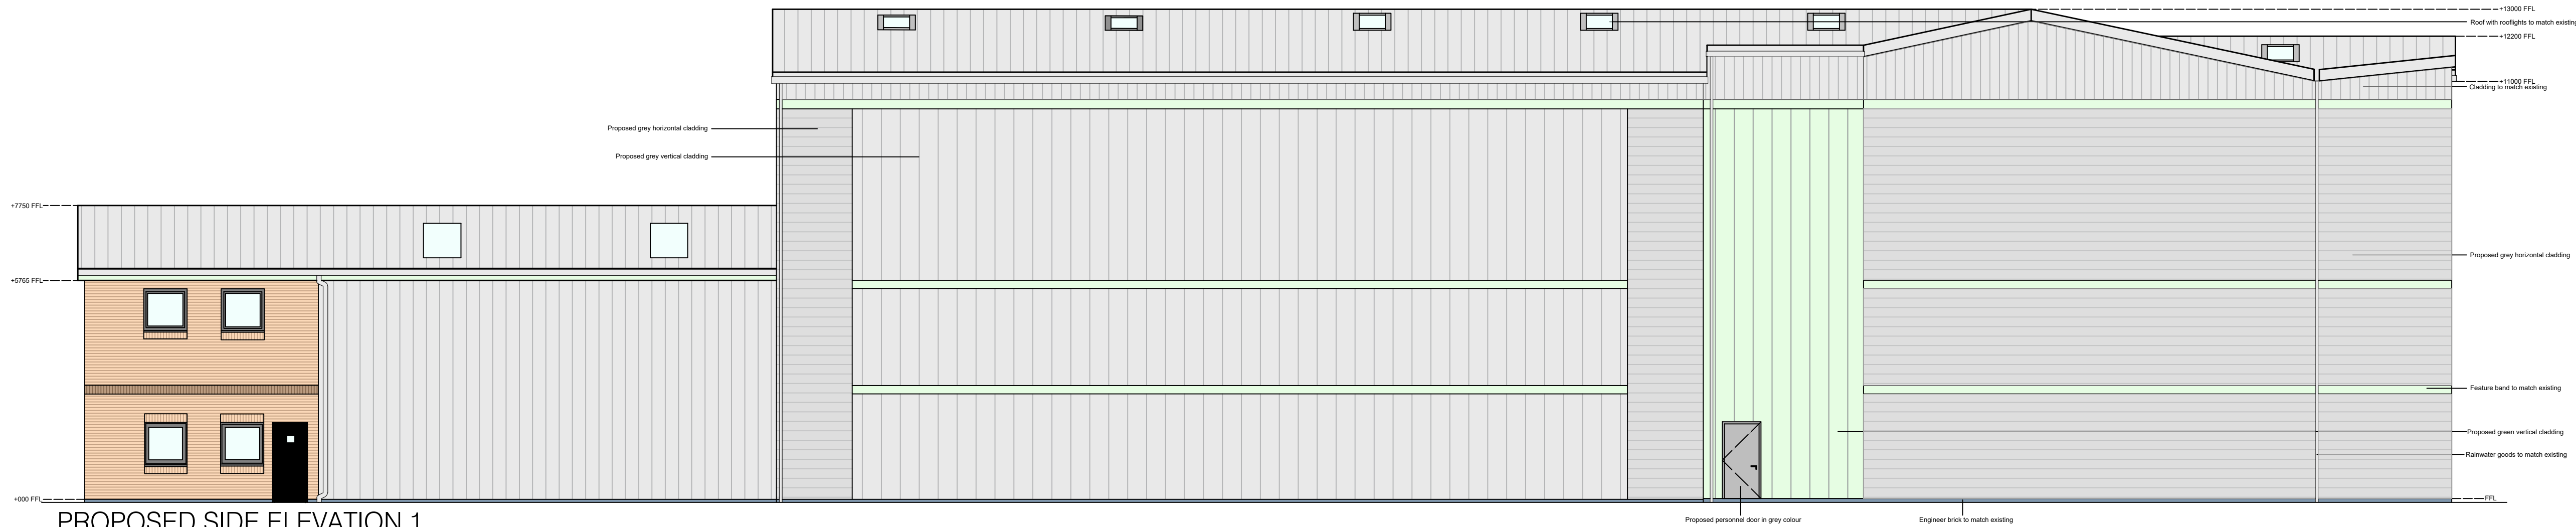


PROPOSED SIDE ELEVATION 1



PROPOSED FRONT ELEVATION

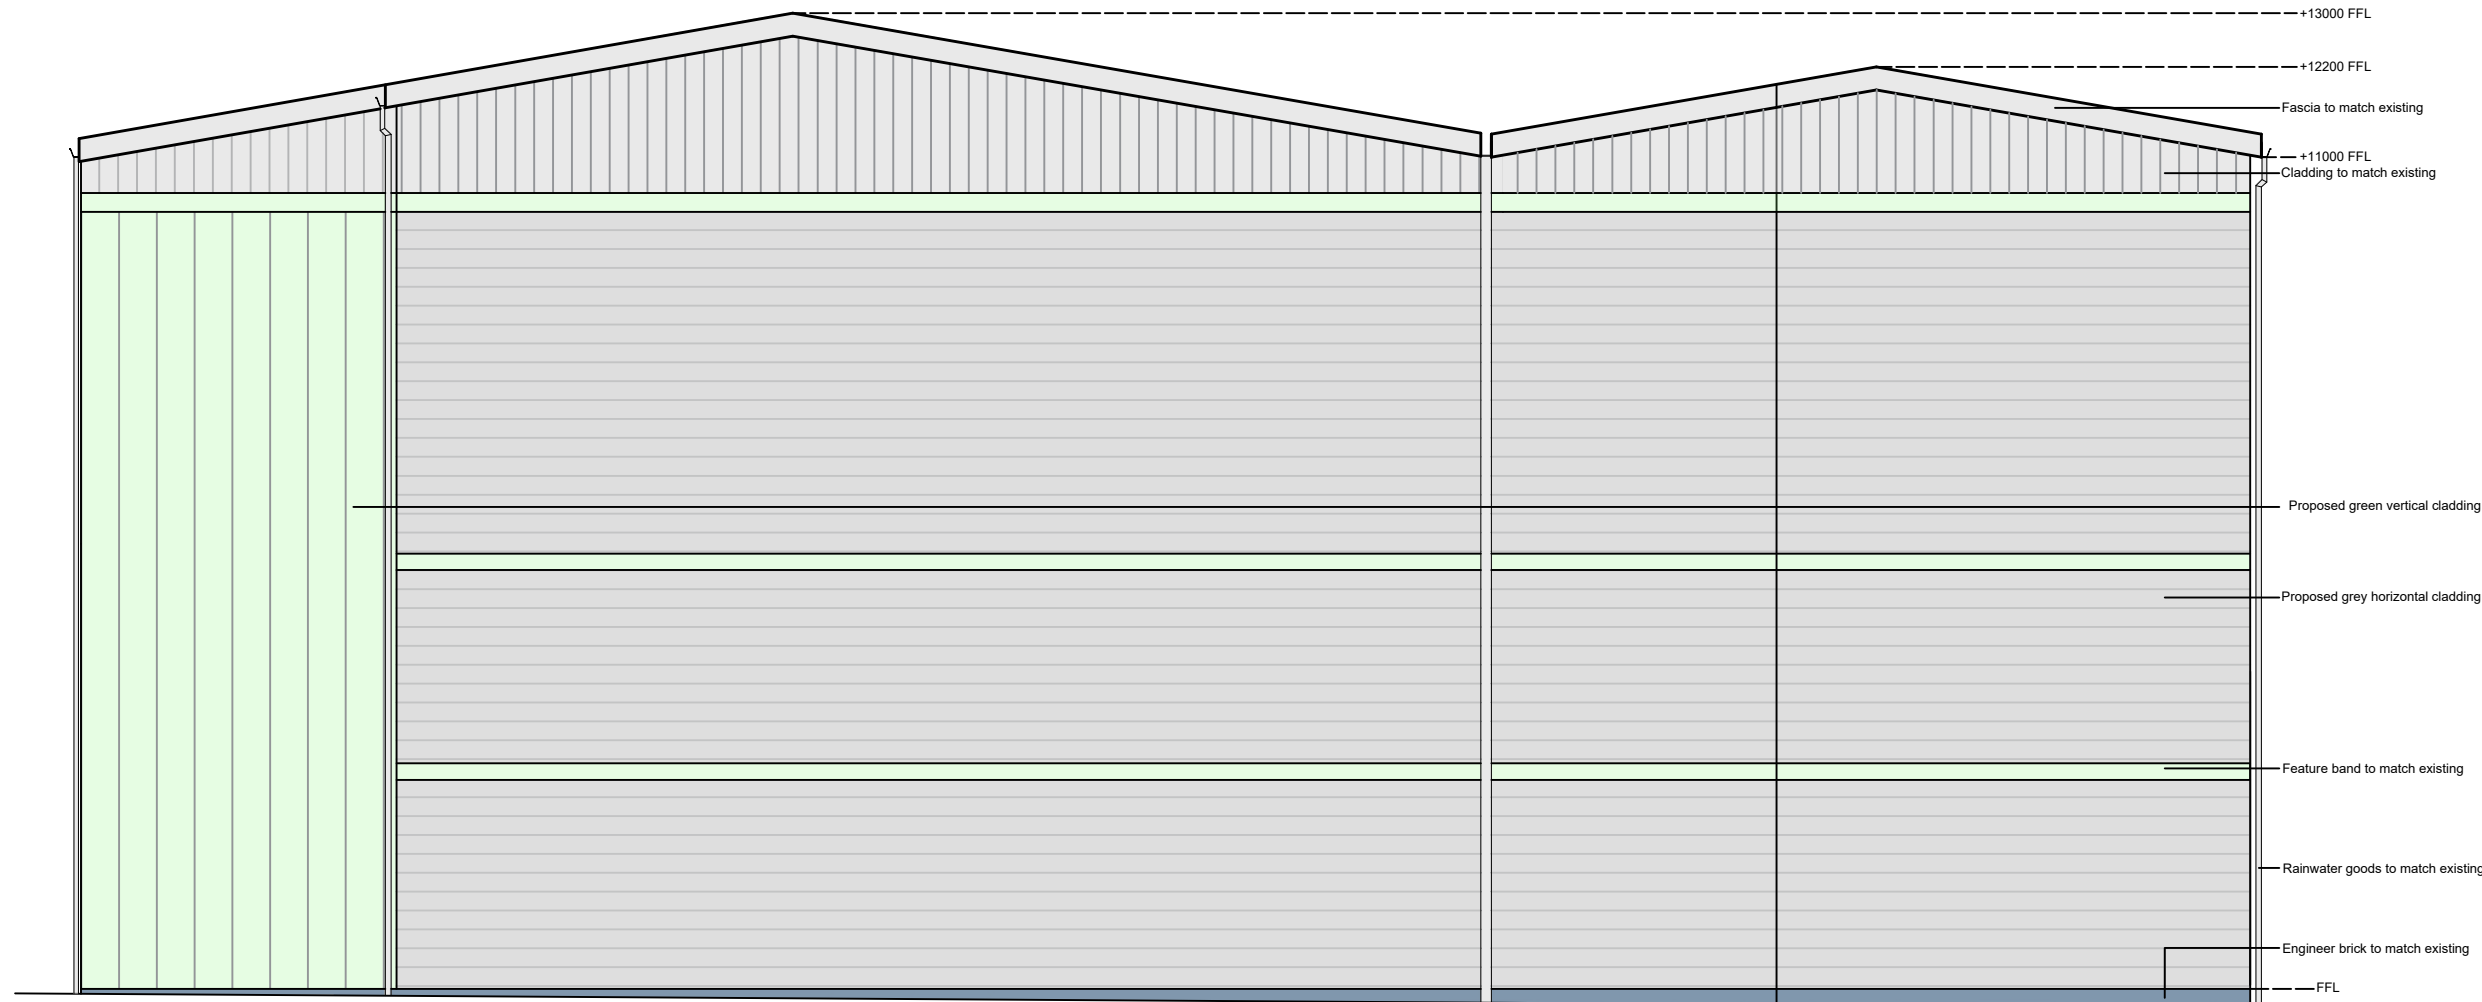

PROPOSED REAR ELEVATION

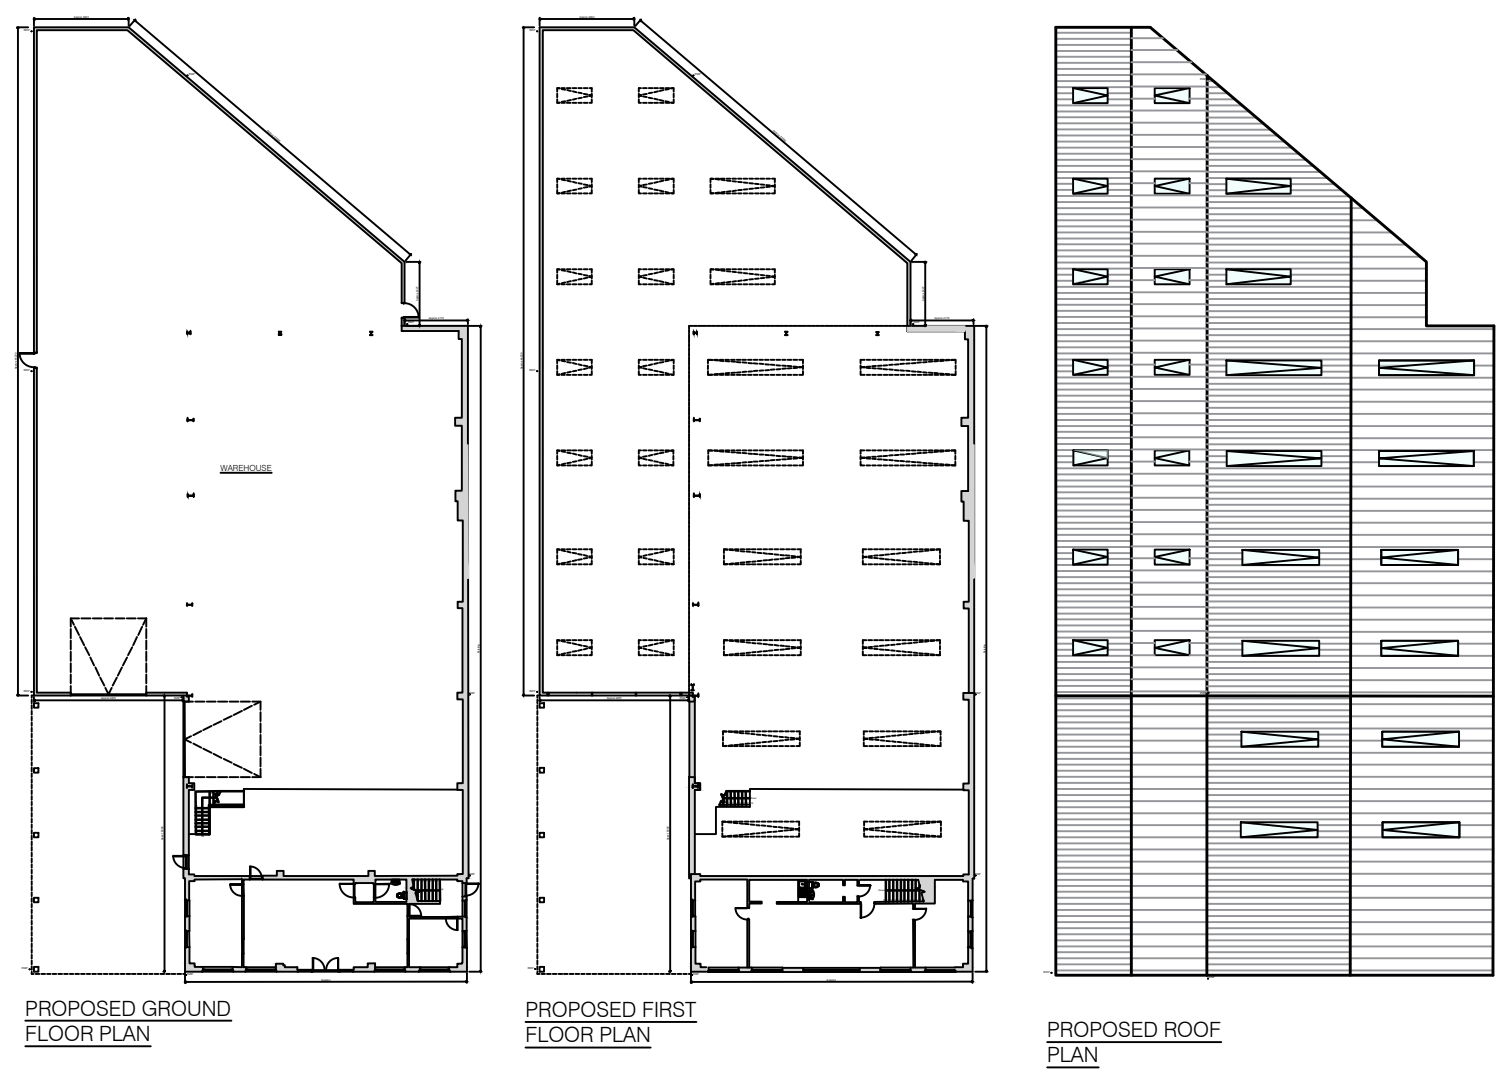

Note:
Industrial Unit Extension - Additional 578sqm approximately

Client Heritage Woodcraft		hayward ARCHITECTS LTD		
Project Title Proposed Industrial Unit Extension Wheatfield Way Hinckley		19 Station Road Hinckley Leicestershire LE10 1AW Tel: 01455 635 665 Fax: 01455 618 971 www.hayward-architects.co.uk		
Drawing Title Scheme 4		Sheet A1	Job No. 25/124	Drawing No. 05A
Scale Plans 1:500 - Elevations 1:100	Date Feb 2026		Status Planning	
Author CB				
THE COPYRIGHT OF THIS DRAWING IS VESTED IN HAYWARD ARCHITECTS LTD. REPRODUCTION IN ANY FORM, EITHER IN WHOLE OR PART, IS PROHIBITED WITHOUT THE PRIOR WRITTEN PERMISSION OF THE COPYRIGHT HOLDER. DO NOT SCALE DRAWINGS AND ONLY PROPOSED DIMENSIONS ARE TO BE USED.				