


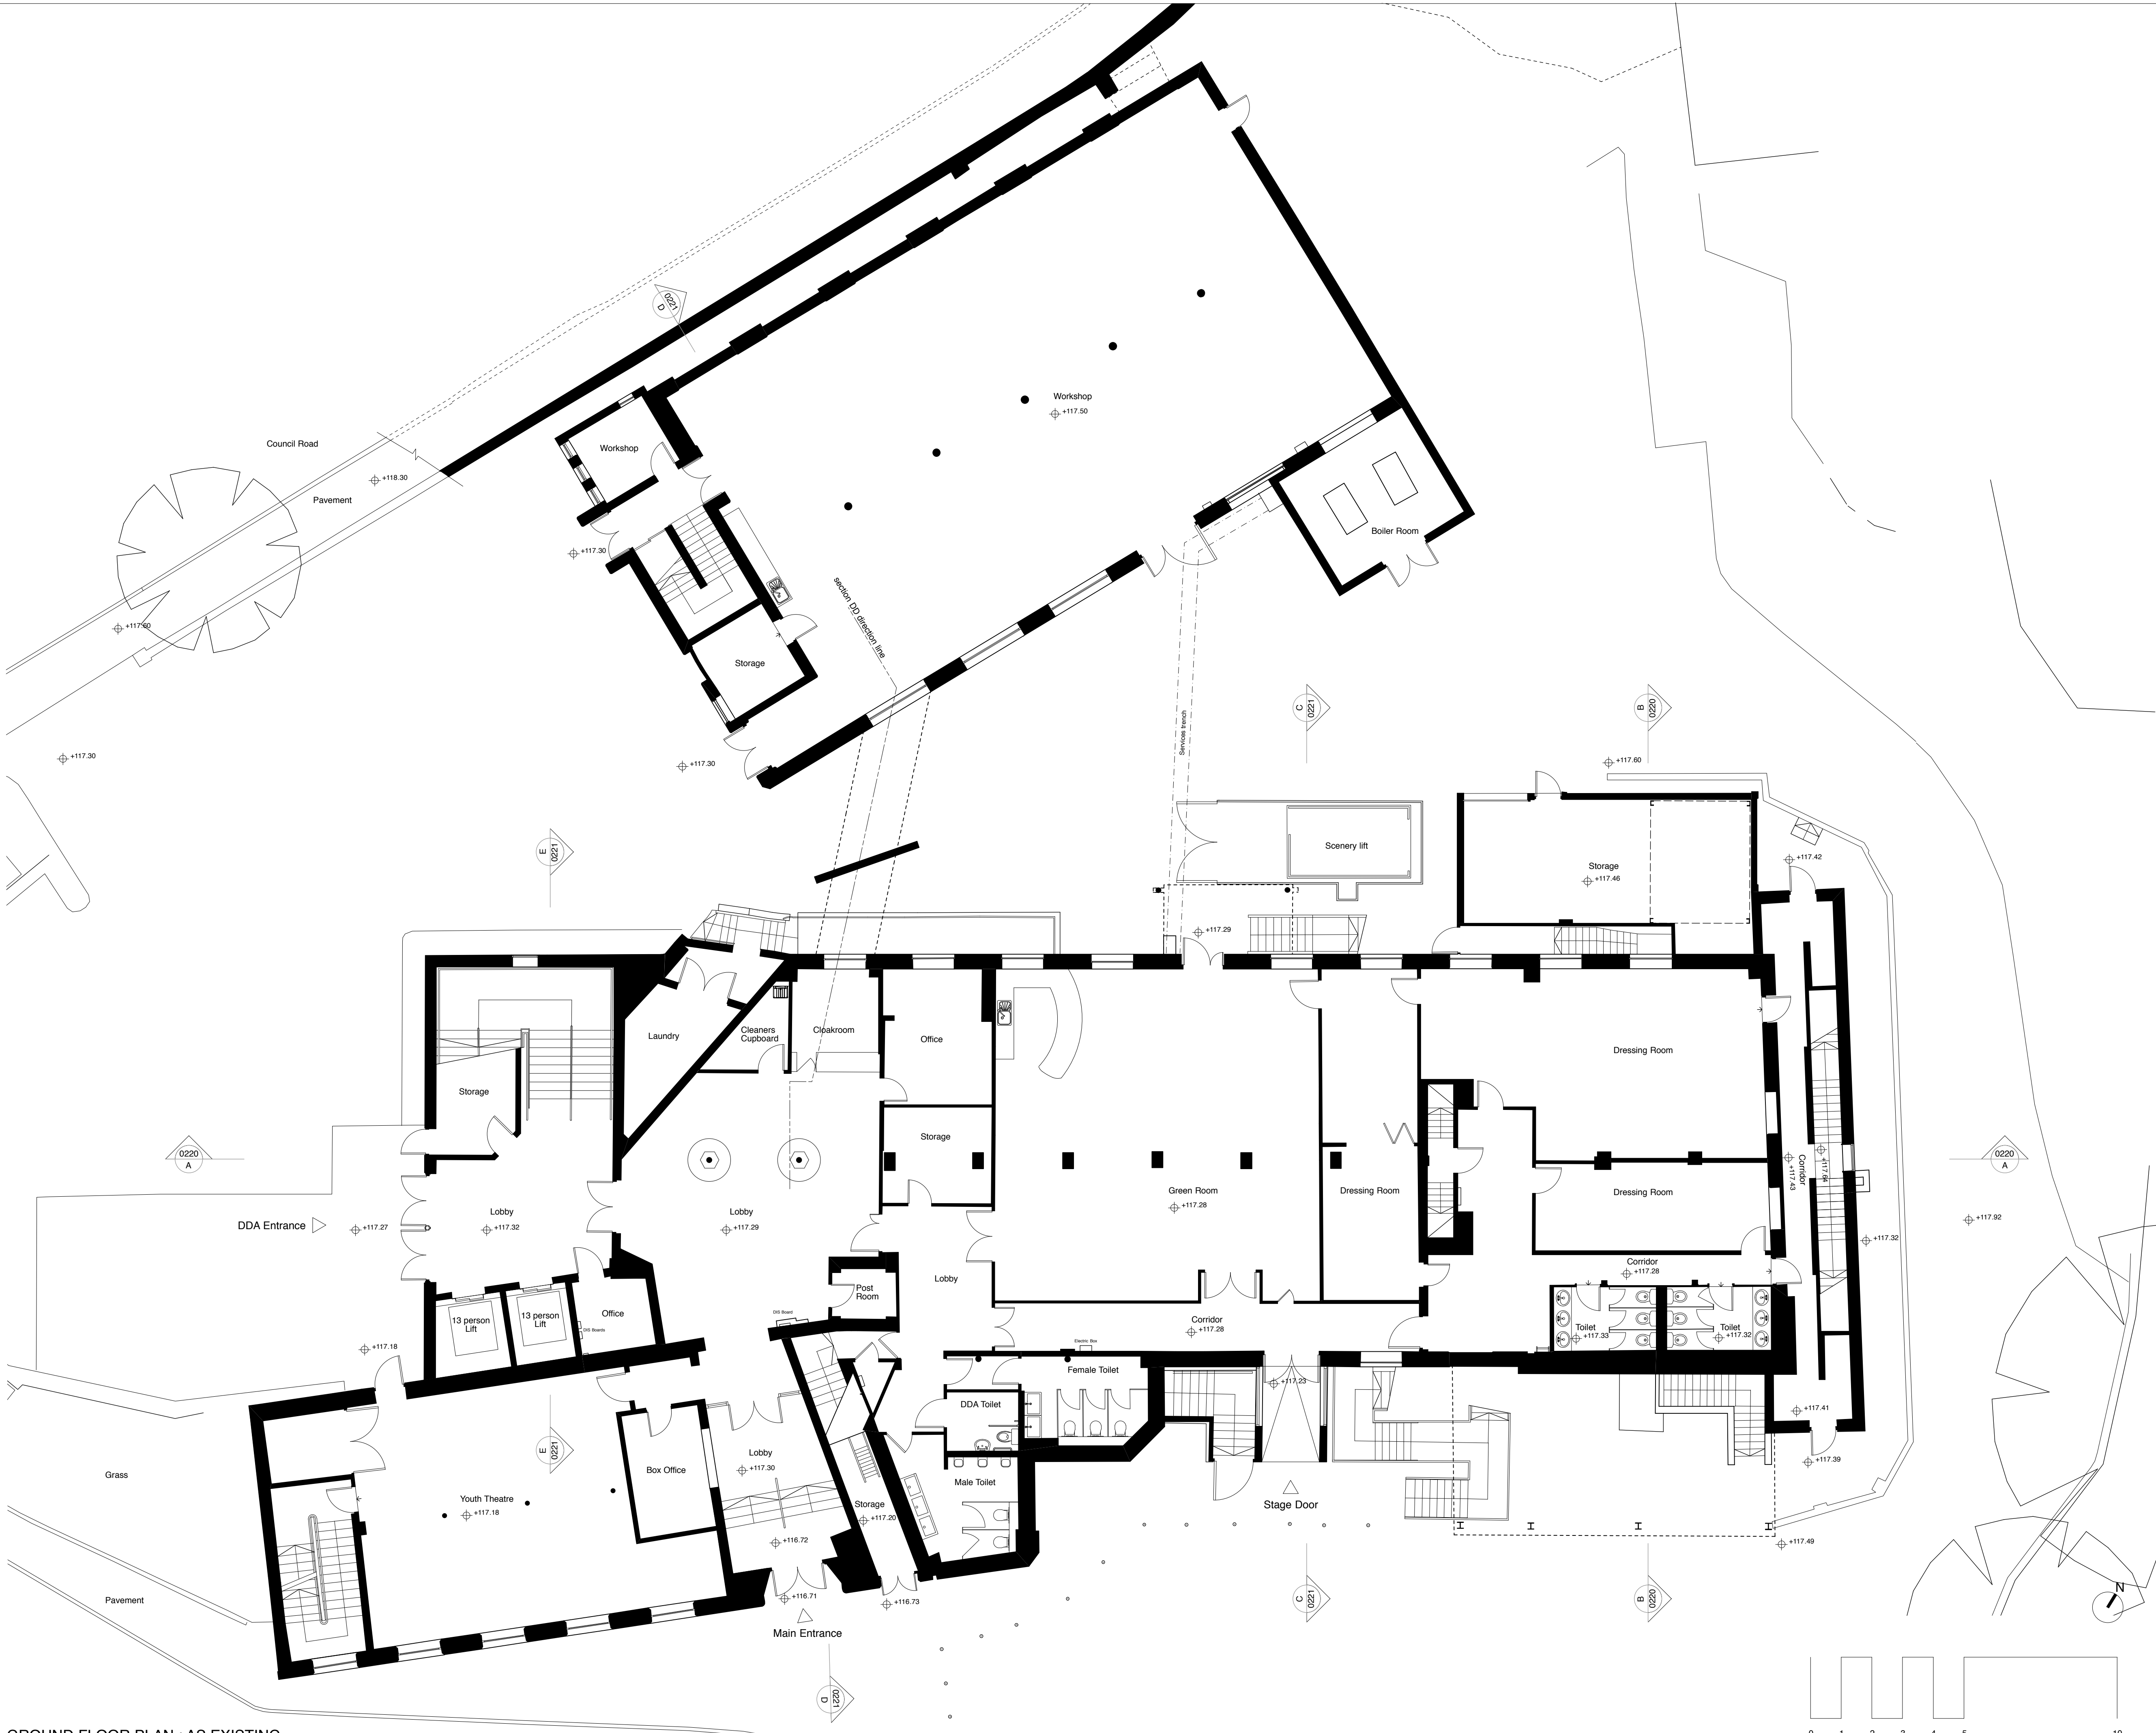

GROUND FLOOR PLAN : AS EXISTING


general notes:

Do not scale from this drawing for construction purposes
All dimensions are to be verified on site by the contractor
and any discrepancies or omissions reported to the
Architect prior to any works being carried out
© keith williams architects ltd

Revisions

Rev.	Date	Check	Description
P	24/07/2026	-	Issued for Planning

Drawing Reference Key

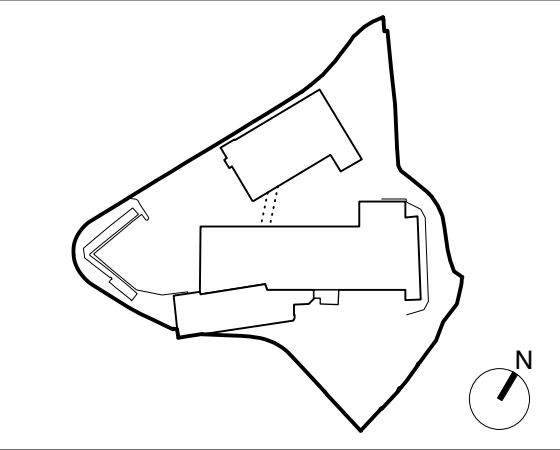

keith williams architects

74 Long Lane
London SE1 4AU
Tel: + 44(0)20 7843 0070

client: Hinckley Concordia Association

job: Concordia Theatre

drawing title: Ground Floor Plan : As Existing

job.	status	rev.
310	Planning	P
asset reference		
project	originator	volume level type role number
HCA-KWA-X-00-DR-A-0211		
date: 03/03/2026		scale: 1:100 @ A