


general notes:
Do not scale from this drawing for construction purposes
All dimensions are to be verified on site by the contractor and any discrepancies or omissions reported to the Architect prior to any works being carried out
© keith williams architects ltd


Rev.	Date	Check	Description
P	24/07/2026	-	Issued for Planning

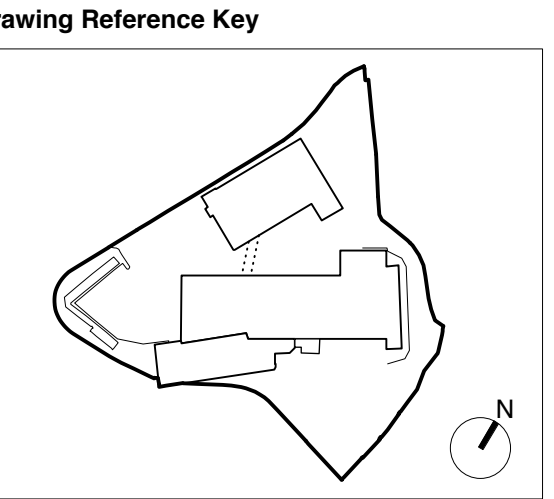

keith williams architects
74 Long Lane
London SE1 4AU
Tel: + 44(0)20 7843 0070

client: **Hinckley Concordia Association**
job: **Concordia Theatre**
drawing title: **First Floor Plan : As Existing**

b.	310	status	Planning				rev.	P
asset reference								
project		originator	volume	level	type	role	number	
HCA-KWA-X-00-DR-A-0212								
date: 03/03/2026			scale:			1:100 @ A1		

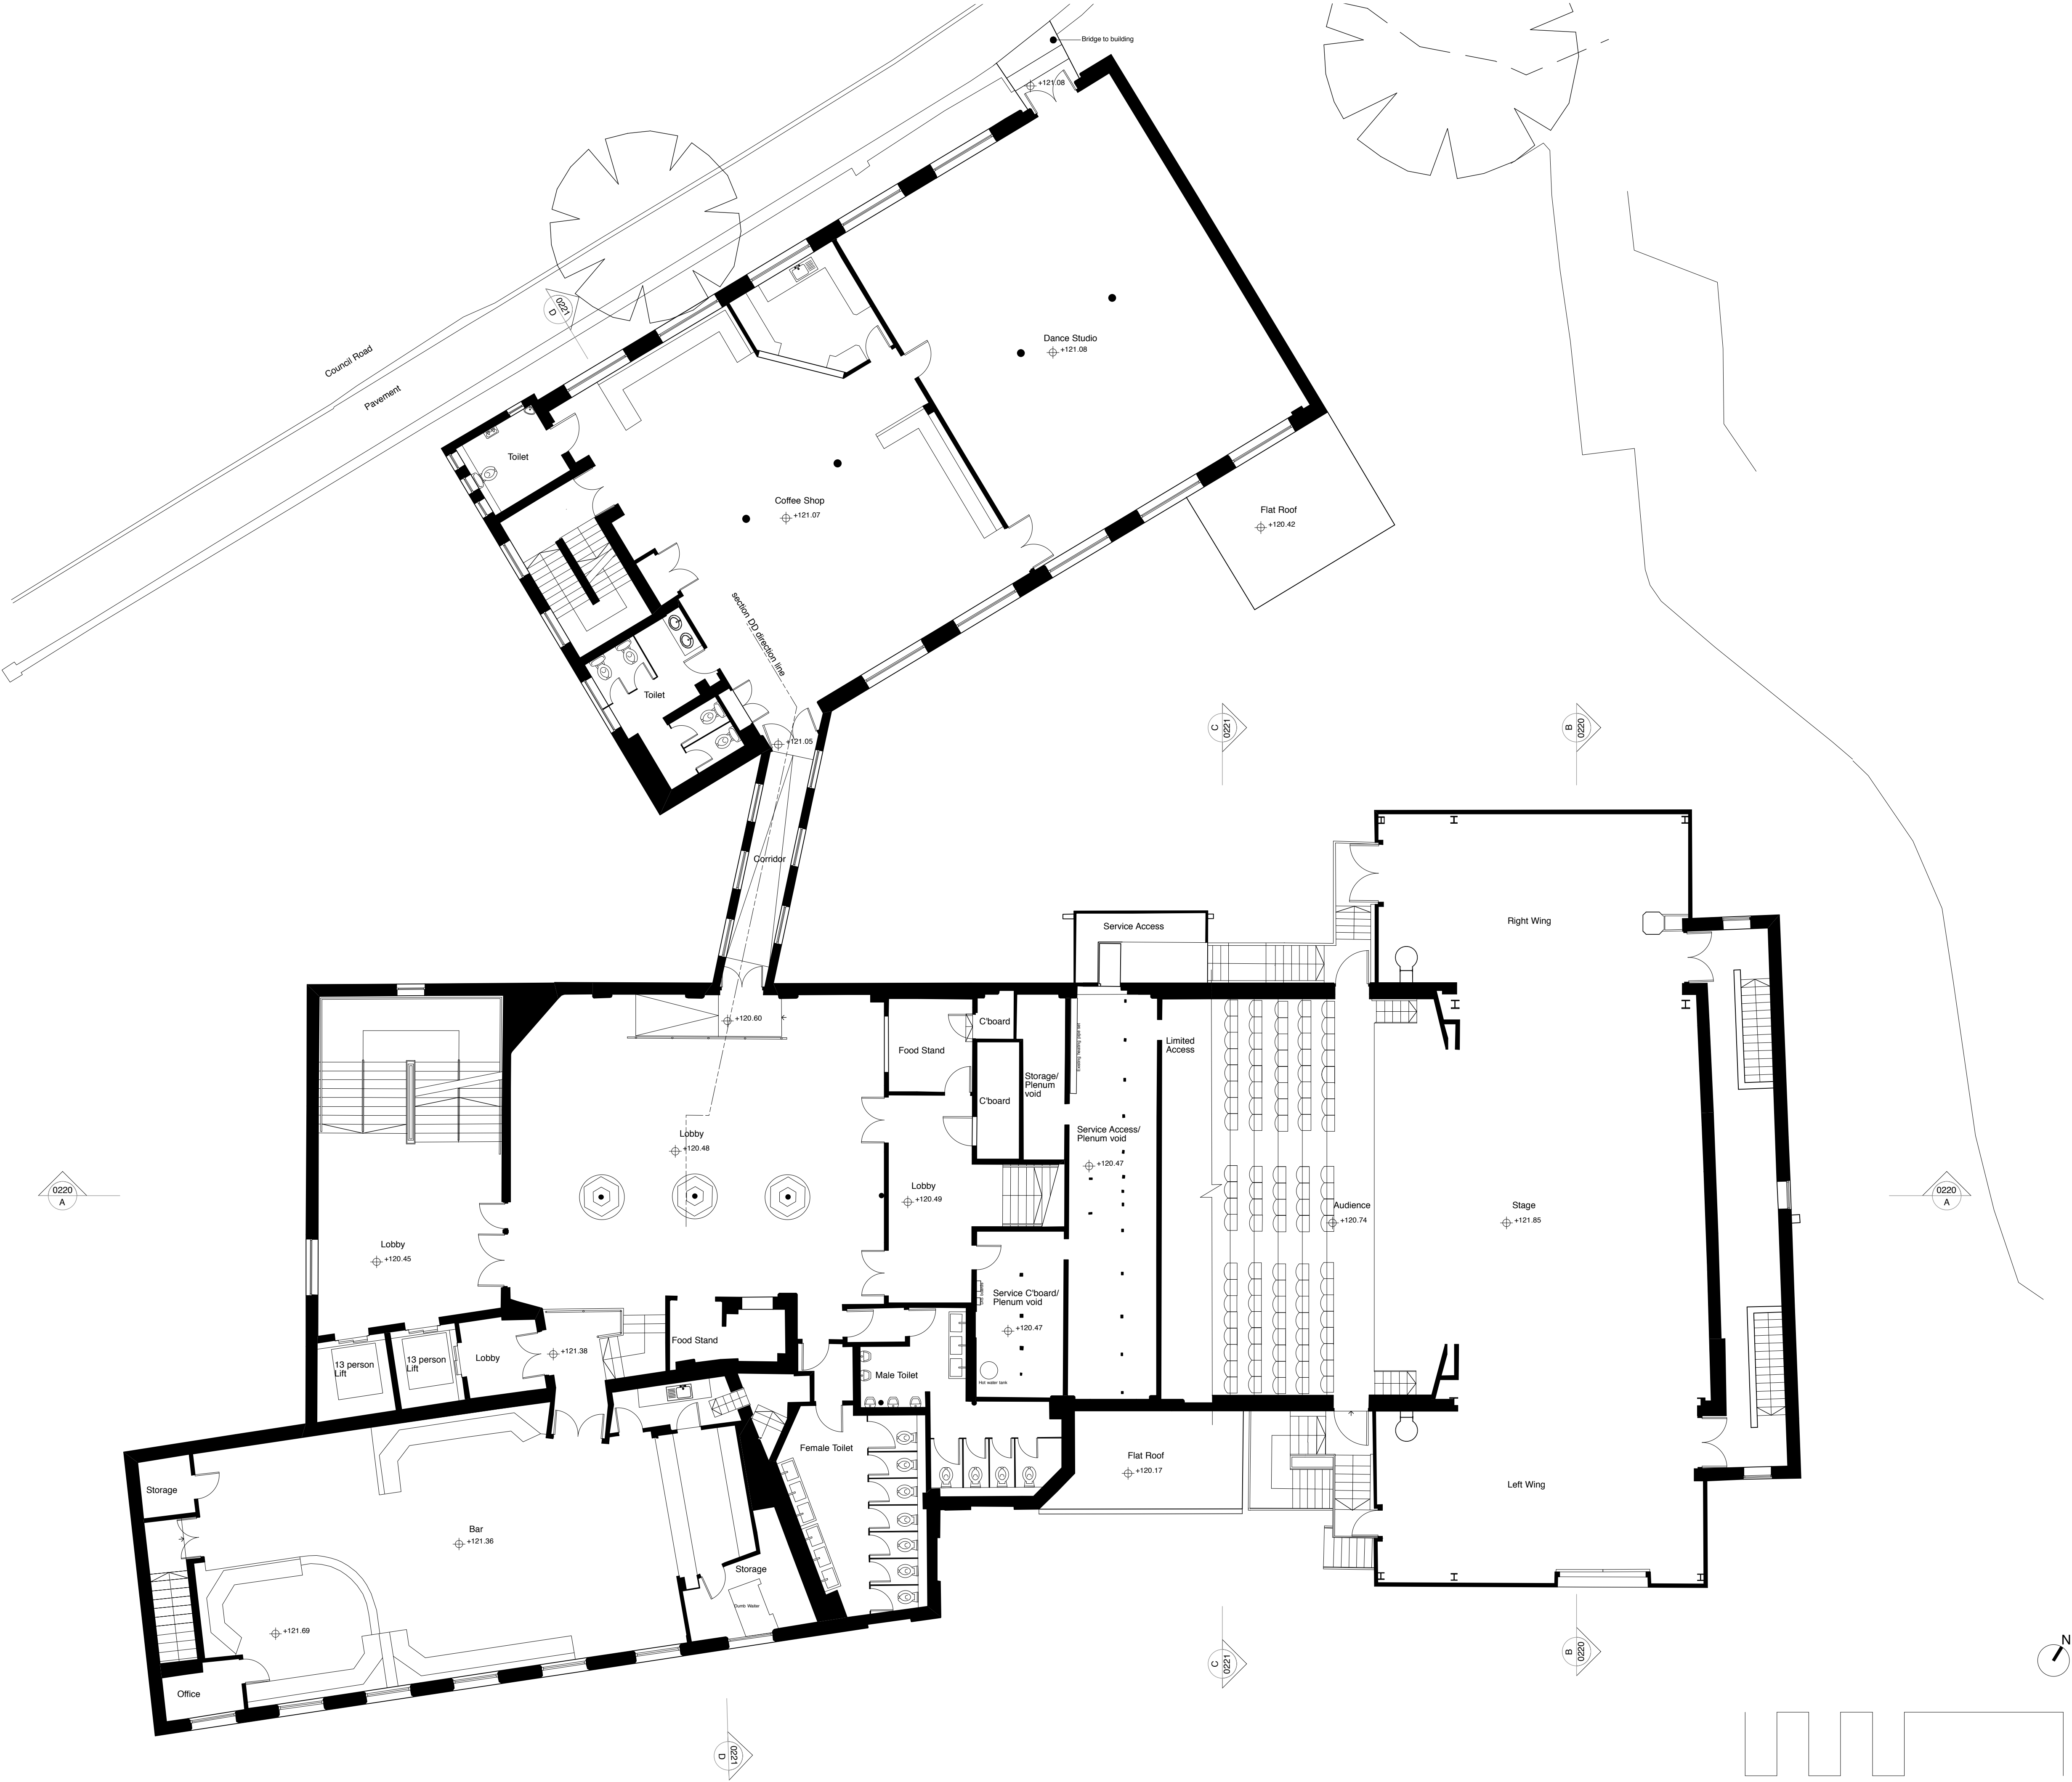

FIRST FLOOR PLAN : AS EXISTING