


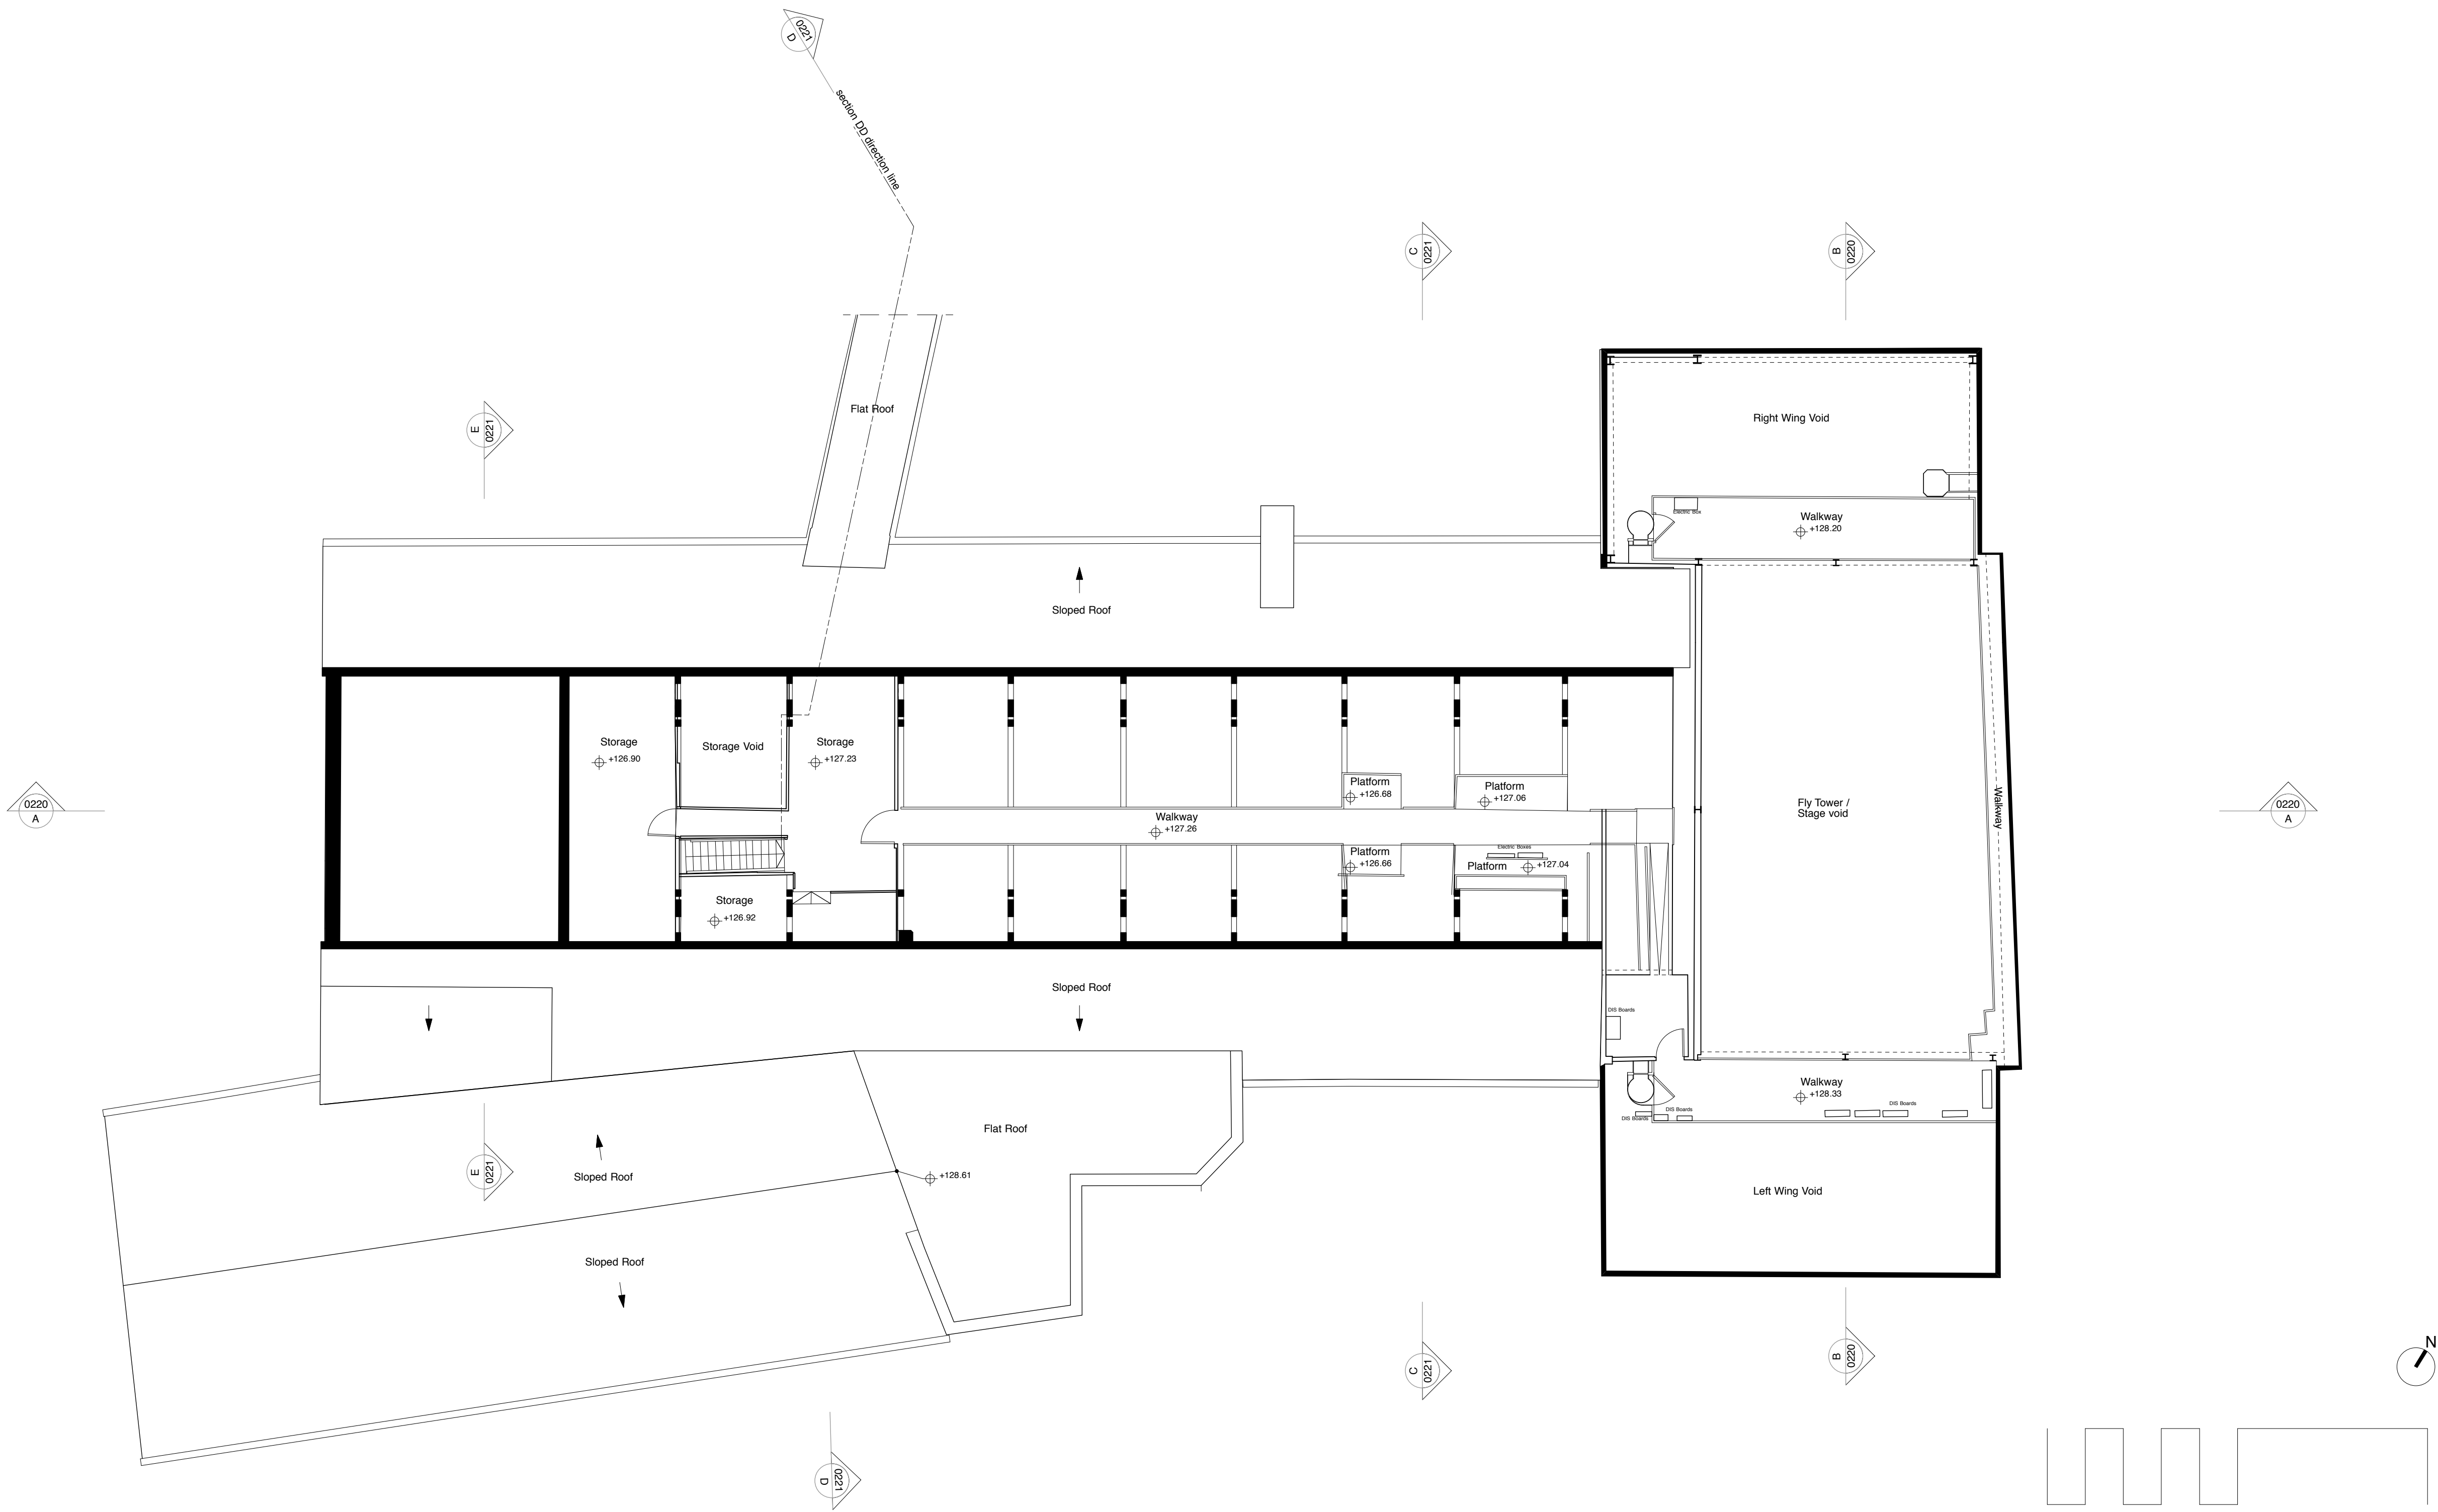


general notes:

Do not scale from this drawing for construction purposes
All dimensions are to be verified on site by the contractor
and any discrepancies or omissions reported to the
Architect prior to any works being carried out
© keith williams architects ltd

Revisions

Rev.	Date	Check	Description
P	24/07/2026	-	Issued for Planning

Drawing Reference Key

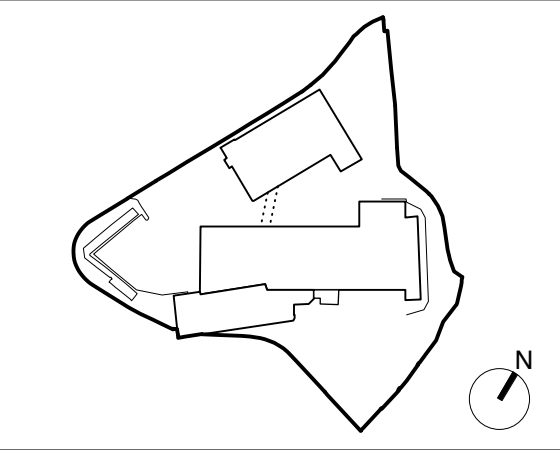

keith williams architects

74 Long Lane
London SE1 4AU
Tel: + 44(0)20 7843 0070

client: Hinckley Concordia Association
job: Concordia Theatre

drawing title: Third Floor Plan : As Existing

job:	310	status:	Planning	rev:	P	
asset reference						
project	originator	volume	level	type	role	number
HCA-KWA-X-00-DR-A-0214						
date: 03/03/2026		scale:		1:100 @ A		